



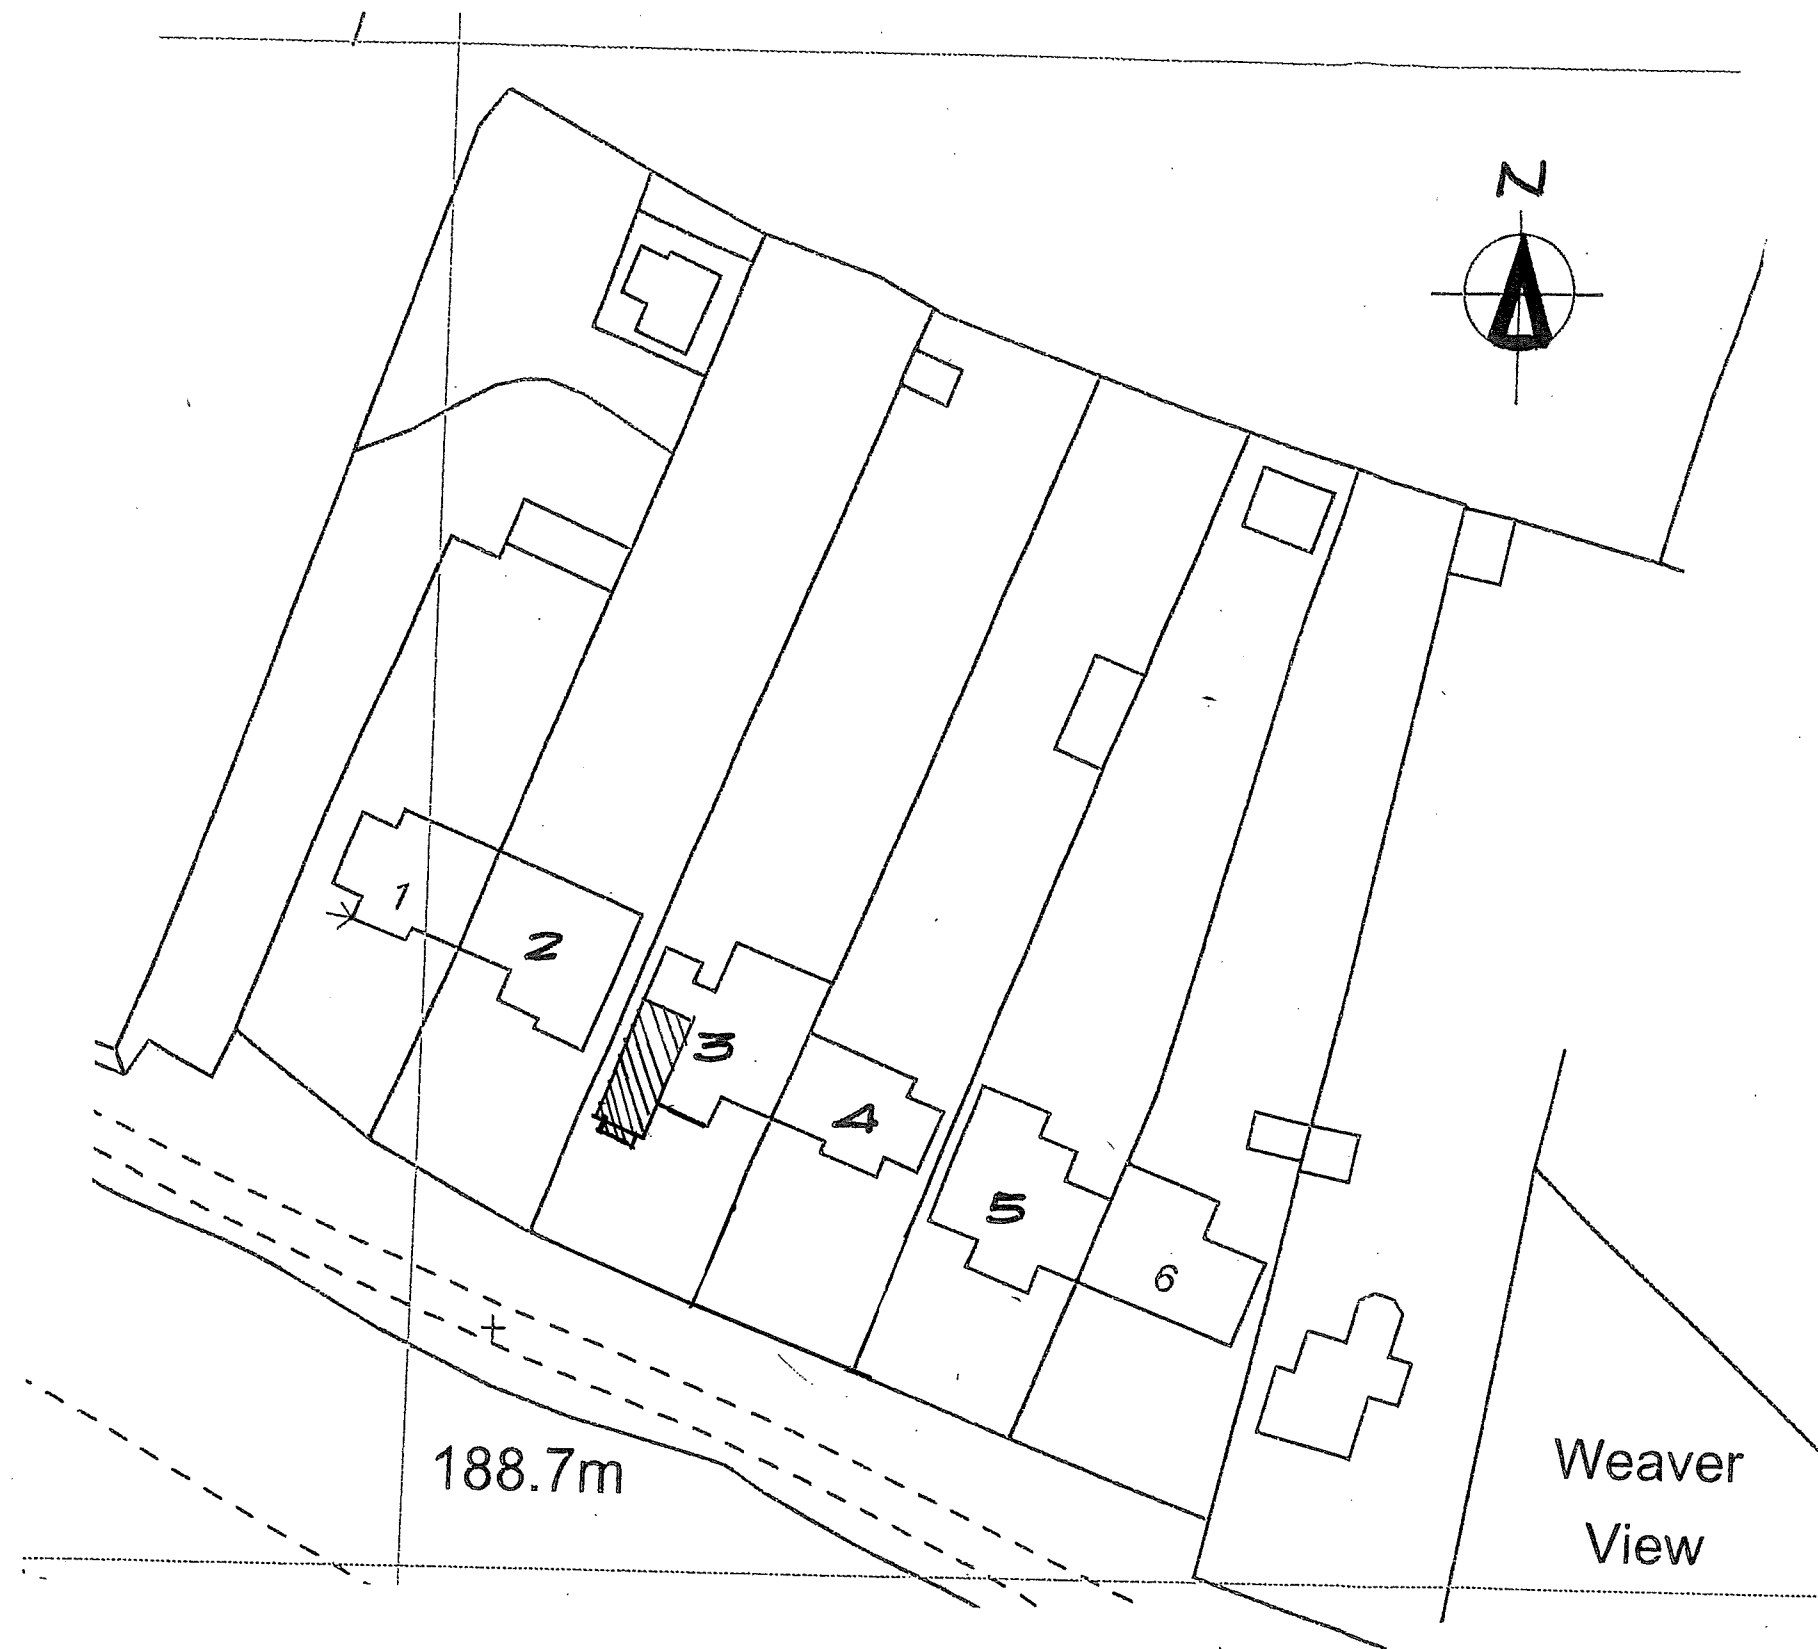

BLOCK PLAN scale = 1:500
AS PROPOSED.

REV.	DATE	DESCRIPTION
A	19/5/26	Block plan amended to suit planners comments. dated 15/5/26
CLIENT		
MR. & MRS. M. BROWN		
PROJECT		
PROPOSED GARAGE EXTENSION AND CONVERSION AT:- 3 WOOLTON LANE, FARLEY, ST10 3BU		
DRAWING		
FLOOR PLANS AND ELEVATIONS		
DATE	DRAWN	
JUNE 25	T.J.	
STATUS		
PLANNING		
PROJECT NUMBER	DRAWING NUMBER	REV.
	01	A
THIS DRAWING IS COPYRIGHT.		
All dimensions and sizes to be verified on site and any discrepancies reported to this office before proceeding.		

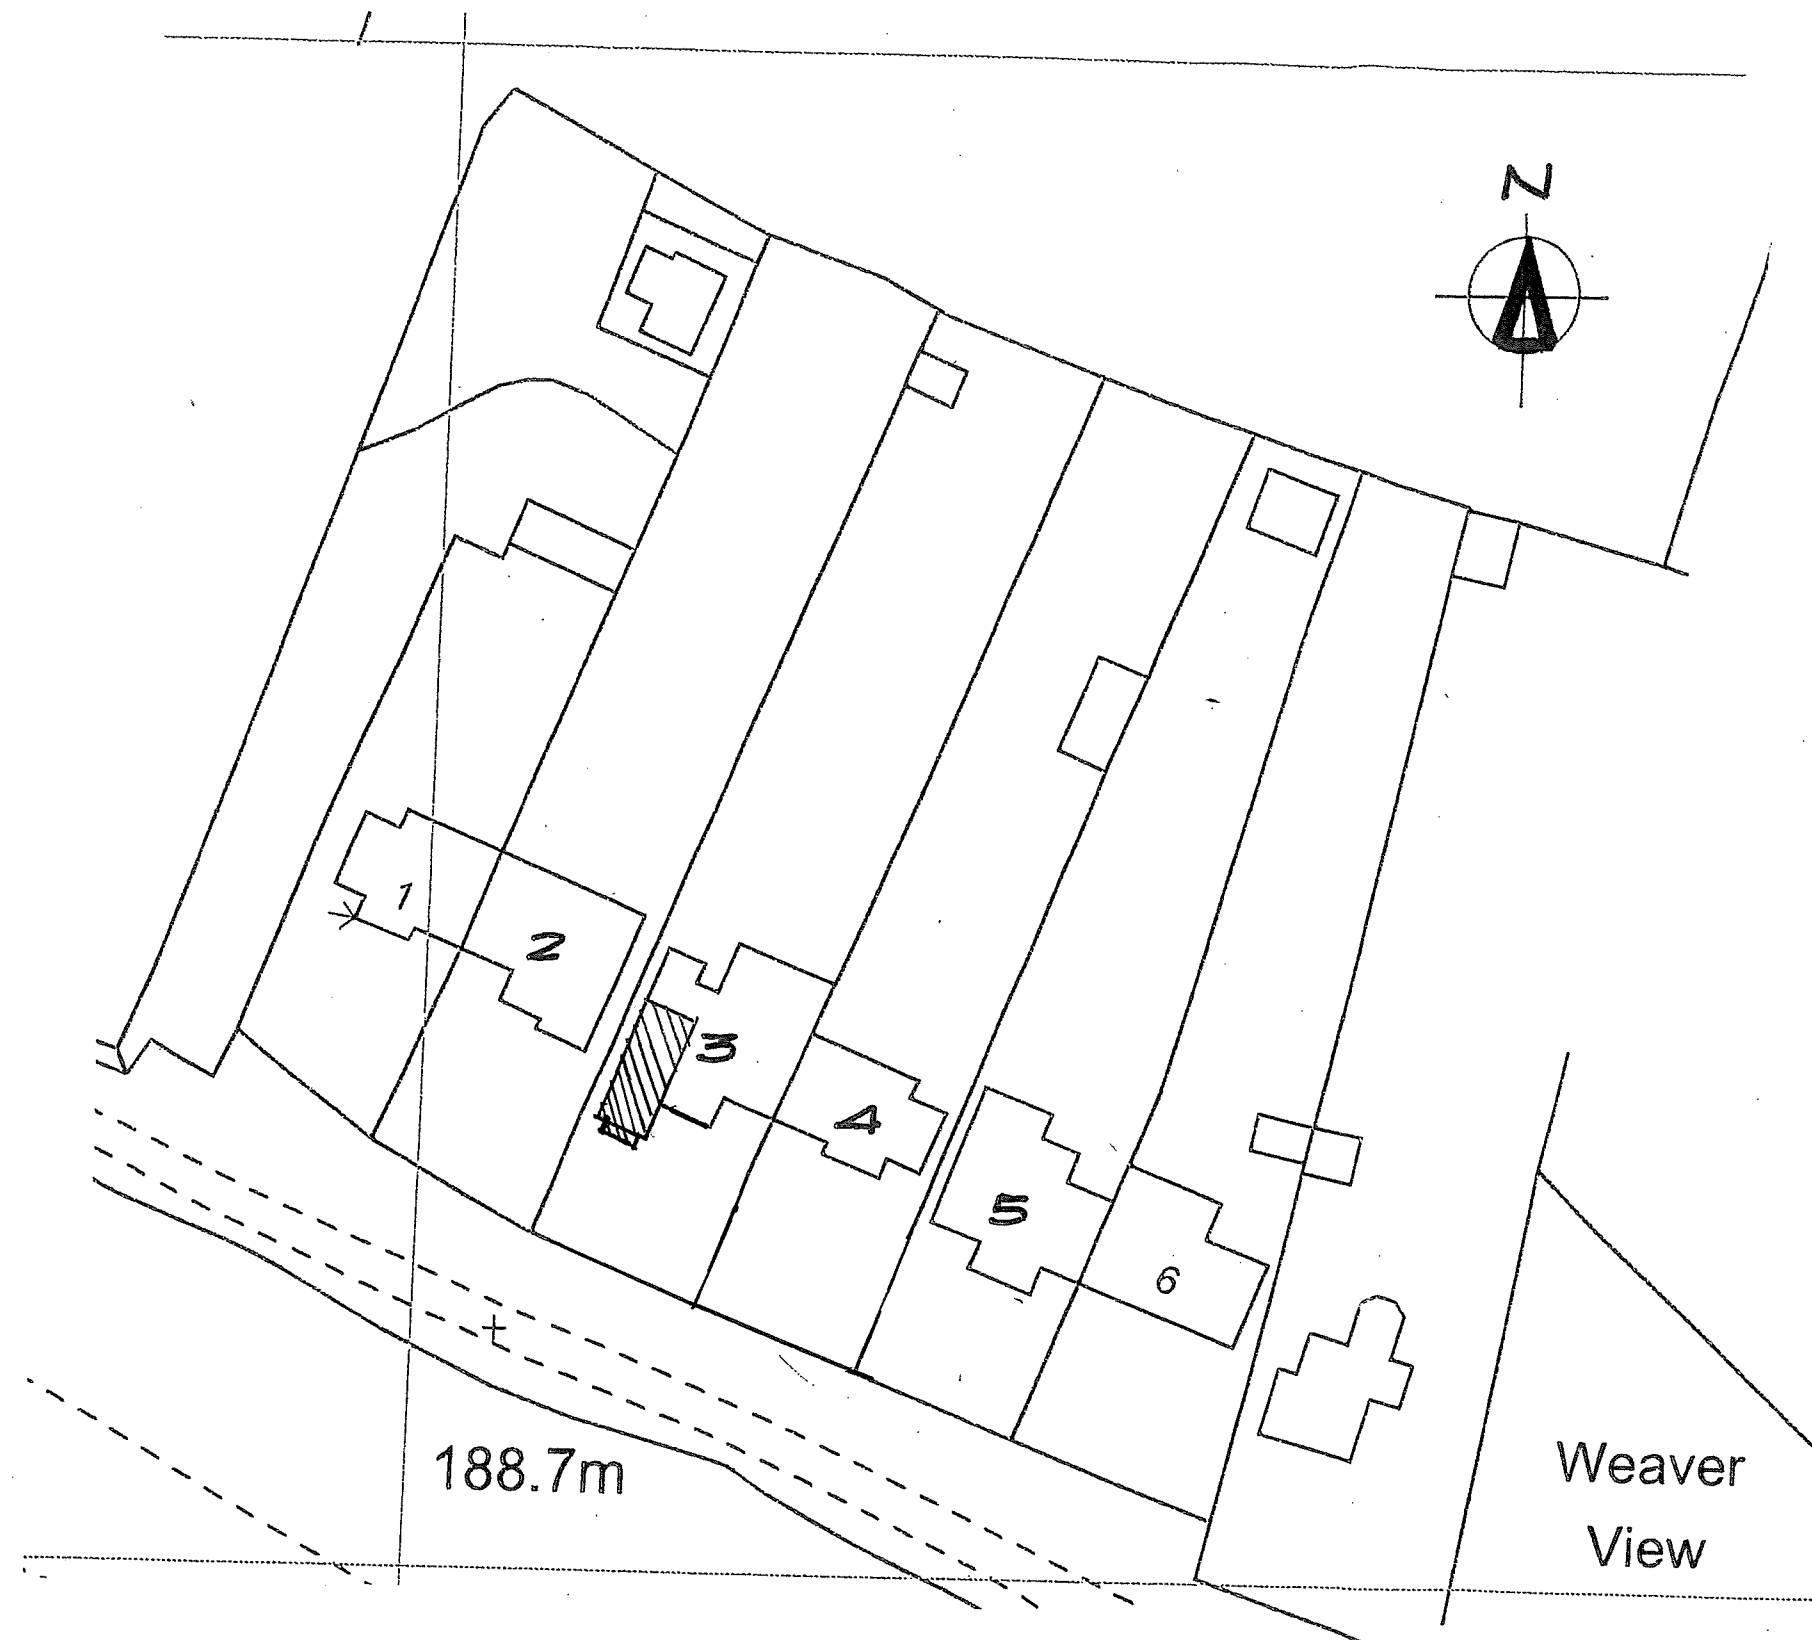

BLOCK PLAN scale = 1:500
AS PROPOSED.

REV.	DATE	DESCRIPTION
A	19/5/26	Block plan amended to suit planners comments. dated 15/5/26
CLIENT		
MR. & MRS. M. BROWN		
PROJECT		
PROPOSED GARAGE EXTENSION AND CONVERSION AT:- 3 WOOLTON LANE, FARLEY, ST10 3BU		
DRAWING		
FLOOR PLANS AND ELEVATIONS		
DATE	DRAWN	STATUS
JUNE 25.	T.J.	PLANNING
PROJECT NUMBER	DRAWING NUMBER	REV.
	01.	A.
THIS DRAWING IS COPYRIGHT. All dimensions and sizes to be verified on site and any discrepancies reported to this office before proceeding.		