


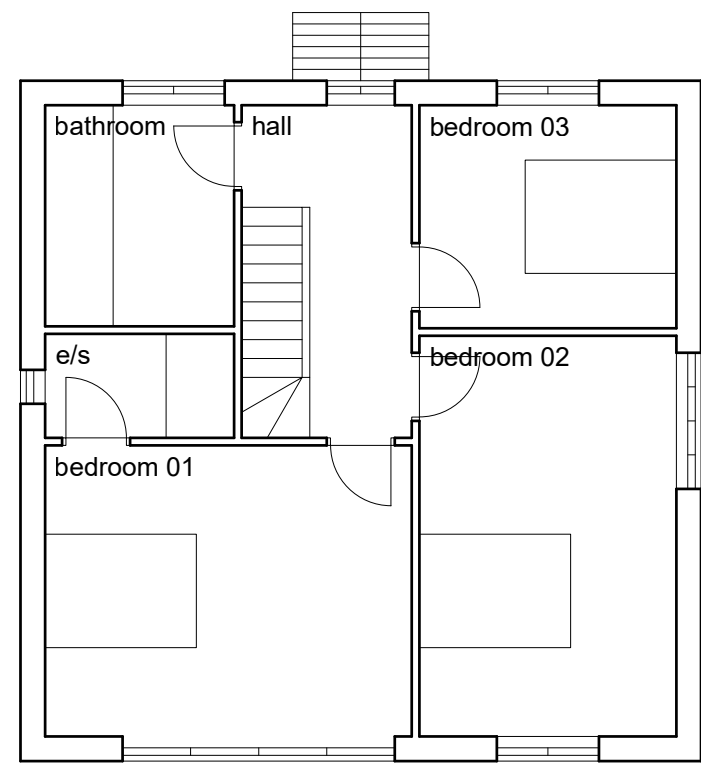


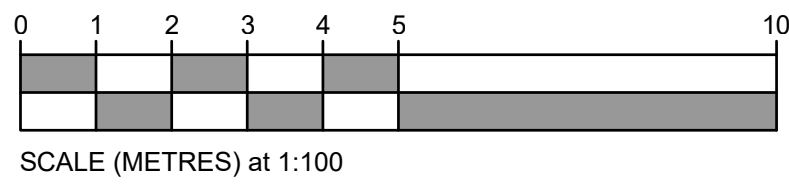


first floor plan

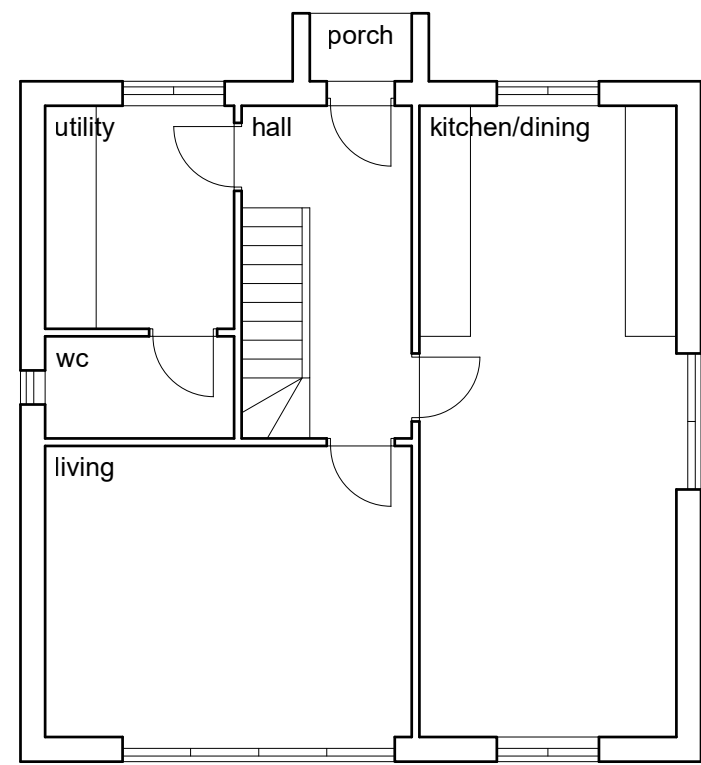


ground floor plan
total gfa = 137 sqm (1474 sqft)

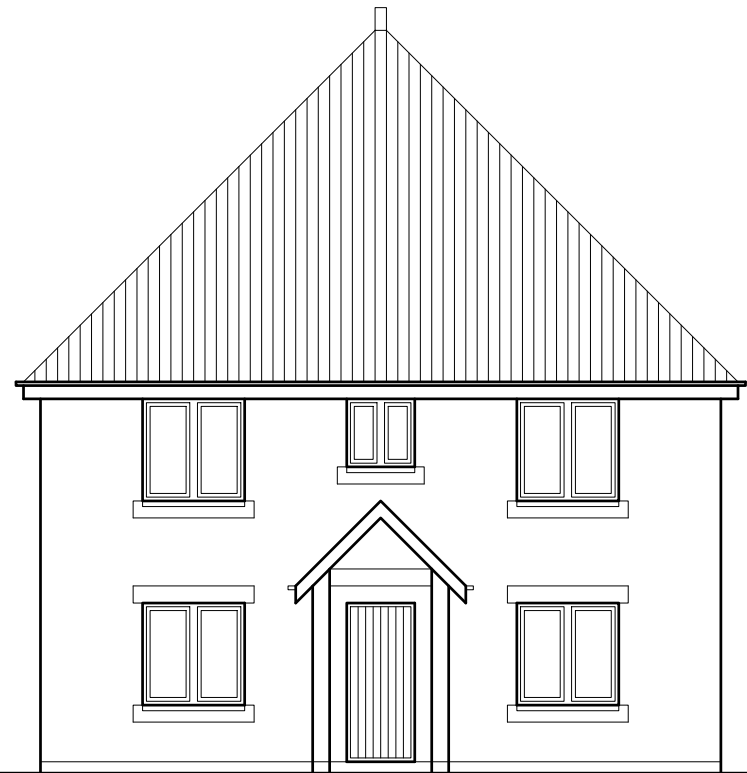


proposed front elevation to
churnet view road (north)

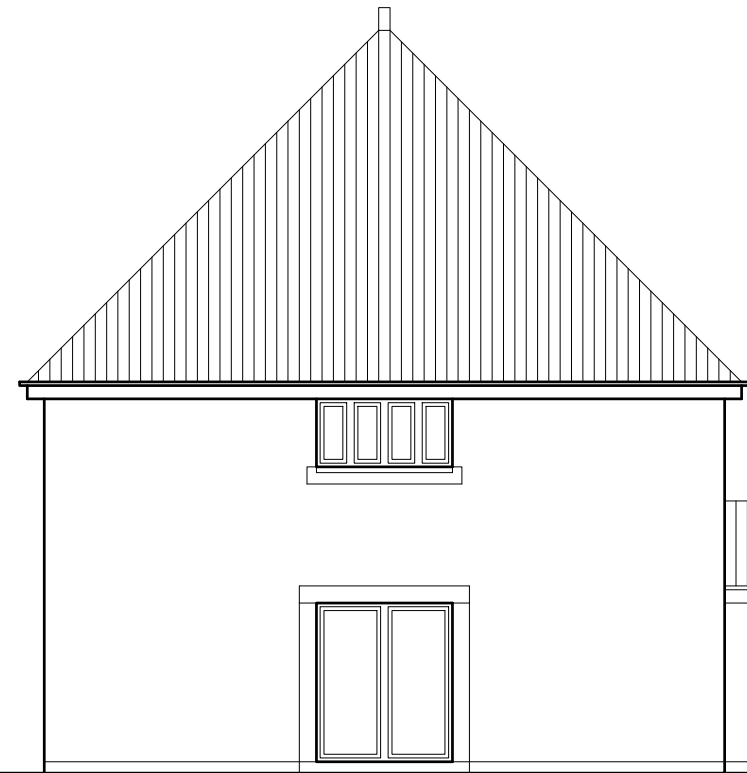


proposed front elevation to
churnet view road (north)

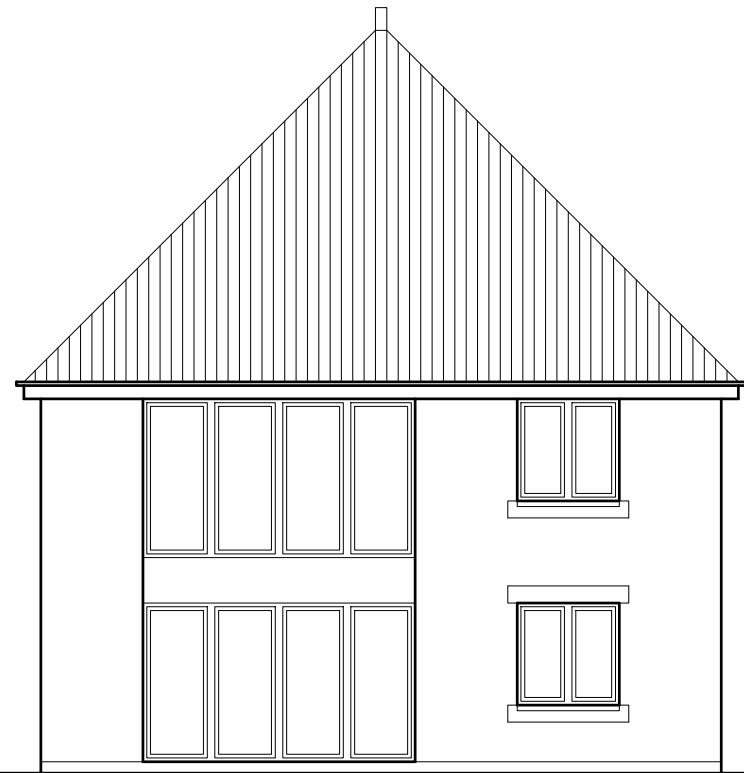

proposed rear elevation to river
churnet (south)

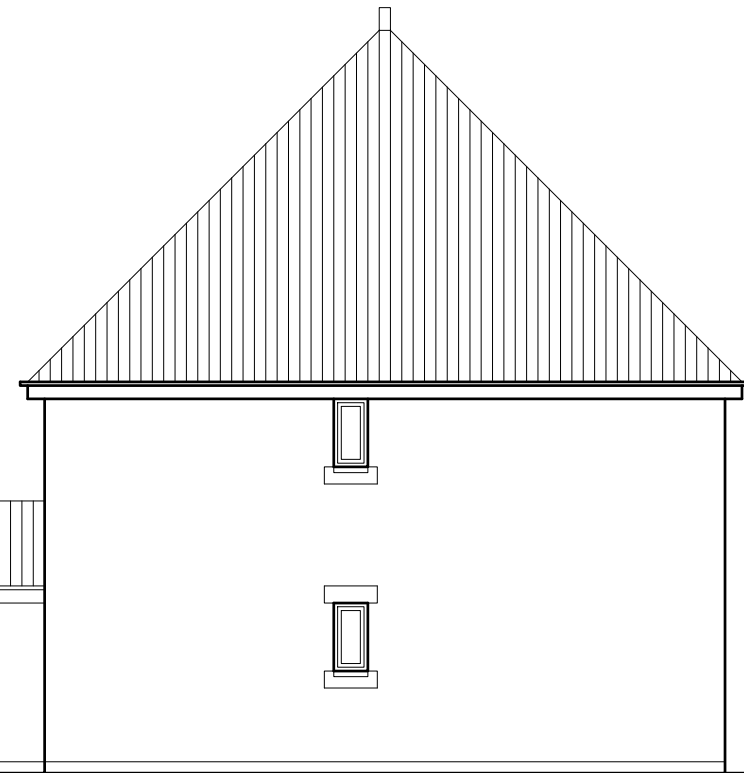

proposed rear elevation to river
churnet (south)

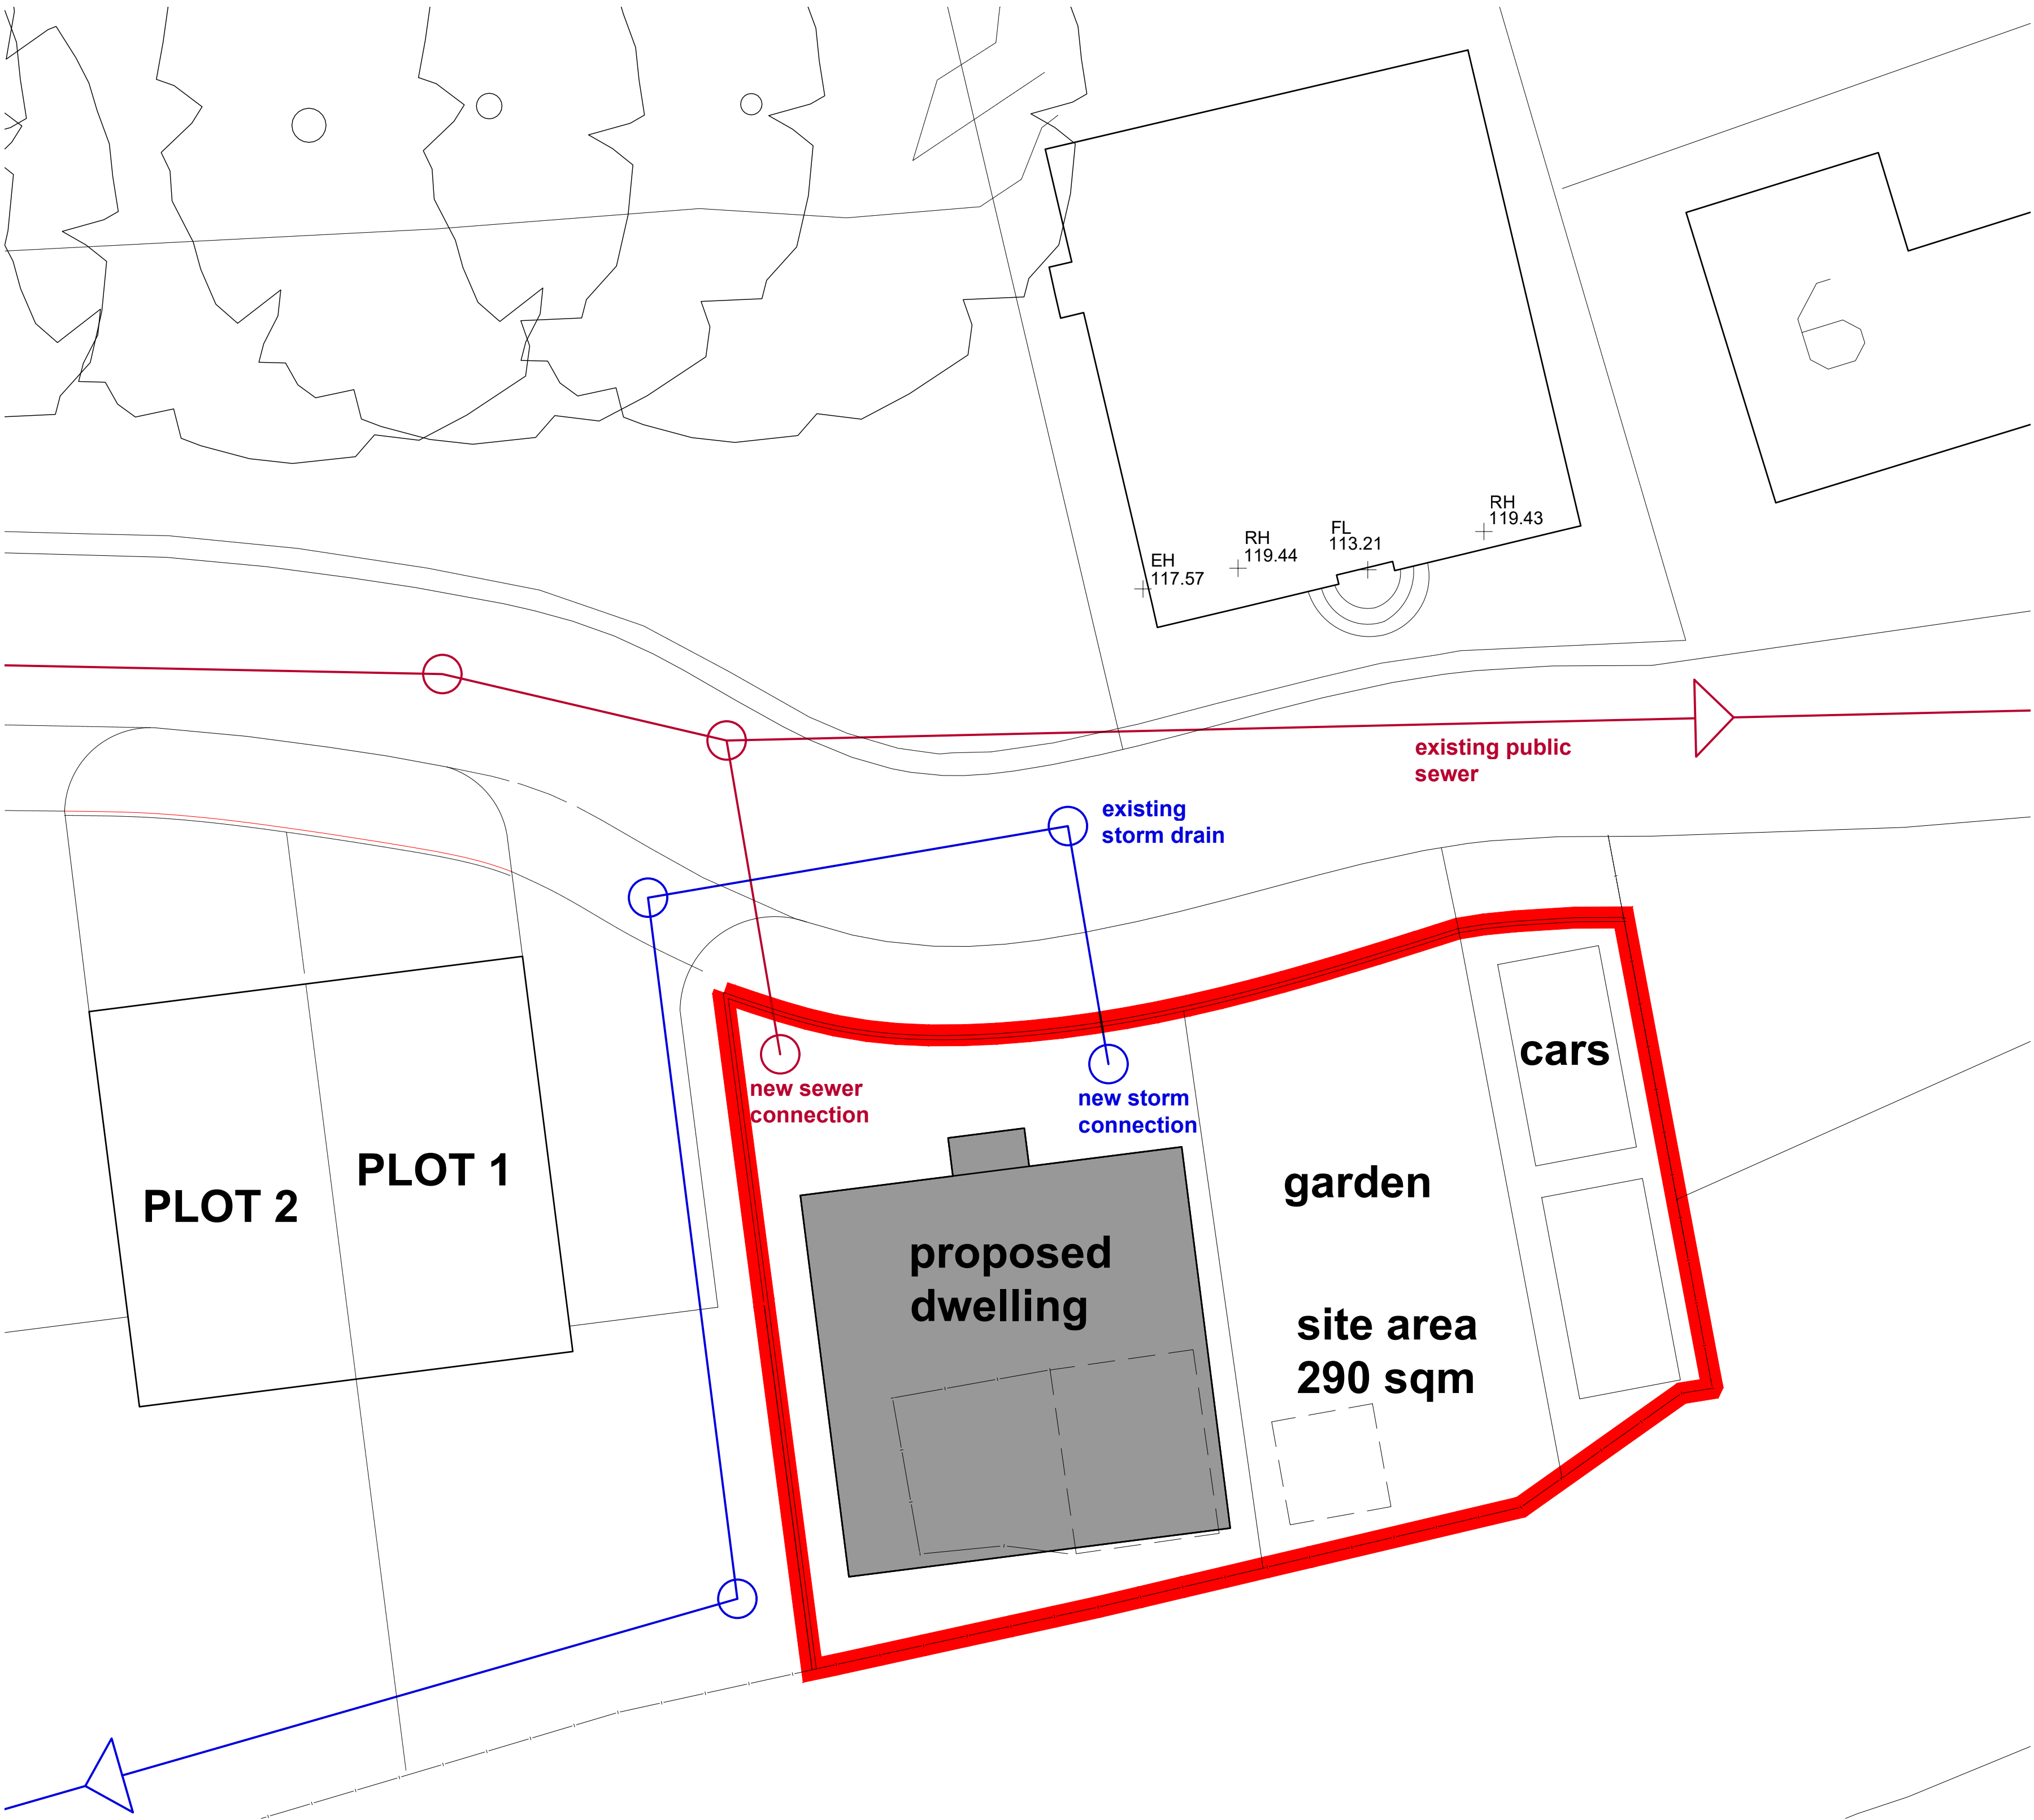

All Dimensions & Levels to be checked and verified by the contractor prior to works commencing

Any errors to be reported to the Architect immediately

The copyright of this drawing and design is vested in the Architect and must not be copied or reproduced without written consent.

revision	description	date
----------	-------------	------

drawing	revision
1122-301	A

client
steve robinson

project
new dwelling

location
churnet view road
oakamoor
staffordshire moorlands
ST10 3AE

title
proposed plans and elevations

issue
planning

scale
1:100 @ A1

drawn by	checked by	date
DJW	SR	16.10.25

TarpeyWoodfineArchitects

10 king street newcastle under lyme staffordshire ST5 1EL
Tel: 01782 632 680 Email: info@tarpey-woodfine.com