


Copyright of this drawing is vested in the Architect and it must not be copied or reproduced without consent. Figured dimensions only are to be taken from the drawing. All contractors must visit the site and be responsible for taking and be advised of any variation between drawing and site conditions. It shall be the responsibility of the contractor to ensure that the drawing is used in accordance with the Architect's instructions. 


Rev	Down	Comments	Date
A	SV	1200 site plan changed to 1500	27/05/2026




FRONT ELEVATION 1:50

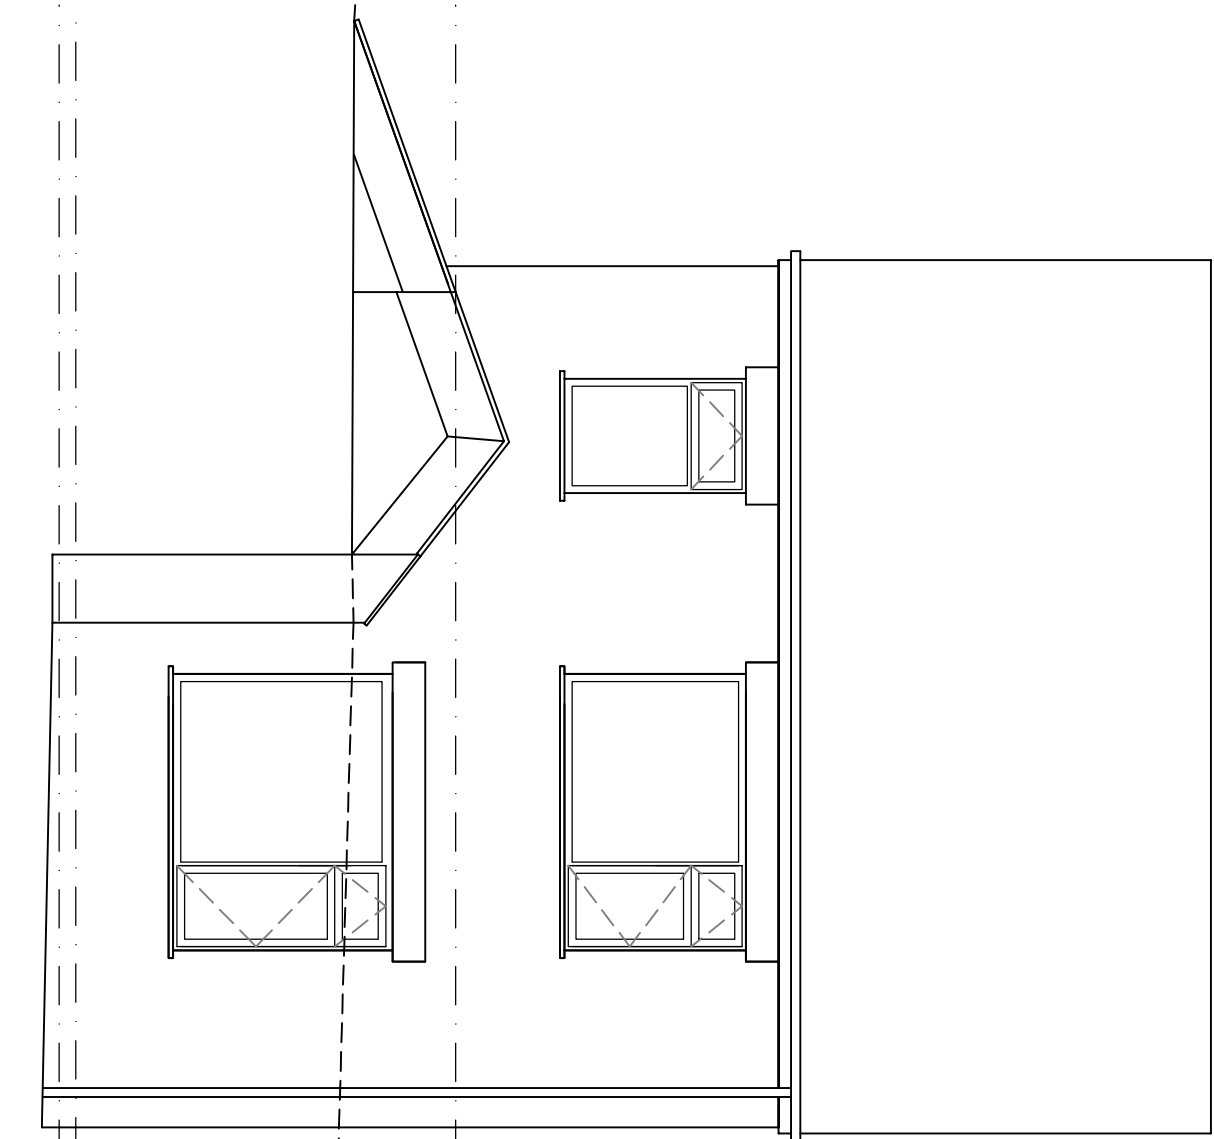


REAR ELEVATION 1:50

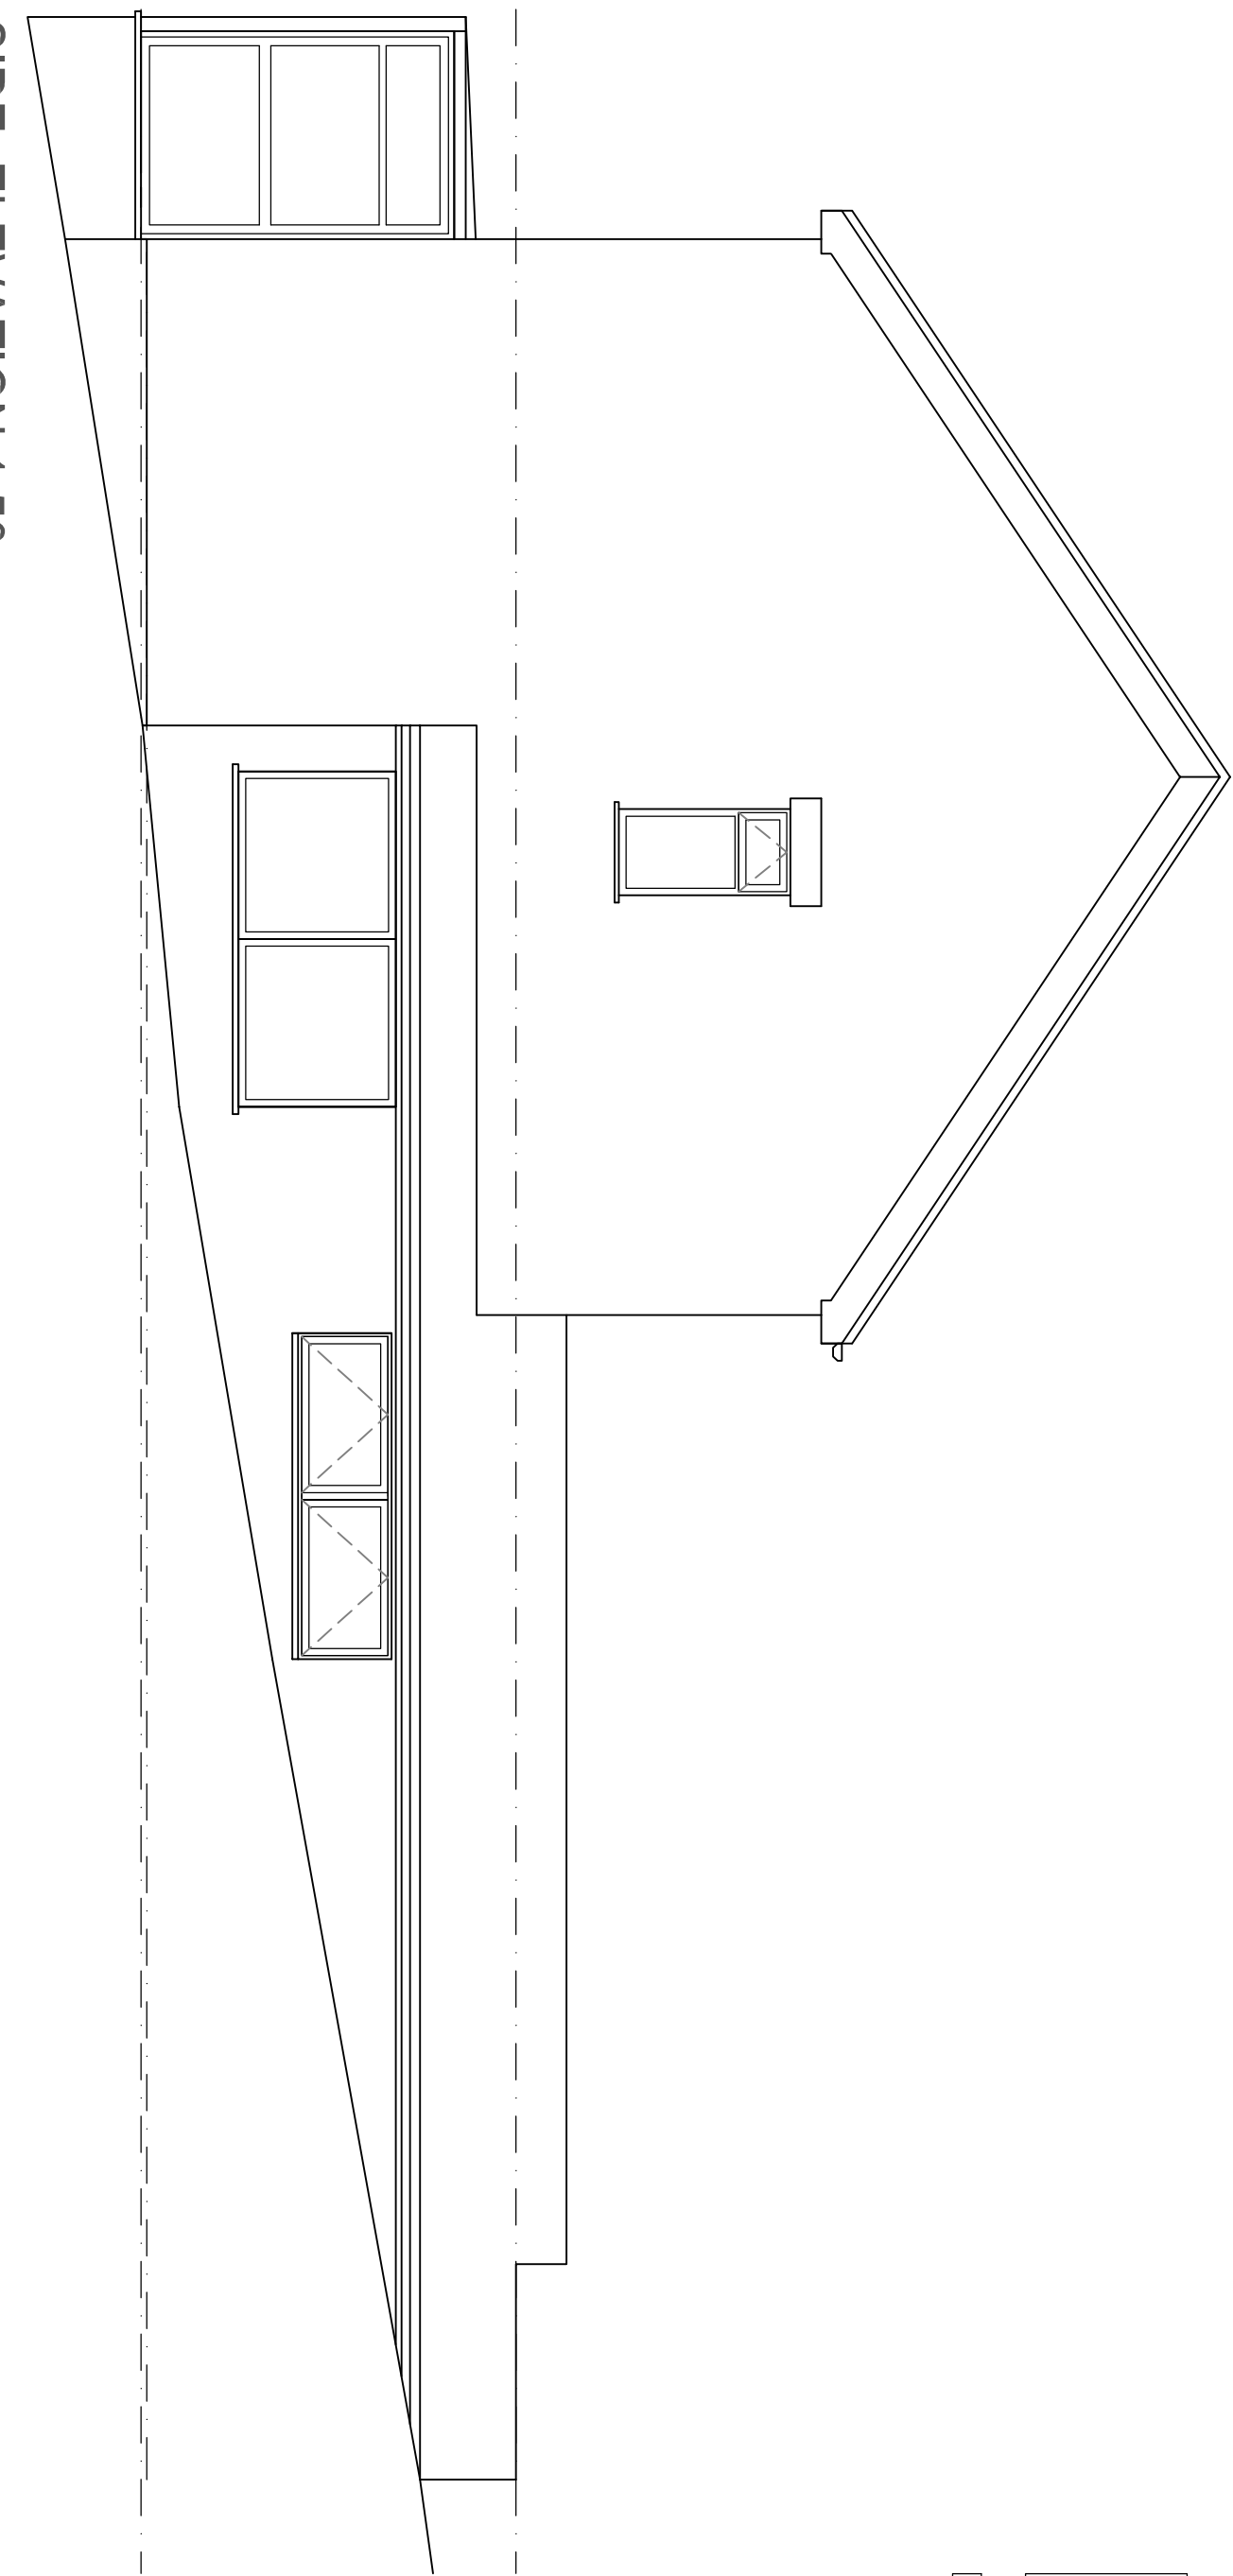


SIDE ELEVATION 1:50

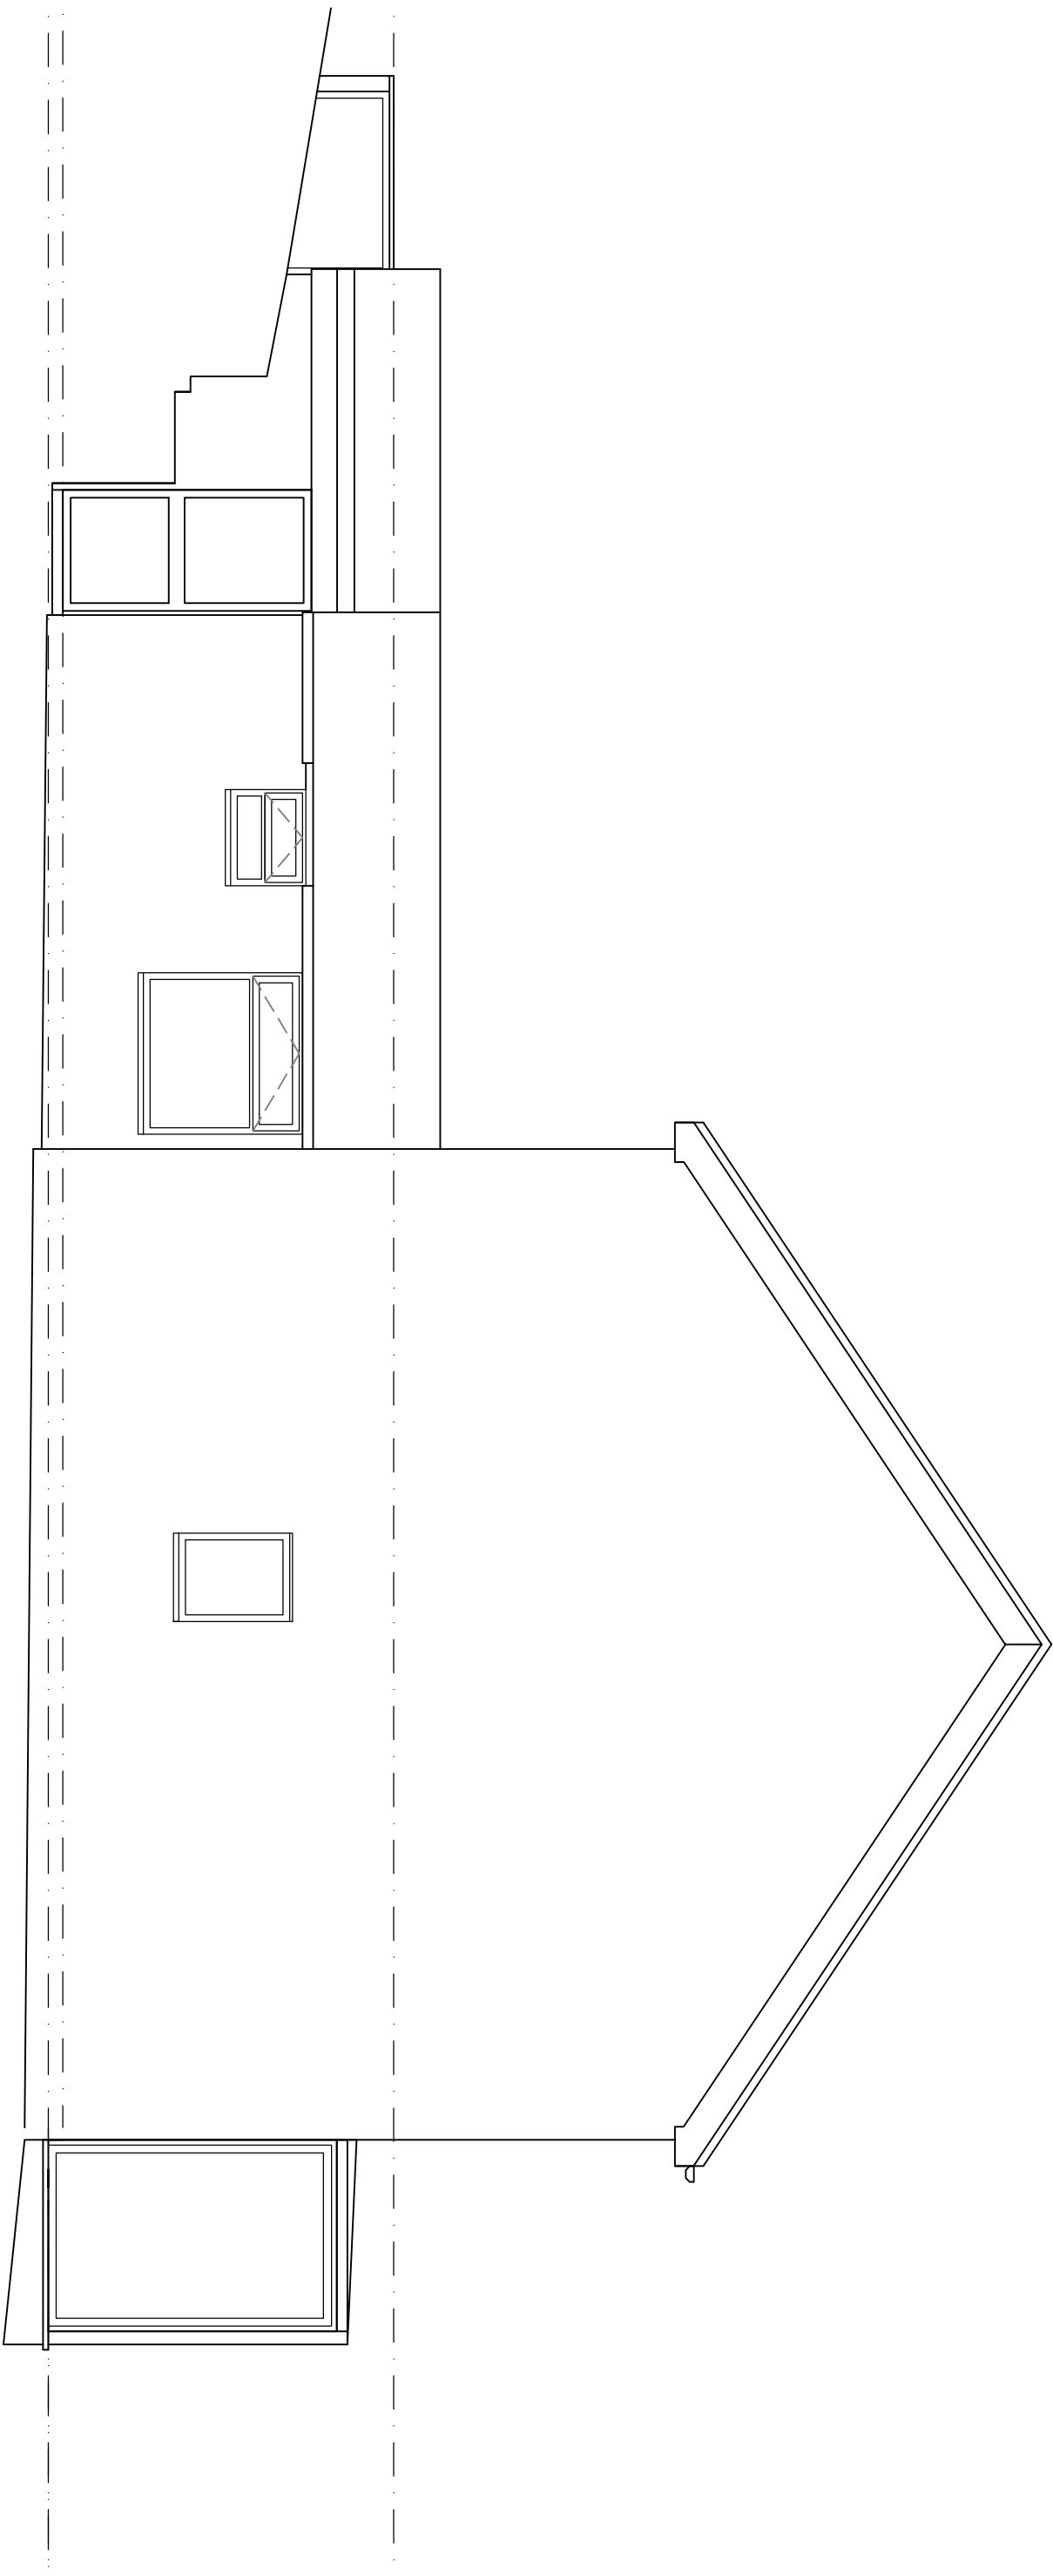


SIDE ELEVATION 1:50

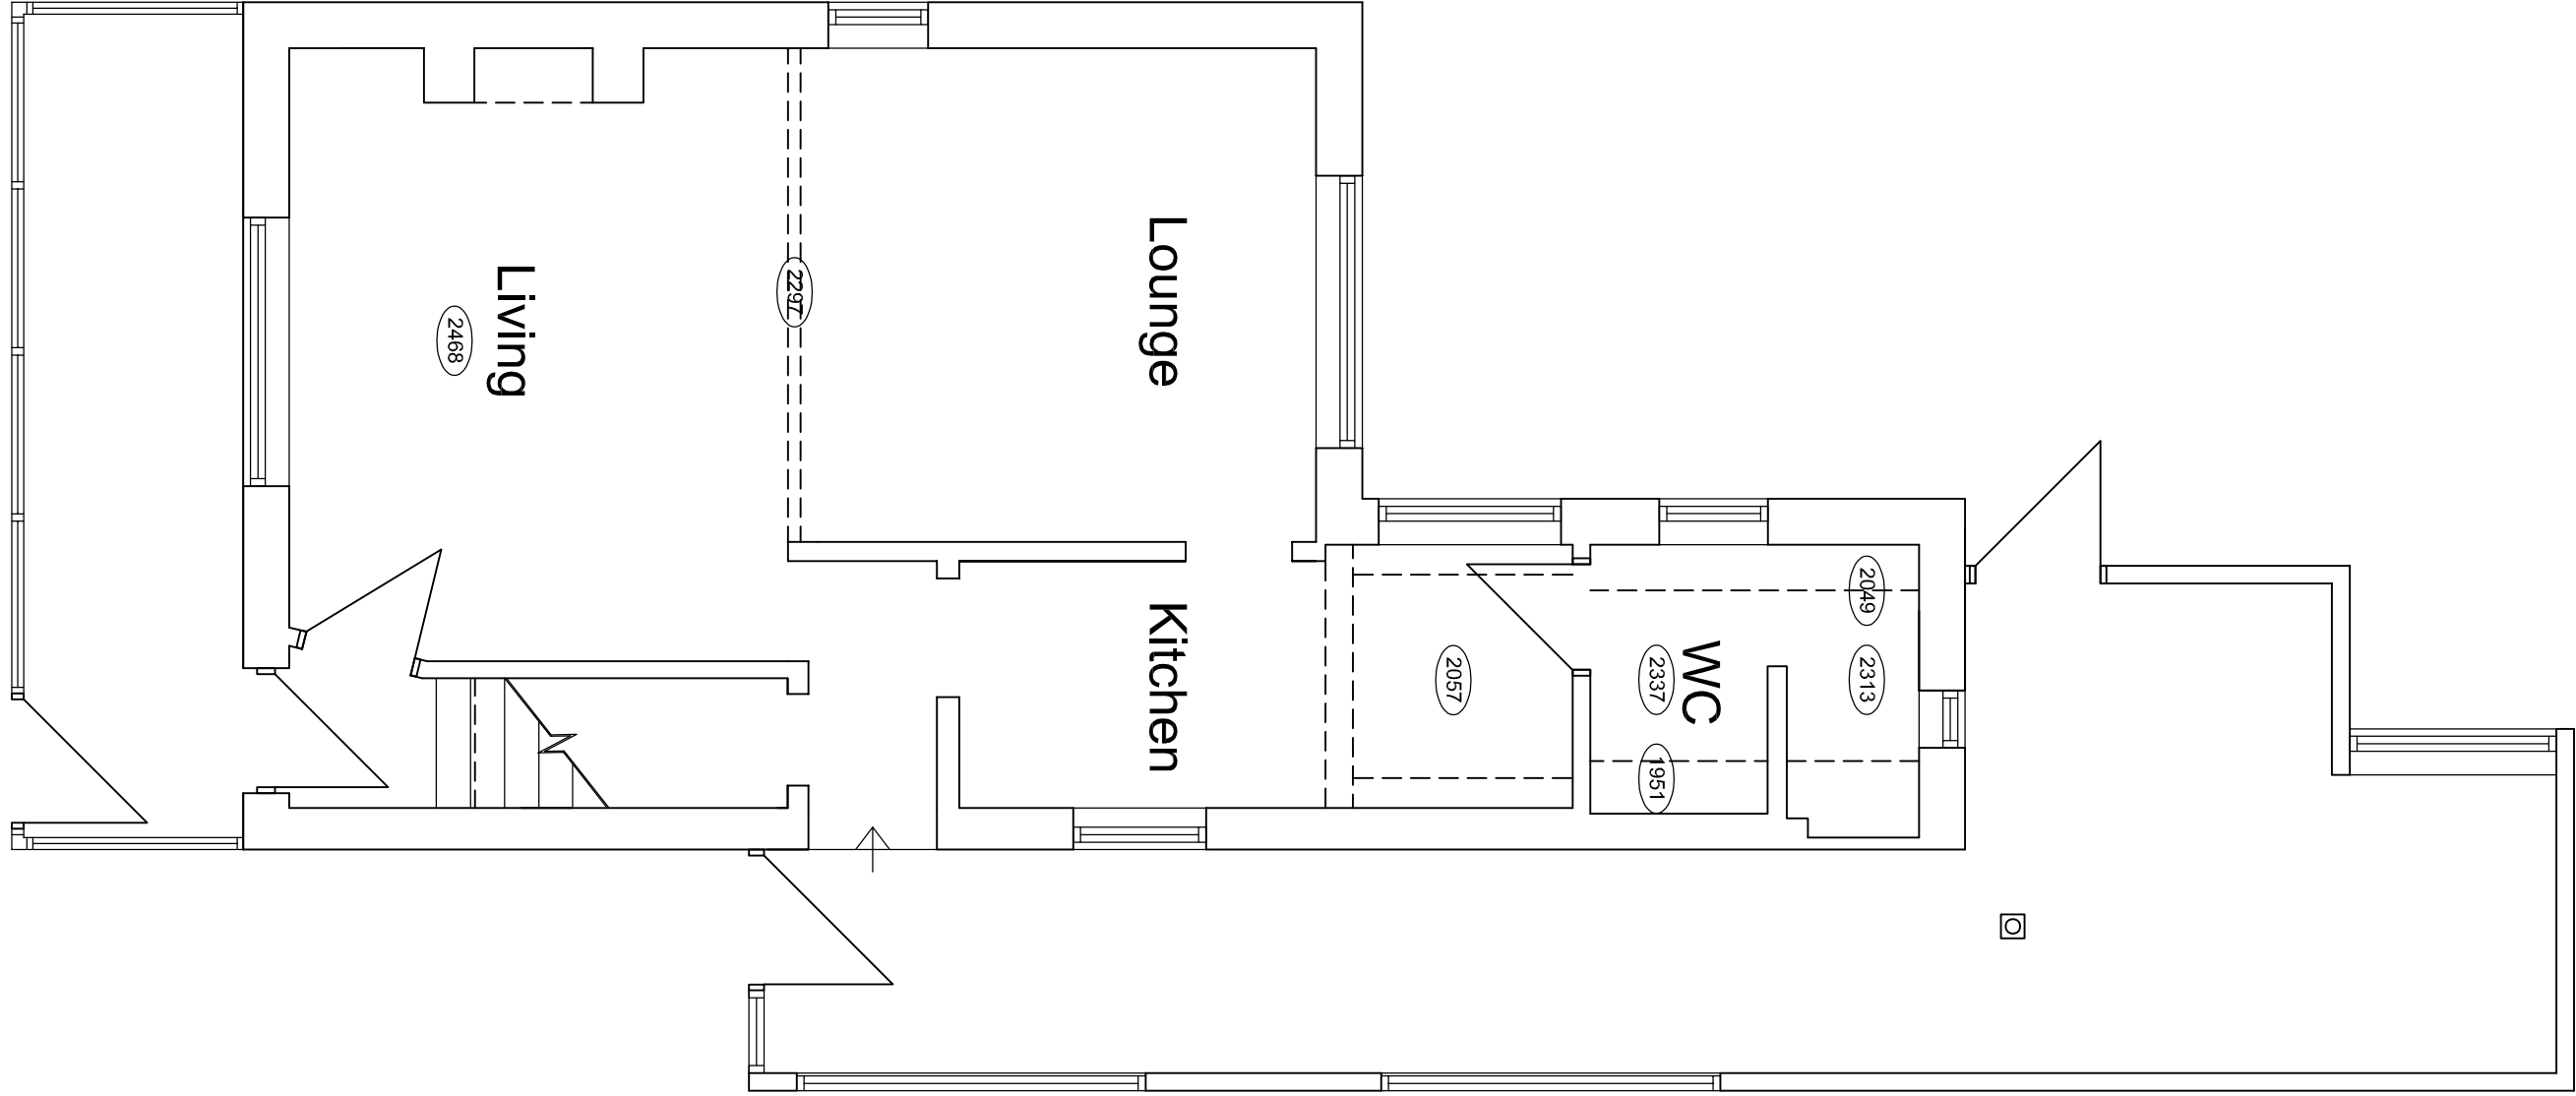


GROUND FLOOR PLAN 1:50

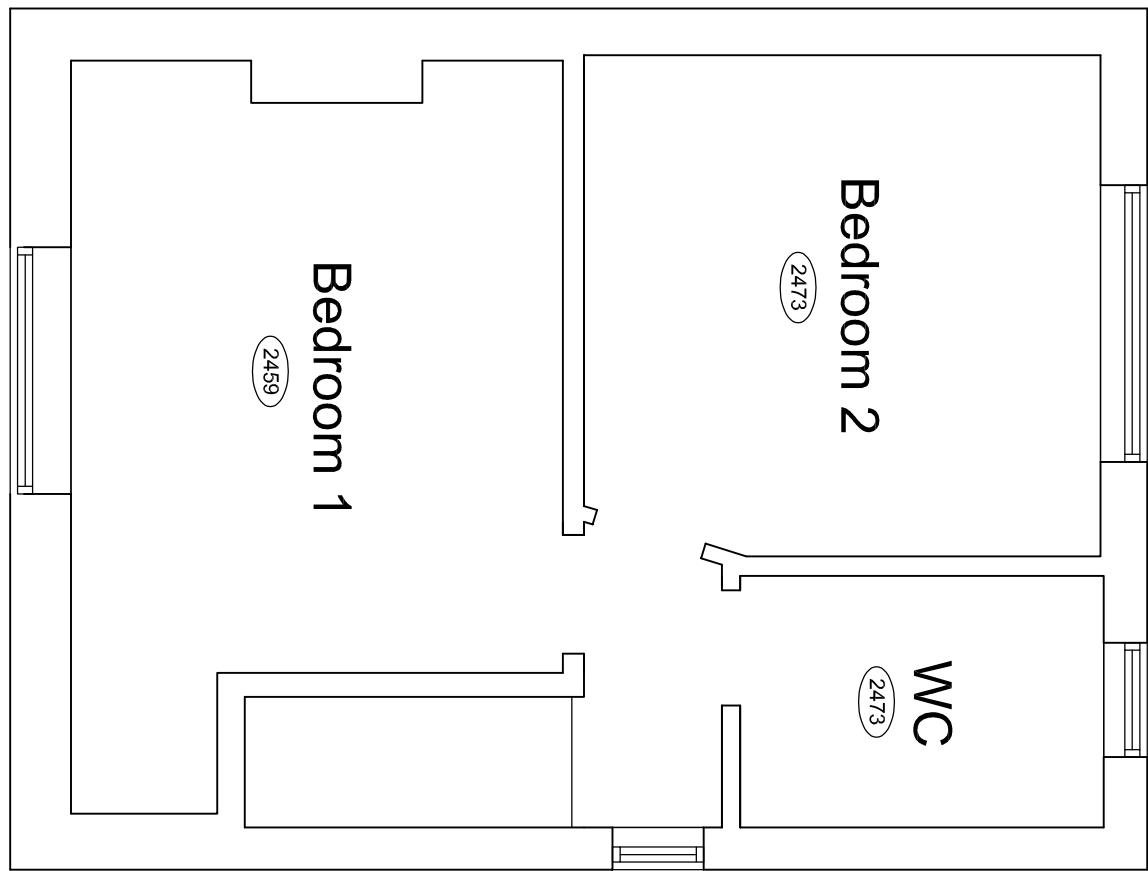


FIRST FLOOR PLAN 1:50

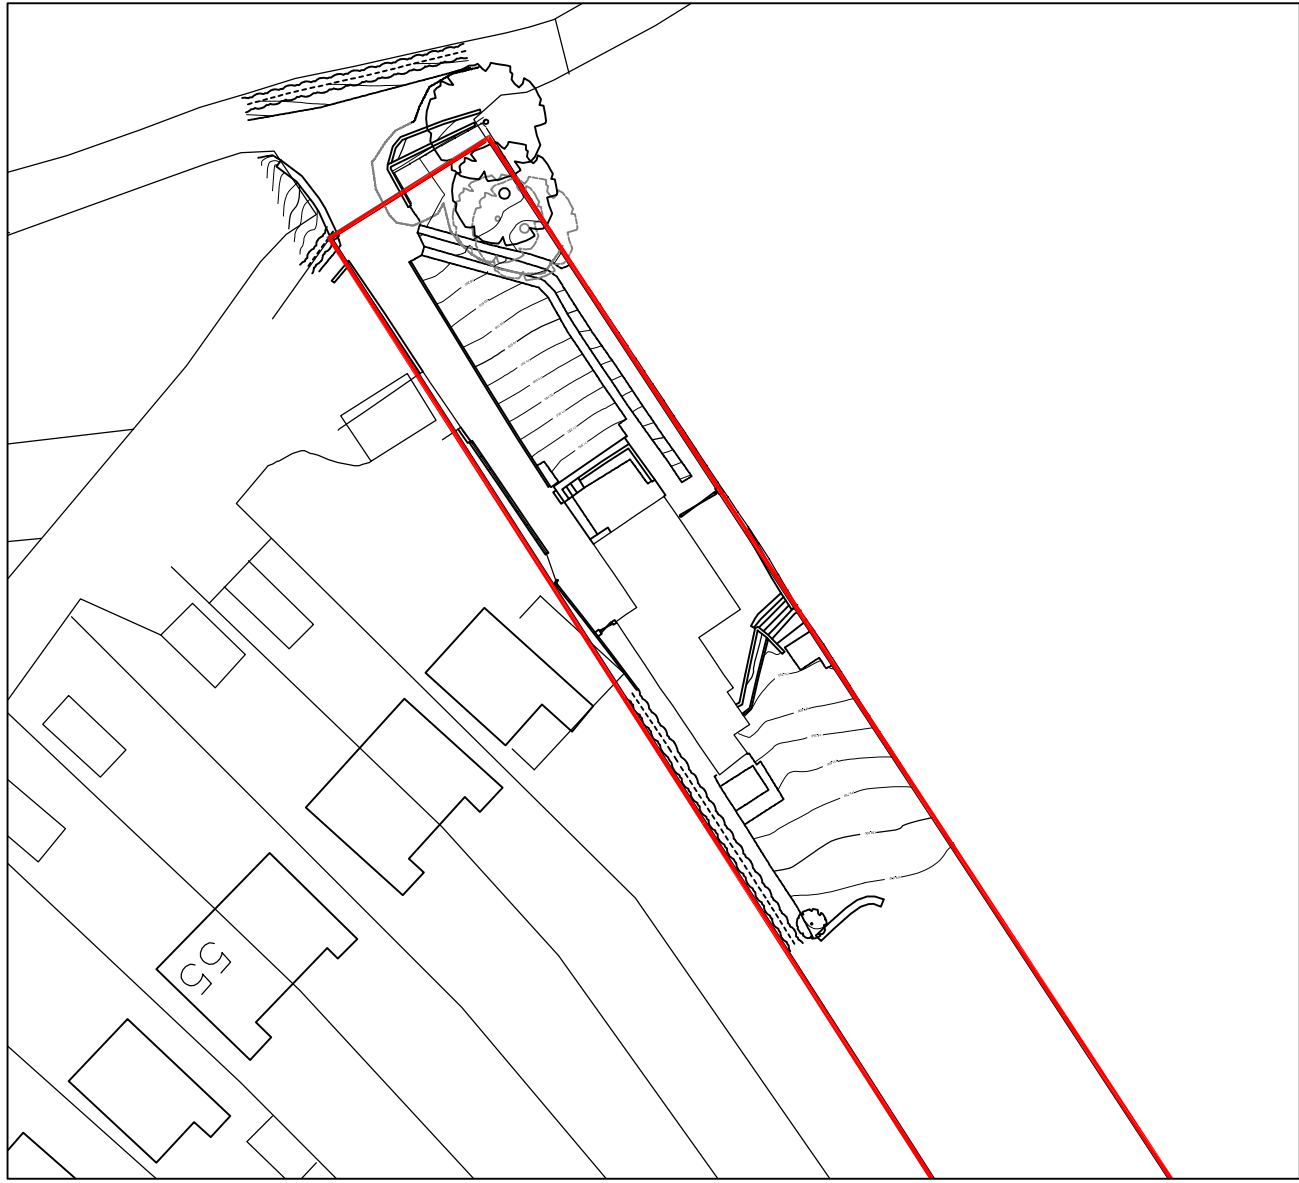

SITE PLAN 1:500

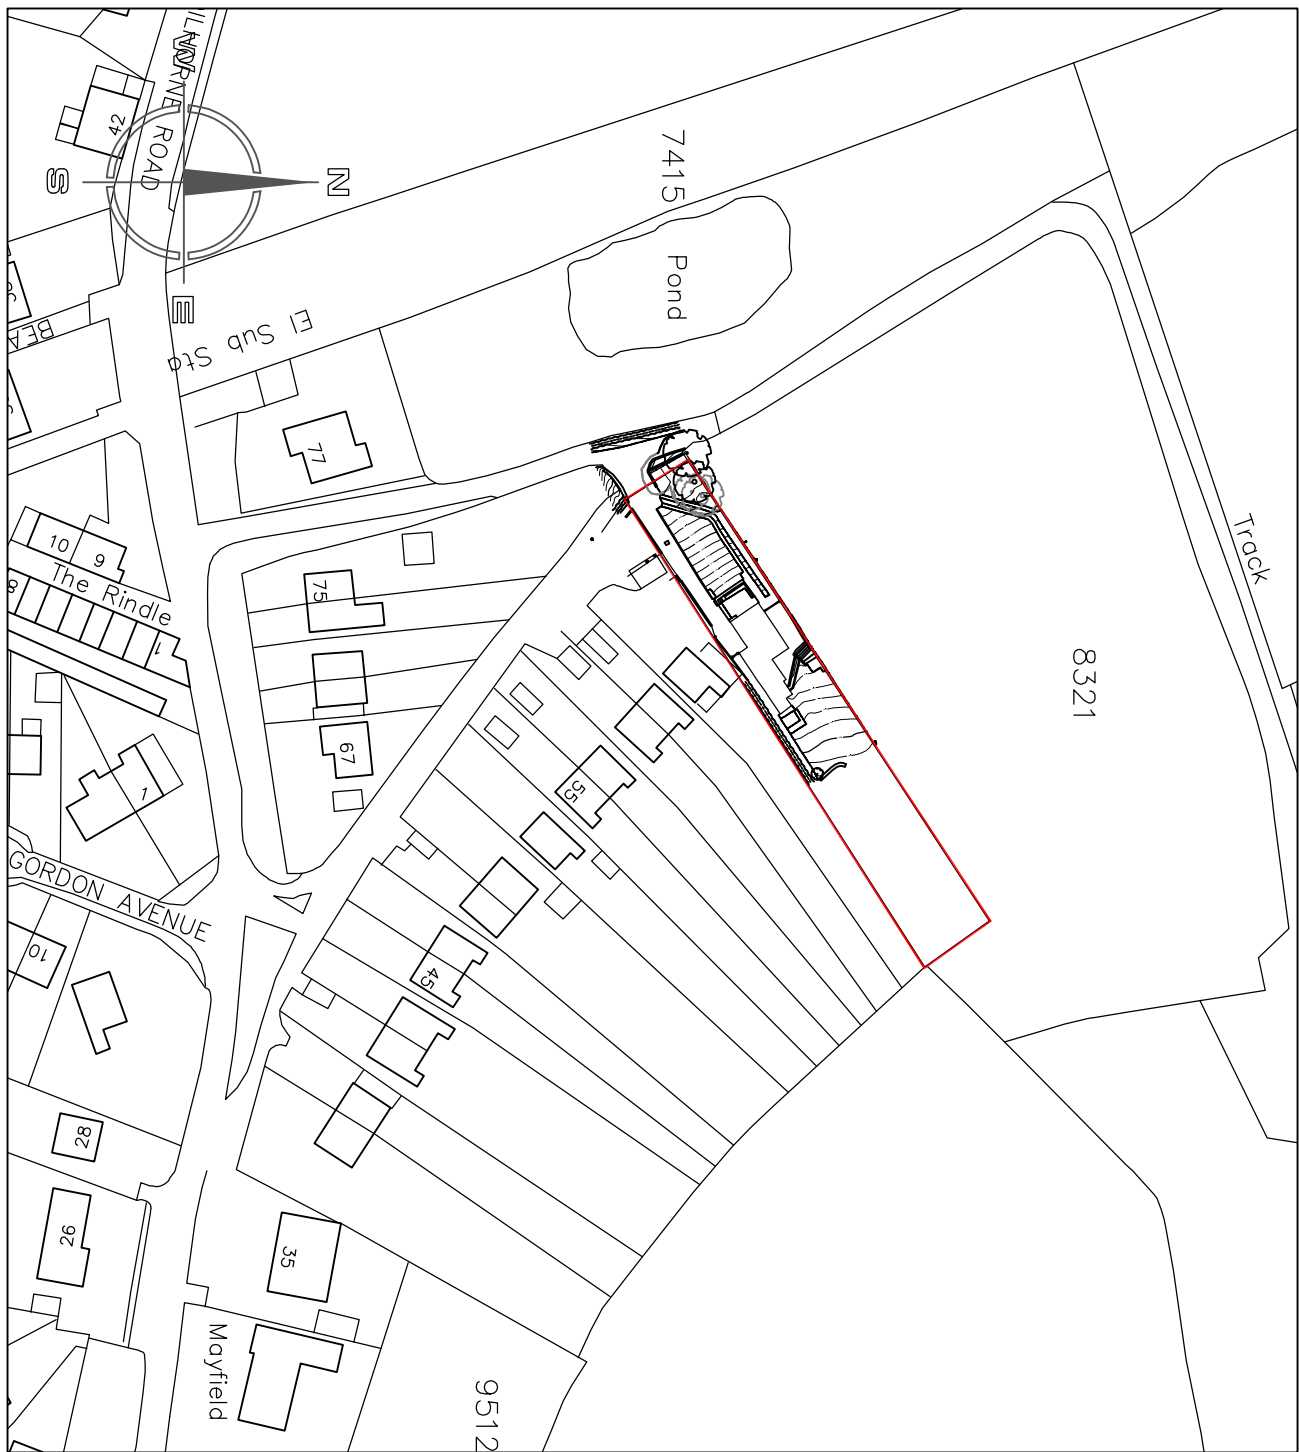

SITE LOCATION PLAN 1:1250

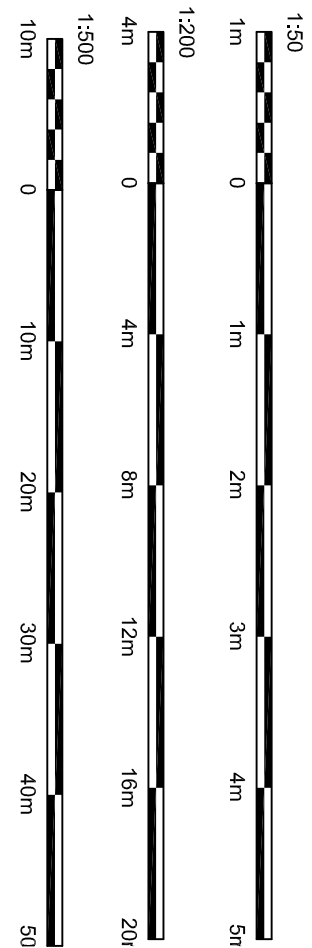

Hewitt&Carr Architects
A. Design House 117-19 Leek Road | Cheddale | ST10 1JE
T. 01541 525589
E. enquiries@hccarchitects.co.uk
W. www.hccarchitects.co.uk

Client
Mitch & Kath Shiley

Project
Single and two storey extensions and detached garage, 65 Dillhome Road Cheddale Stoke-on-Trent ST10 1PT

Title
Plans and elevations as existing

Phase
Planning

Date
April 2026

Scale
A/A As Stated

Project No.
01541 PL(0) 01

Drawing No.
01

Rev
A

File Ref: H\REF