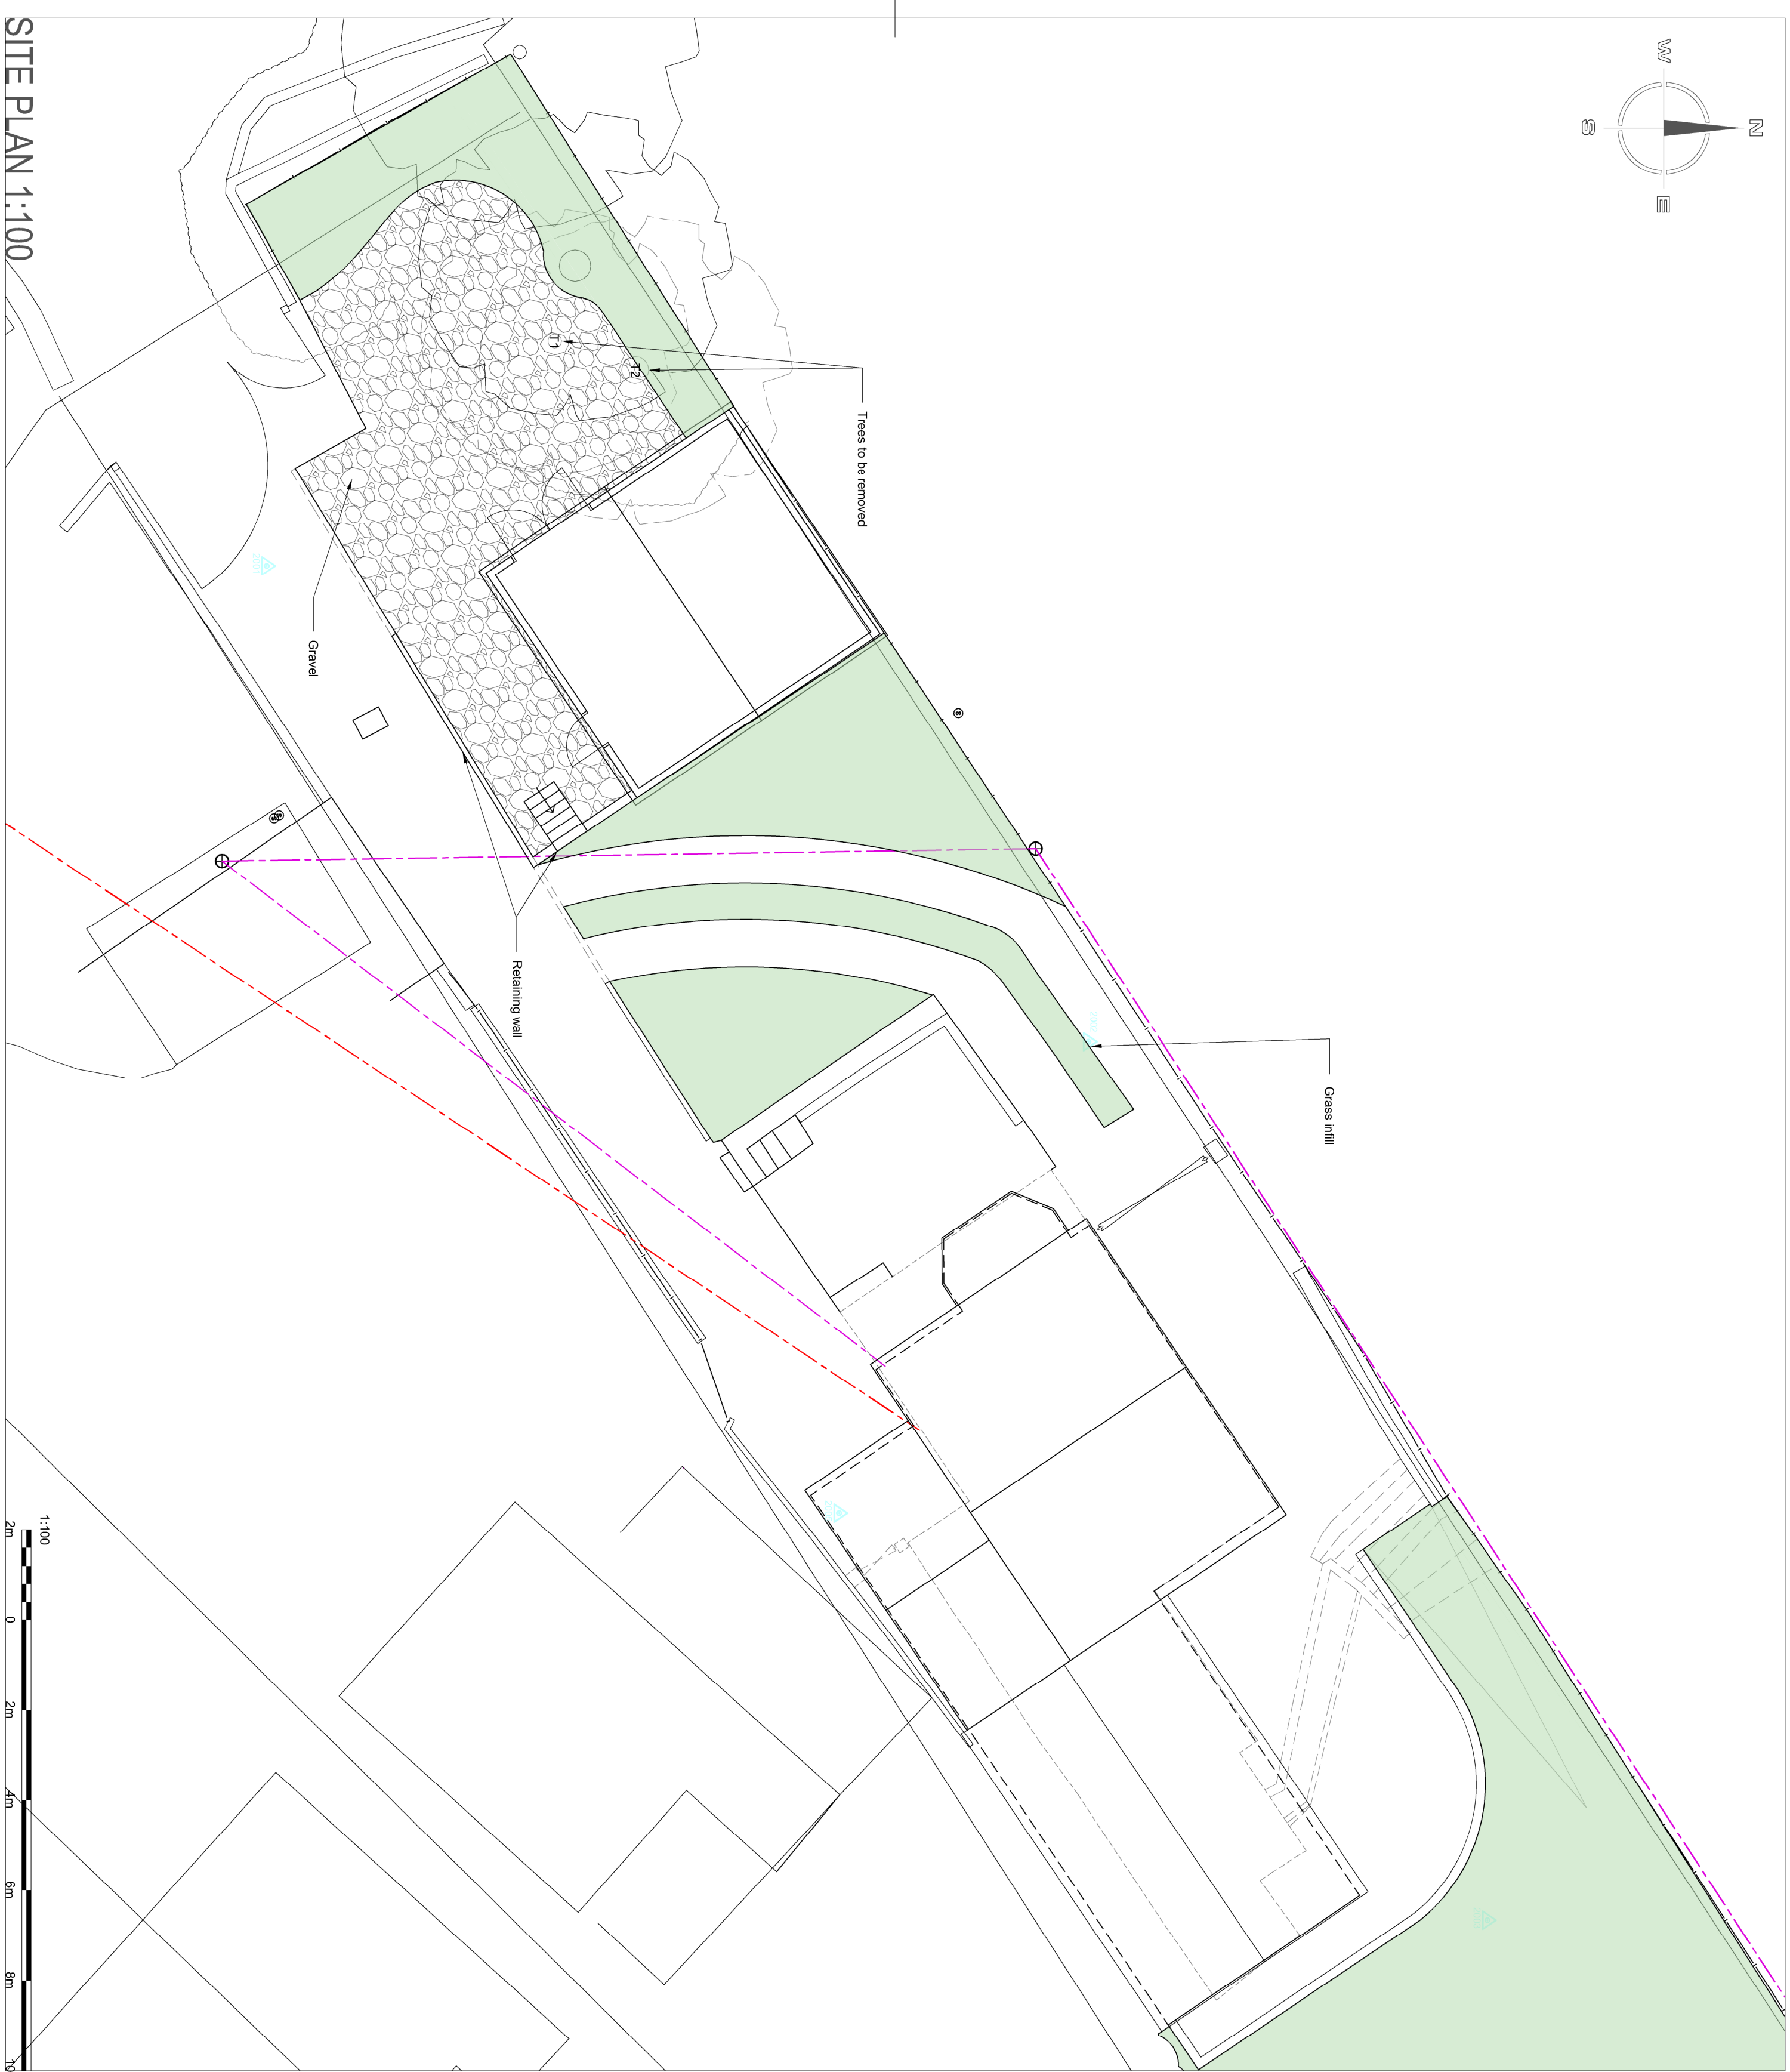
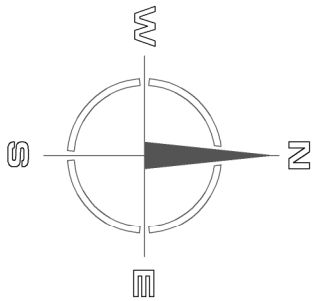


Copyright of this drawing is vested in the Architect and it must not be copied or reproduced in any form without the written consent of the Architect. The Architect's drawing is for the use of the Client and the Client is responsible for taking care of this drawing. All dimensions relative to their work. Hewitt&Carr Architects Ltd are to be advised of any variation between drawings and site conditions.
CLIENTS ARE ADVISED TO CLARIFY DIMENSIONS WITH THE ARCHITECT PRIOR TO SETTING OUT AND NOT TO SCALE FROM THE DRAWING

Rev.	Down	Comments	Date
------	------	----------	------

Hewitt&Carr Architects
A: Daisybank House 11-19 Leek Road | Cheddle ST10 1JE
T: 01538 756898
E: enquiries@hccarchitects.co.uk
W: www.hccarchitects.co.uk

Client
Mitch & Kath Shirley

Project
Single and two storey extensions and detached garage, 65 Dilhorne Road Cheddle Stoke-on-Trent ST10 1PT

Title
Site plan as proposed

Status
Planning

Date
May 2026

Scale @A2
1:100

Project No.
01541 PL(0)04

Drawing No.
01541 PL(0)04

Drawn
SV

Checked

Rev