




- NOTES:
1. ALL DIMENSIONS ARE IN MILLIMETRES UNLESS NOTED OTHERWISE.
ALL LEVELS ARE IN METRES.
 2. THIS DRAWING TO BE READ IN CONJUNCTION WITH THE ARCHITECTS
/ ENGINEERS DRAWINGS.
 3. ALL WORKMANSHIP & MATERIALS ARE TO COMPLY WITH THE
SPECIFICATION, BUILDING REGULATIONS, RELEVANT BRITISH STANDARDS
AND MANUFACTURERS RECOMMENDATIONS.
 4. ALL DIMENSIONS AND SETTING OUT ARE TO BE CHECKED ON SITE AND
ANY DISCREPANCIES ARE TO BE REPORTED TO THE CONTRACT
ADMINISTRATOR IMMEDIATELY.

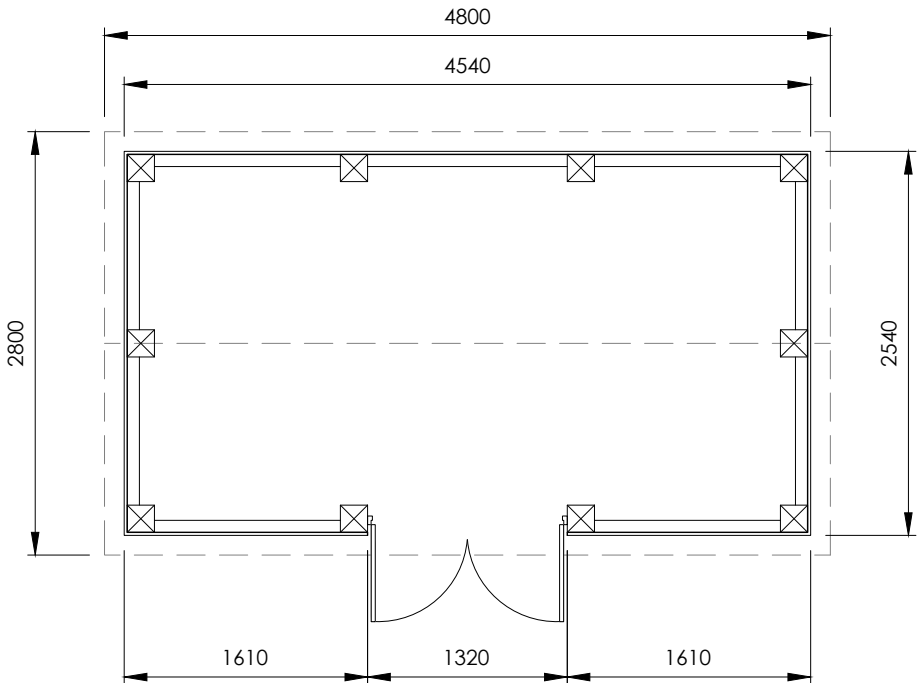


GROUND FLOOR PLAN
(SCALE 1:50)

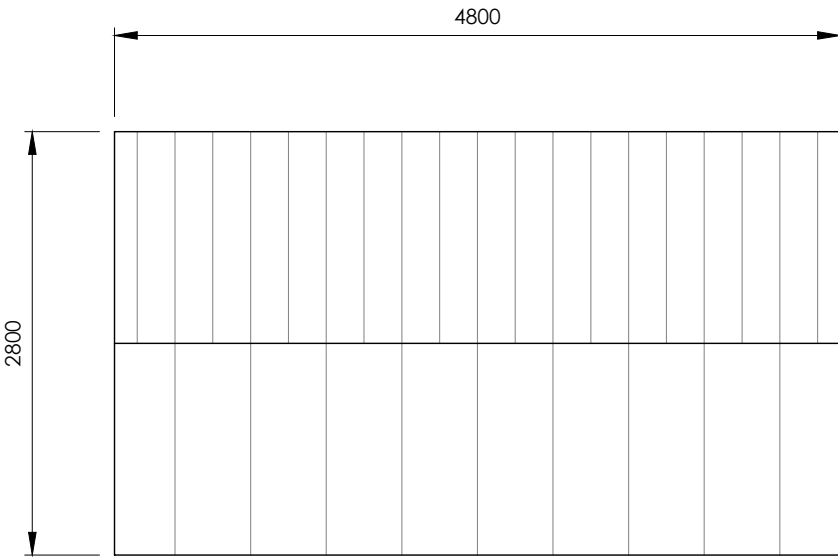

ROOF PLAN
(SCALE 1:50)

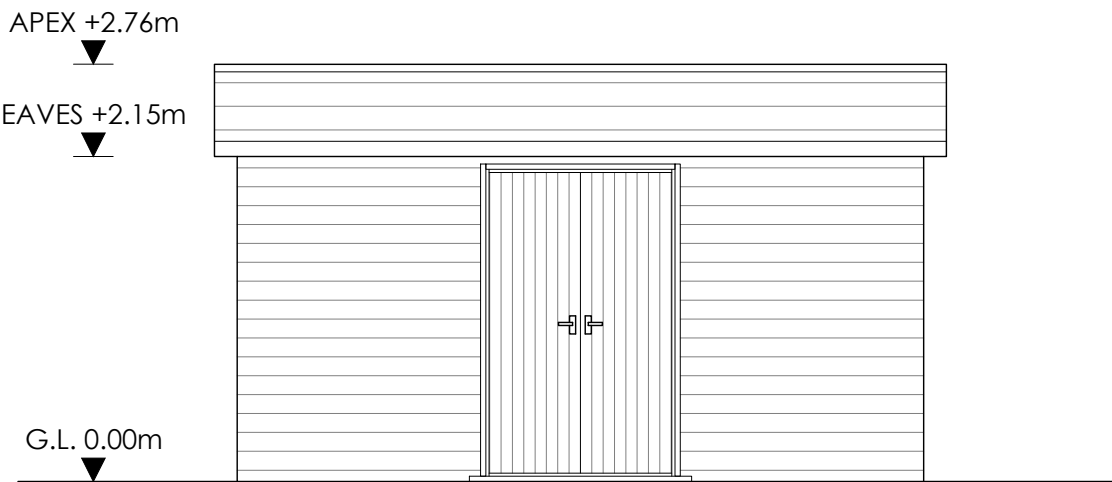


FRONT ELEVATION
(SCALE 1:50)

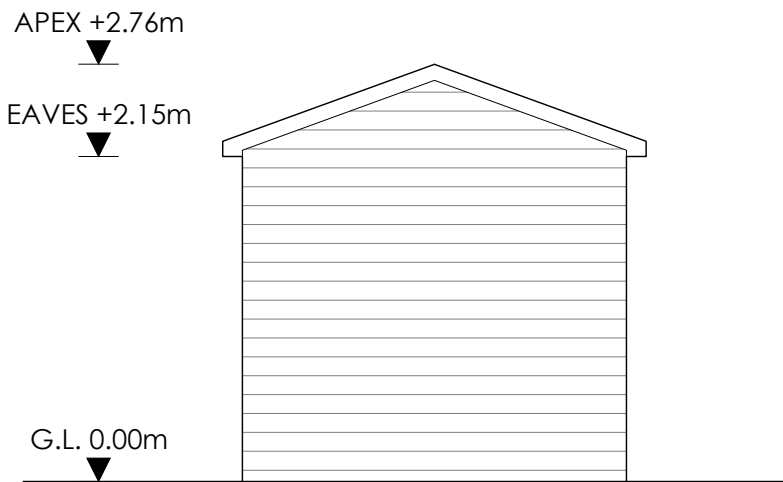


SIDE ELEVATION
(SCALE 1:50)



REAR ELEVATION
(SCALE 1:50)

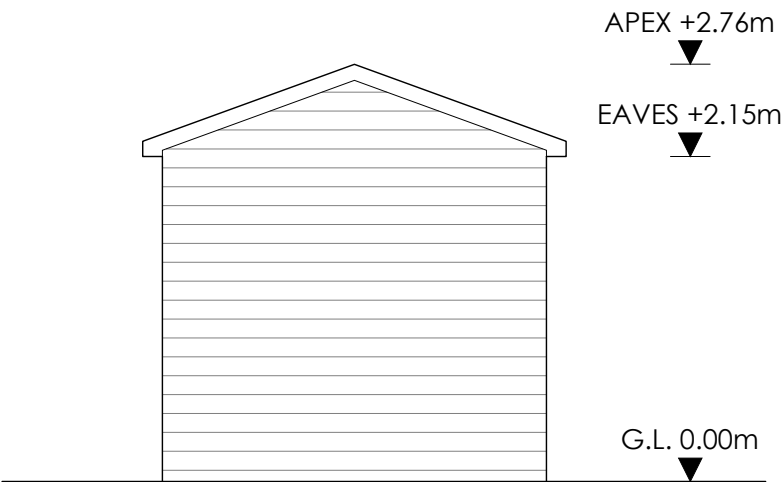

SIDE ELEVATION
(SCALE 1:50)

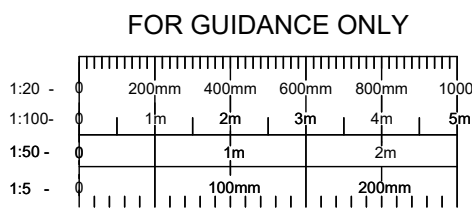

Rev.	Revision Description	Drm	Date	Client:	Suitability:	Drawing No:	Revision
				MR JACK MILNER	PLANNING	MILNER-IDS-Q544-DR-A-00-10-104	/
				Drawing Type:	Index No.:		
				AutoCAD	IDS-2025-Q544		
				Title:			
				22 CHURCH LANE, CHECKLEY, STAFFS, ST10 4NJ			
				EXISTING FLOOR PLANS & ELEVATIONS - EXISTING GARDEN BUILDING			
				Scales:	Date:	Drawn by:	Checked by:
				AS SHOWN @A1	MAY 2026	SPW	



Tel: 01889 623581
e-mail: enquiries@idsdesigns.co.uk

Drawing Design & Copyright of: Ideal Design Solutions.