


Copyright of this drawing is vested in the Architect and must not be copied or reproduced without consent. Figured dimensions only are to be taken from the drawing. All dimensions must be taken from the drawing and not from the site. The Architect is not responsible for errors and omissions. The Architect is not responsible for any variation between drawing and site conditions. THE ARCHITECT'S DRAWING IS NOT TO BE USED FOR CONSTRUCTION WITHOUT THE ARCHITECT'S PERMISSION.


Rev	Drawn	Comments	Date
A	SV	1:500 site plan added	27.05.2026

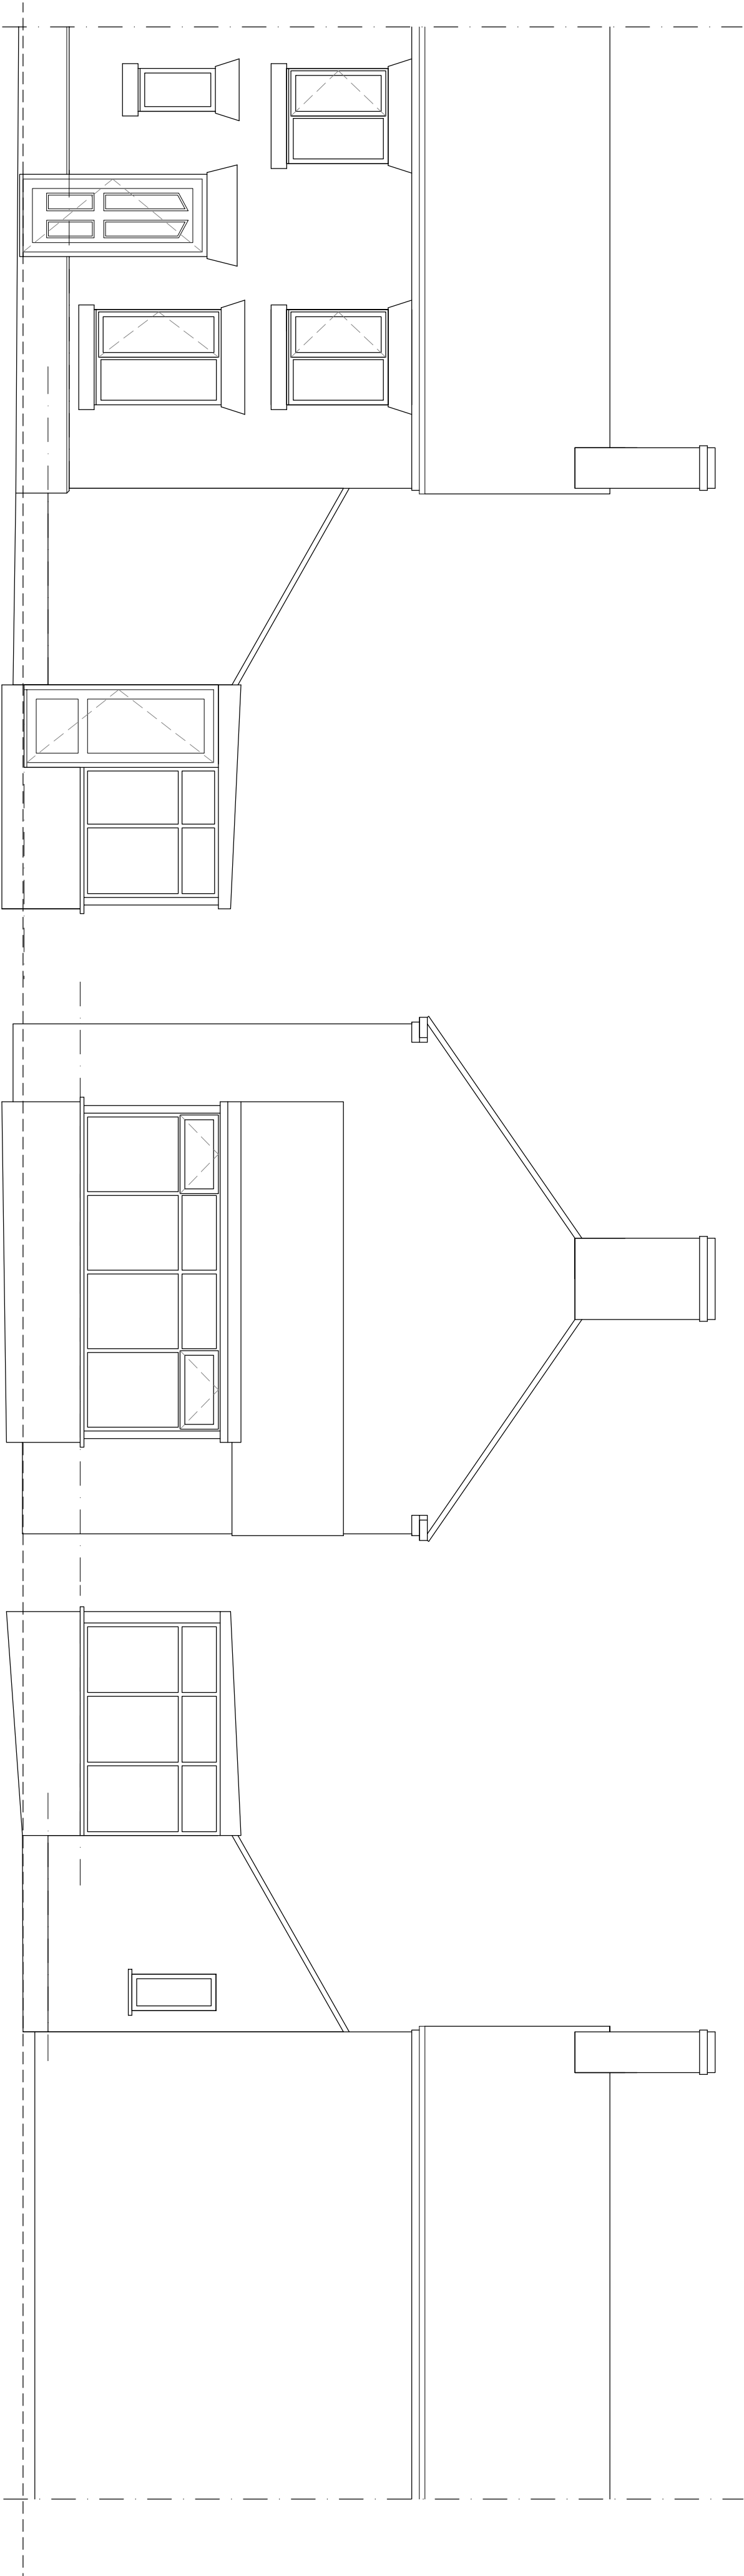


FRONT ELEVATION 1:50

SIDE ELEVATION 1:50

REAR ELEVATION 1:50

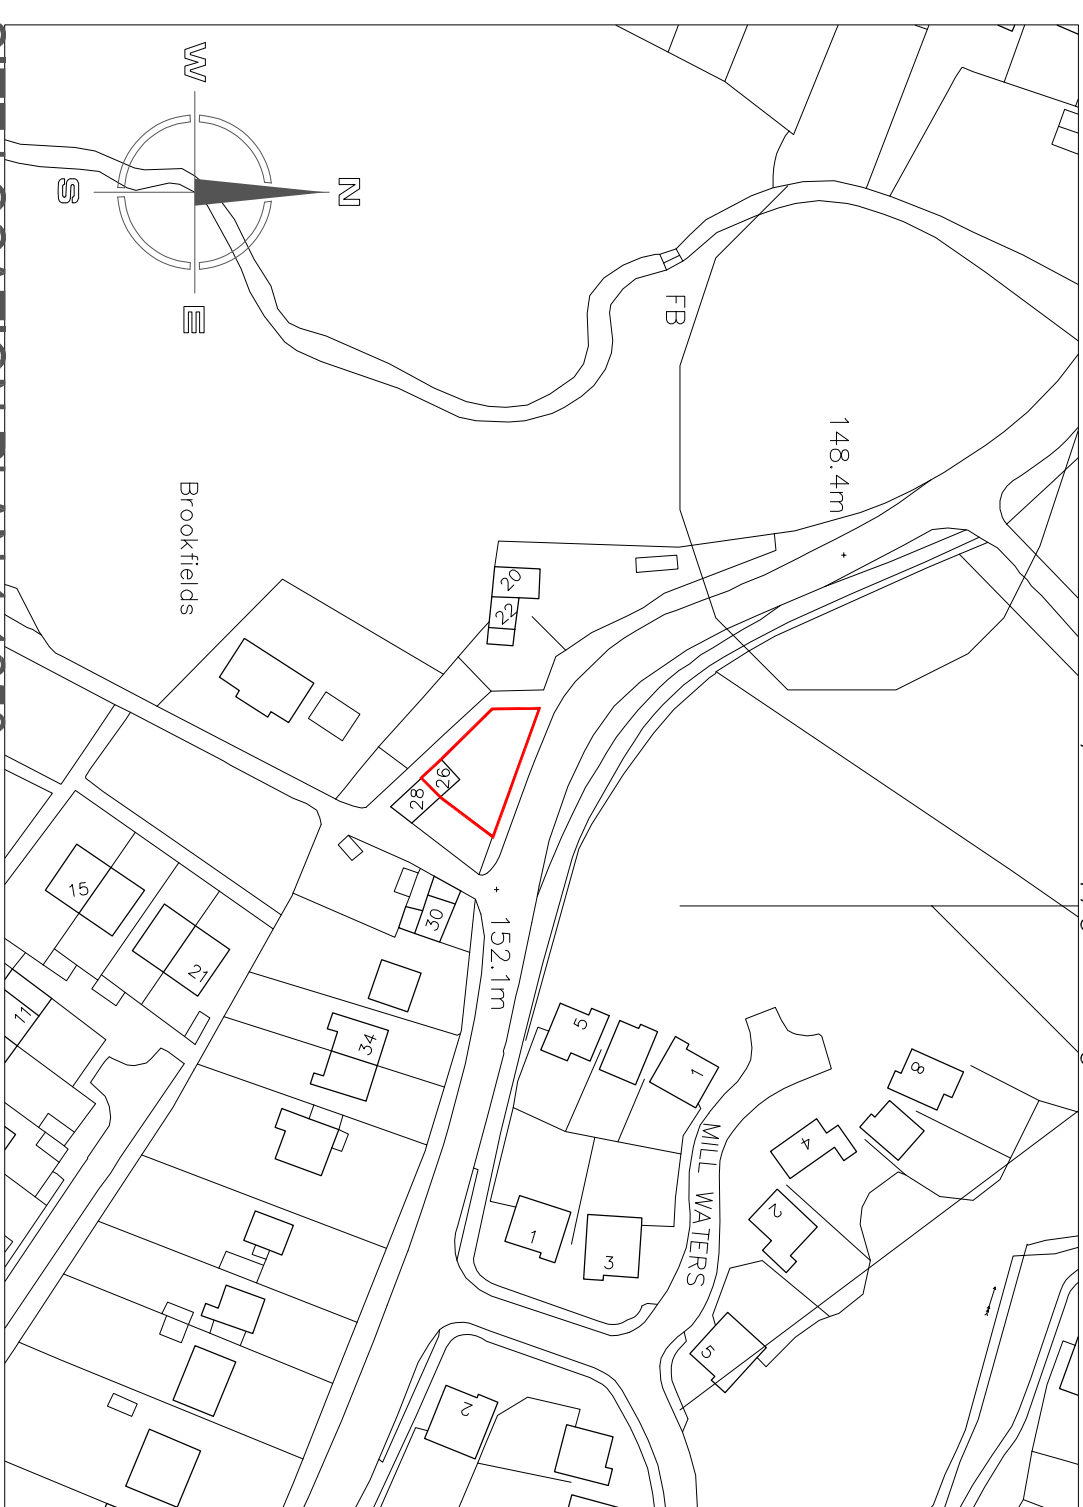

SITE LOCATION PLAN 1:1250

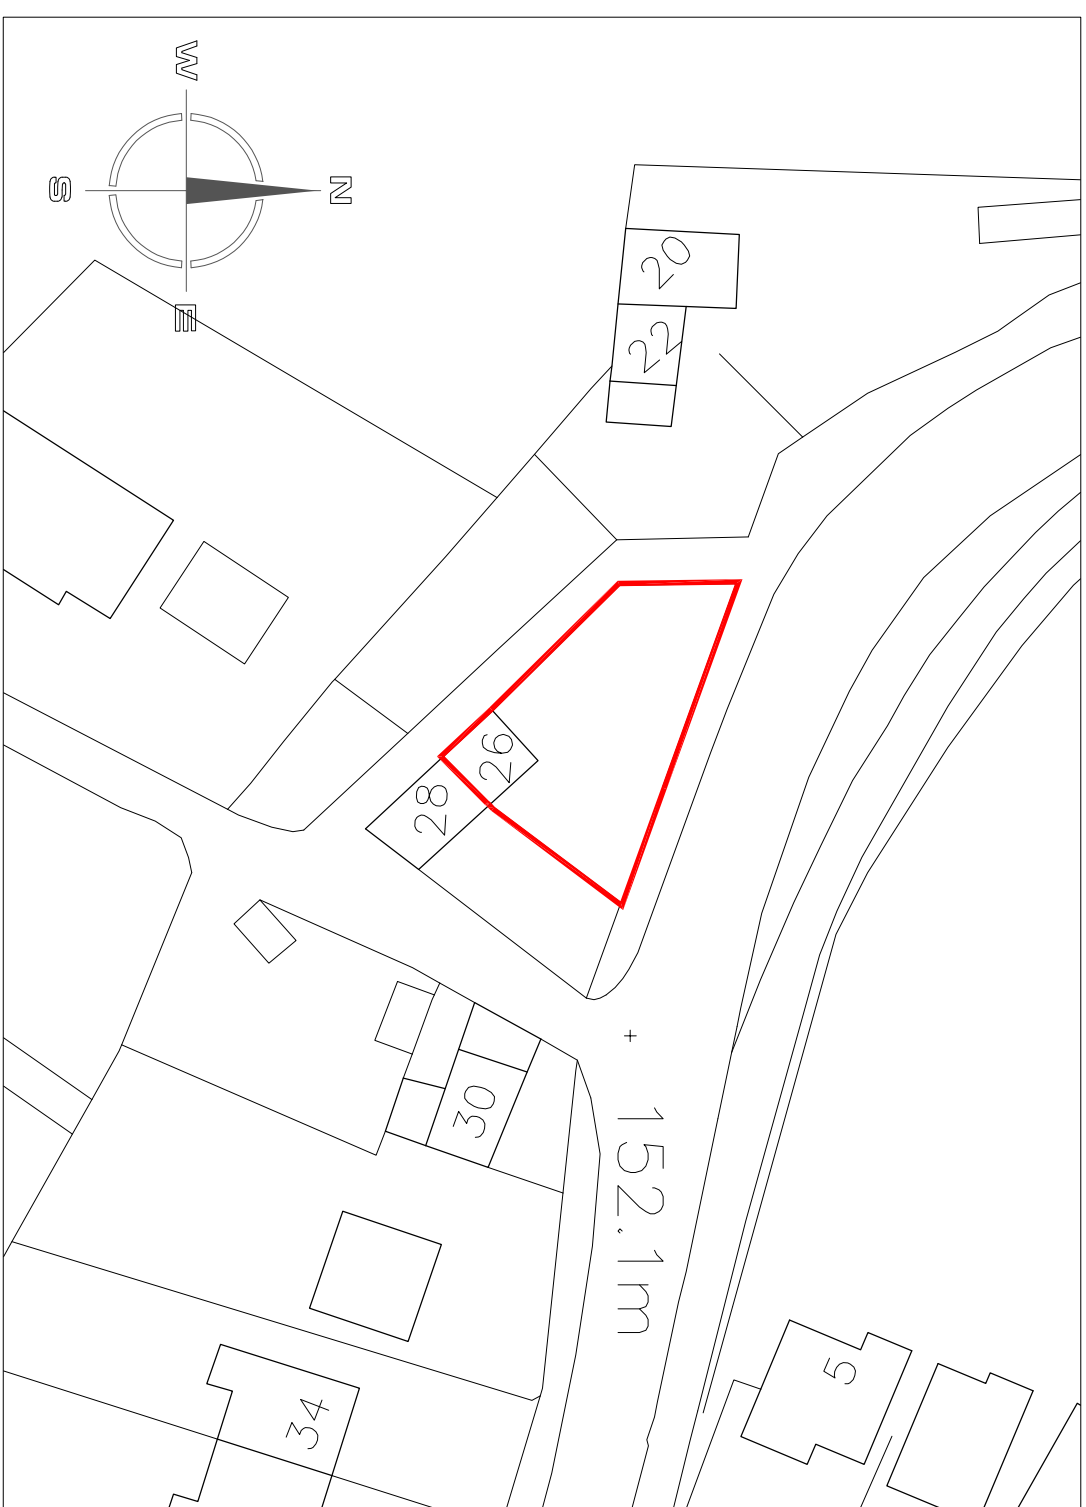

SITE PLAN 1:500

Hewitt&Carr Architects
A. Design House 1 17-19 Leek Road | Cheddle | ST10 1JE
T. 01832 55889
E. enquiries@hccarchitects.co.uk
W. www.hccarchitects.co.uk

Client
Lisa Tomkinson

Project
Single storey side extension and internal alterations, 26 Rakeway Road Cheddle ST10 1QH

Title
Plans and elevations as existing

Drawn
Survey

Date
April 2026



Scale @A1 As Stated

Project No.
01547 AL(0)01

Drawing No.
01547 AL(0)01

Rev
A

FLOOR PLAN 1:50

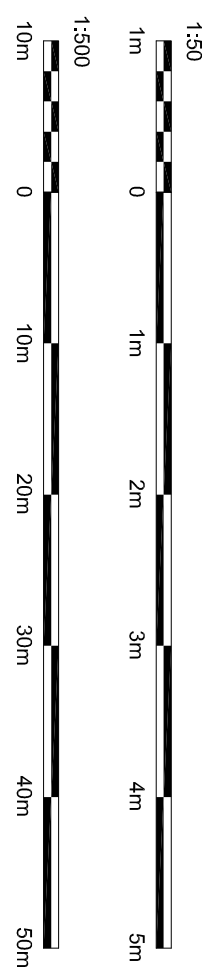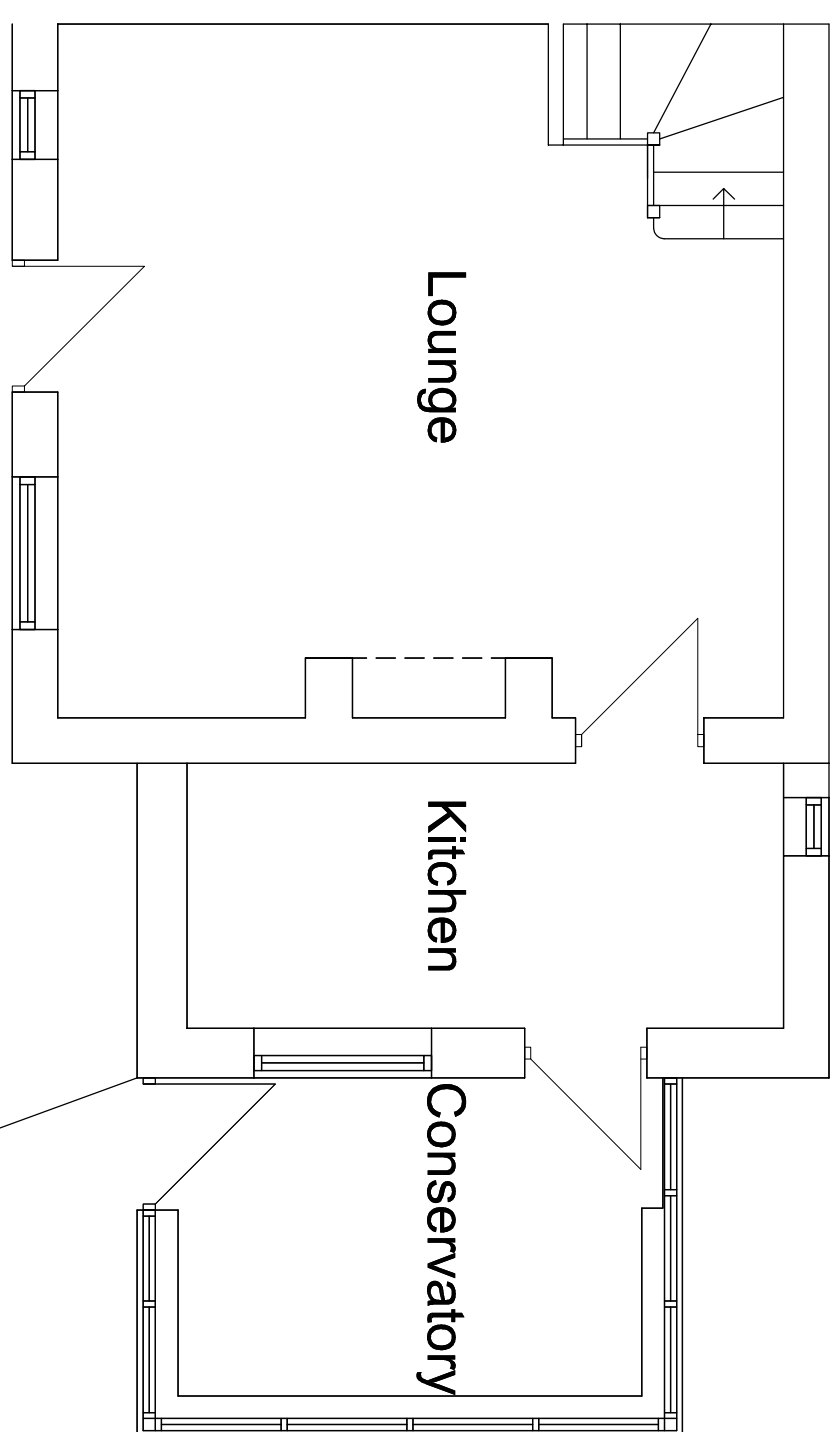

SURVEY