



Copyright of this drawing is vested in the Architect and it must not be copied or reproduced without our consent. Figured dimensions only are to be taken from the drawing. All contractors must, with the site and be responsible for taking and be advised of any variation between drawing and site conditions. It shall be the duty of the contractor to ensure that the drawing is used in accordance with the ARCHITECT'S DRAWING TO SETTING.


Rev.	Drawn	Comments	Date
A	FX	Initial and block order and provided.	26/06/2025
B	FX	Drawing to be used in accordance with the Arch.	26/06/2025
C	SV	Drawing to be used in accordance with the Arch.	26/06/2025
D	SV	Drawing to be used in accordance with the Arch.	26/06/2025
E	SV	Red boundaries amended (adding 15m to 10m)	26/06/2025

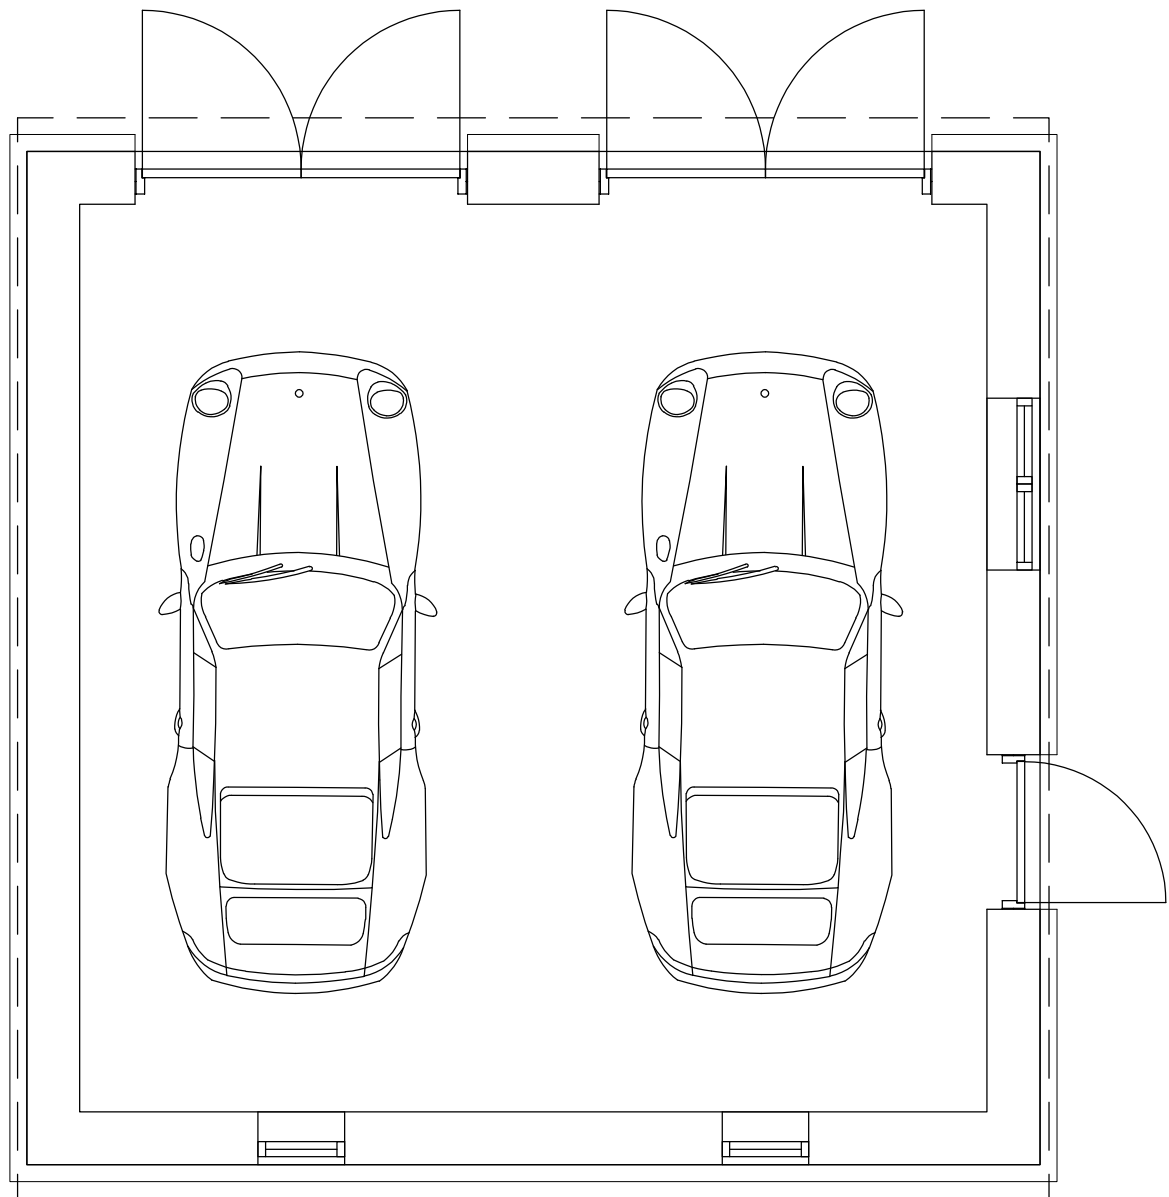


FLOOR PLAN 1:50

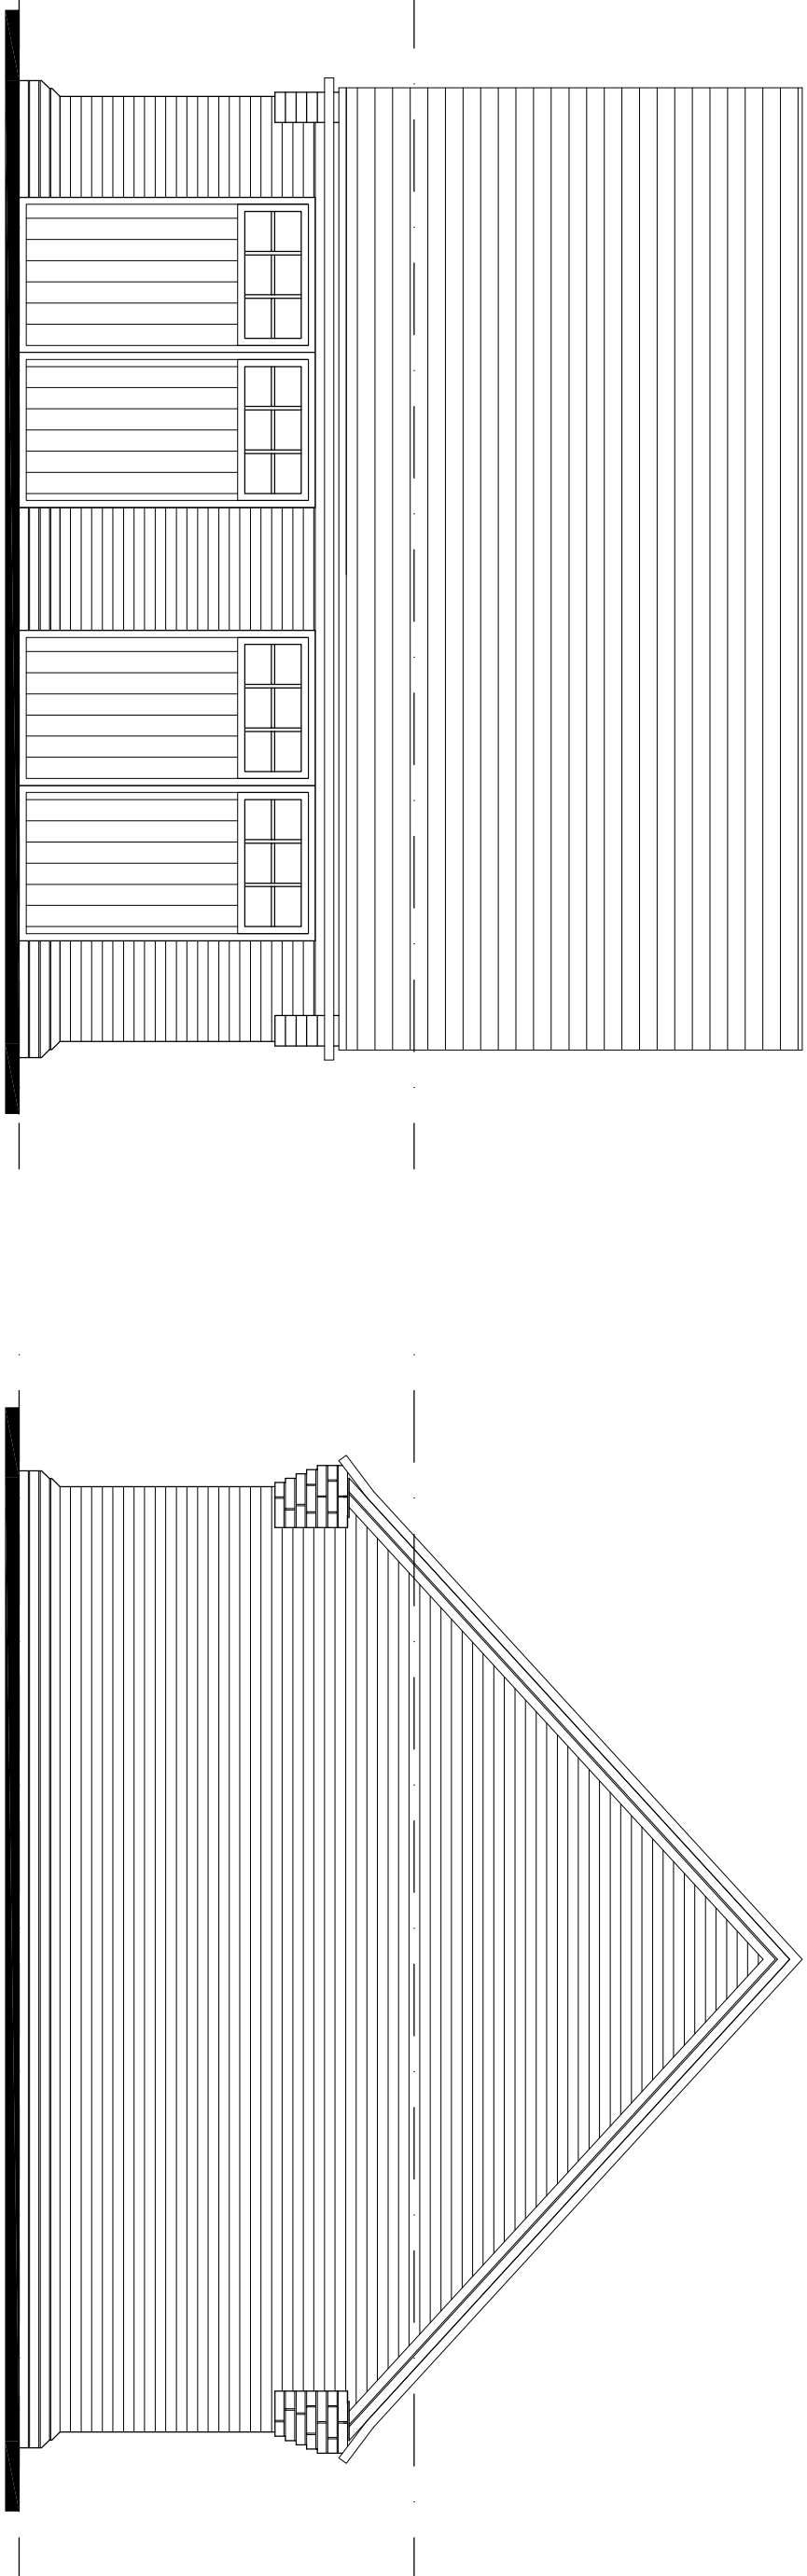


FRONT ELEVATION 1:50

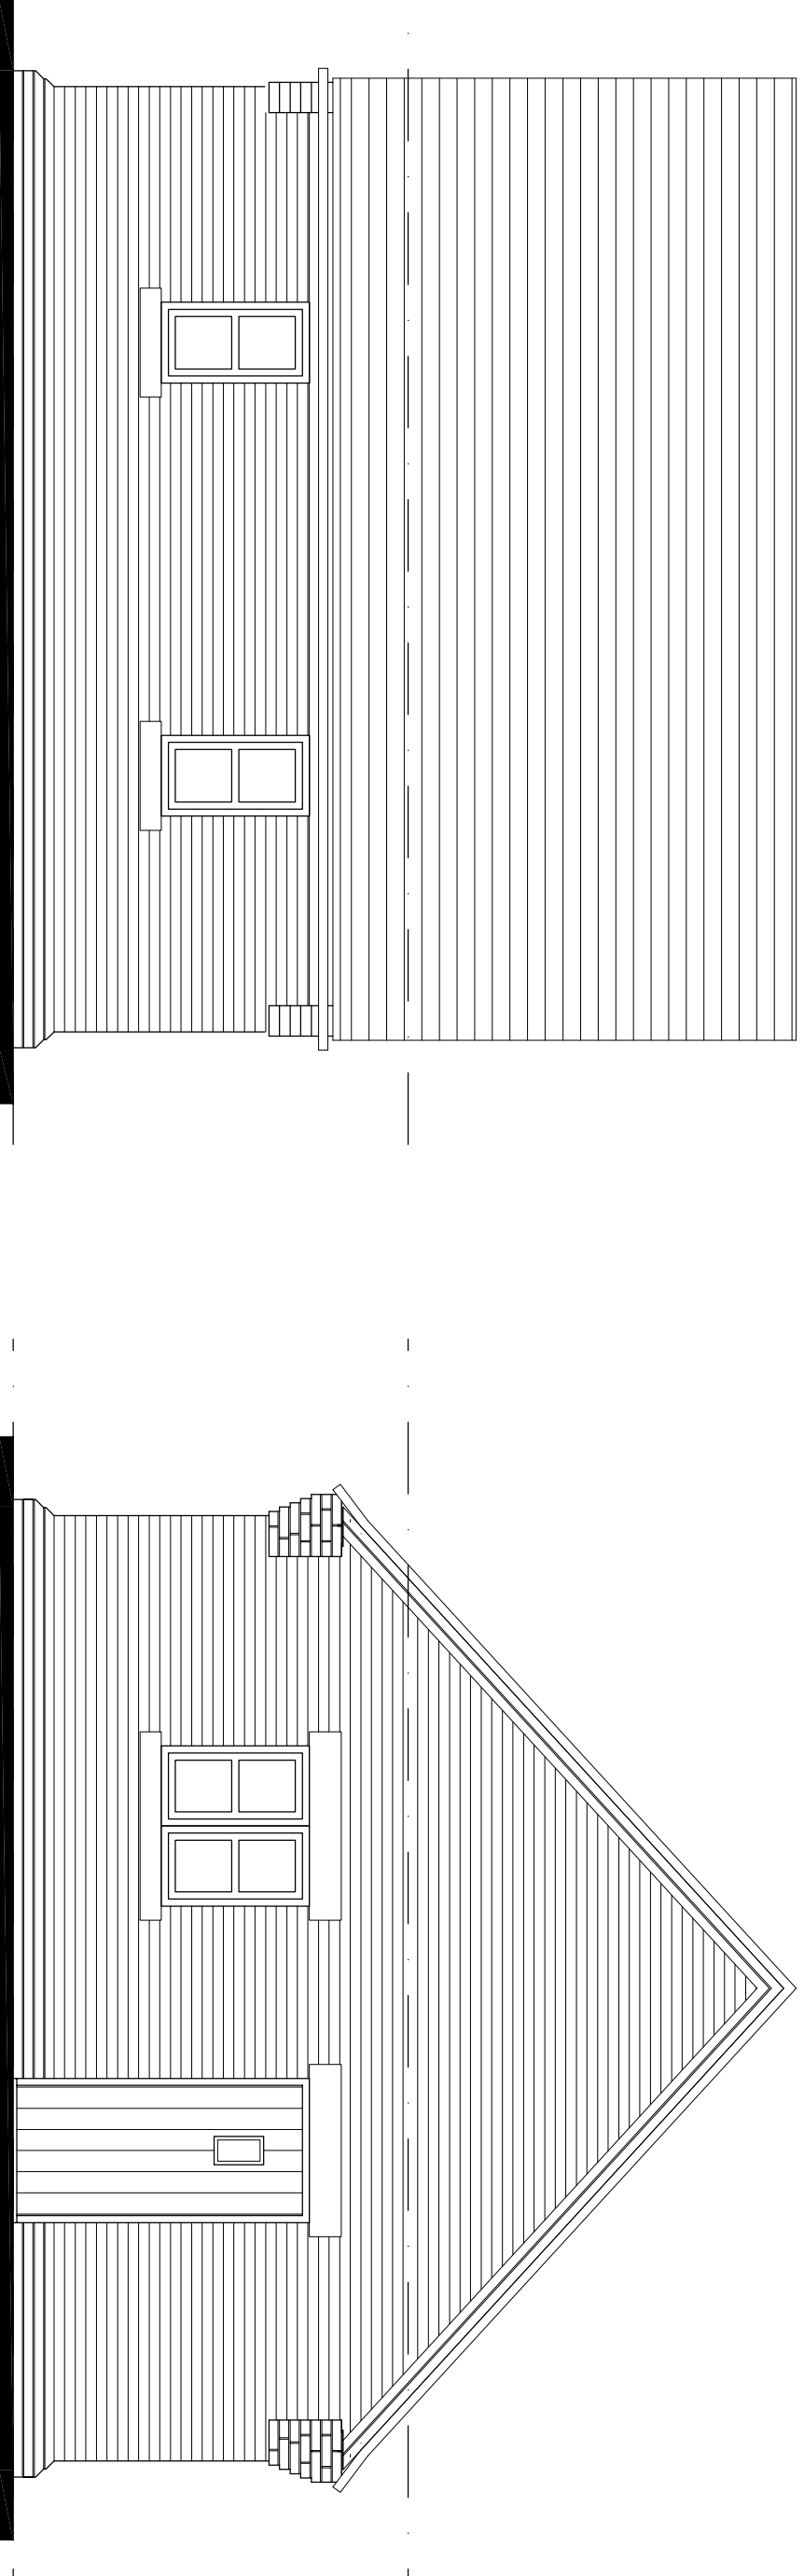


SIDE ELEVATION 1:50

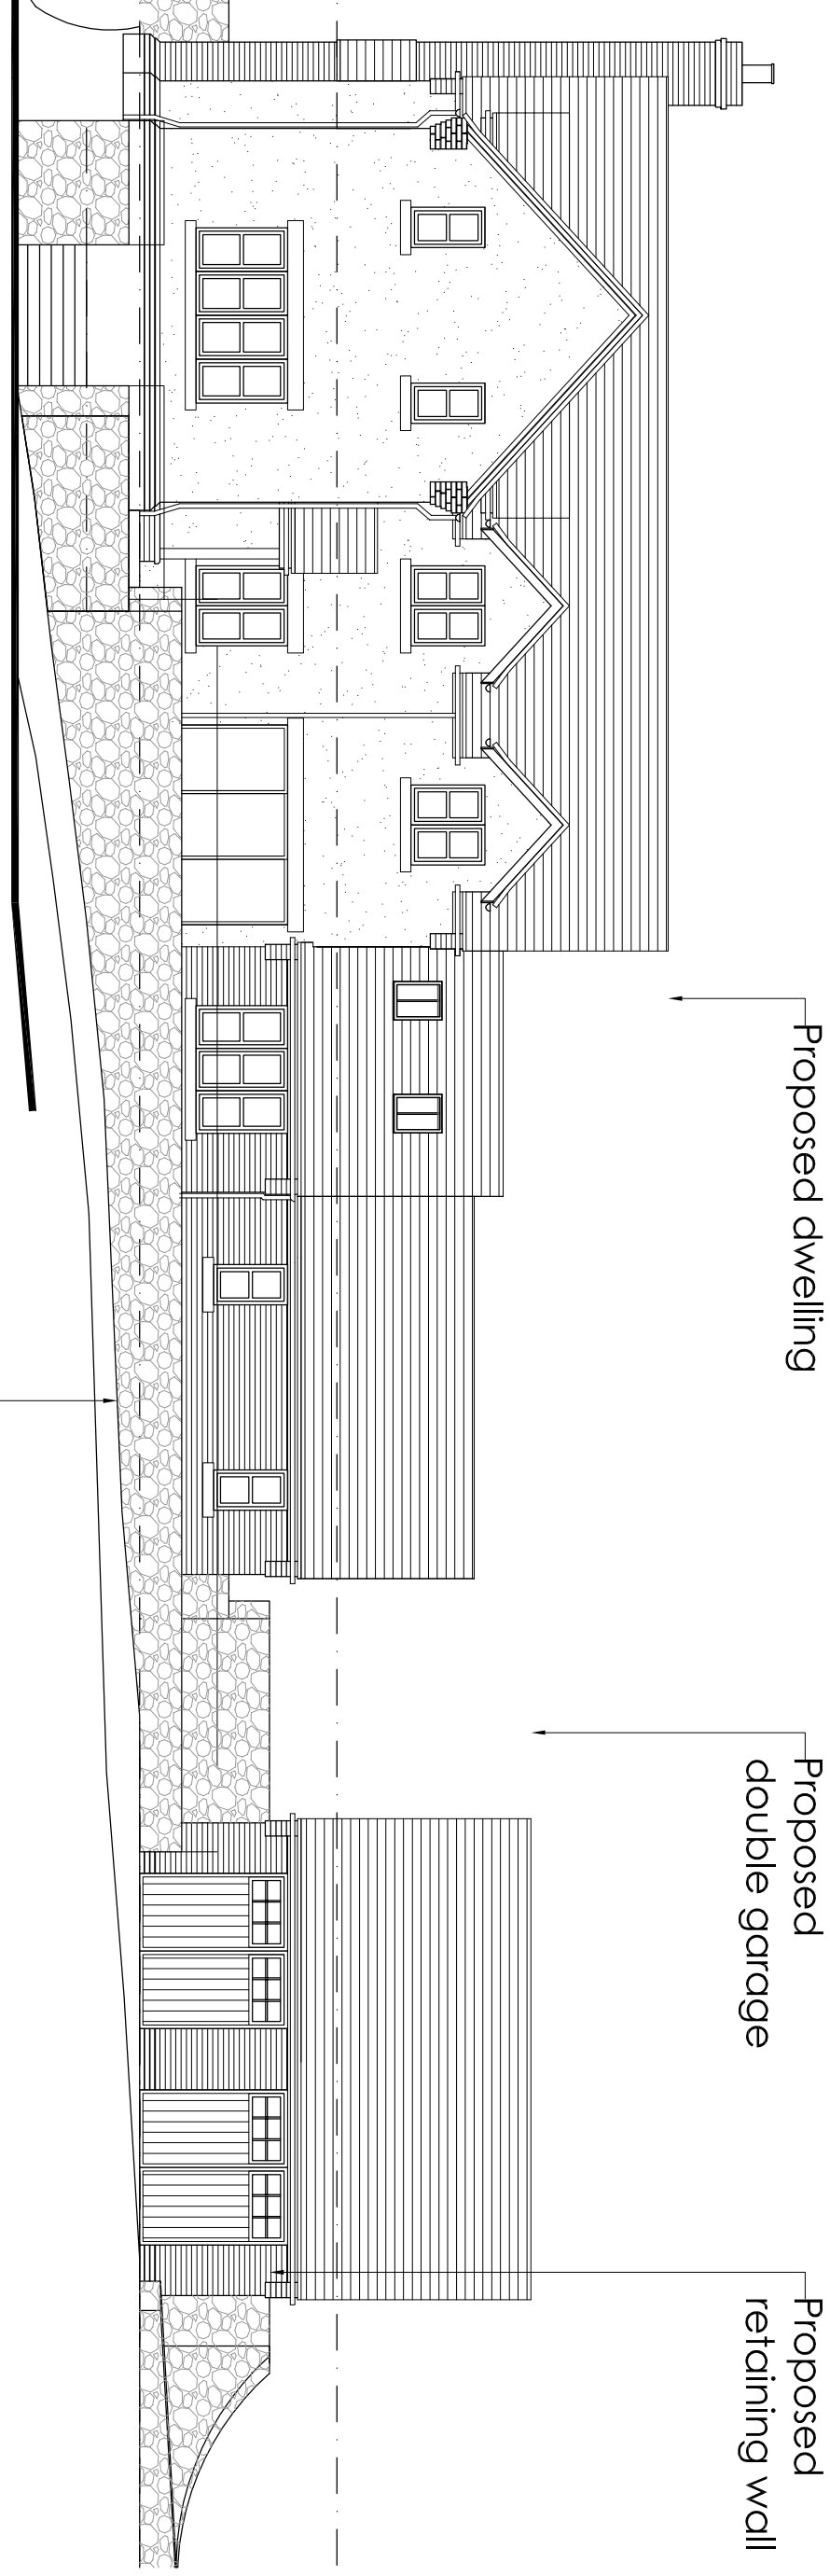


REAR ELEVATION 1:50

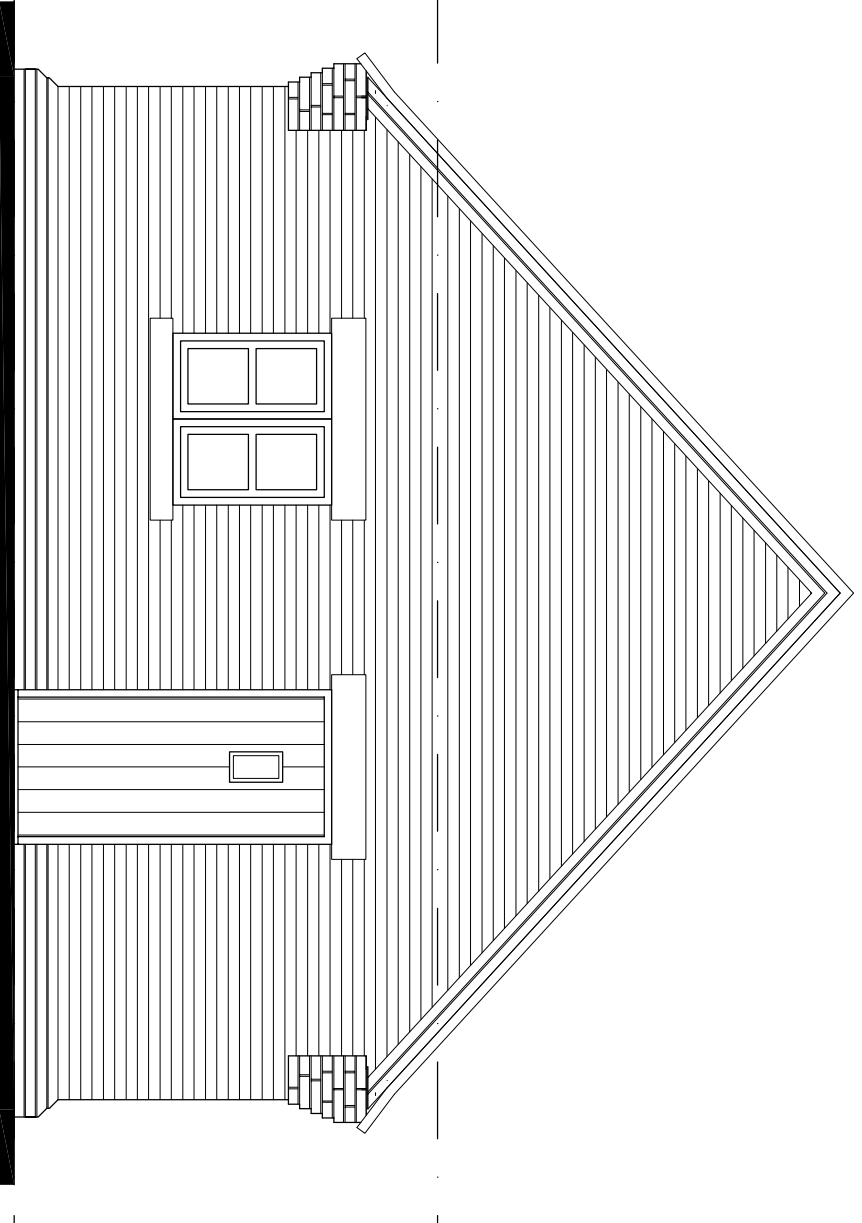


SIDE ELEVATION 1:50

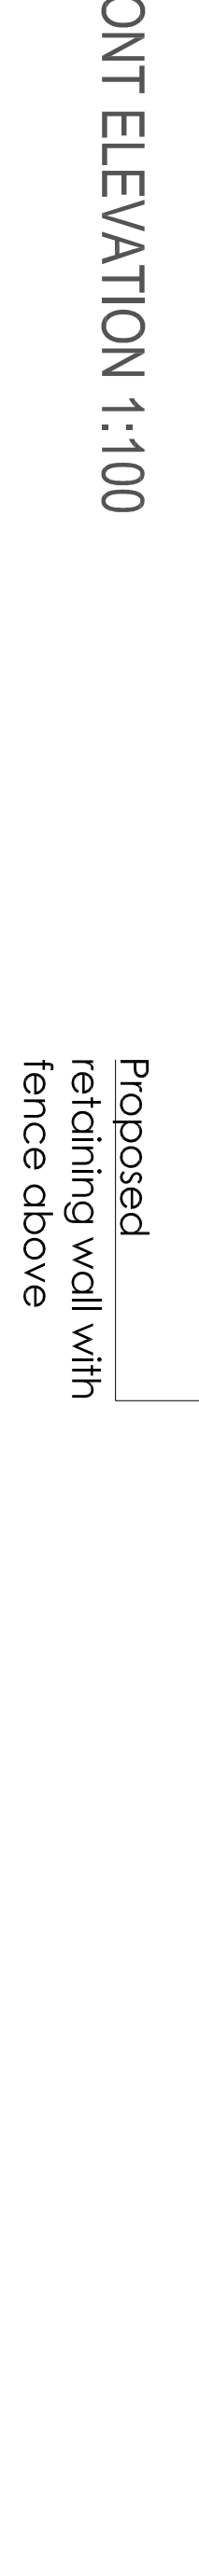

FRONT ELEVATION 1:100

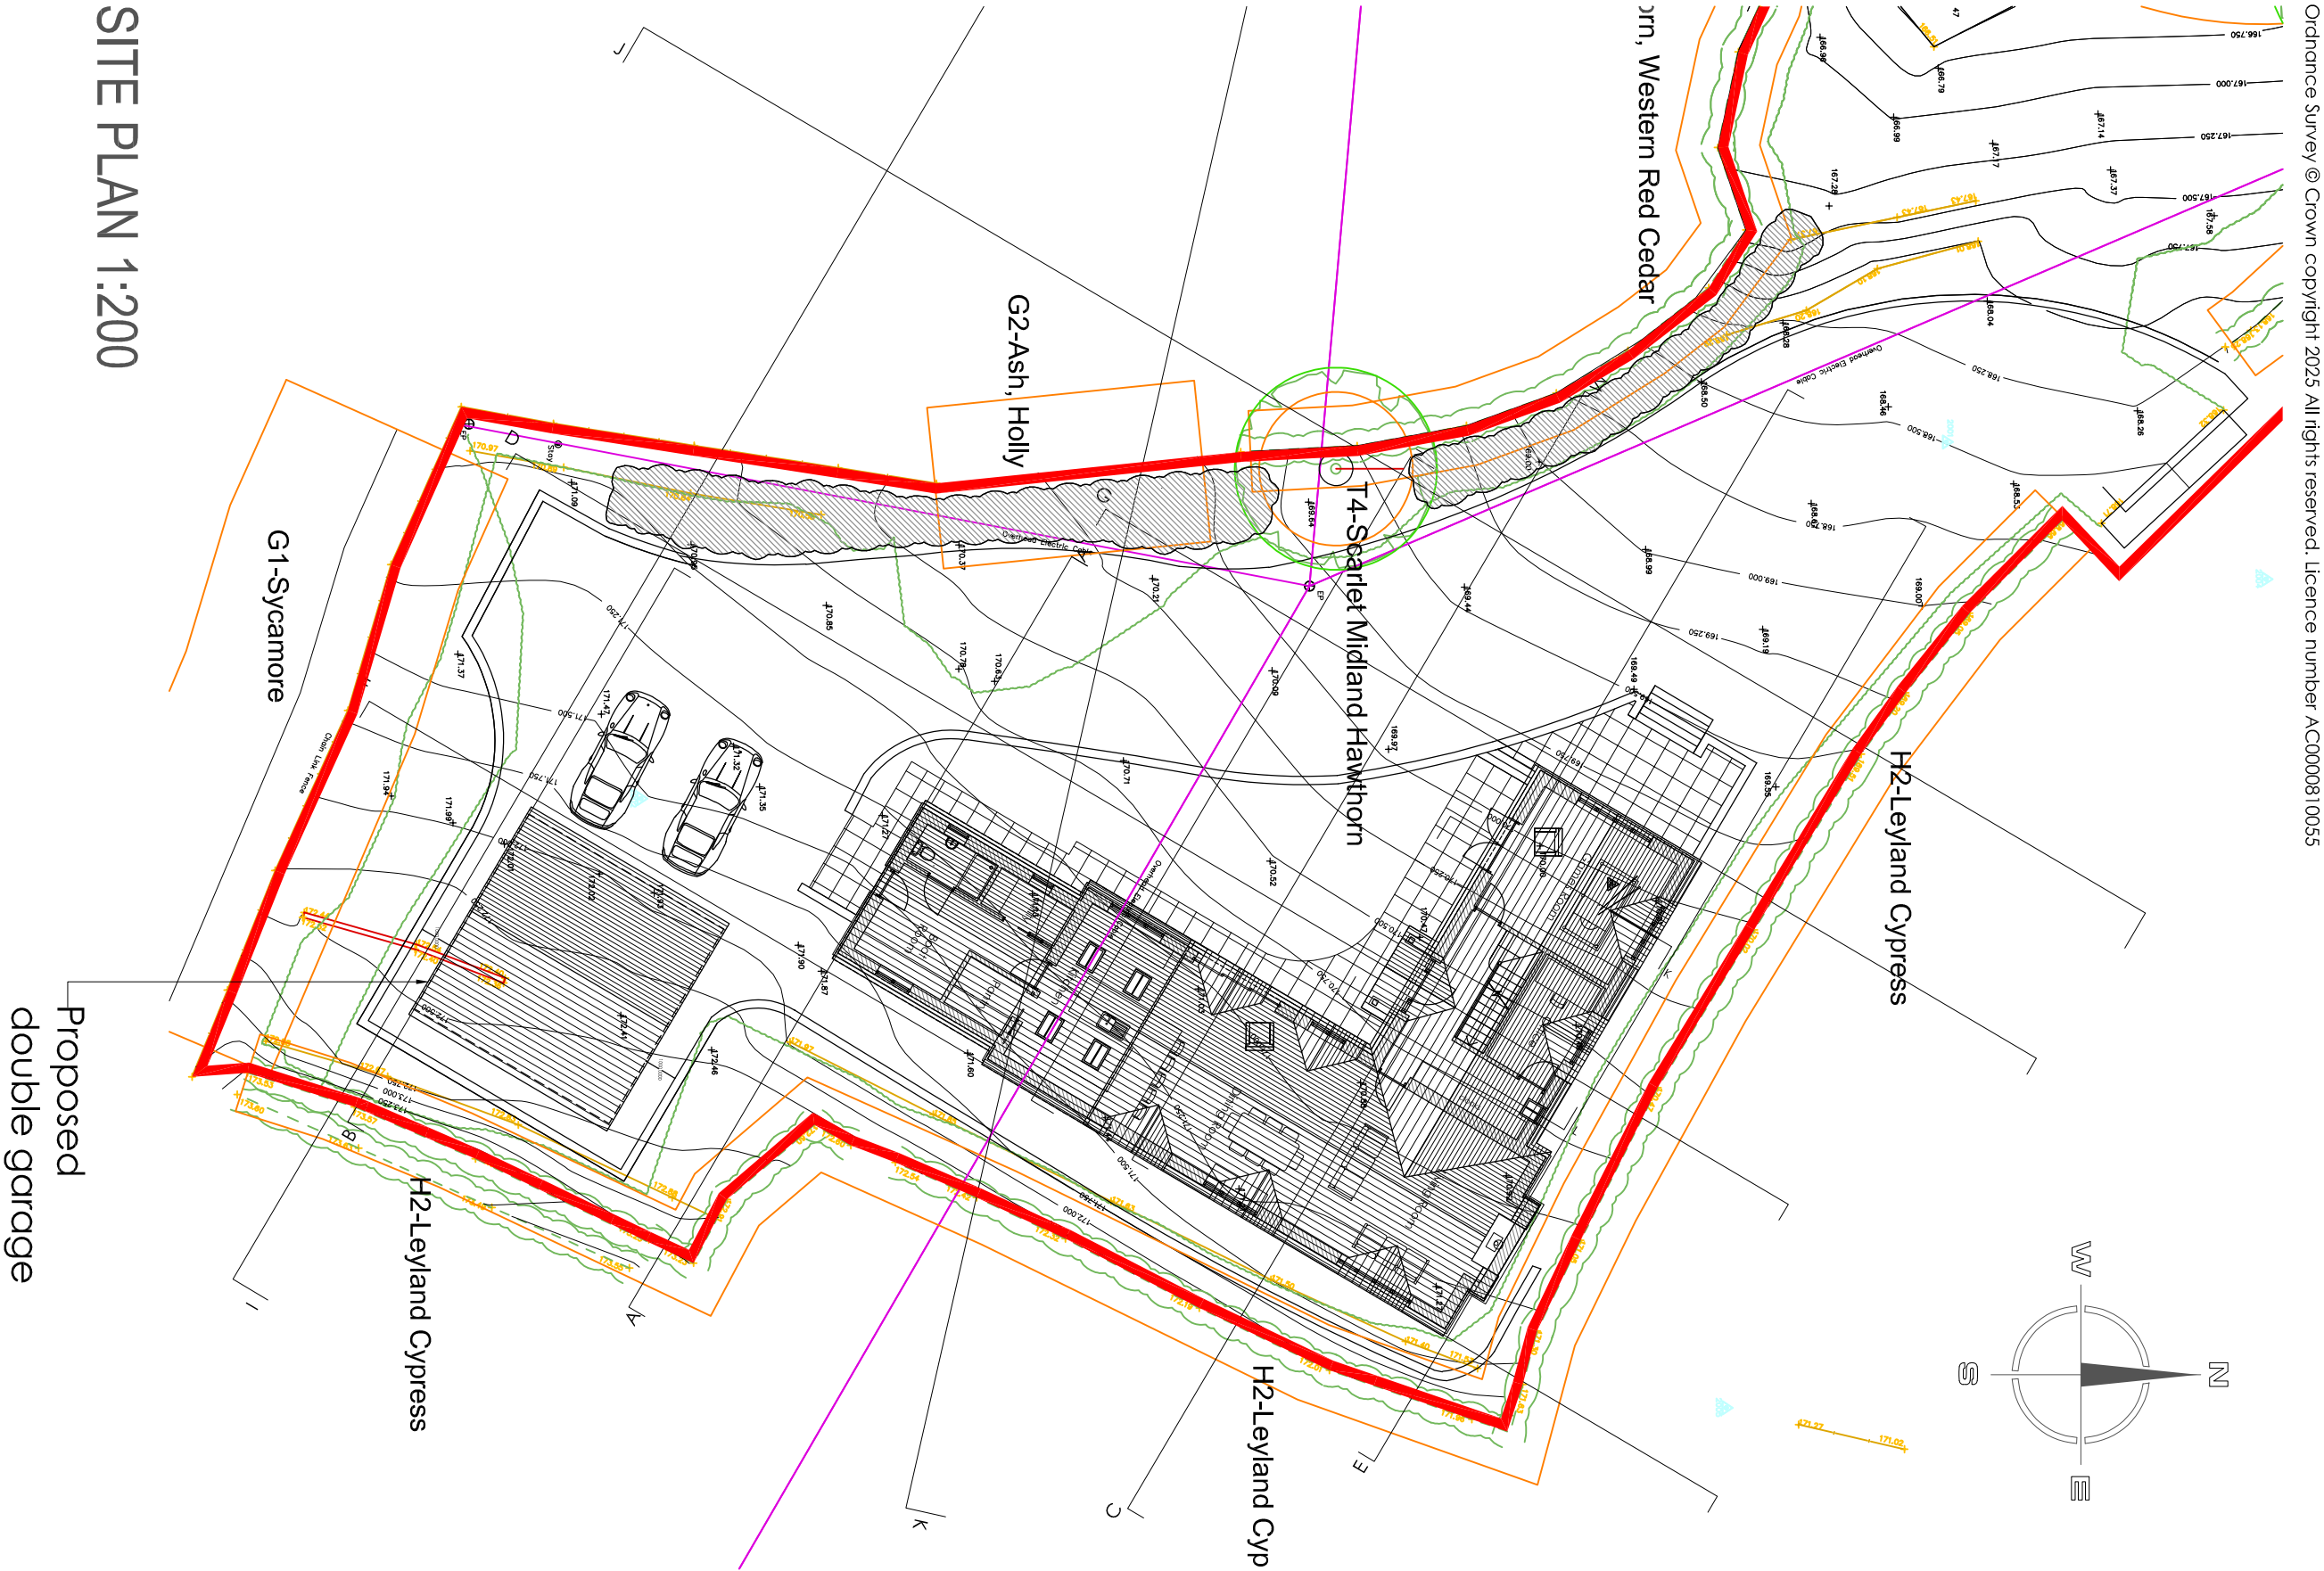

SITE PLAN 1:200

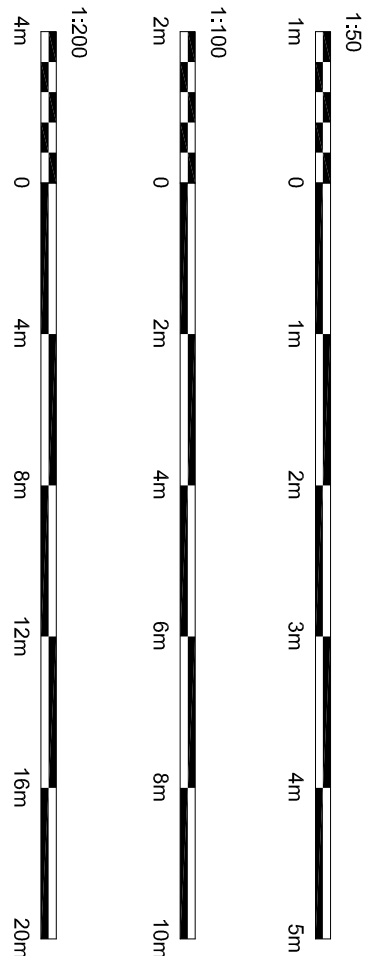

Hewitt&Carr Architects
A. Design House 117-19 Leek Road | Cheddale | ST10 1JE
T. 0153 575589
E. enquiries@hccarchitects.co.uk
W. www.hccarchitects.co.uk

Client
MR M AND MRS V FINNEY
Project
PROPOSED NEW DWELLING
AT THE ORCHARD, LOWER HILL FARM,
UTTOXETER ROAD, ST11 9RG
Title
PROPOSED GARAGE
PLANS AND ELEVATIONS

Date
JUNE 2025
Date
JUNE 2025
Scale @A1 AS NOTED
Project No.
01466 - PL(0)05
Drawing No.
Rev
E