


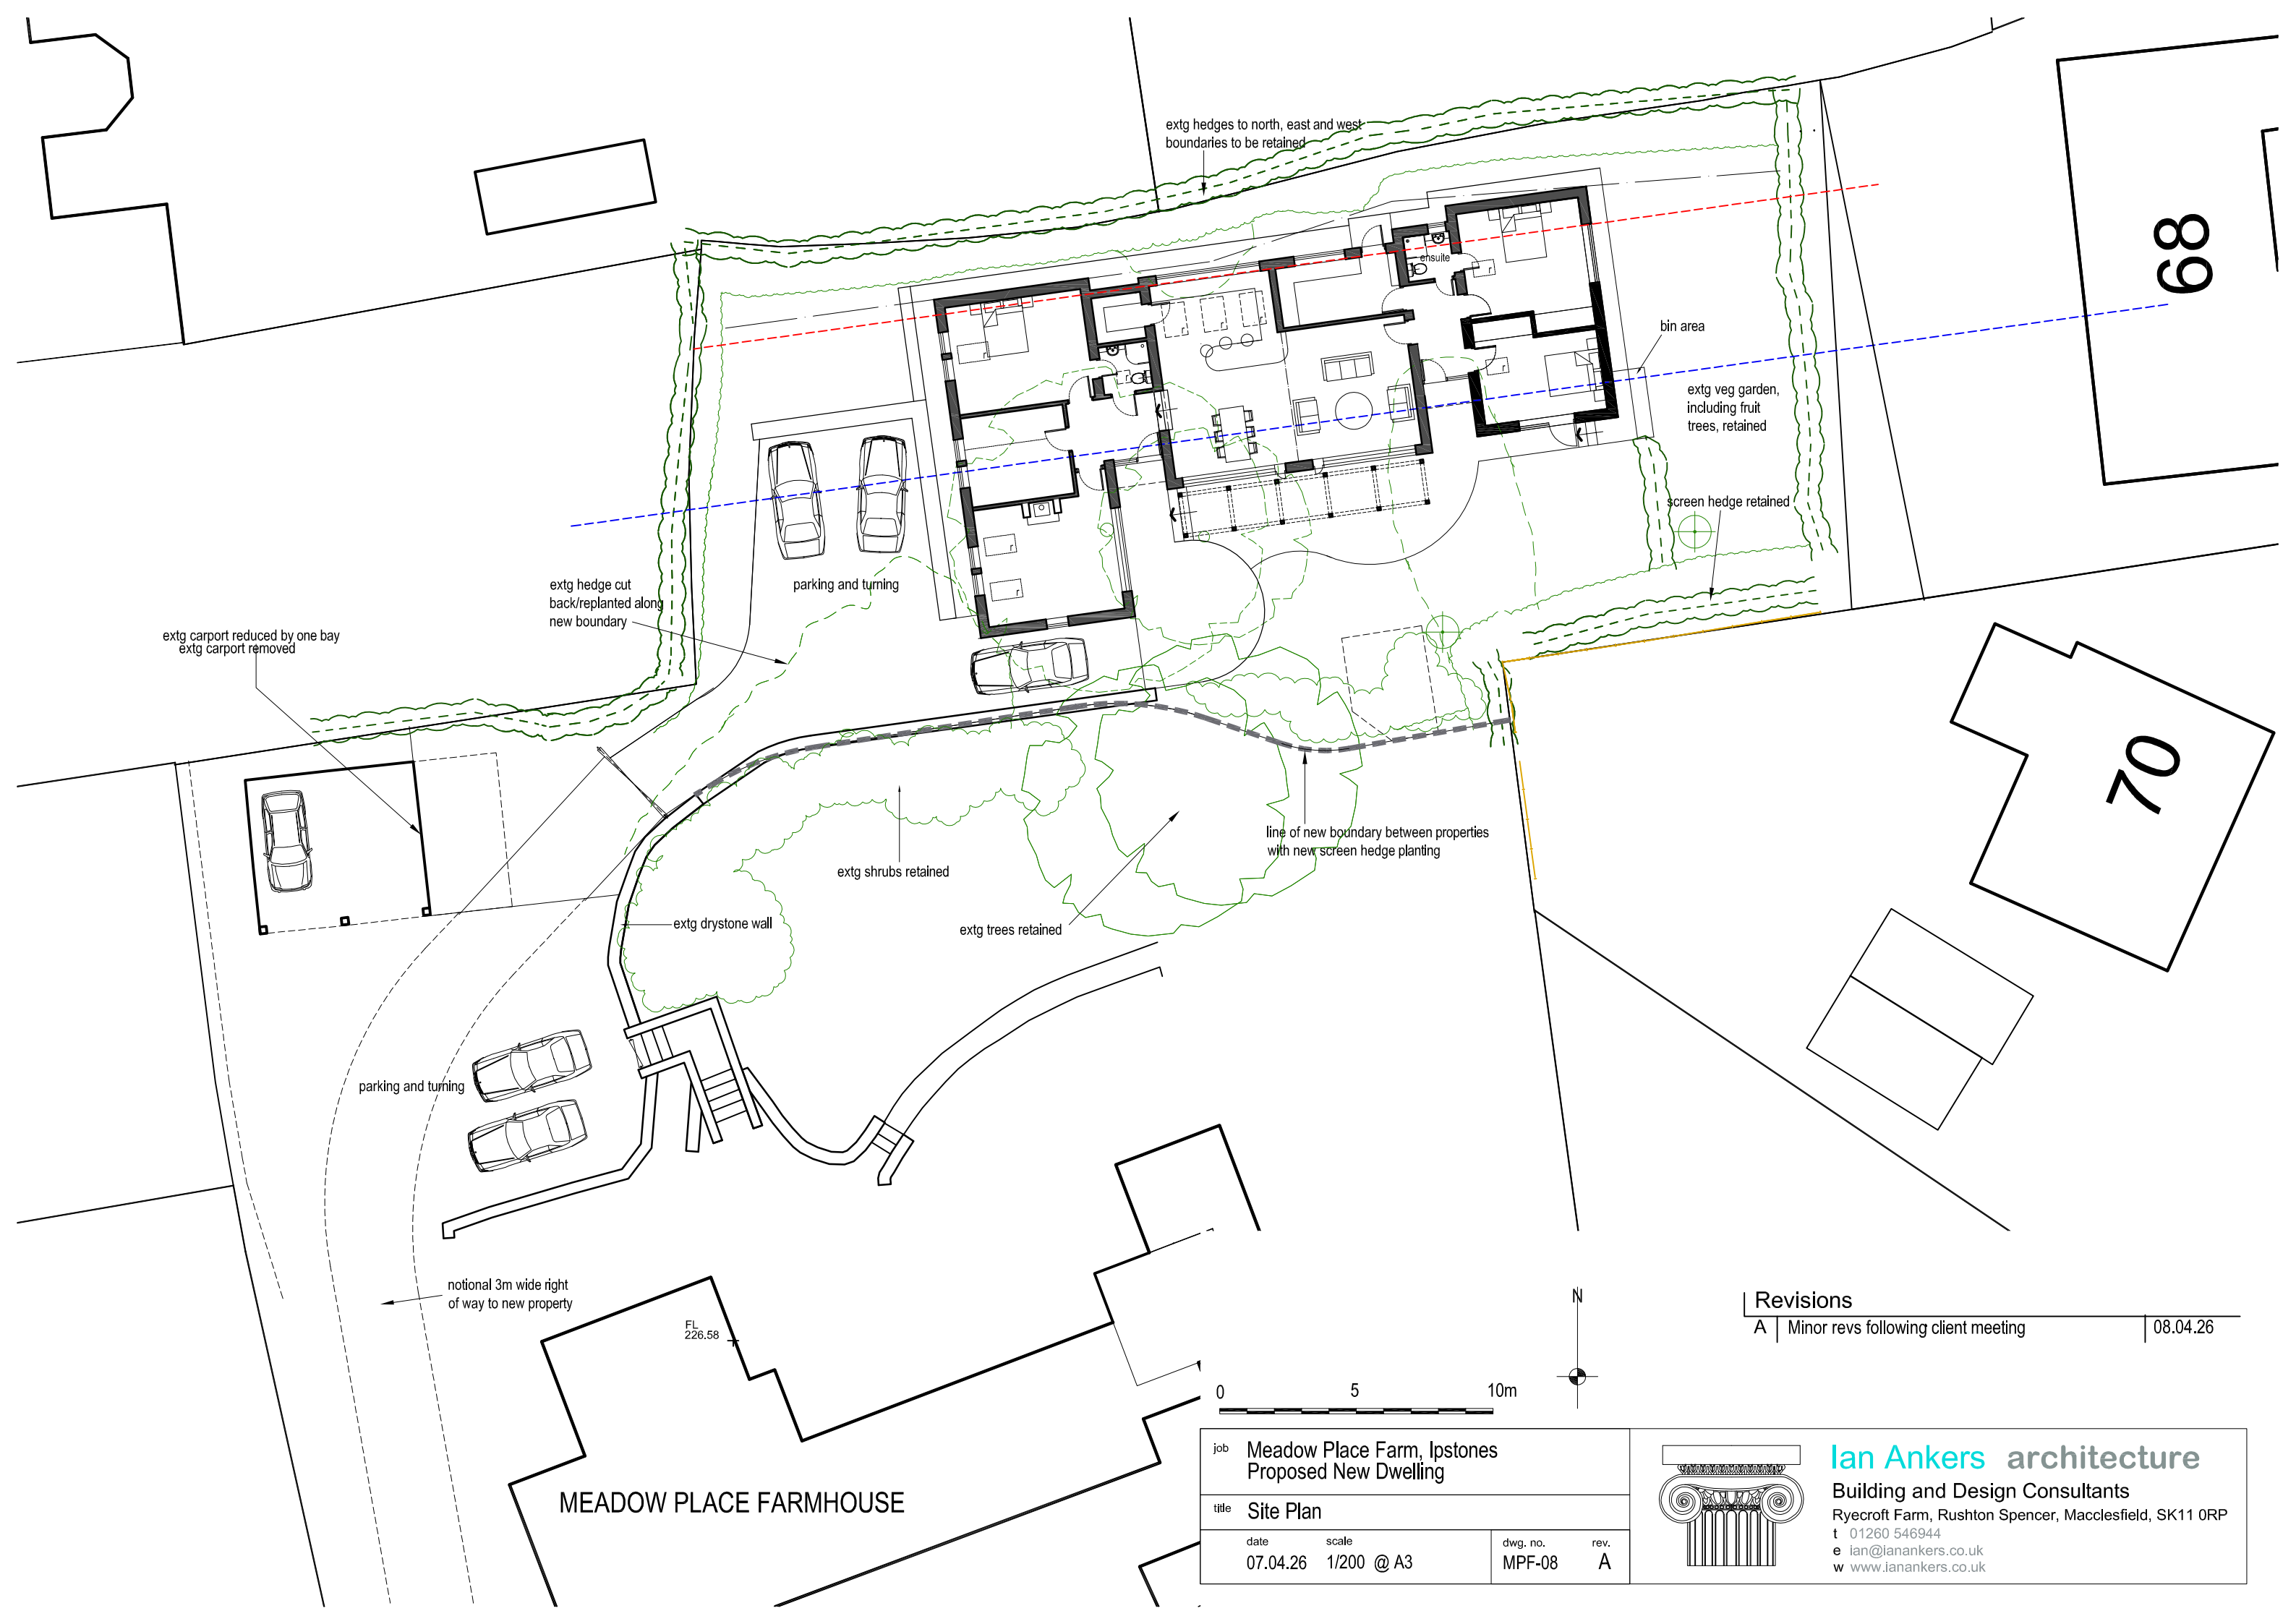

extg hedges to north, east and west boundaries to be retained

ensuite

bin area

extg veg garden, including fruit trees, retained

screen hedge retained

extg hedge cut back/replanted along new boundary

parking and turning

extg carport reduced by one bay
extg carport removed

line of new boundary between properties with new screen hedge planting

extg shrubs retained

extg trees retained

extg drystone wall

parking and turning

notional 3m wide right of way to new property


FL 226.58

MEADOW PLACE FARMHOUSE


Revisions

A | Minor revs following client meeting

08.04.26

 

job Meadow Place Farm, Ipstones Proposed New Dwelling			
title Site Plan			
date	scale	dwg. no.	rev.
07.04.26	1/200 @ A3	MPF-08	A

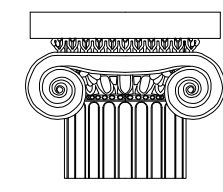

Ian Ankers architecture

Building and Design Consultants

Ryecroft Farm, Rushton Spencer, Macclesfield, SK11 0RP

t 01260 546944

e ian@ianankers.co.uk

w www.ianankers.co.uk