






END ELEVATION (WEST)

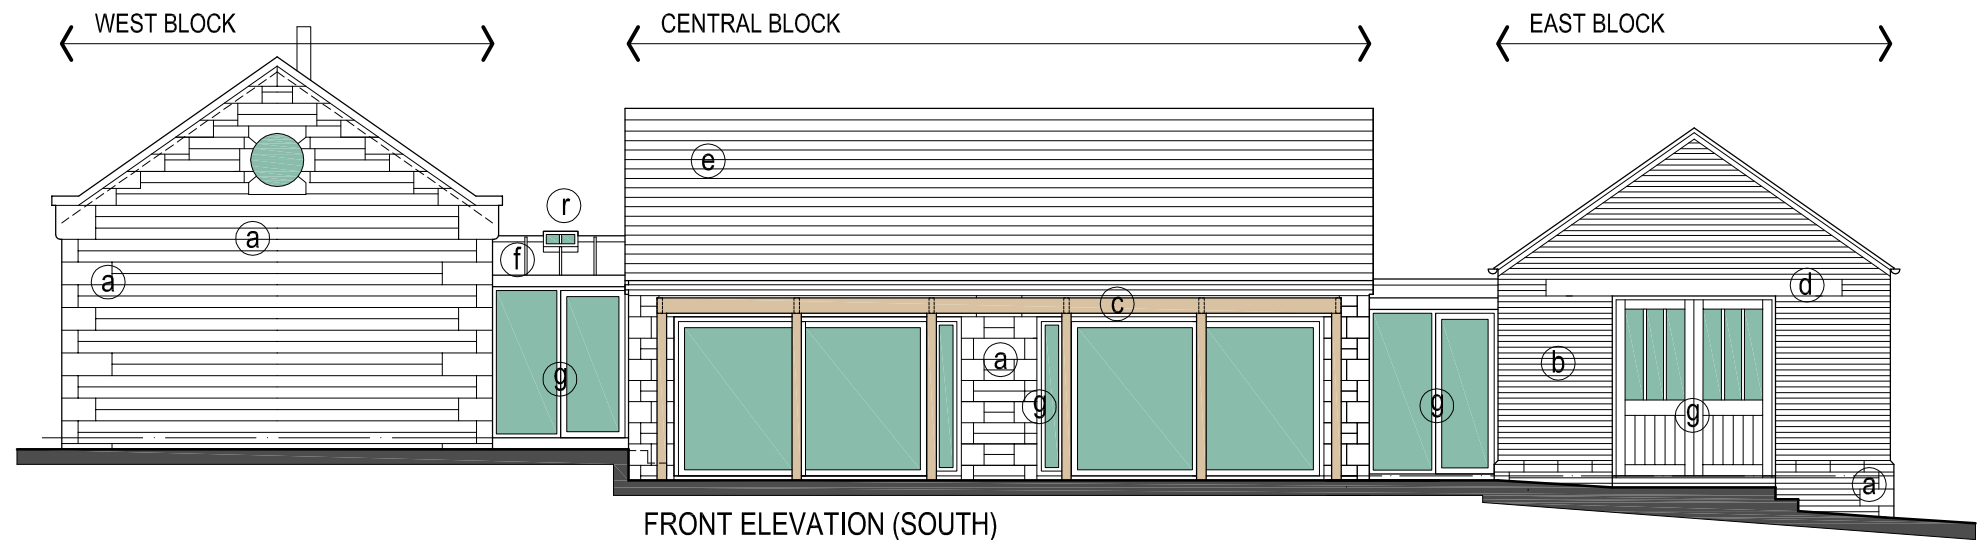

FRONT ELEVATION (SOUTH)

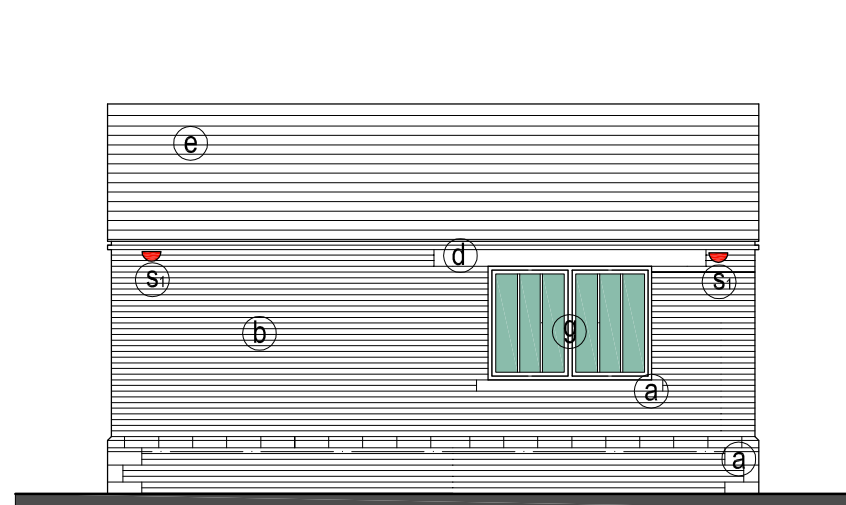

END ELEVATION (EAST)

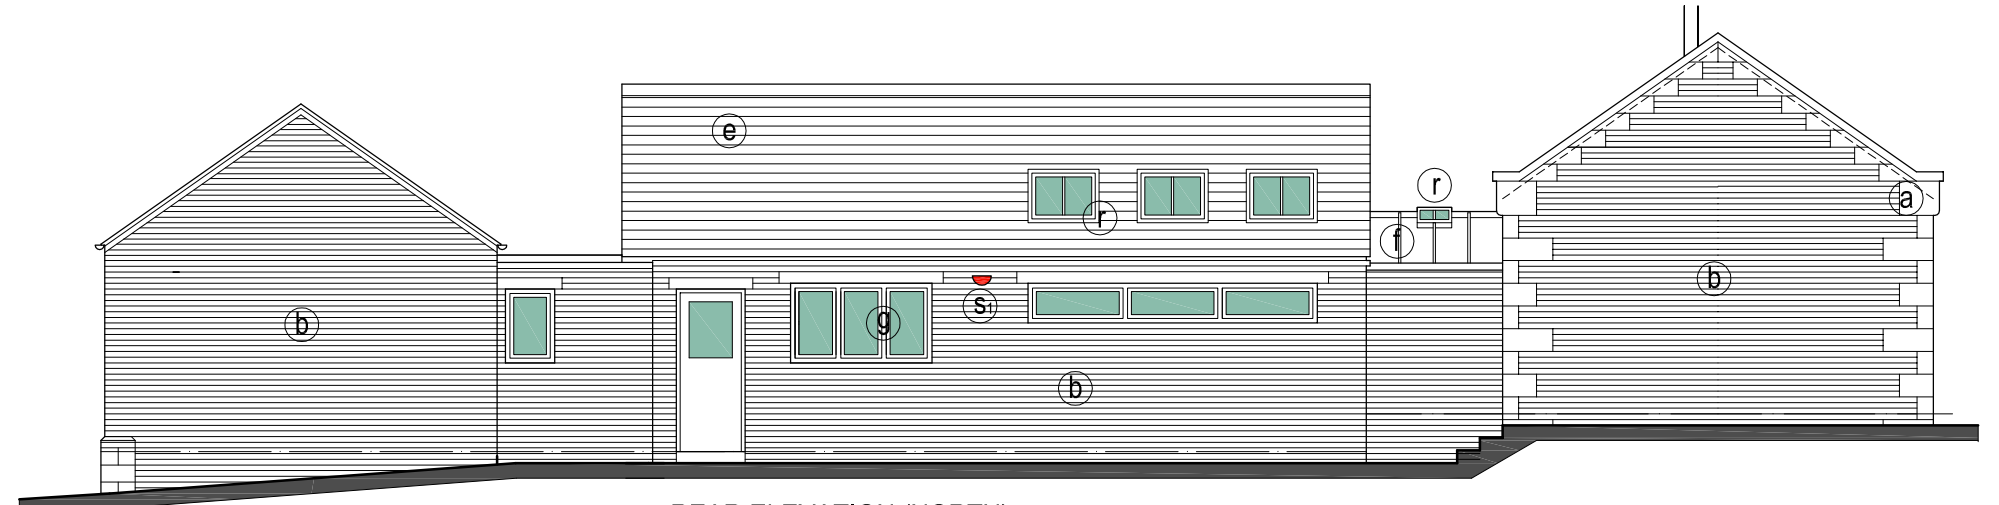


REAR ELEVATION (NORTH)

EXTERNAL MATERIALS KEY


- a sandstone
- b red brick
- c timber pergola with brise soleil
- d timber lintol
- e Staffordshire blue roof tiles
- f standing seam zinc roof
- g aluminium widow and door frames
- r conservation style rooflights

BIRD BOXES


- S1 swallow nest cup
- S2 sparrow terrace nest box (3no double)

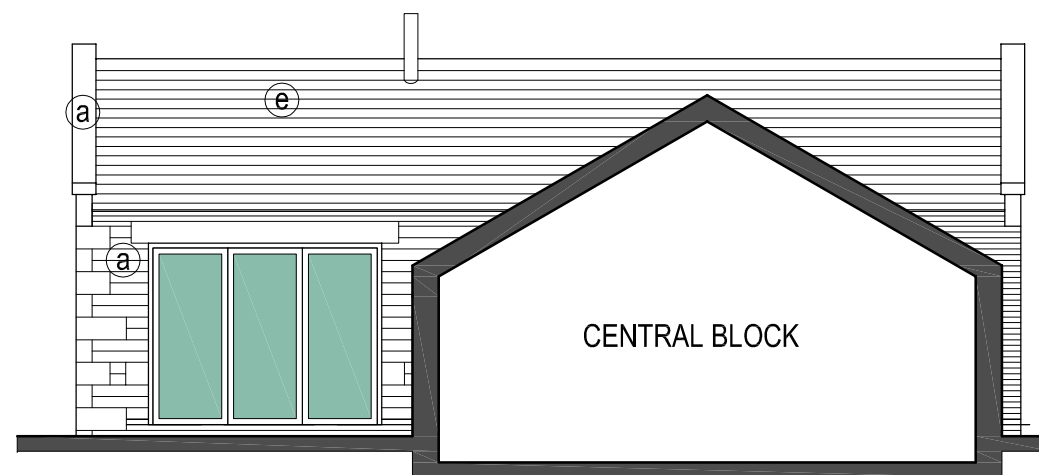


EAST ELEVATION (WEST BLOCK)

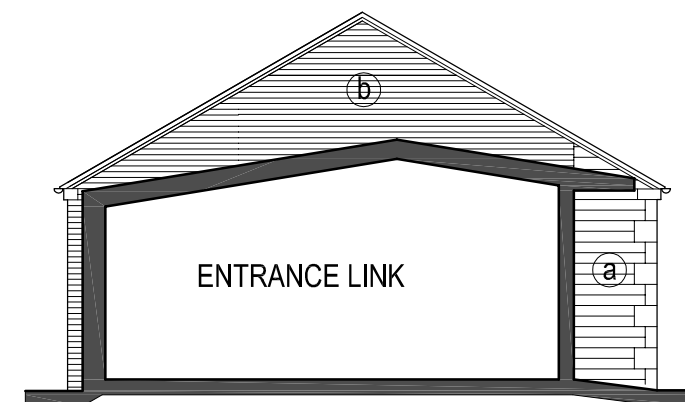

WEST ELEVATION (CENTRAL BLOCK)

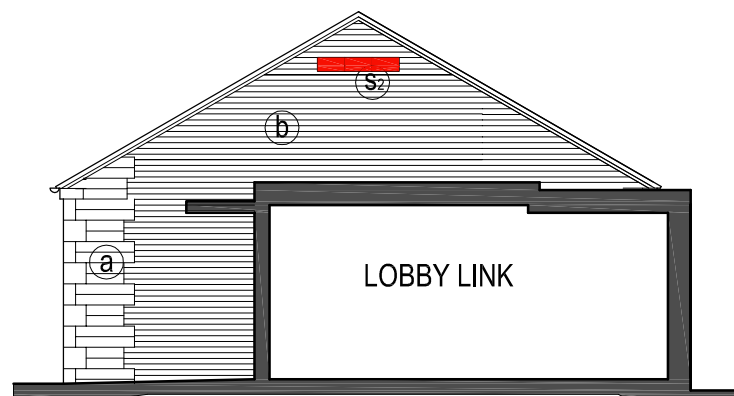

EAST ELEVATION (WEST BLOCK)

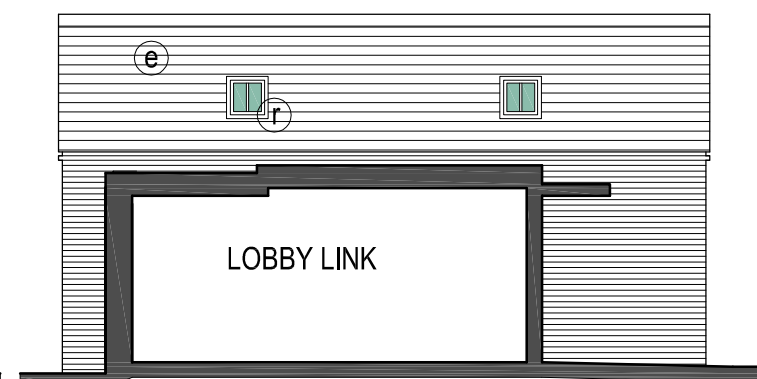

WEST ELEVATION (EAST BLOCK)

0 1 2 3 4 5m

job Meadow Place Farm, Ipstones
Proposed New Dwelling


title Elevations

date 07.04.26 scale 1/100 @ A3

dwg. no. MPF-10 rev. D

Revisions

A	Minor revs following client meeting	08.04.26
B	External materials rev	29.04.26
C	West end elevation fenestration rev	05.05.26
D	Fenestration rev	07.05.26

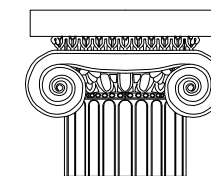

Ian Ankers architecture

Building and Design Consultants

Ryecroft Farm, Rushton Spencer, Macclesfield, SK11 0RP

t 01260 546944

e ian@ianankers.co.uk

w www.ianankers.co.uk