


● MAC ARCHITECTURAL DESIGN LTD. All rights reserved.
This Drawing and its contents has been produced for the Client only and is not intended for any other person or for any other purpose than the Drawing Status. No part of this drawing and associated graphical contents may be reproduced, copied, modified or distributed, without the prior written consent of MAC Architectural Design Ltd.

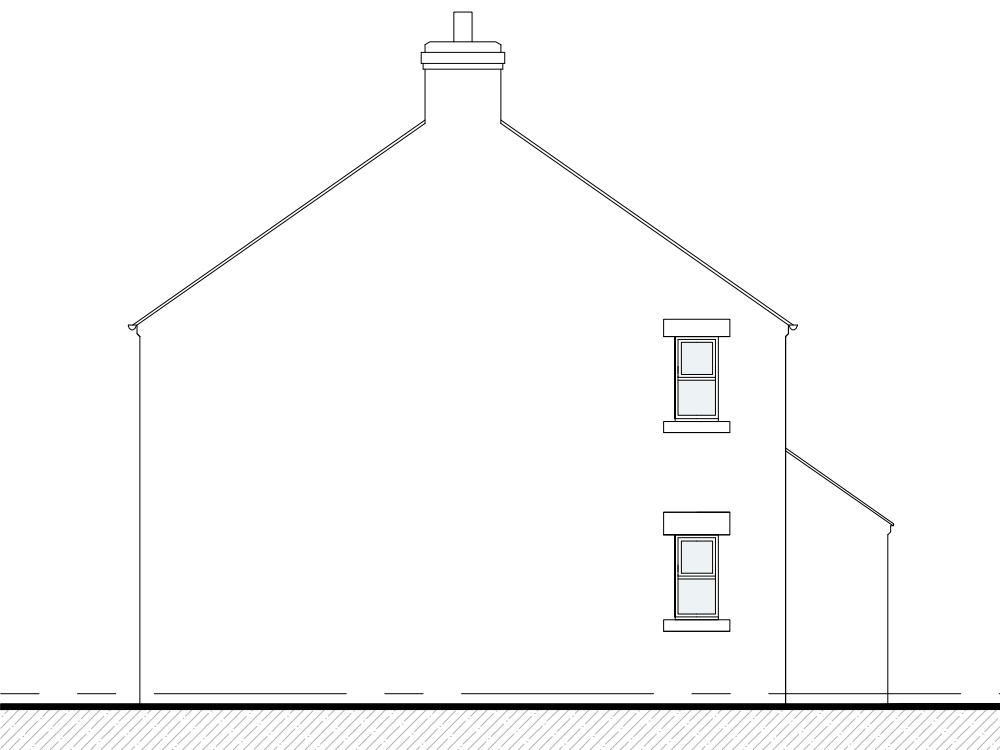

West Elevation Scale 1:100



North Elevation Scale 1:100




East Elevation Scale 1:100



Sectional Elevation Scale 1:100




South Elevation Scale 1:50

 

Roof Plan Scale 1:100

FACING MATERIALS

ROOF: Staffs blue plain clay tiles.
WALLS: Course laid natural stone.
WINDOWS: Hardwood with natural stain finish.
DOORS: Hardwood with natural stain finish.

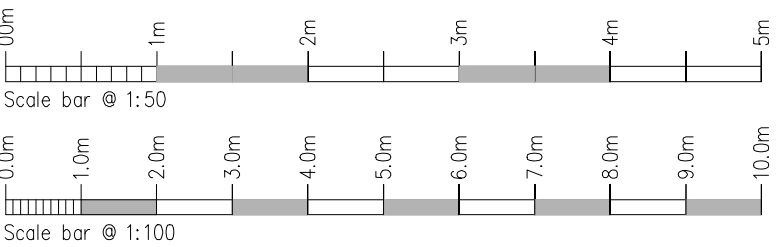

Rev.	Drawn	Comments.	Date

MAC
ARCHITECTURAL DESIGN LTD
Moorland House, 123 Moorland Road, Burslem, ST6 1JD.
T:01782 503302 E:admin@mac-arch.co.uk


Client:
Mr & Mrs Wilshaw.

Project:
Proposed Self-Build Agricultural Workers Dwelling on land at Lower Haddon Farm Gunhill, Meerbrook, Leek, Staffordshire, ST13 8SL.


Title:
Plans & Elevations.

Status:
Planning

Paper A1: Drawn: ACBailey Date: Sept. 2025 Ref: 1953-03

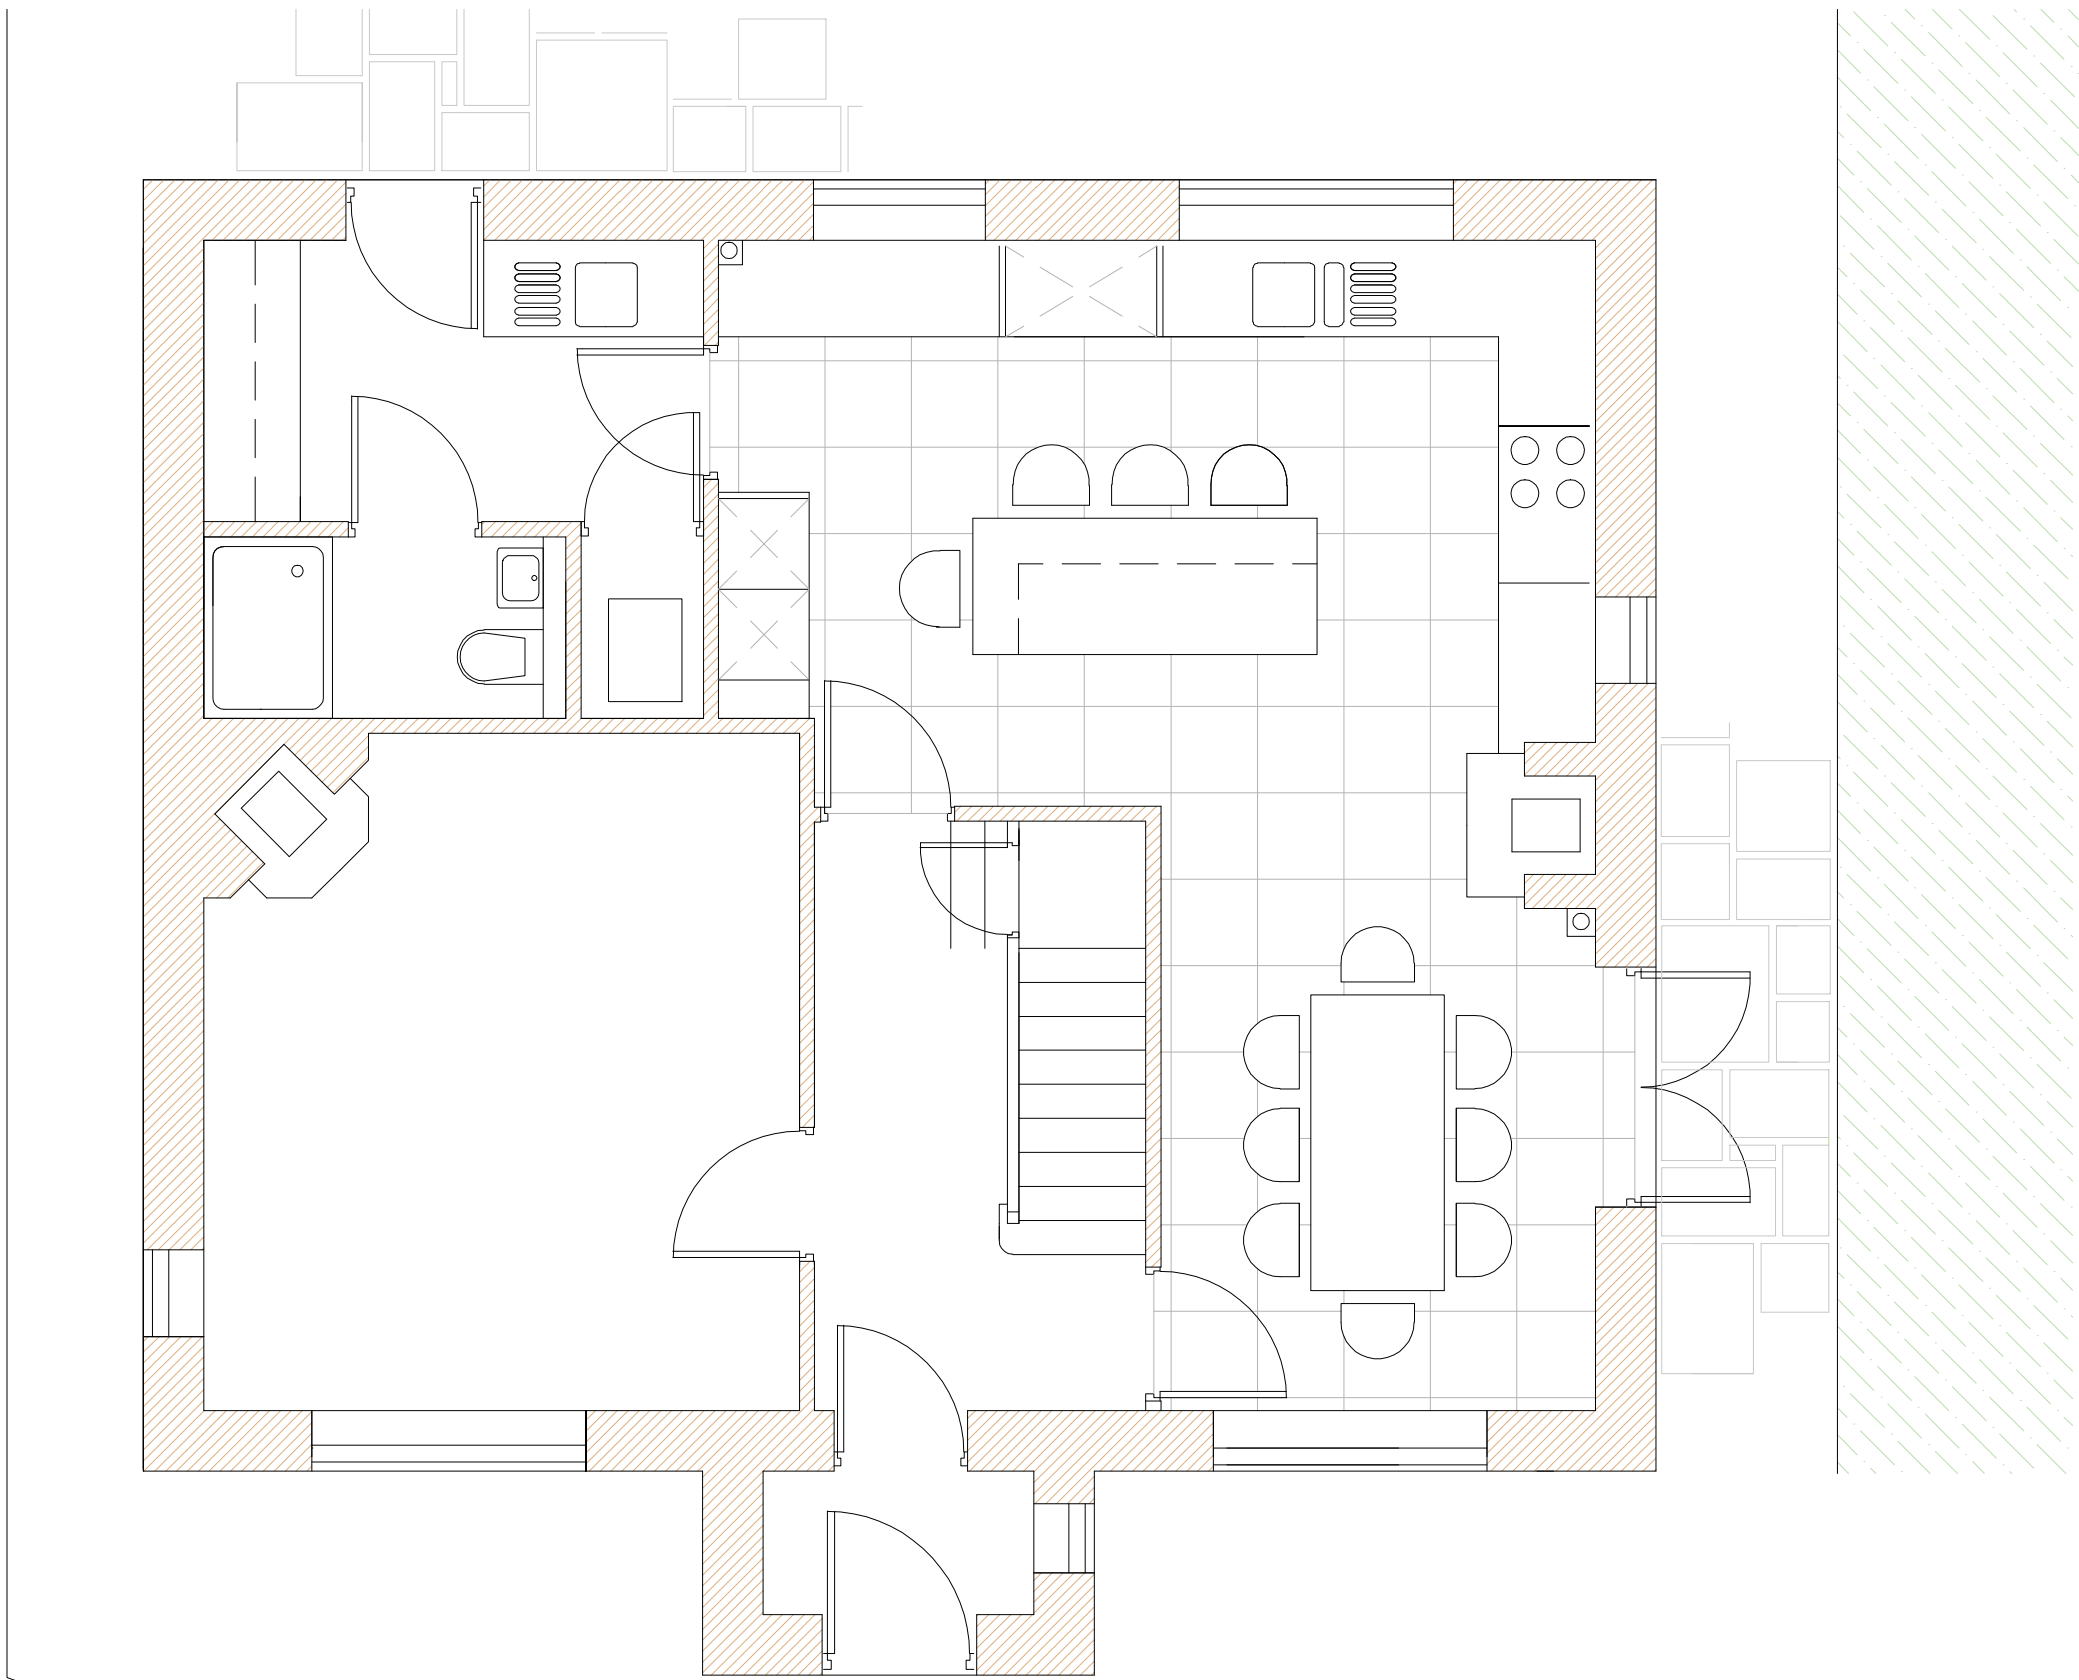

Ground Floor Plan Scale 1:50

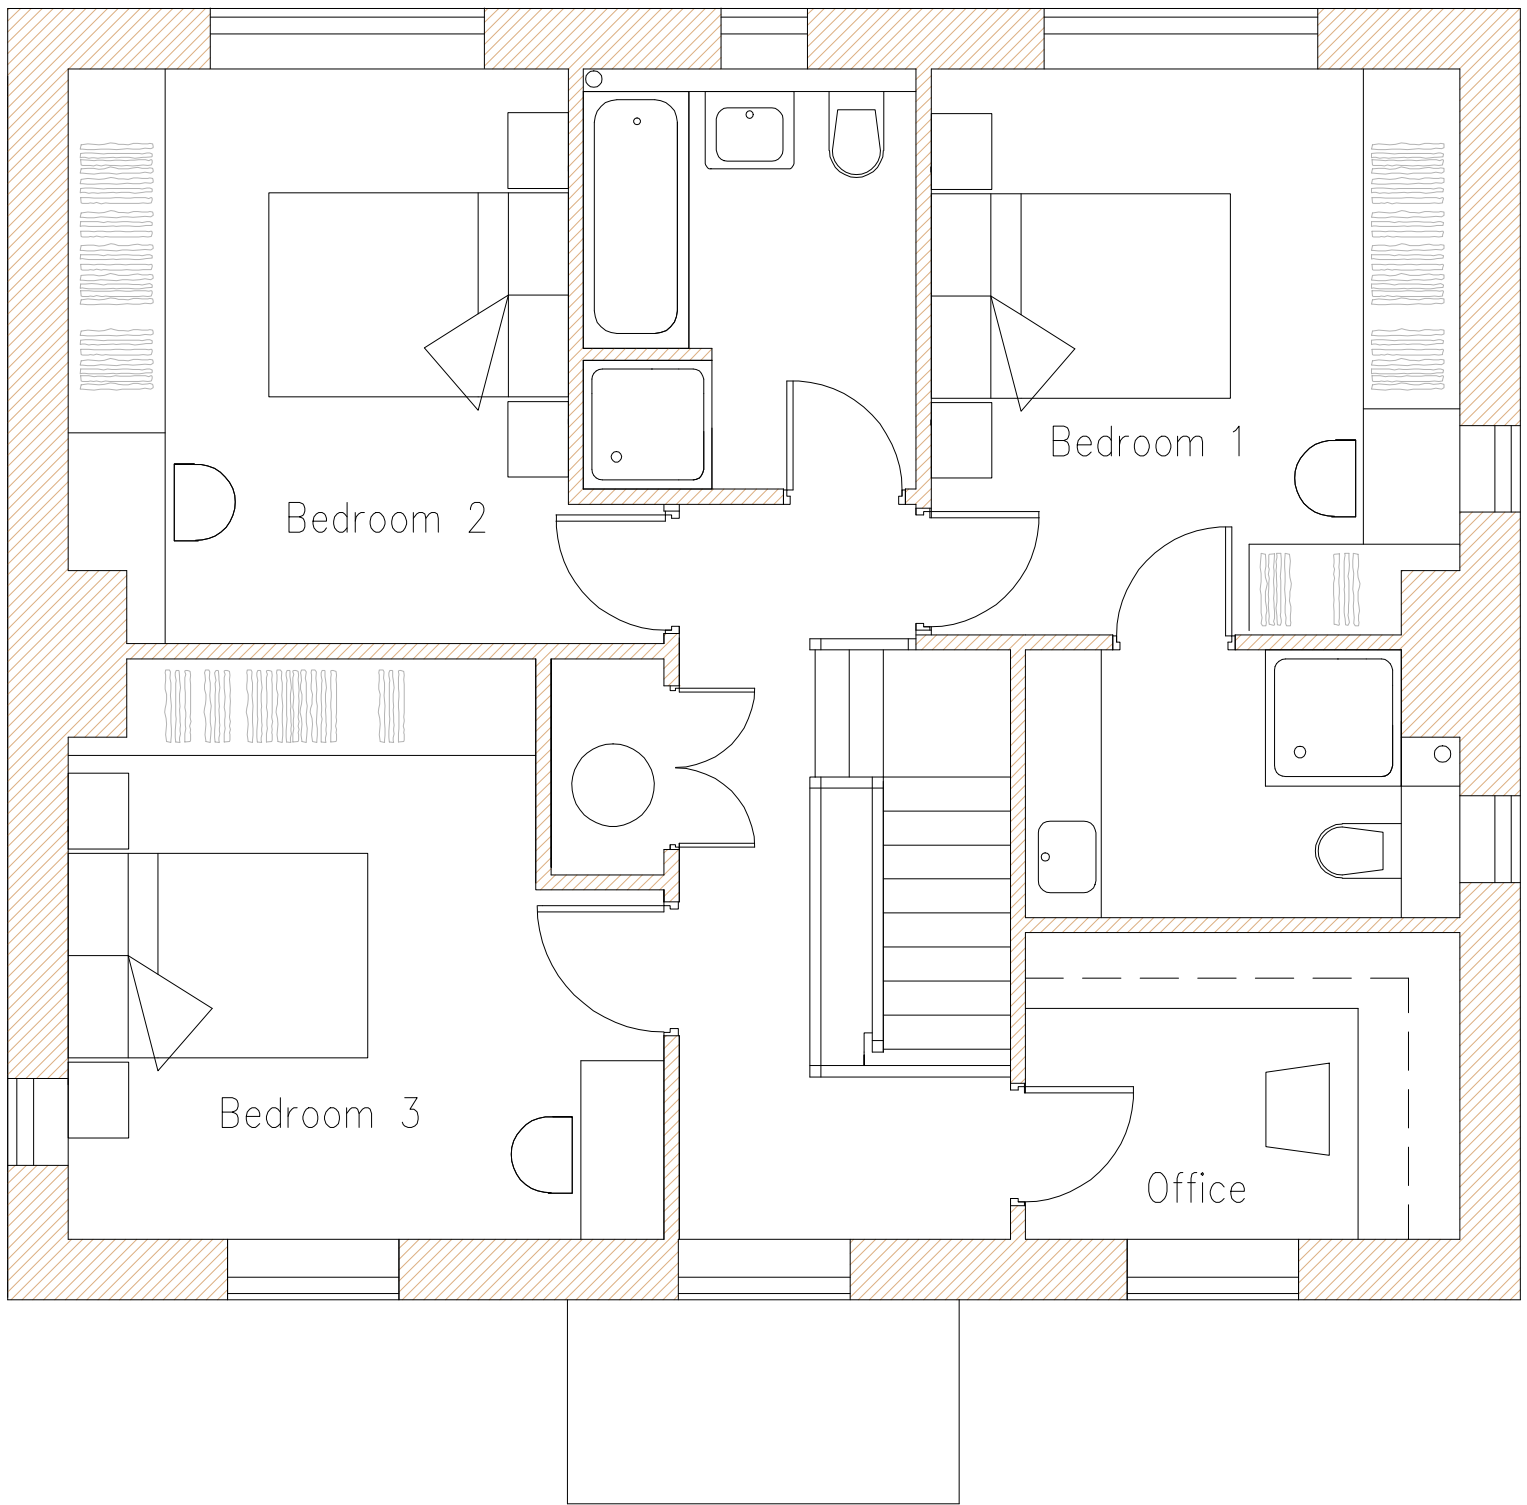

First Floor Plan Scale 1:50