




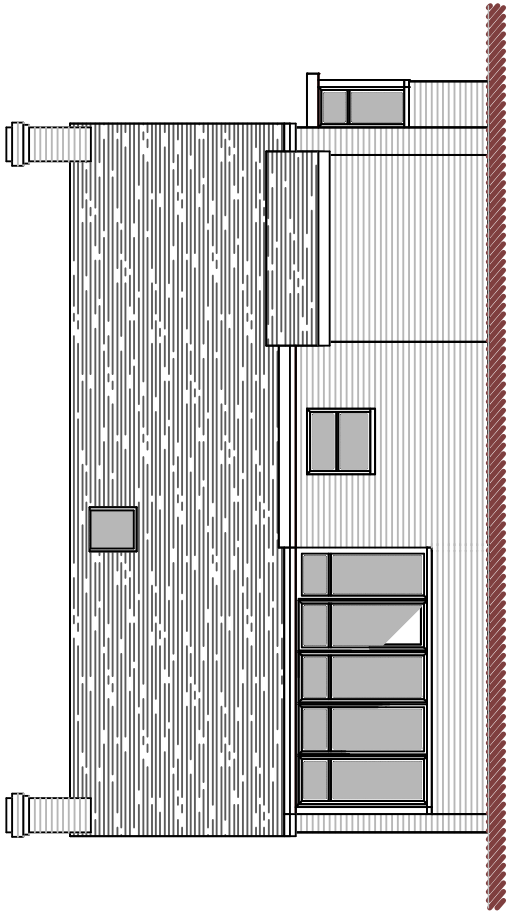

Rear Elevation

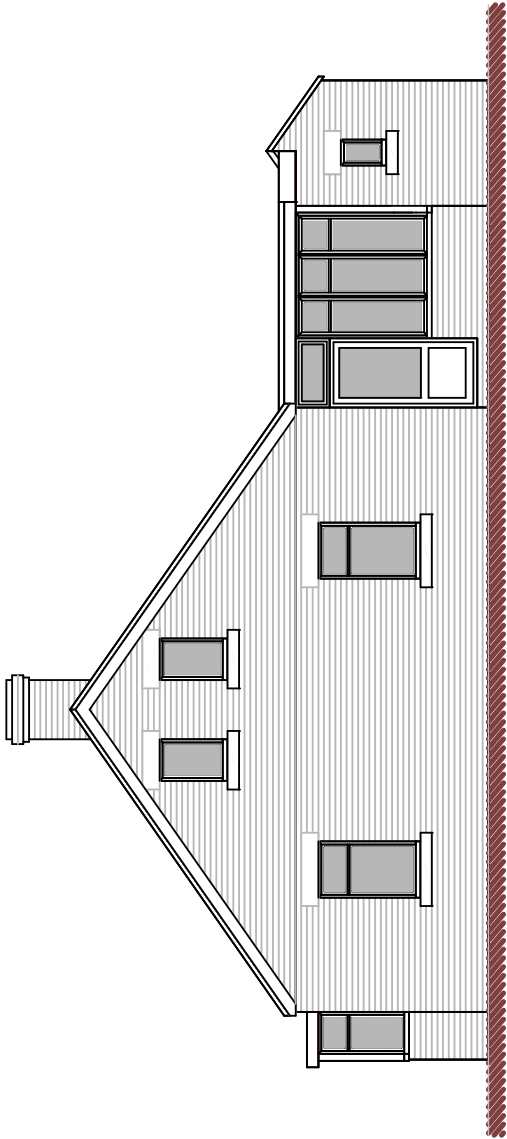

Side Elevation

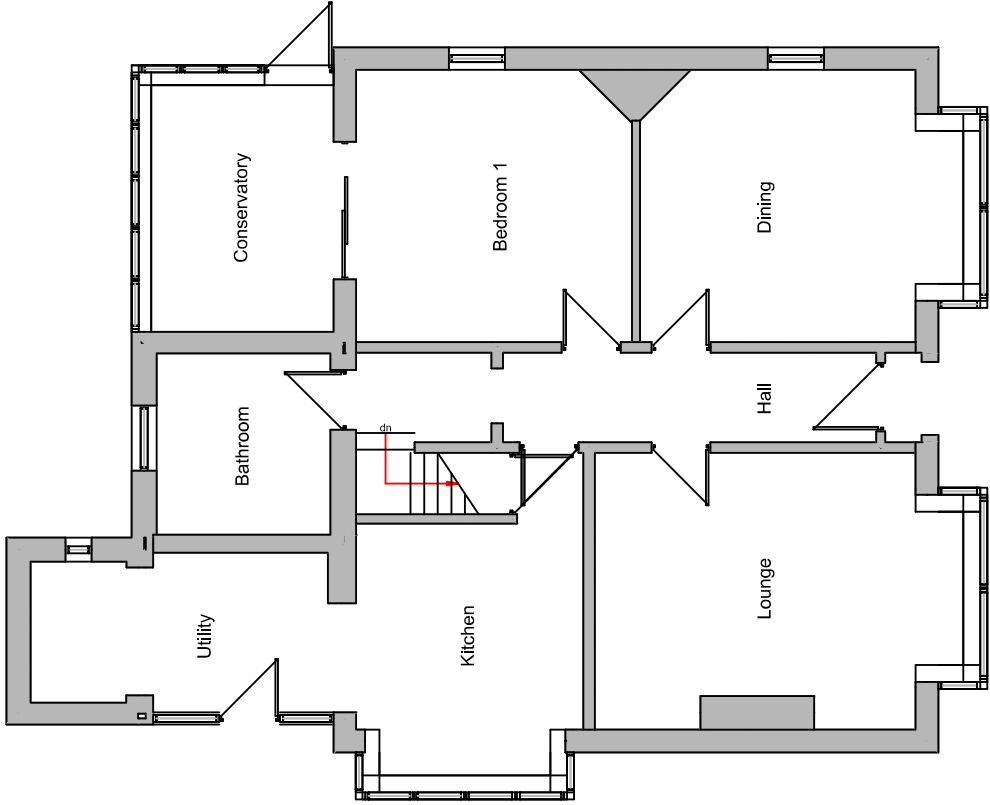

DBD Architectural Consultancy Ltd ©2026

1. Copyright Is vested with DBD Architectural Consultancy Ltd.
2. All dimensions to be checked on site before proceeding.
3. Contractor to check/adjust dimensions of new work to suit existing conditions. Do not assume existing structure or details are plumb, square or level.
4. Contractor must notify the architect of any discrepancies before proceeding.
5. All drawings to be read in conjunction with all other consultants drawings and specs.

Rev	Date	Description



DBD Architectural Consultancy Ltd
50 Broad Street Leek,
Staffordshire ST13 5NS
01538 383118
mailto:dbdconsultants.co.uk
www.dbdconsultants.co.uk

Mr & Mrs Gacek
83 High Street
Ipsstones
ST10 2LB
Client

Single Storey Rear Extension
Replacement
Project

Title
Plans as Existing

Stage: Planning
Size: A3
Scale: 1:100

Date: 22.05.26
Job No: 2629

Drawing Number
PL 02