





Front Elevation

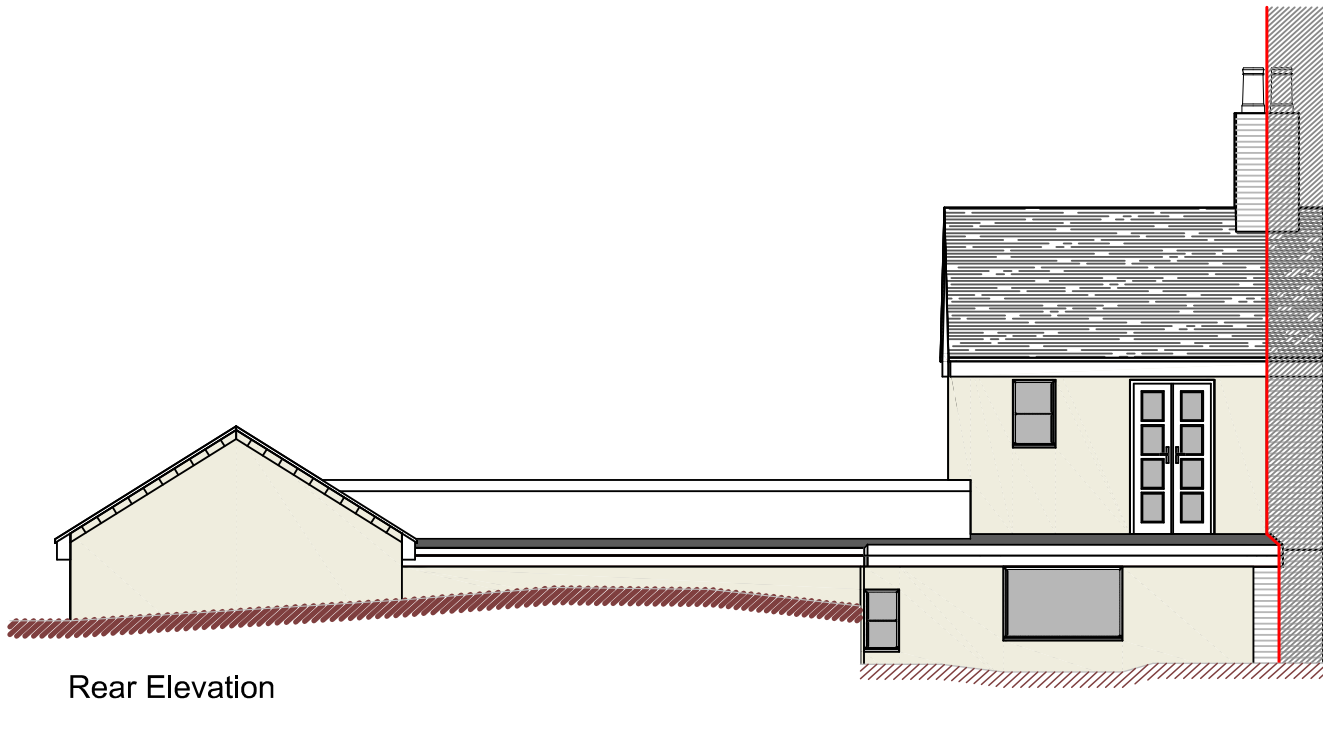


Rear Elevation



Side Elevation

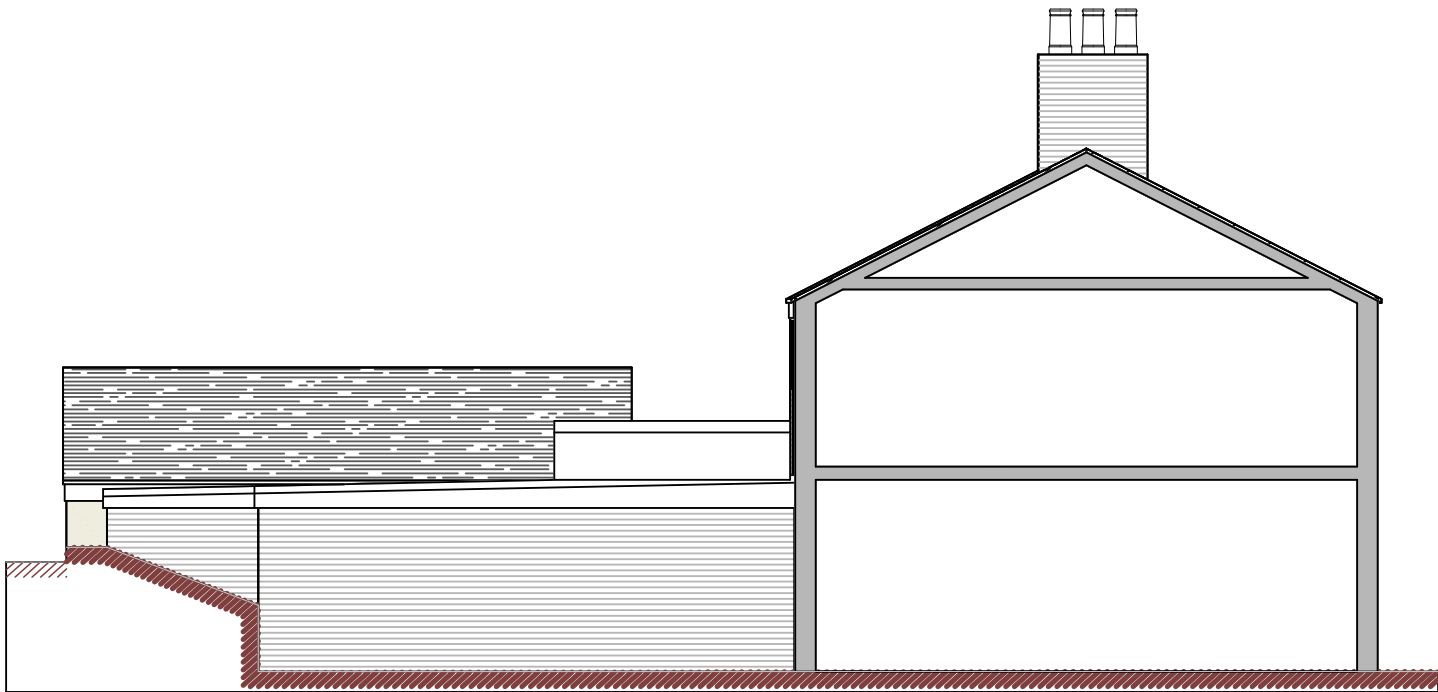

Sectional Side Elevation

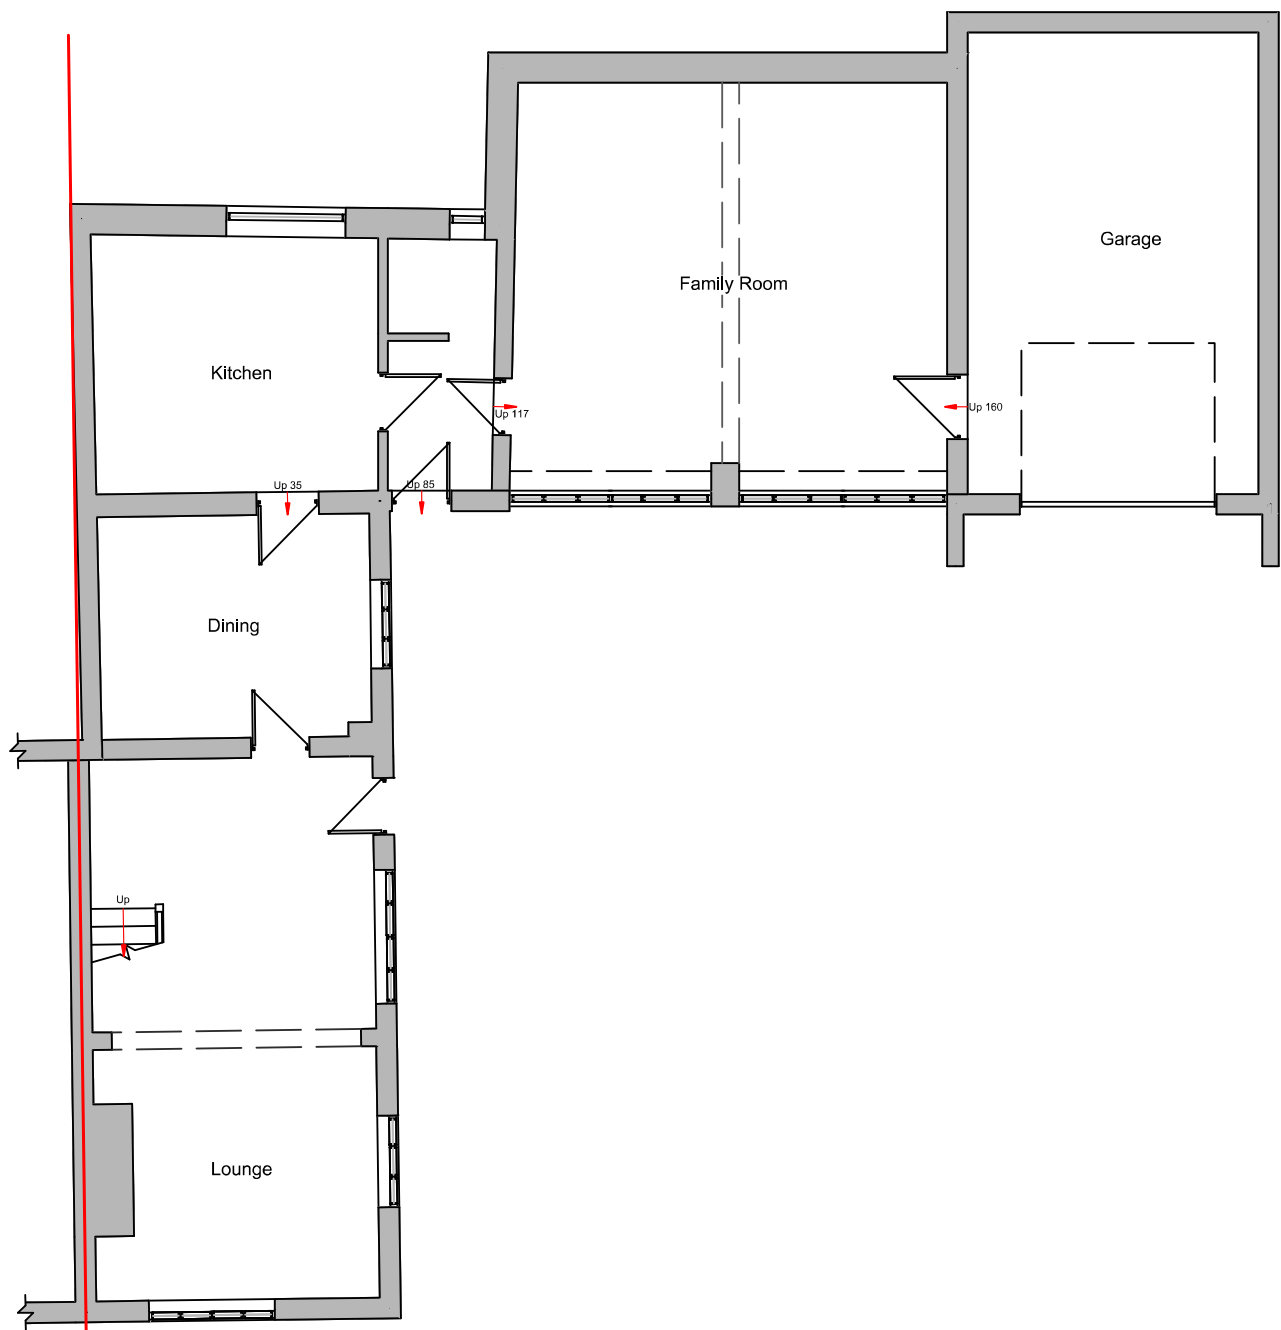


Ground Floor Plan

Metres



SCALE 1:100

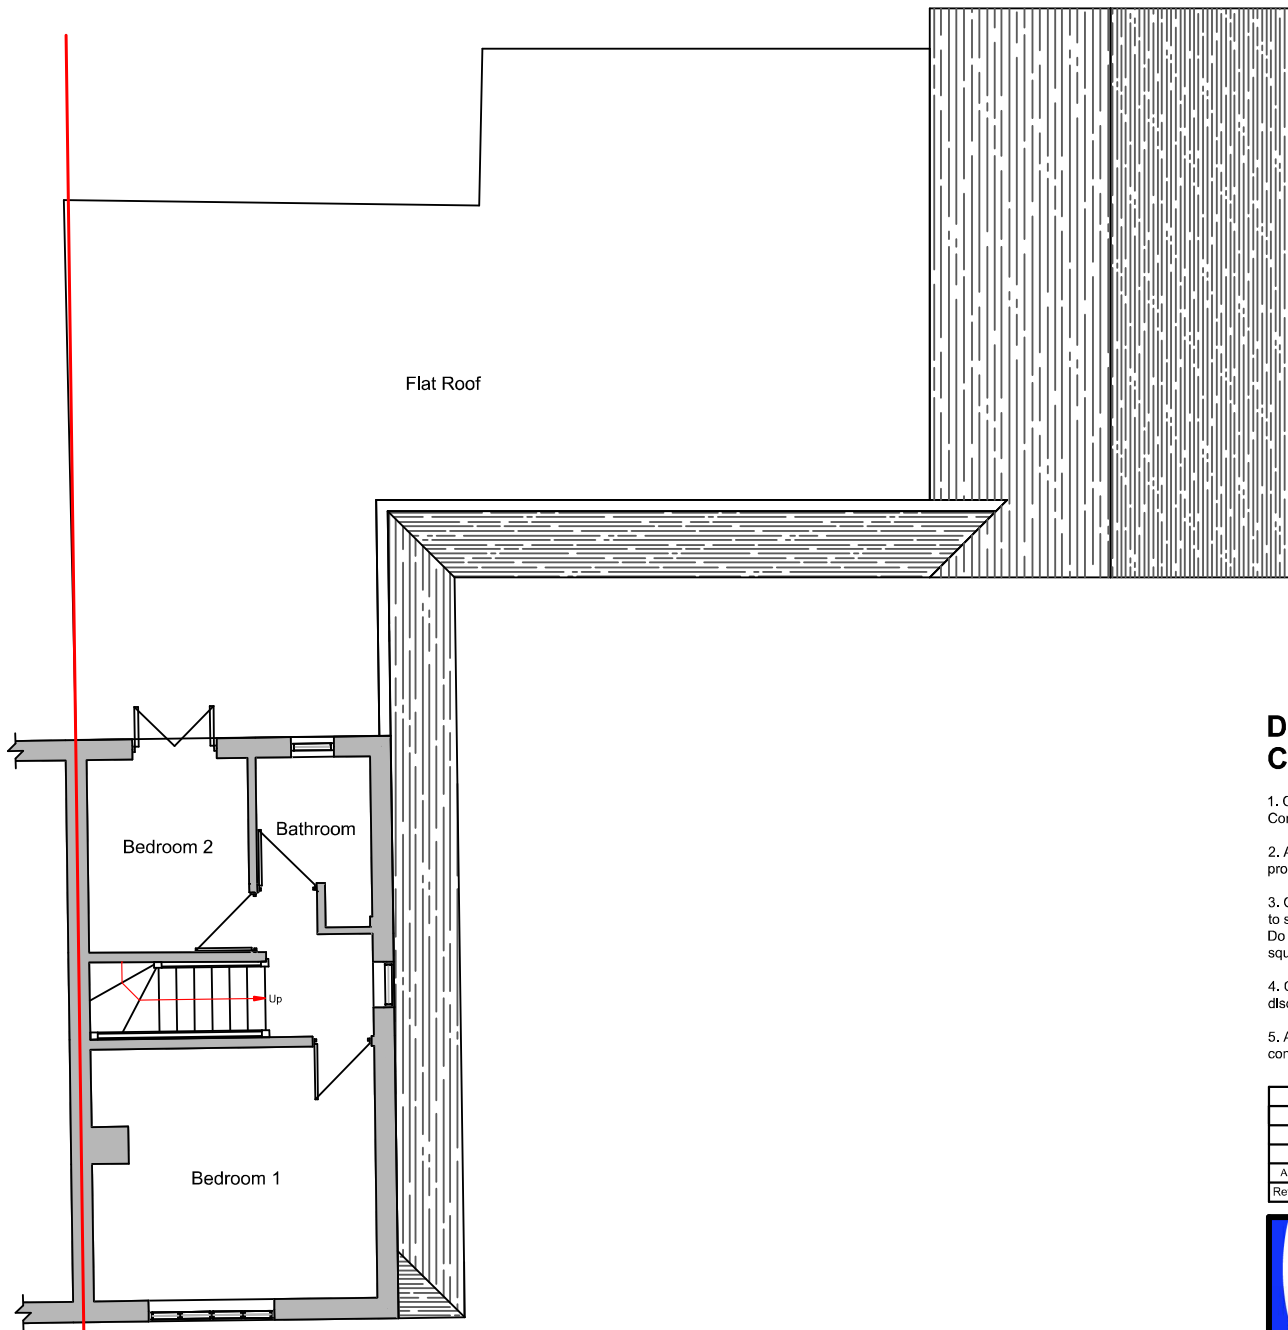

First Floor Plan

**DBD Architectural Consultancy Ltd ©2026**

1. Copyright is vested with DBD Architectural Consultancy Ltd.
2. All dimensions to be checked on site before proceeding.
3. Contractor to check/adjust dimensions of new work to suit existing conditions. Do not assume existing structure or details are plumb, square or level.
4. Contractor must notify the architect of any discrepancies before proceeding.
5. All drawings to be read in conjunction with all other consultants drawings and specs.

| Rev | Date     | Description      |
|-----|----------|------------------|
| A   | 18.05.26 | Minor Amendments |



Mr and Mrs Skinner  
Wayside cottage,  
Congleton Road,  
CW12 3NE

Internal alterations and extensions

|                   |                  |                       |
|-------------------|------------------|-----------------------|
| Plans as Existing |                  |                       |
| Stage: Planning   | Date: 06.03.2026 | Job No: 2624          |
| Rev: A2           | Scale: 1:100     | Drawing Number: PL02A |