
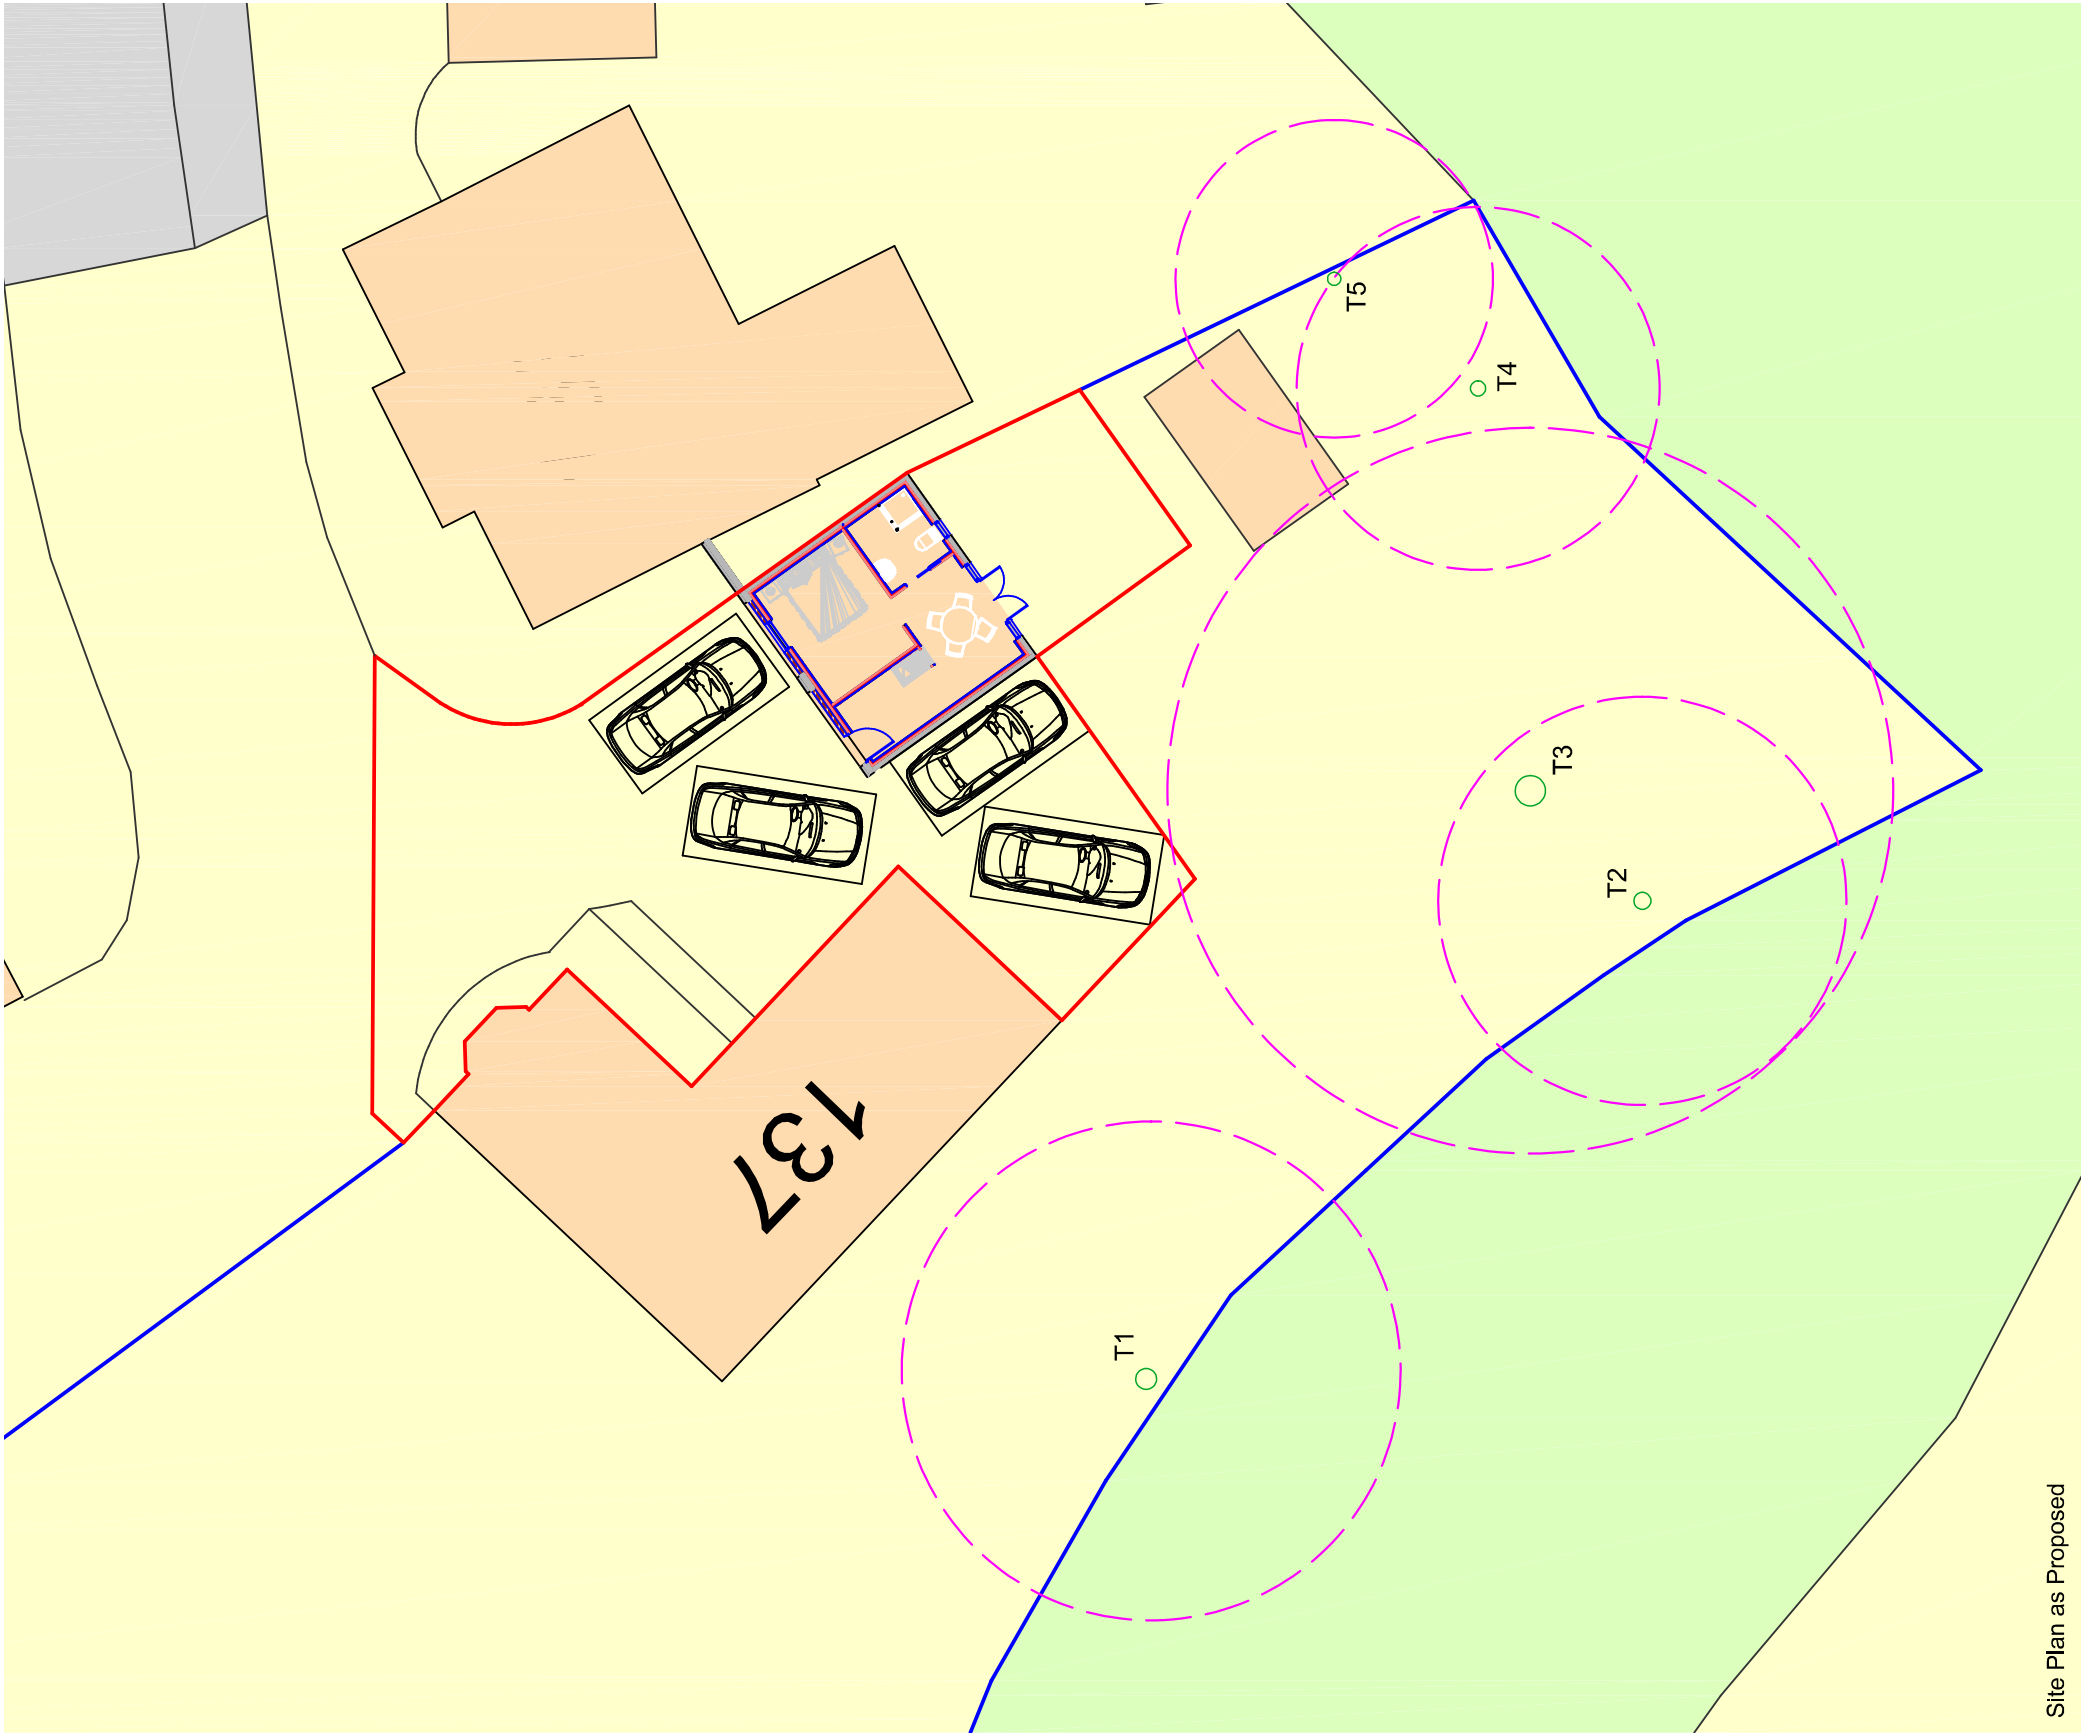
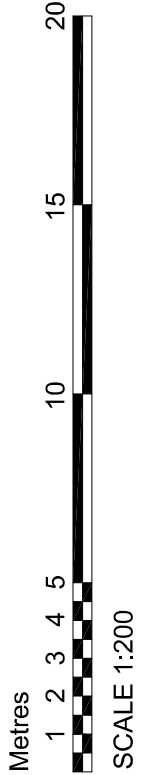


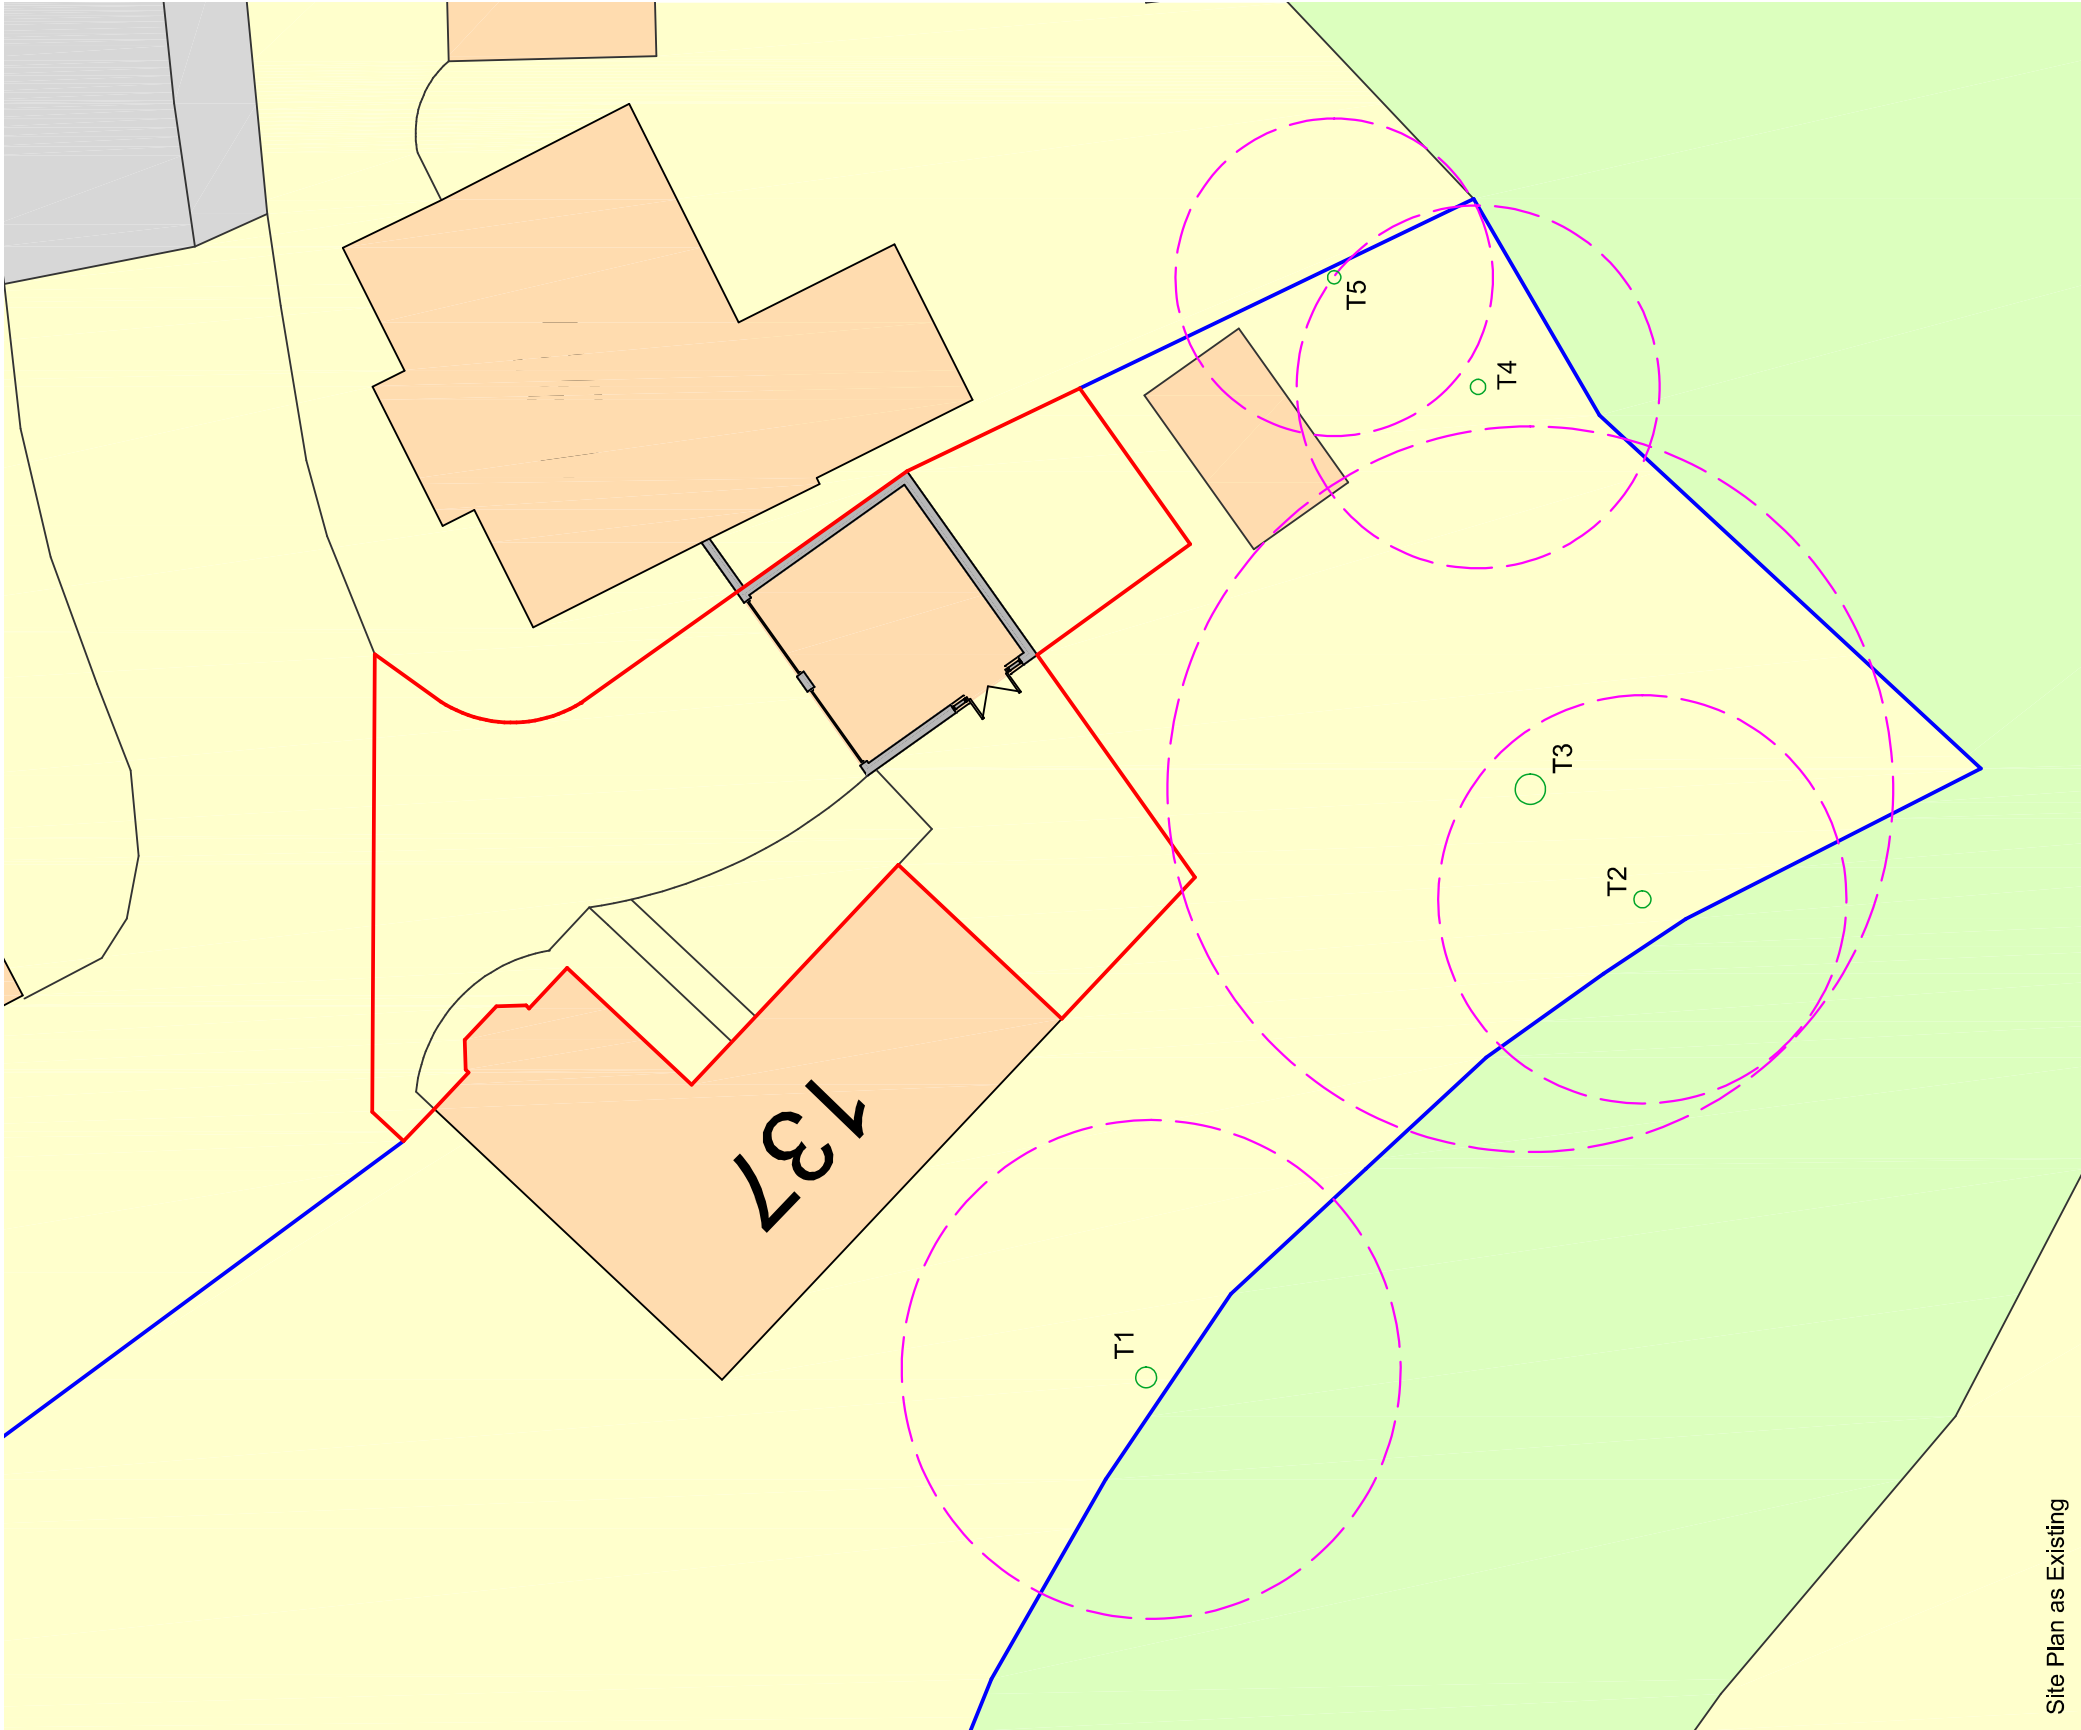


Ordnance Survey, (c) Crown Copyright 2023. All rights reserved. Licence number 100022432

Site Location Plan

Metres

10 20 30 40 50 60 70 80 90 100

SCALE 1:1250

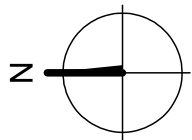

DBD Architectural Consultancy Ltd ©2026

1. Copyright is vested with DBD Architectural Consultancy Ltd.
2. All dimensions to be checked on site before proceeding.
3. Contractor to check/adjust dimensions of new work to match existing structure or details are plumb, square or level.
4. Contractor must notify the architect of any discrepancies before proceeding.
5. All drawings to be read in conjunction with all other consultants drawings and specs.

Rev	Date	Description
1	13.04.26	Associations made following comments
2	13.04.26	Associations made following comments
A Croft
137 Willow Drive
Leek
Staffordshire
ST13 7FS

Conversion and change of use from
residential garage to short term holiday
let.

Site Plans	
137	13.04.26
2619	2619
PL 01D	PL 01D