




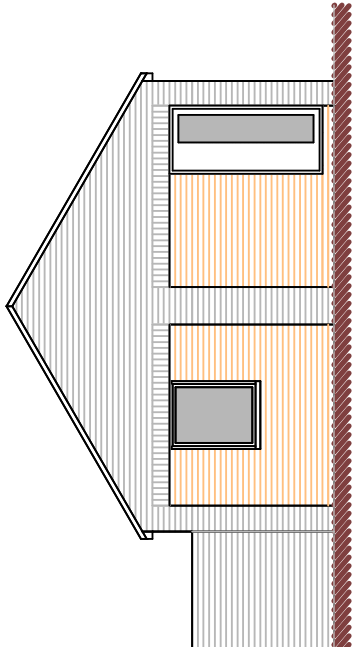


Front Elevation

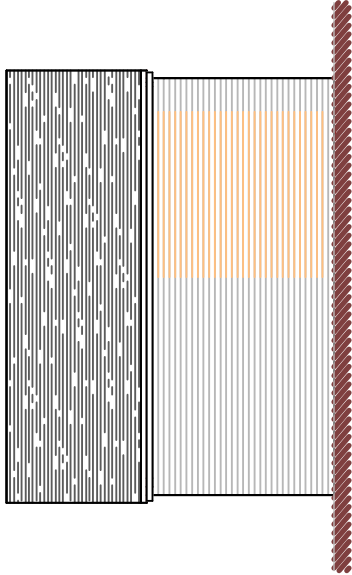


Side Elevation

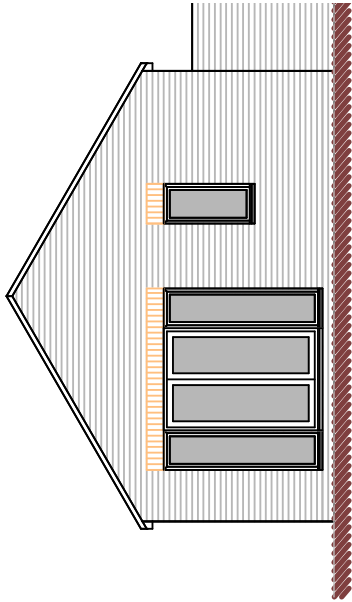


Rear Elevation

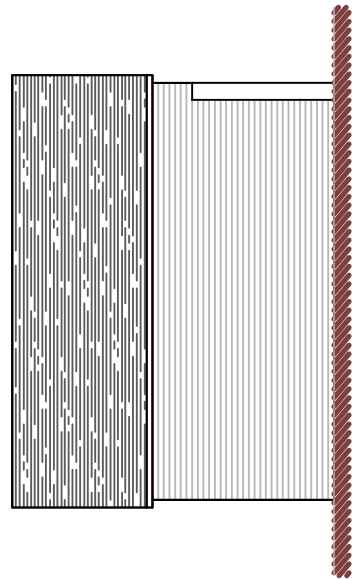

Side Elevation

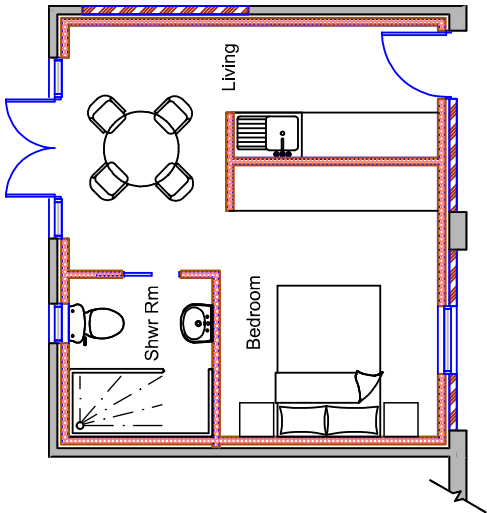

Ground Floor Plan

 

SCALE 1:100

DBD Architectural Consultancy Ltd ©2026

1. Copyright is vested with DBD Architectural Consultancy Ltd.
2. All dimensions to be checked on site before proceeding.
3. Contractor to check/adjust dimensions of new work to suit existing conditions. Do not assume existing structure or details are plumb, square or level.
4. Contractor must notify the architect of any discrepancies before proceeding.
5. All drawings to be read in conjunction with all other consultants drawings and specs.

Rev	Date	Description
A	23.04.26	Amendments following client comments



A Croft
137 Willow Drive
Cheddleton
ST13 7FG

Conversion and change of use from
residential garage to short term holiday
let.

Title			
Plans as Proposed			
Single	Planning	Job No.	
Size:	A3	Date:	13.04.26
Scale:	1:100	Job No.	2619
Drawing Number: PL 03A			