






Section AA as Existing
1 : 100

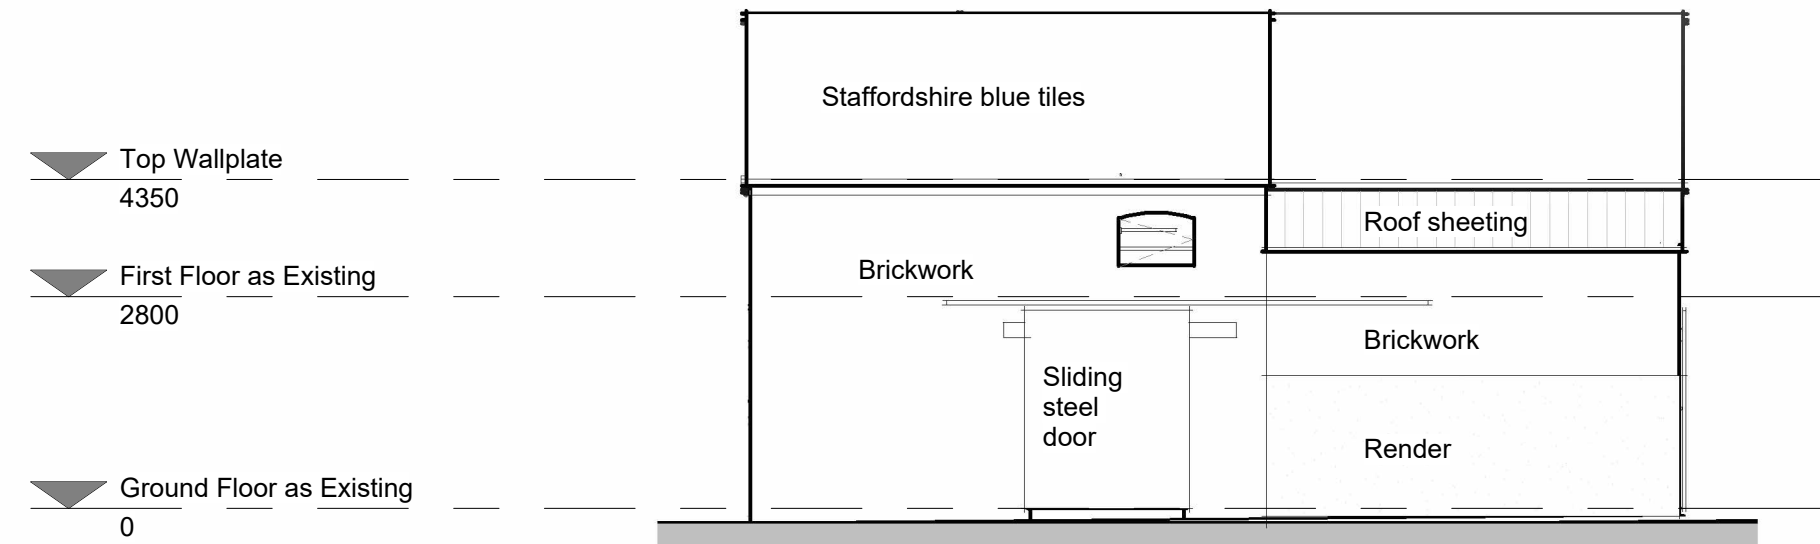


West Elevation as Existing
1 : 100

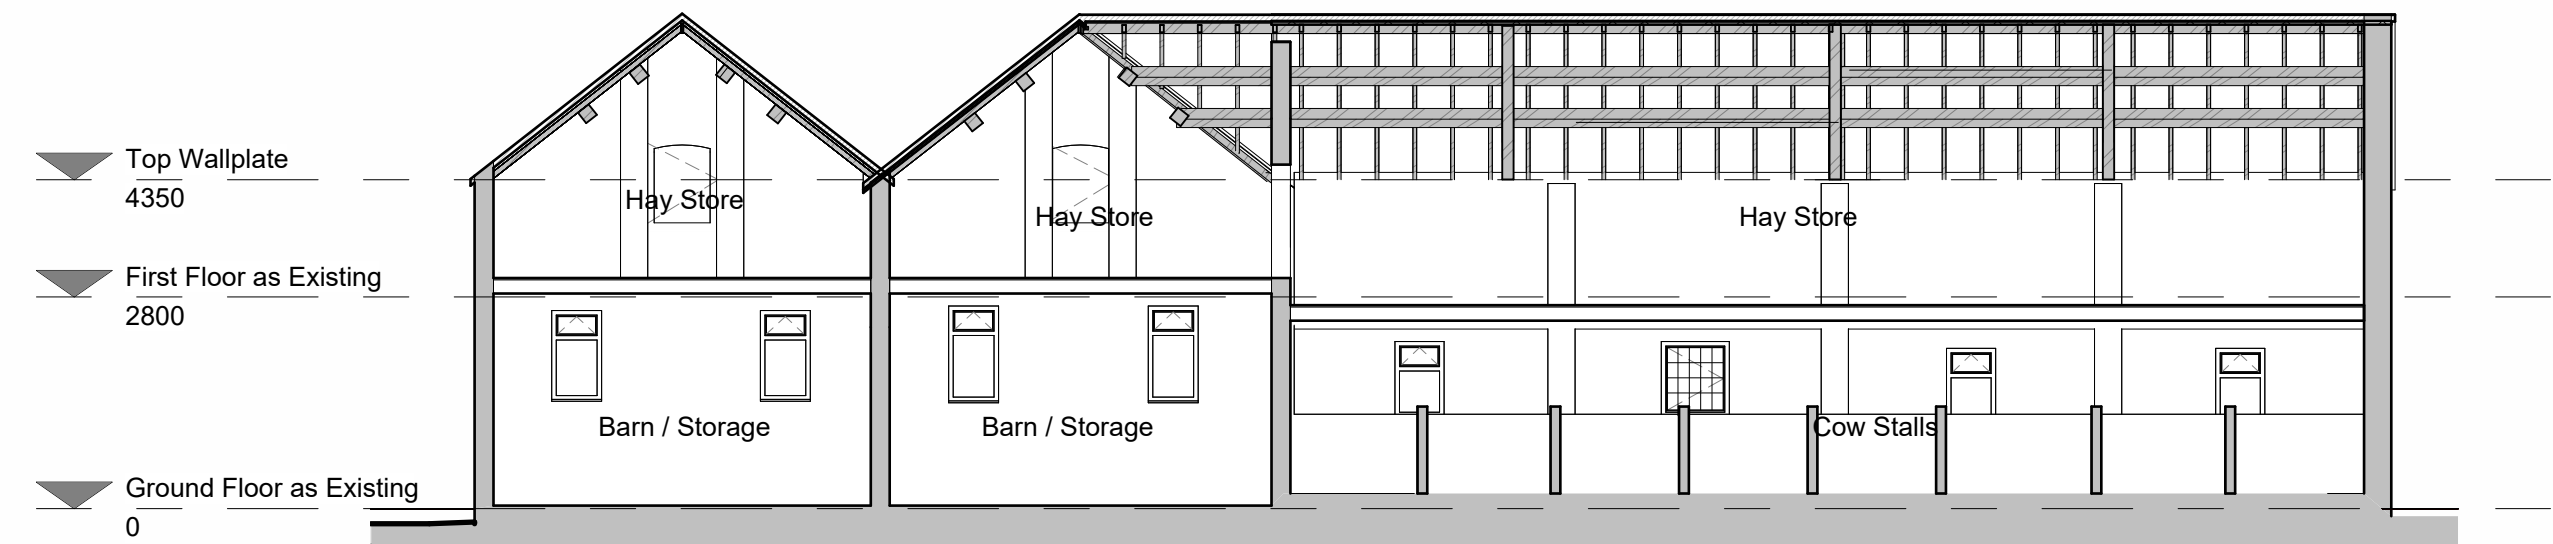


Section CC as Existing
1 : 100

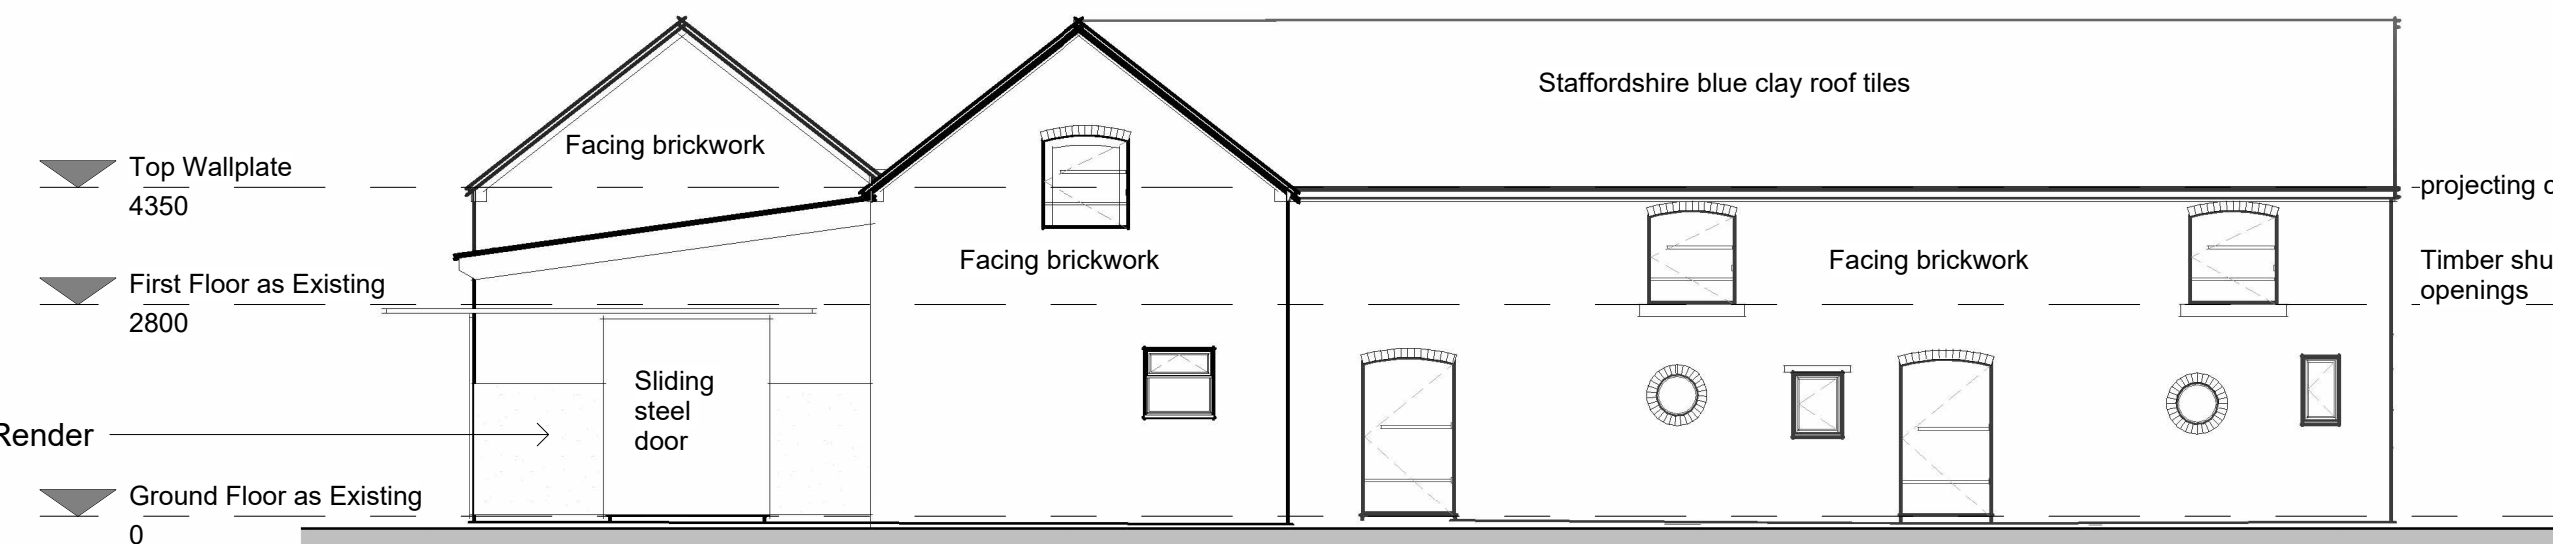


South Elevation as Existing
1 : 100

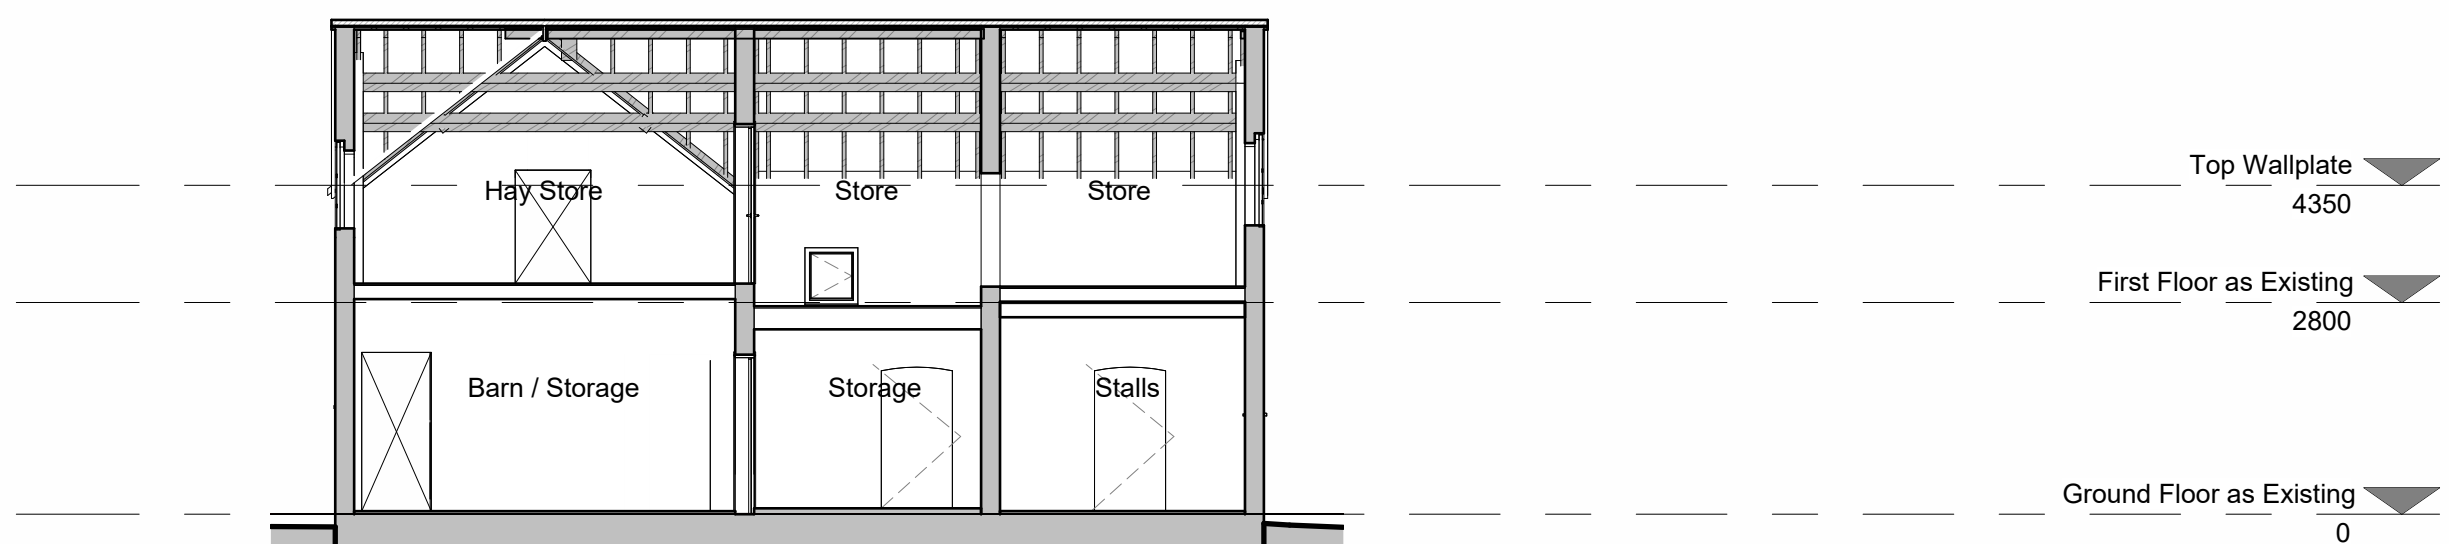


Section BB as Existing
1 : 100

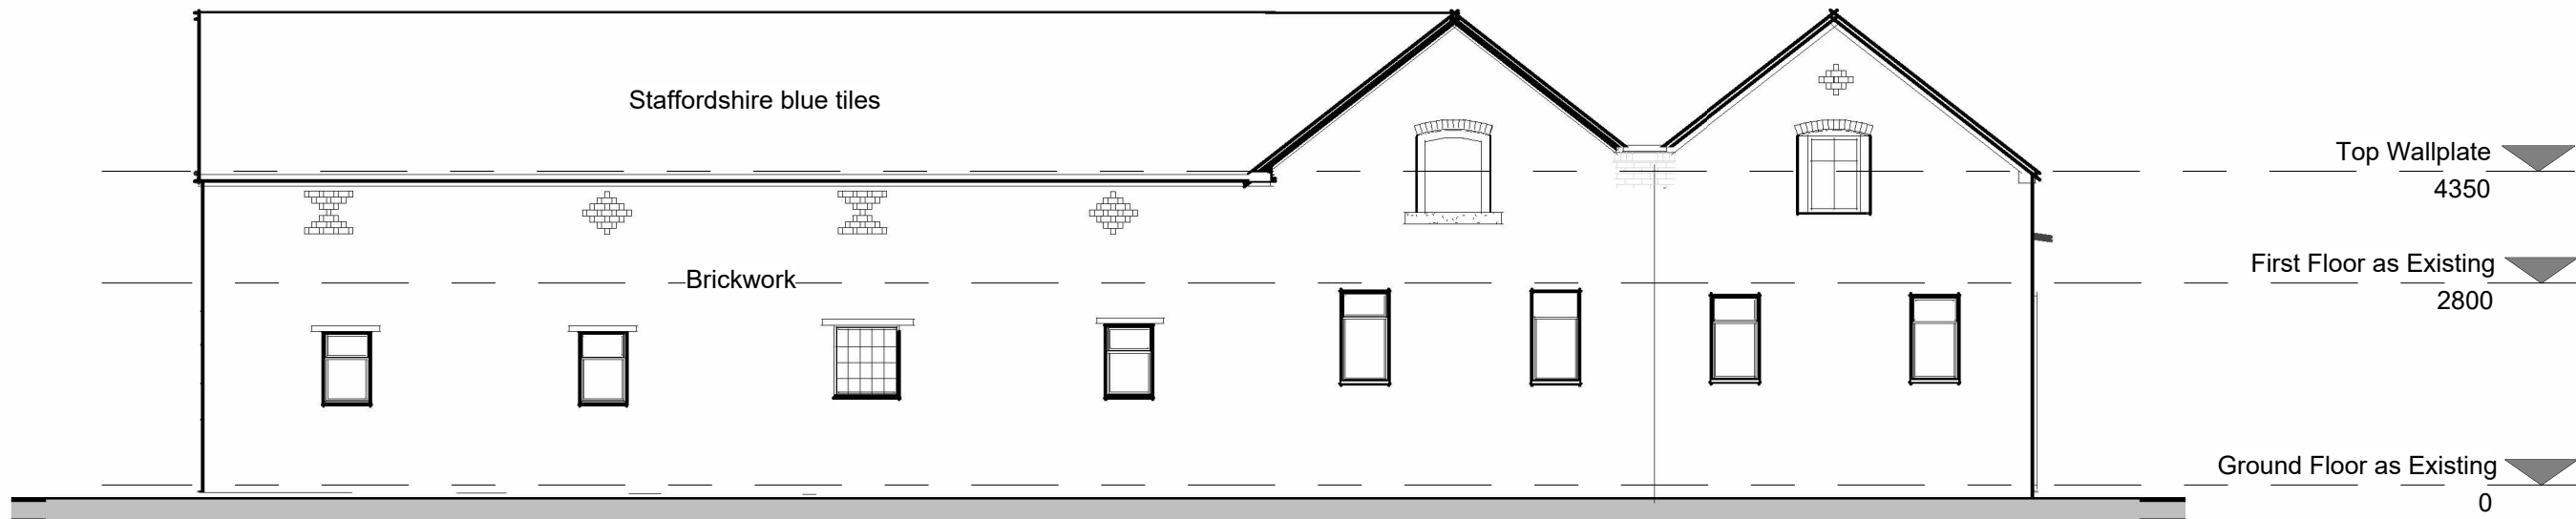


North Elevation as Existing
1 : 100

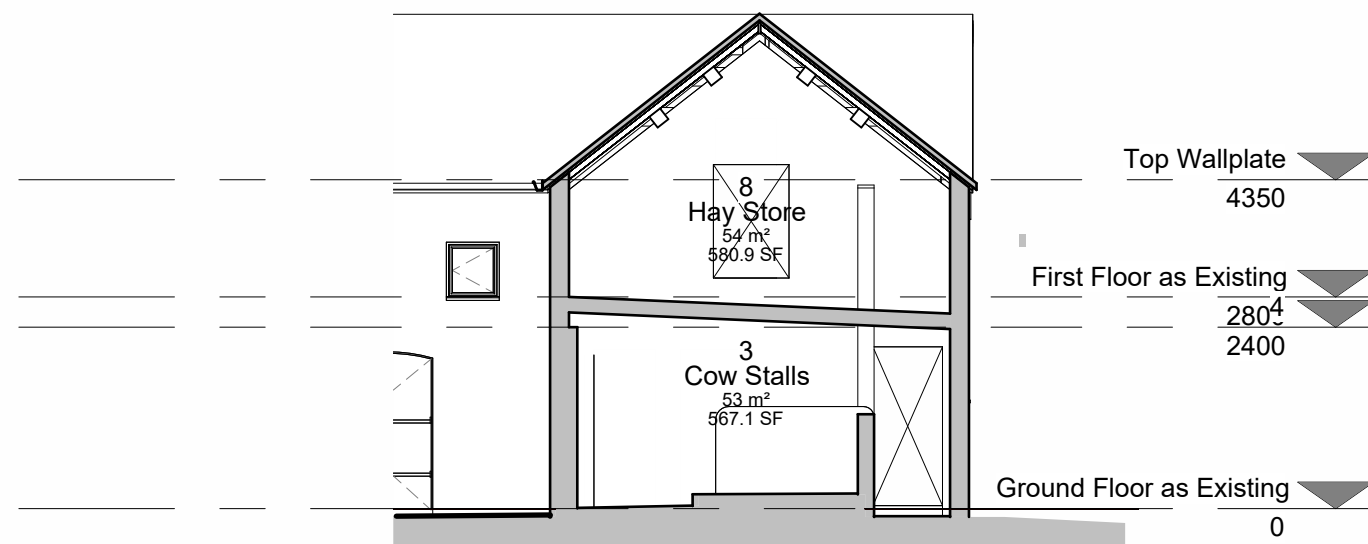


Section DD as Existing
1 : 100

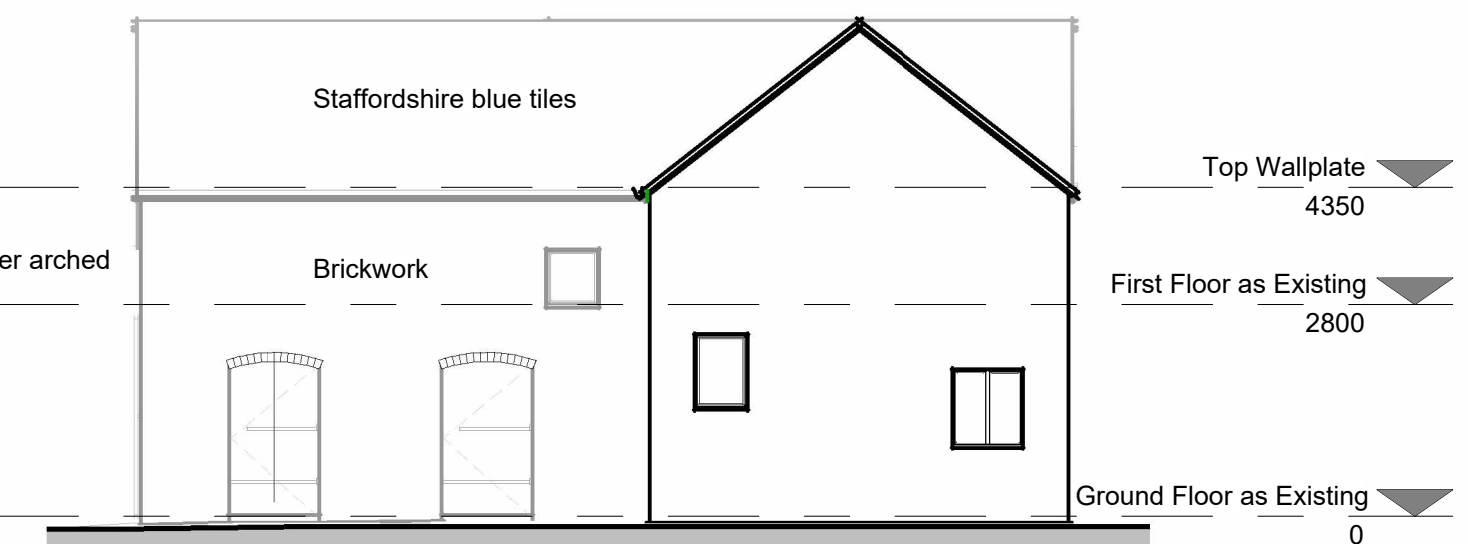


East Elevation as Existing
1 : 100

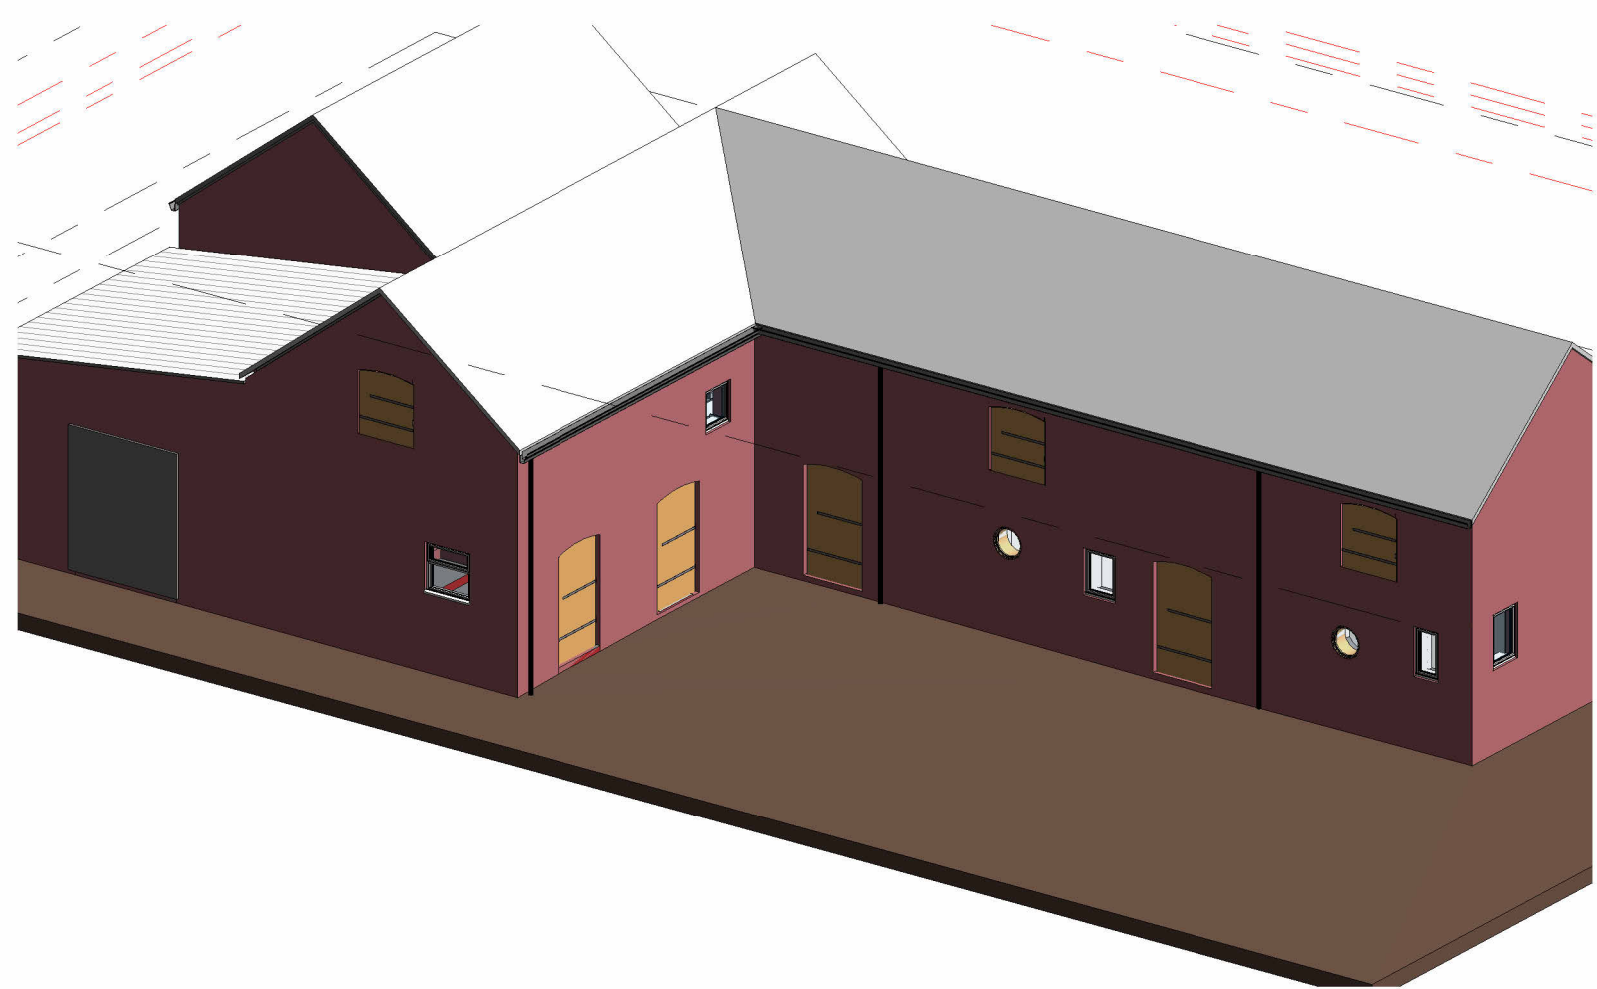

3D existing

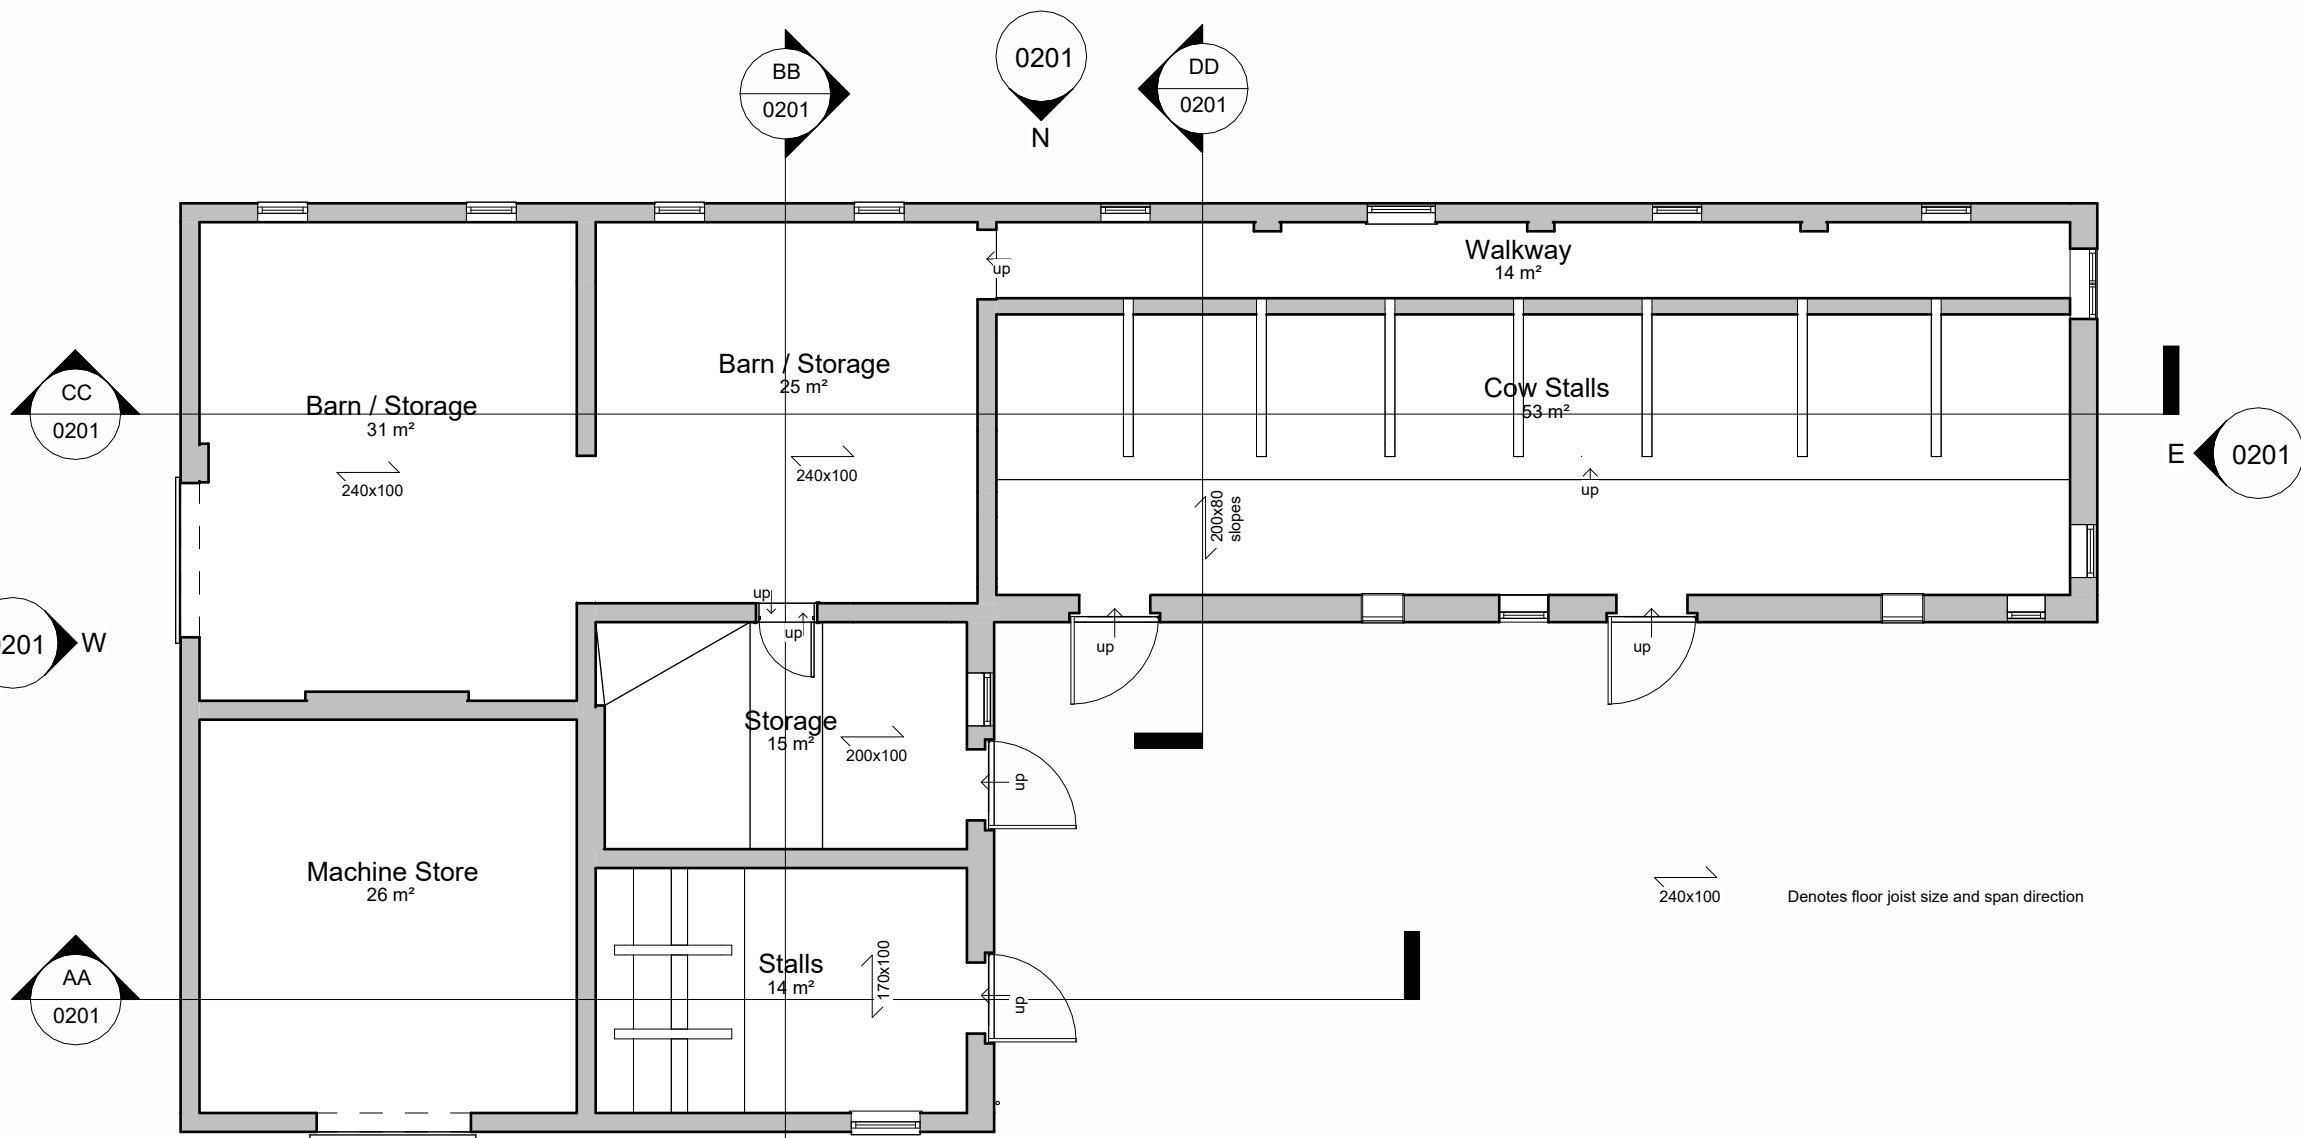

Ground Floor as Existing
1 : 100

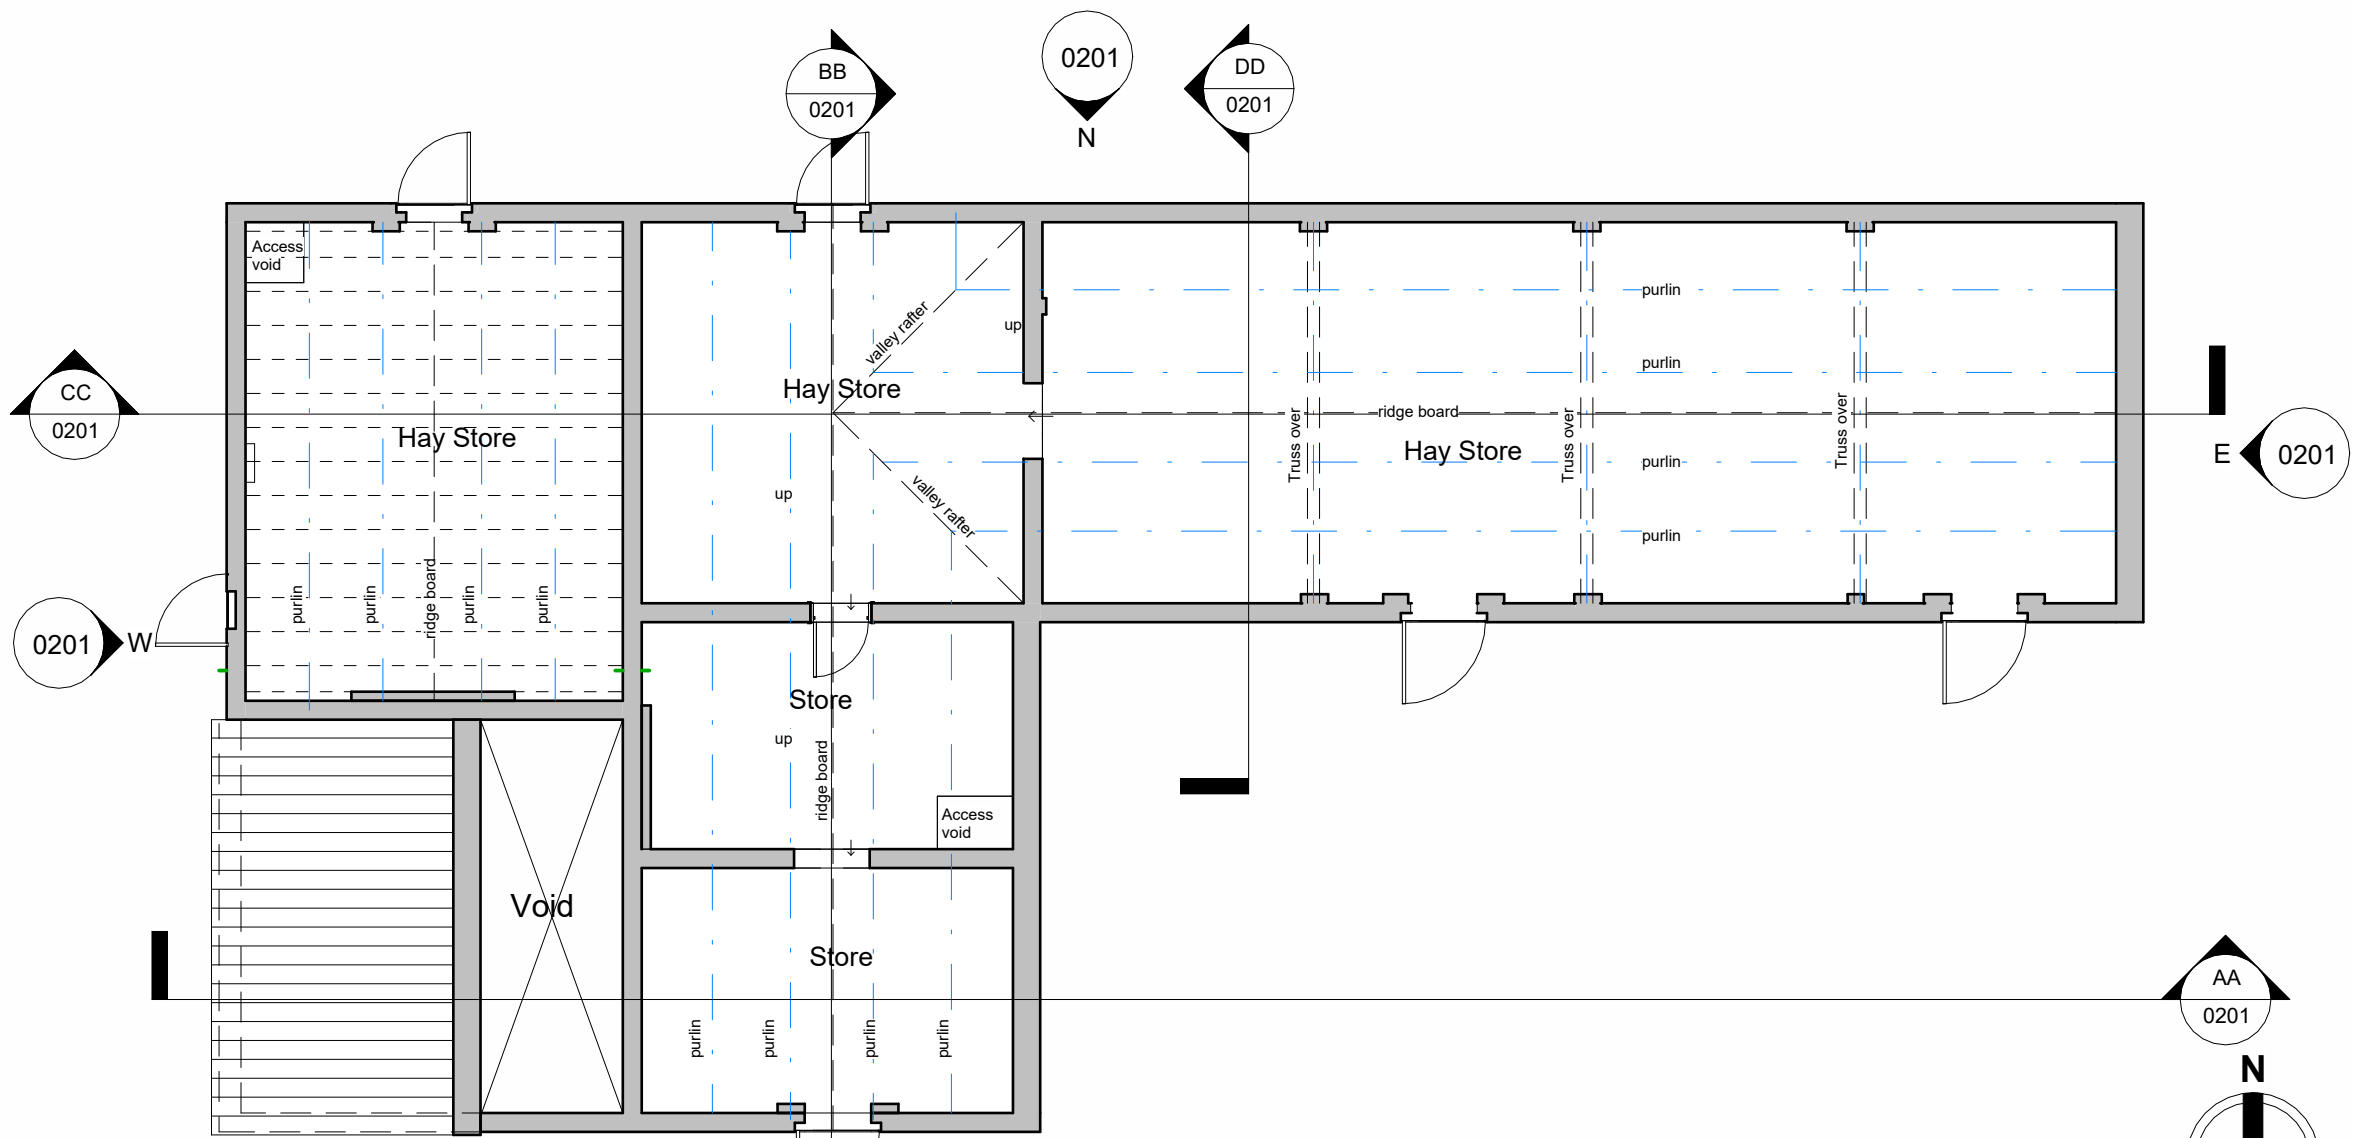

First Floor as Existing
1 : 100

All heights, sizes and dimensions should be checked on site by the contractor before any work is put in hand.

Figured dimensions should be taken in preference to scaling and any errors or omissions reported to the architect at once.

This drawing has been prepared in accordance with the CDM (Construction Design and Management) and all foreseeable design risks to those involved or affected by construction have been avoided wherever possible.



Due to safety reasons and accessibility issues, both internally and externally, it was not possible to carry out a full observation and dimensional survey during the visit.

All information shown is based on preliminary data and is subject to confirmation of a full Topographical and Structural Survey being carried out.

P0.1 13-02-26 JCS Revised in line with Client and Ecologist discussions

Rev	Date	By	Detail
-----	------	----	--------

Drawing status			
----------------	--	--	--

Preliminary			
-------------	--	--	--

Client			
--------	--	--	--

Mr C Forrester			
----------------	--	--	--

Project/Location			
------------------	--	--	--

Kingsley Moor farm			
Kingsley Moor			
Stoke on Trent			
ST10 2EN			

Drawing title			
---------------	--	--	--

Plans, Sections and Elevations as Existing			
--	--	--	--

Date	Drawn	Checked	Job No.
29/07/25	JCS	Checker	3330

Scale(s)			
----------	--	--	--

1 : 100 @A1			
-------------	--	--	--

Drawing number	Revision
----------------	----------

CFKM-SA-XX-XX-DR-A-0201	P0.1
-------------------------	------



12 High Street, Tean,
Stoke-on-Trent
ST10 4DZ
T: +44 (0)1538 722097
E: mail@smytheman.co.uk
W: www.smytheman.co.uk

