
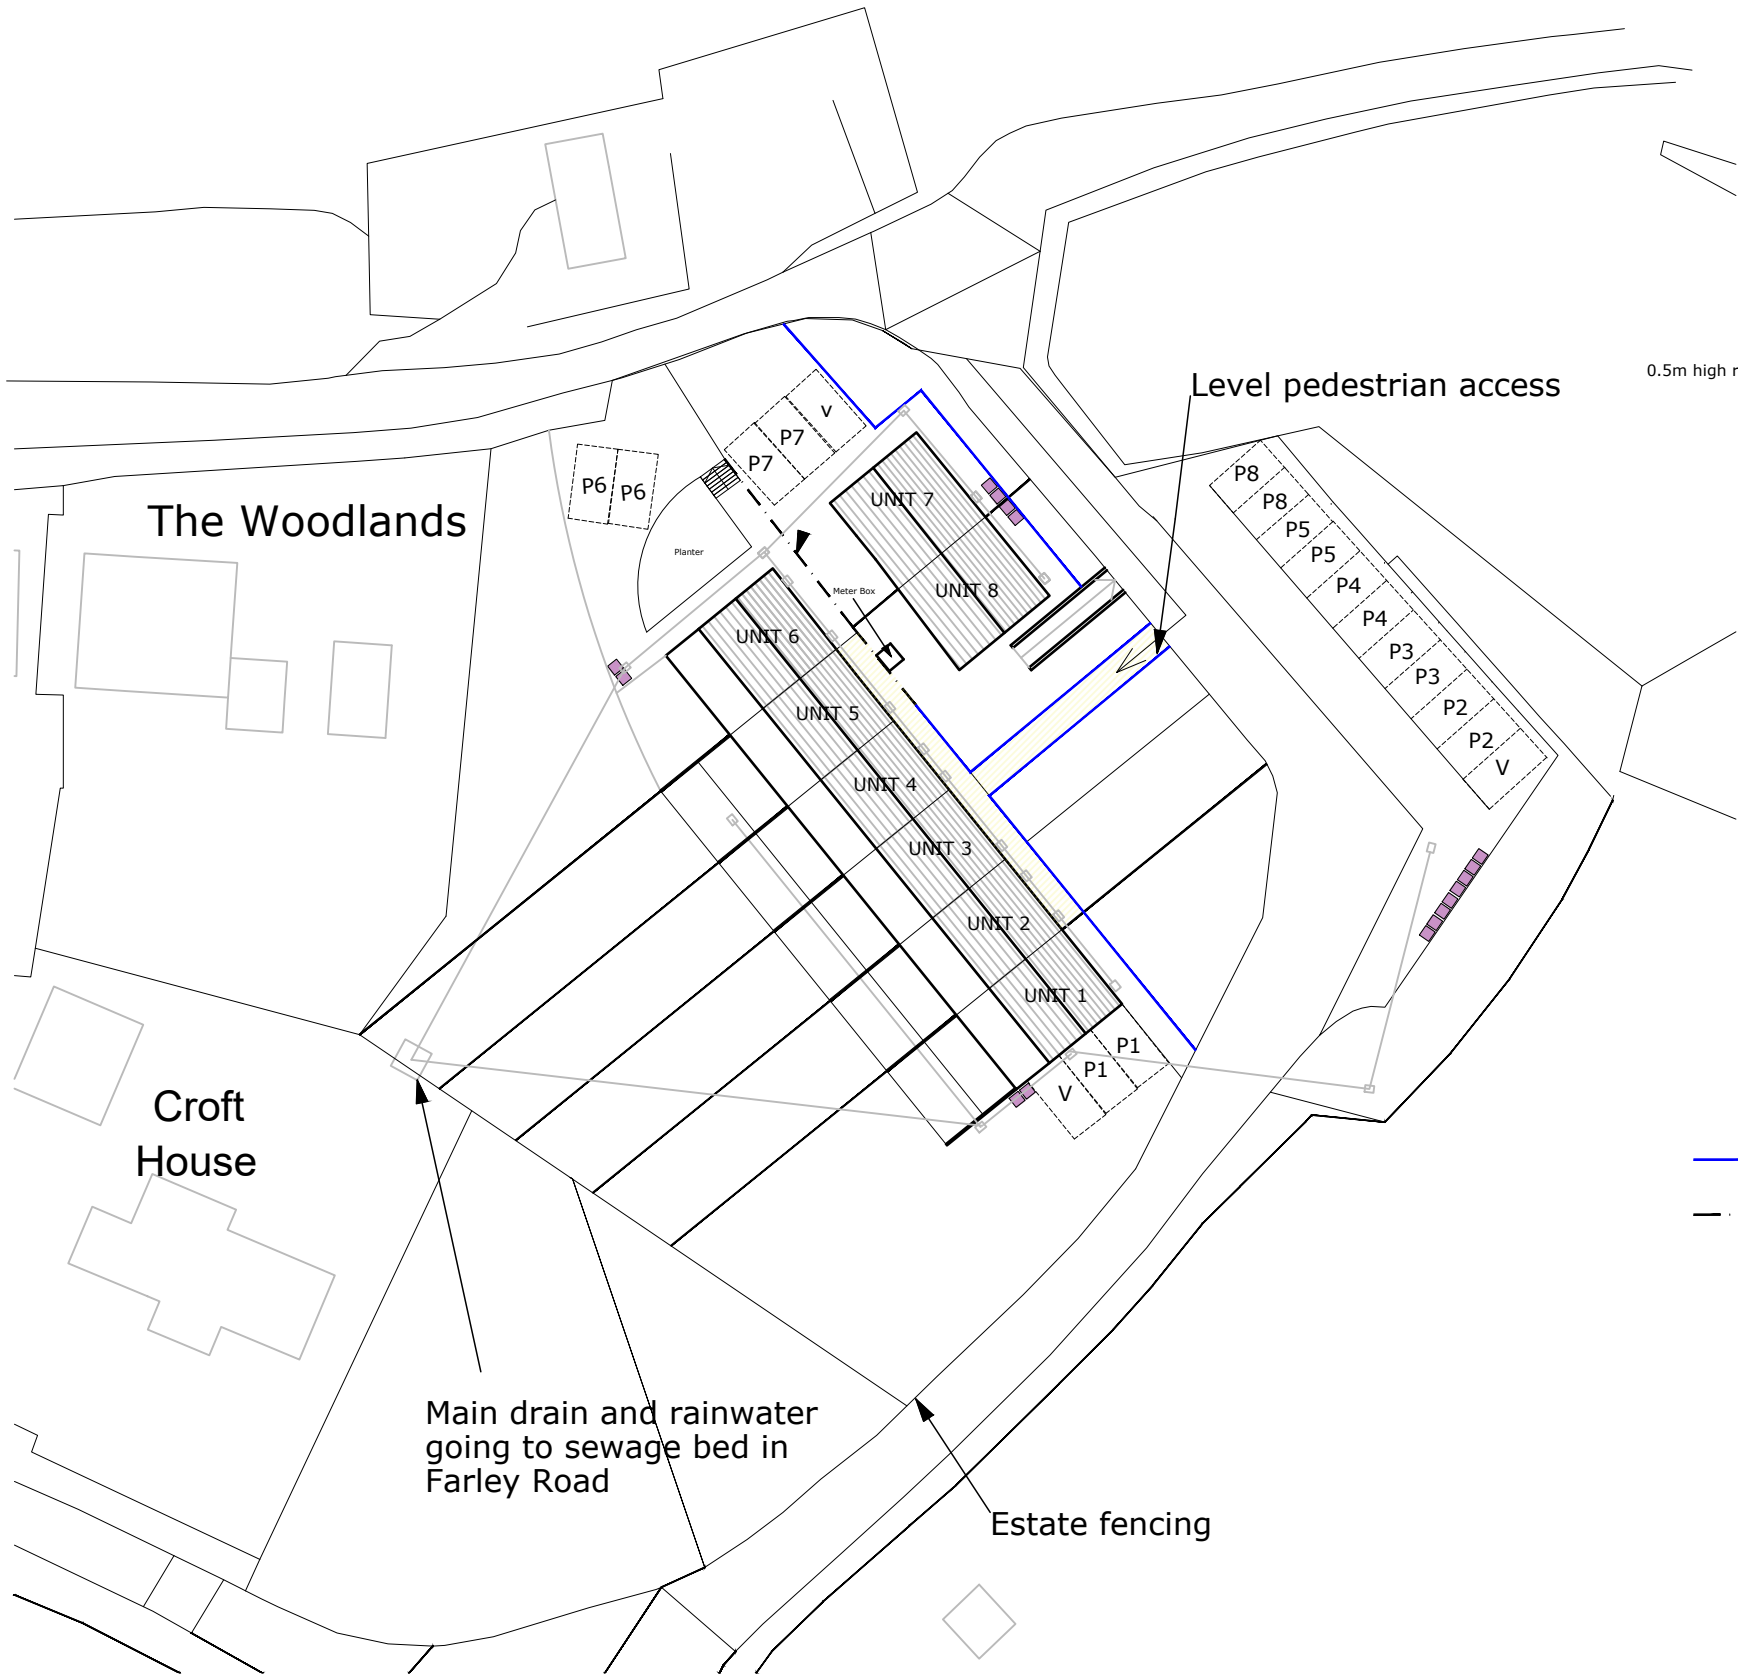


Site levels/ retaining wall key:

- 0.5m high gravel board retaining wall
- 2m high close board fence adjacent to retaining wall

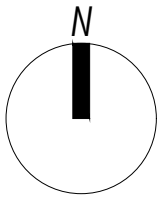

REV	description	date	initials
 Second Floor, Suite 3 Woburn House Vernon Gate Derby DE1 1UL Tel: 01332 347 371 E-mail: info@planningdesign.co.uk www.planningdesign.co.uk		PROJECT DESCRIPTION: Conversion of former residential accommodation into flats at Moorside Lodge, Moor Court, off Farley Road, Oakamoor, Stoke-on-Trent, ST10 3BD	
CLIENT: Mr Titterton		DRAWING TITLE: Proposed Site Plan - Drainage -	
DRAWN: Malcolm Sales & BW		CHECKED: JC	
SCALE: 1:500		PAPER: A3	DATE: September 2024
STATUS: CONVEYANCE		DRAWING REF: 4366- 005	