
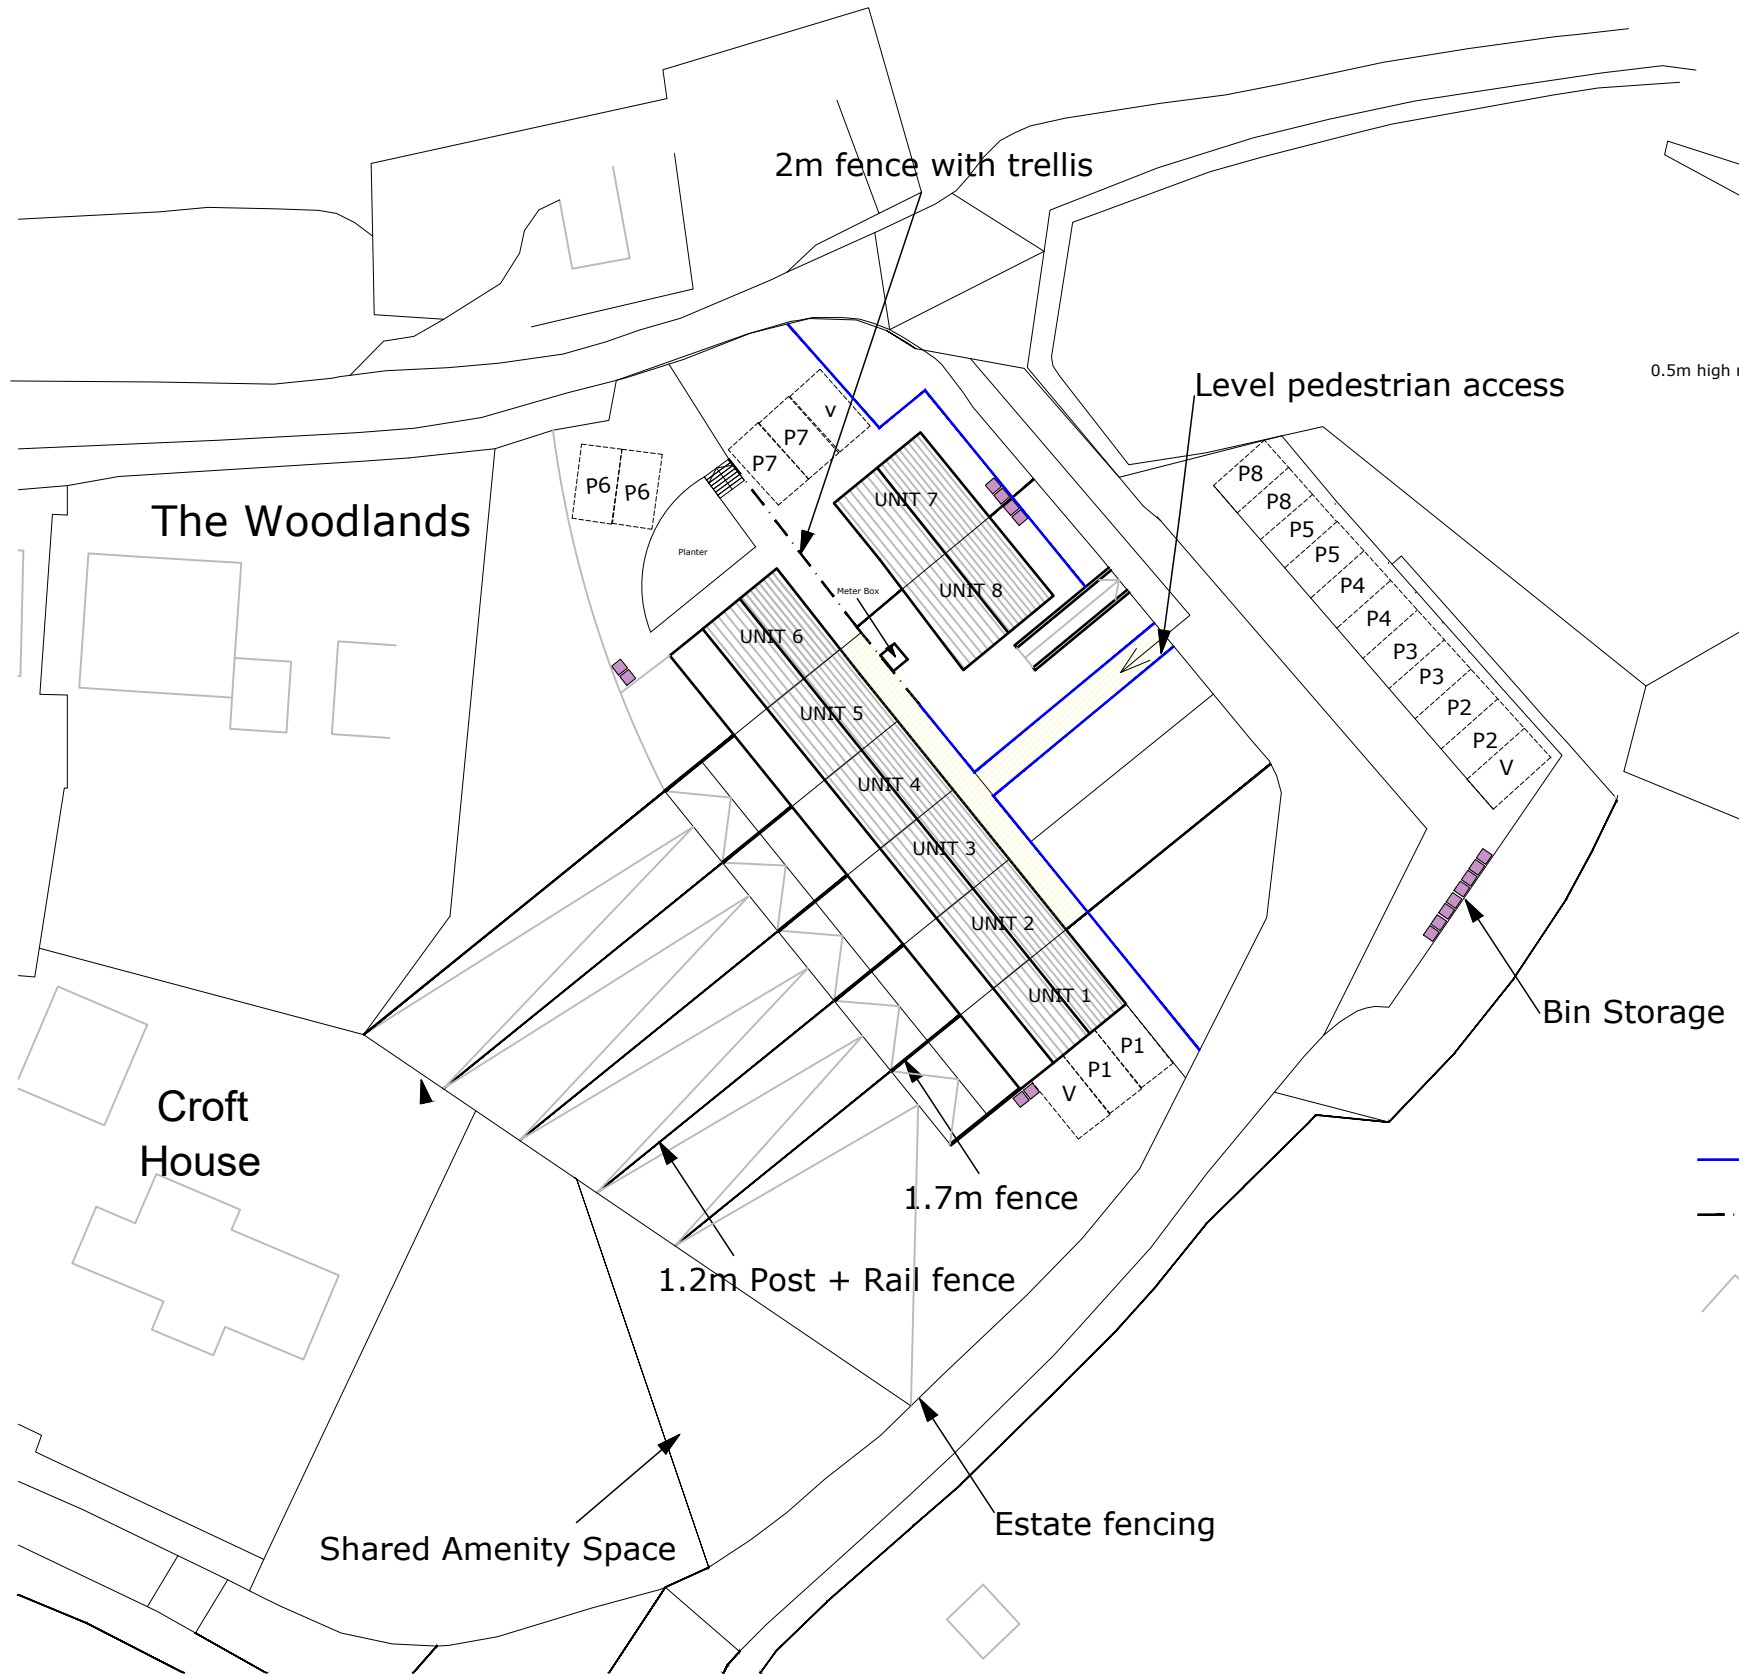


Site levels/ retaining wall key:

- 0.5m high gravel board retaining wall
- 2m high close board fence adjacent to retaining wall
- 1:12 Sloped gradients

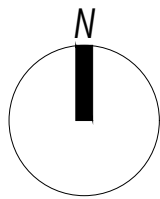

REVD	After RP Comments	21/05/2026	AC
REVD	After Construction	19/05/2026	AC
REV	description	date	initials
PlanningDesign PLANNING ARCHITECTURE HERITAGE		PROJECT DESCRIPTION: Conversion of former residential accommodation into flats at Moorside Lodge, Moor Court, off Farley Road, Oakamoor, Stoke-on-Trent, ST10 3BD	
Second Floor, Suite 3 Woburn House Vernon Gate Derby DE1 1UL		DRAWING TITLE: Proposed Site Plan	
CLIENT: Mr Titterton		DRAWN: Malcolm Sales & BW	CHECKED: JC
STATUS: CONVEYANCE		SCALE: 1:500	DATE: September 2024
		PAPER: A3	
		DRAWING REF: 4366- 005	

© all information copyright planning design practice ltd. all rights reserved
DRAWINGS FOR ILLUSTRATION PURPOSES ONLY **NOT INTENDED FOR CONSTRUCTION**
No dimensions to be scaled from this drawing. All dimensions to be checked and confirmed on site