


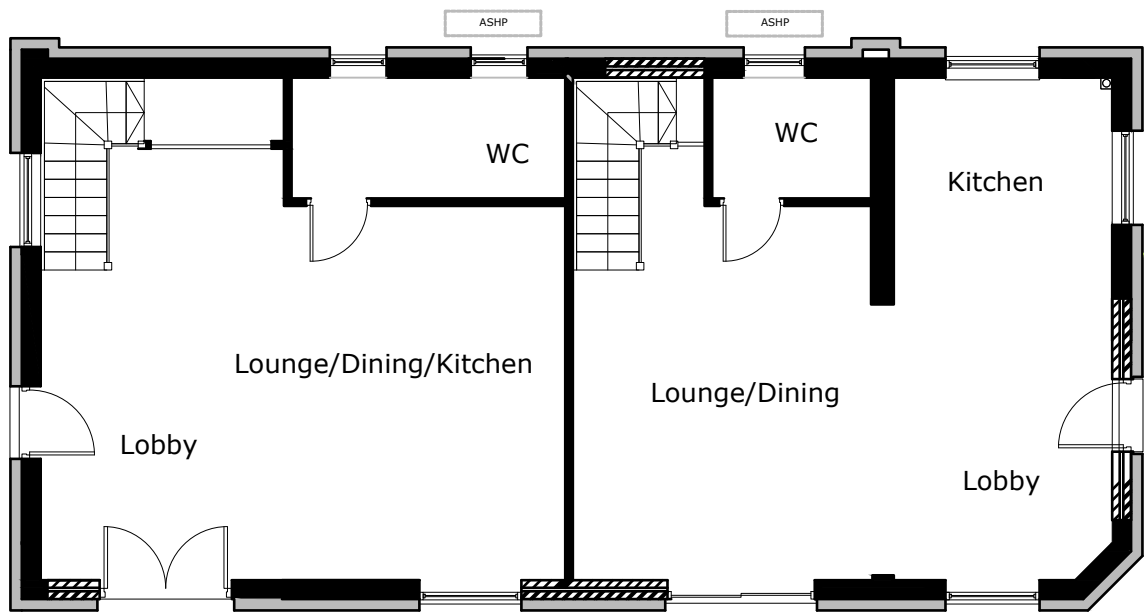


UNIT 7

UNIT 8

150mm External Insulation

150mm External Insulation

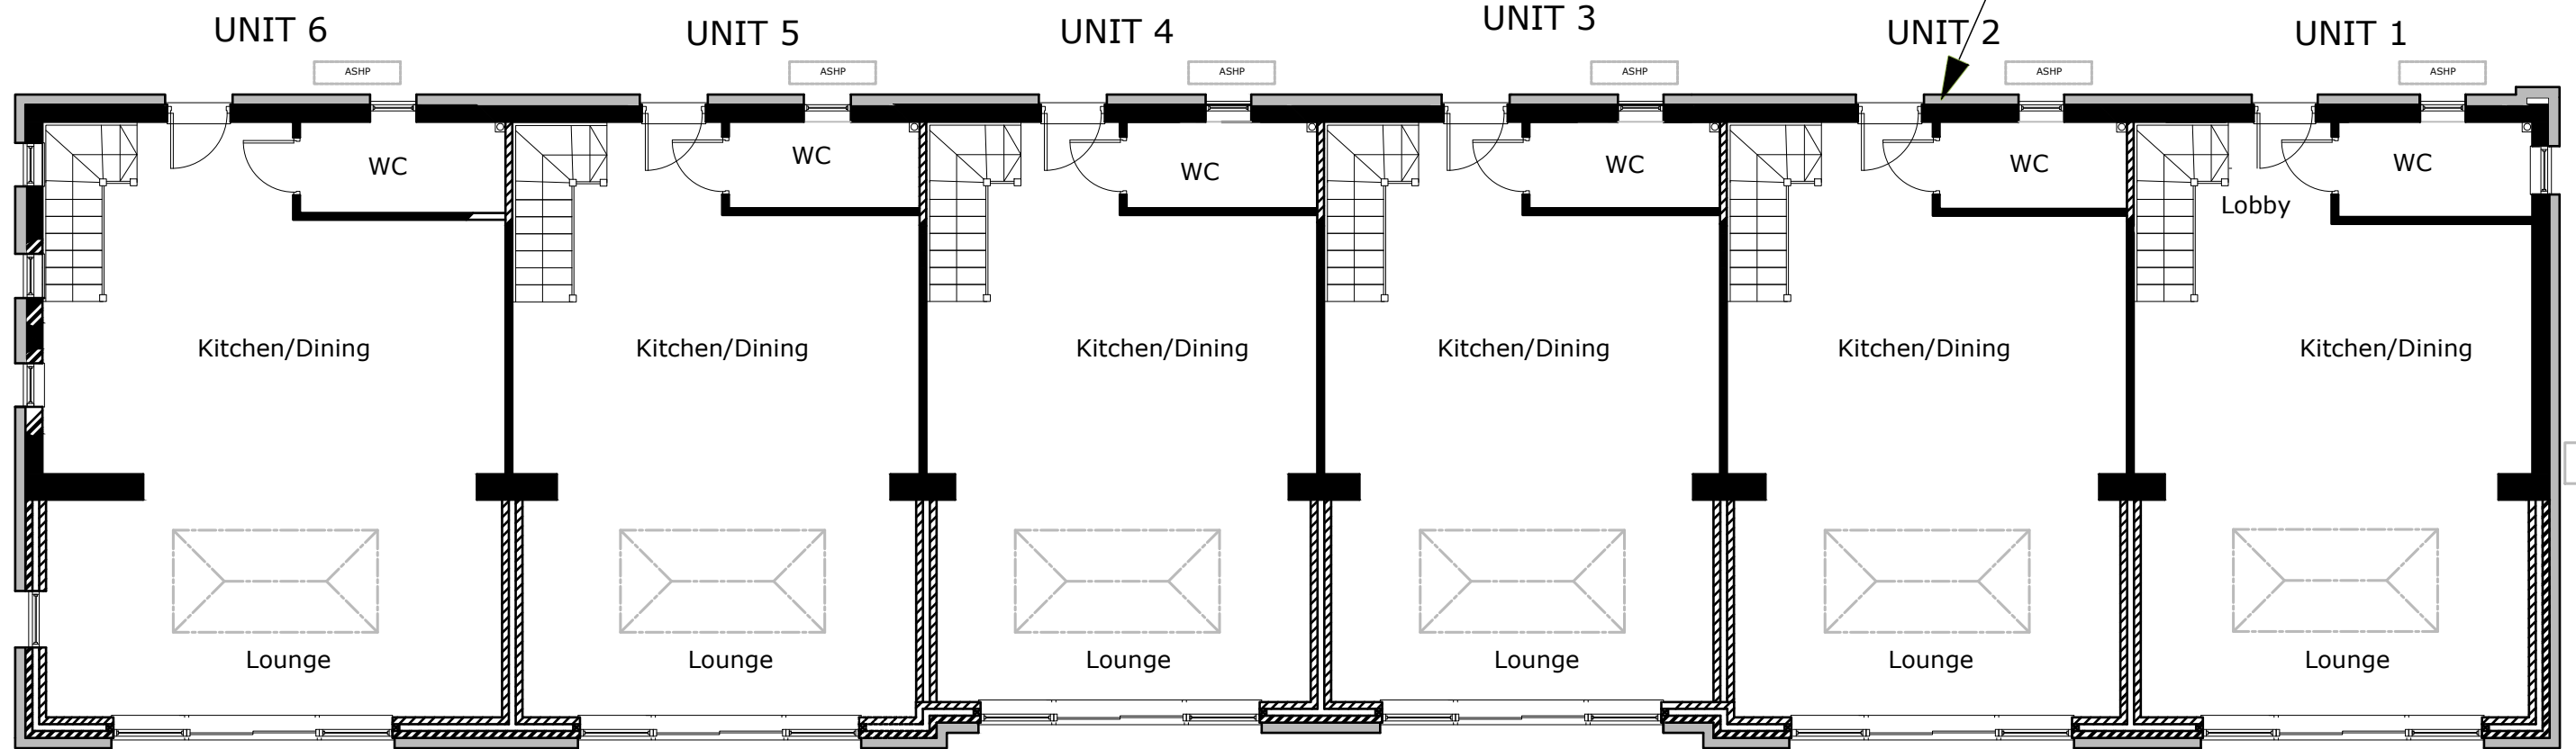

UNIT 6


UNIT 5

UNIT 4

UNIT 3

UNIT 2

UNIT 1

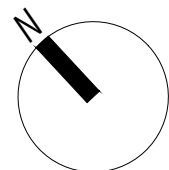

 Second Floor, Suite 3 Woburn House Vernon Gate Derby DE1 1UL Tel: 01332 347 371 E-mail: info@planningdesign.co.uk www.planningdesign.co.uk		PROJECT DESCRIPTION: Conversion of former residential accommodation into flats at Moorside Lodge, Moor Court, off Farley Road, Oakamoor, Stoke-on-Trent, ST10 3BD	
		DRAWING TITLE: Ground Floor Plan as Proposed	
CLIENT: Mr Titterton		DRAWN: Malcolm Sales & BW	CHECKED: DS
STATUS: PLANNING		SCALE: 1:100	DATE: December 2024
		PAPER: A3	
		DRAWING REF: 4366- 006	