


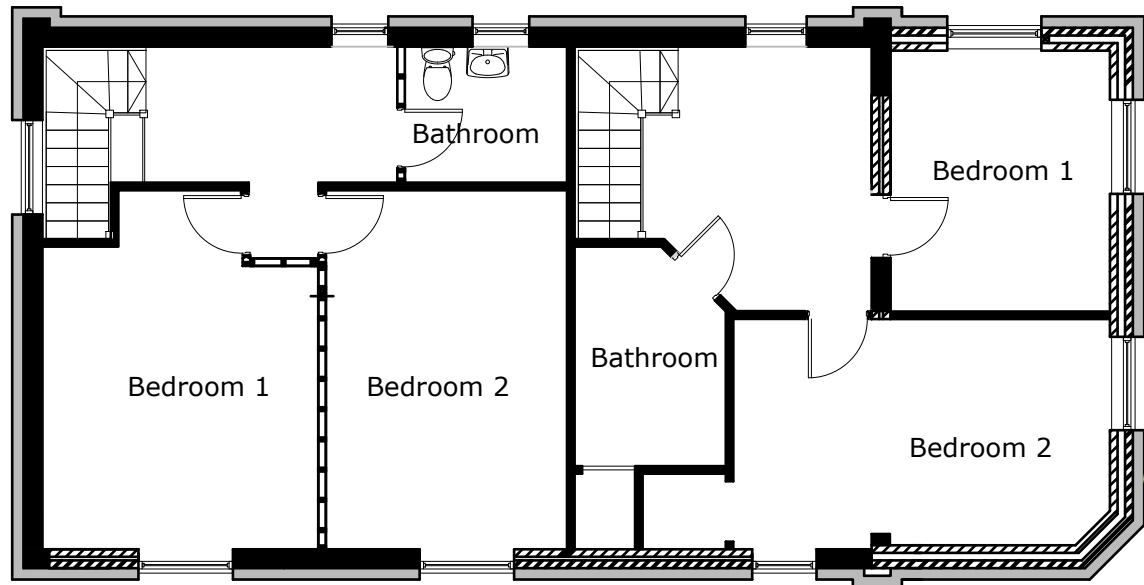


UNIT 7

UNIT 8

150mm External Insulation

150mm External Insulation

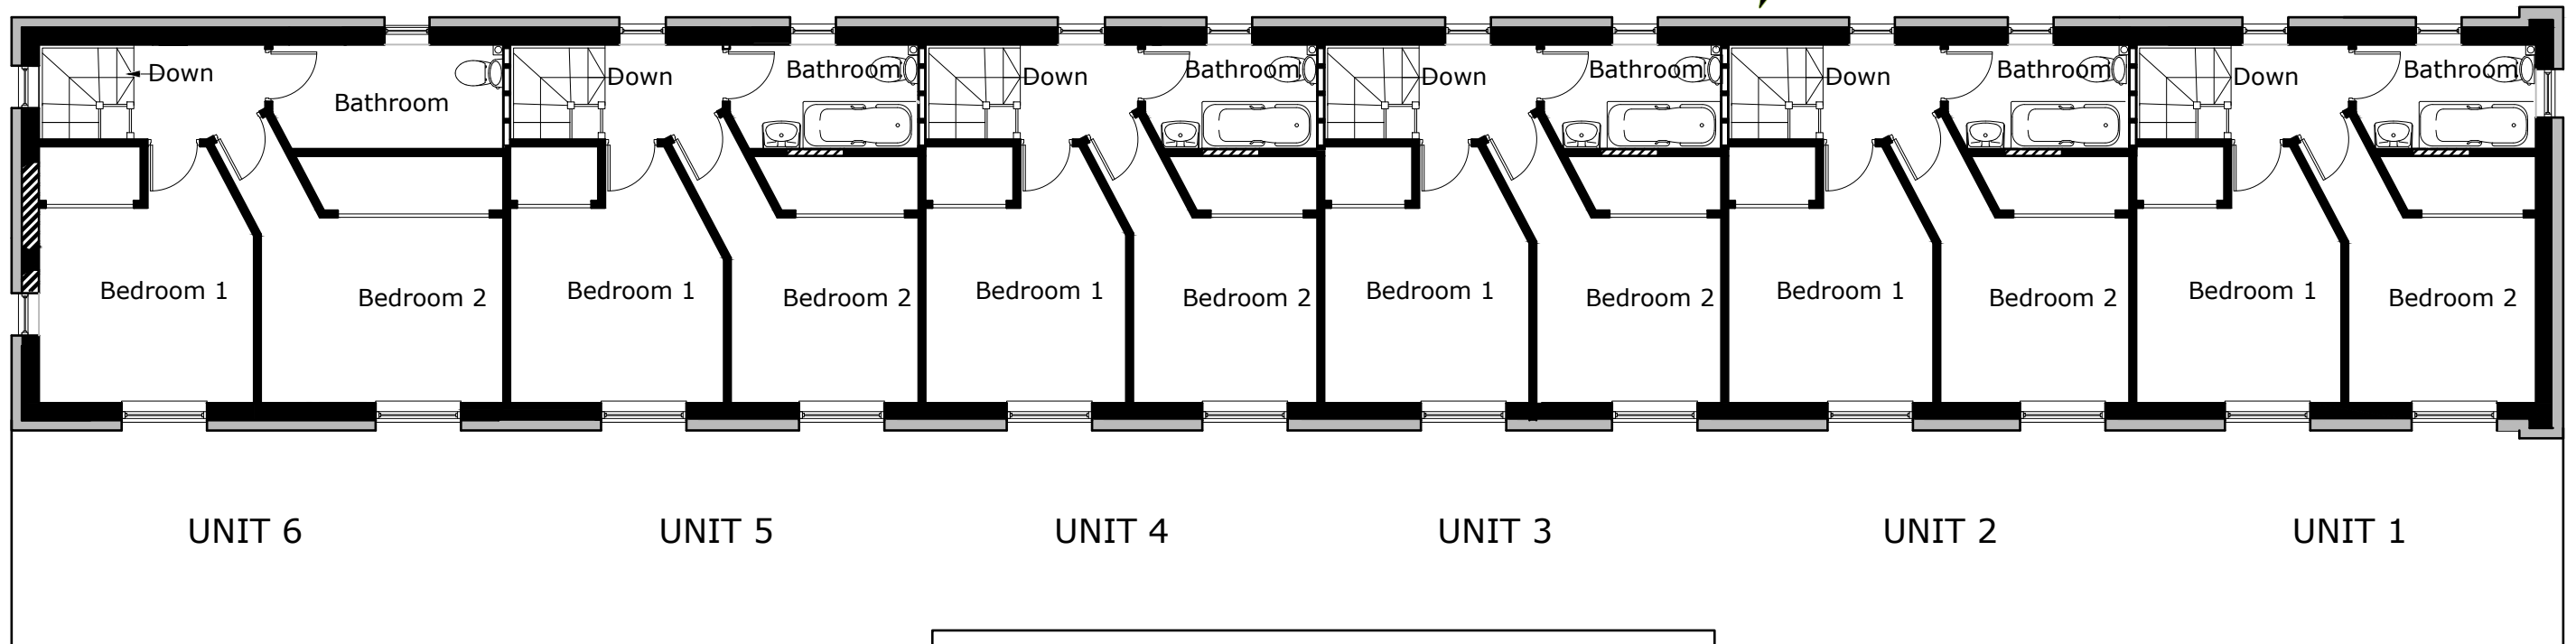

UNIT 6


UNIT 5

UNIT 4

UNIT 3

UNIT 2

UNIT 1

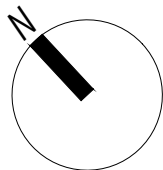

REV B	Changes after Measured Survey	08/05/2026	AC
REV A	Changes after construction	14/04/2026	AC
REV	description	date	initials

 Second Floor, Suite 3 Woburn House Vernon Gate Derby DE1 1UL Tel: 01332 347 371 E-mail: info@planningdesign.co.uk www.planningdesign.co.uk		PROJECT DESCRIPTION: Conversion of former residential accommodation into flats at Moorside Lodge, Moor Court, off Farley Road, Oakamoor, Stoke-on-Trent, ST10 3BD	
		DRAWING TITLE: First Floor Plan as Proposed	
CLIENT: Mr Titterton		DRAWN: Malcolm Sales & BW	CHECKED: JC
STATUS: PLANNING		SCALE: 1:100	PAPER: A3
		DATE: September 2024	
		DRAWING REF: 4366- 007	

© all information copyright planning design practice ltd. all rights reserved
DRAWINGS FOR ILLUSTRATION PURPOSES ONLY **NOT INTENDED FOR CONSTRUCTION**
No dimensions to be scaled from this drawing. All dimensions to be checked and confirmed on site