

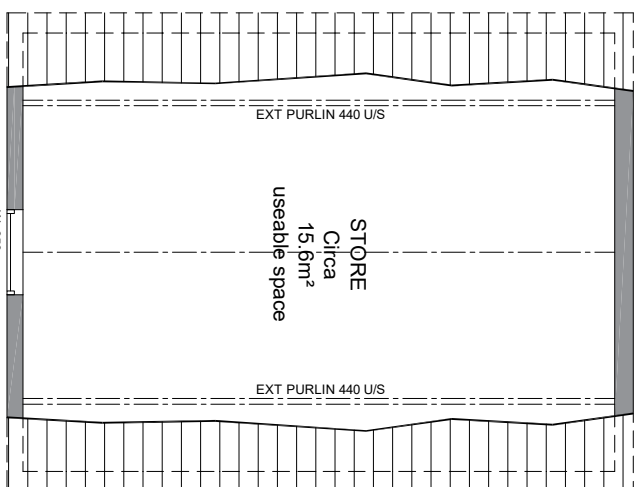



Scale Bar @ 1:50

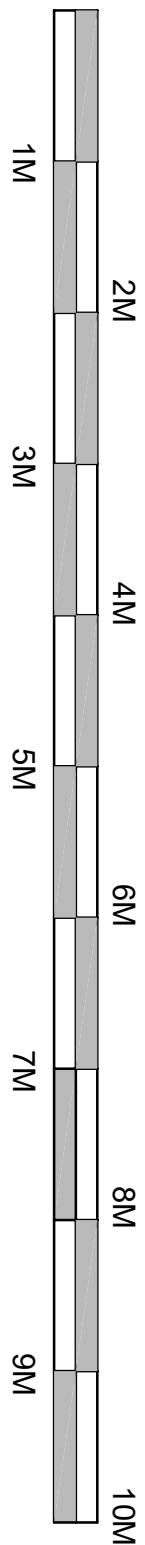


Proposed Loft Floor Plan -
Scale 1:100

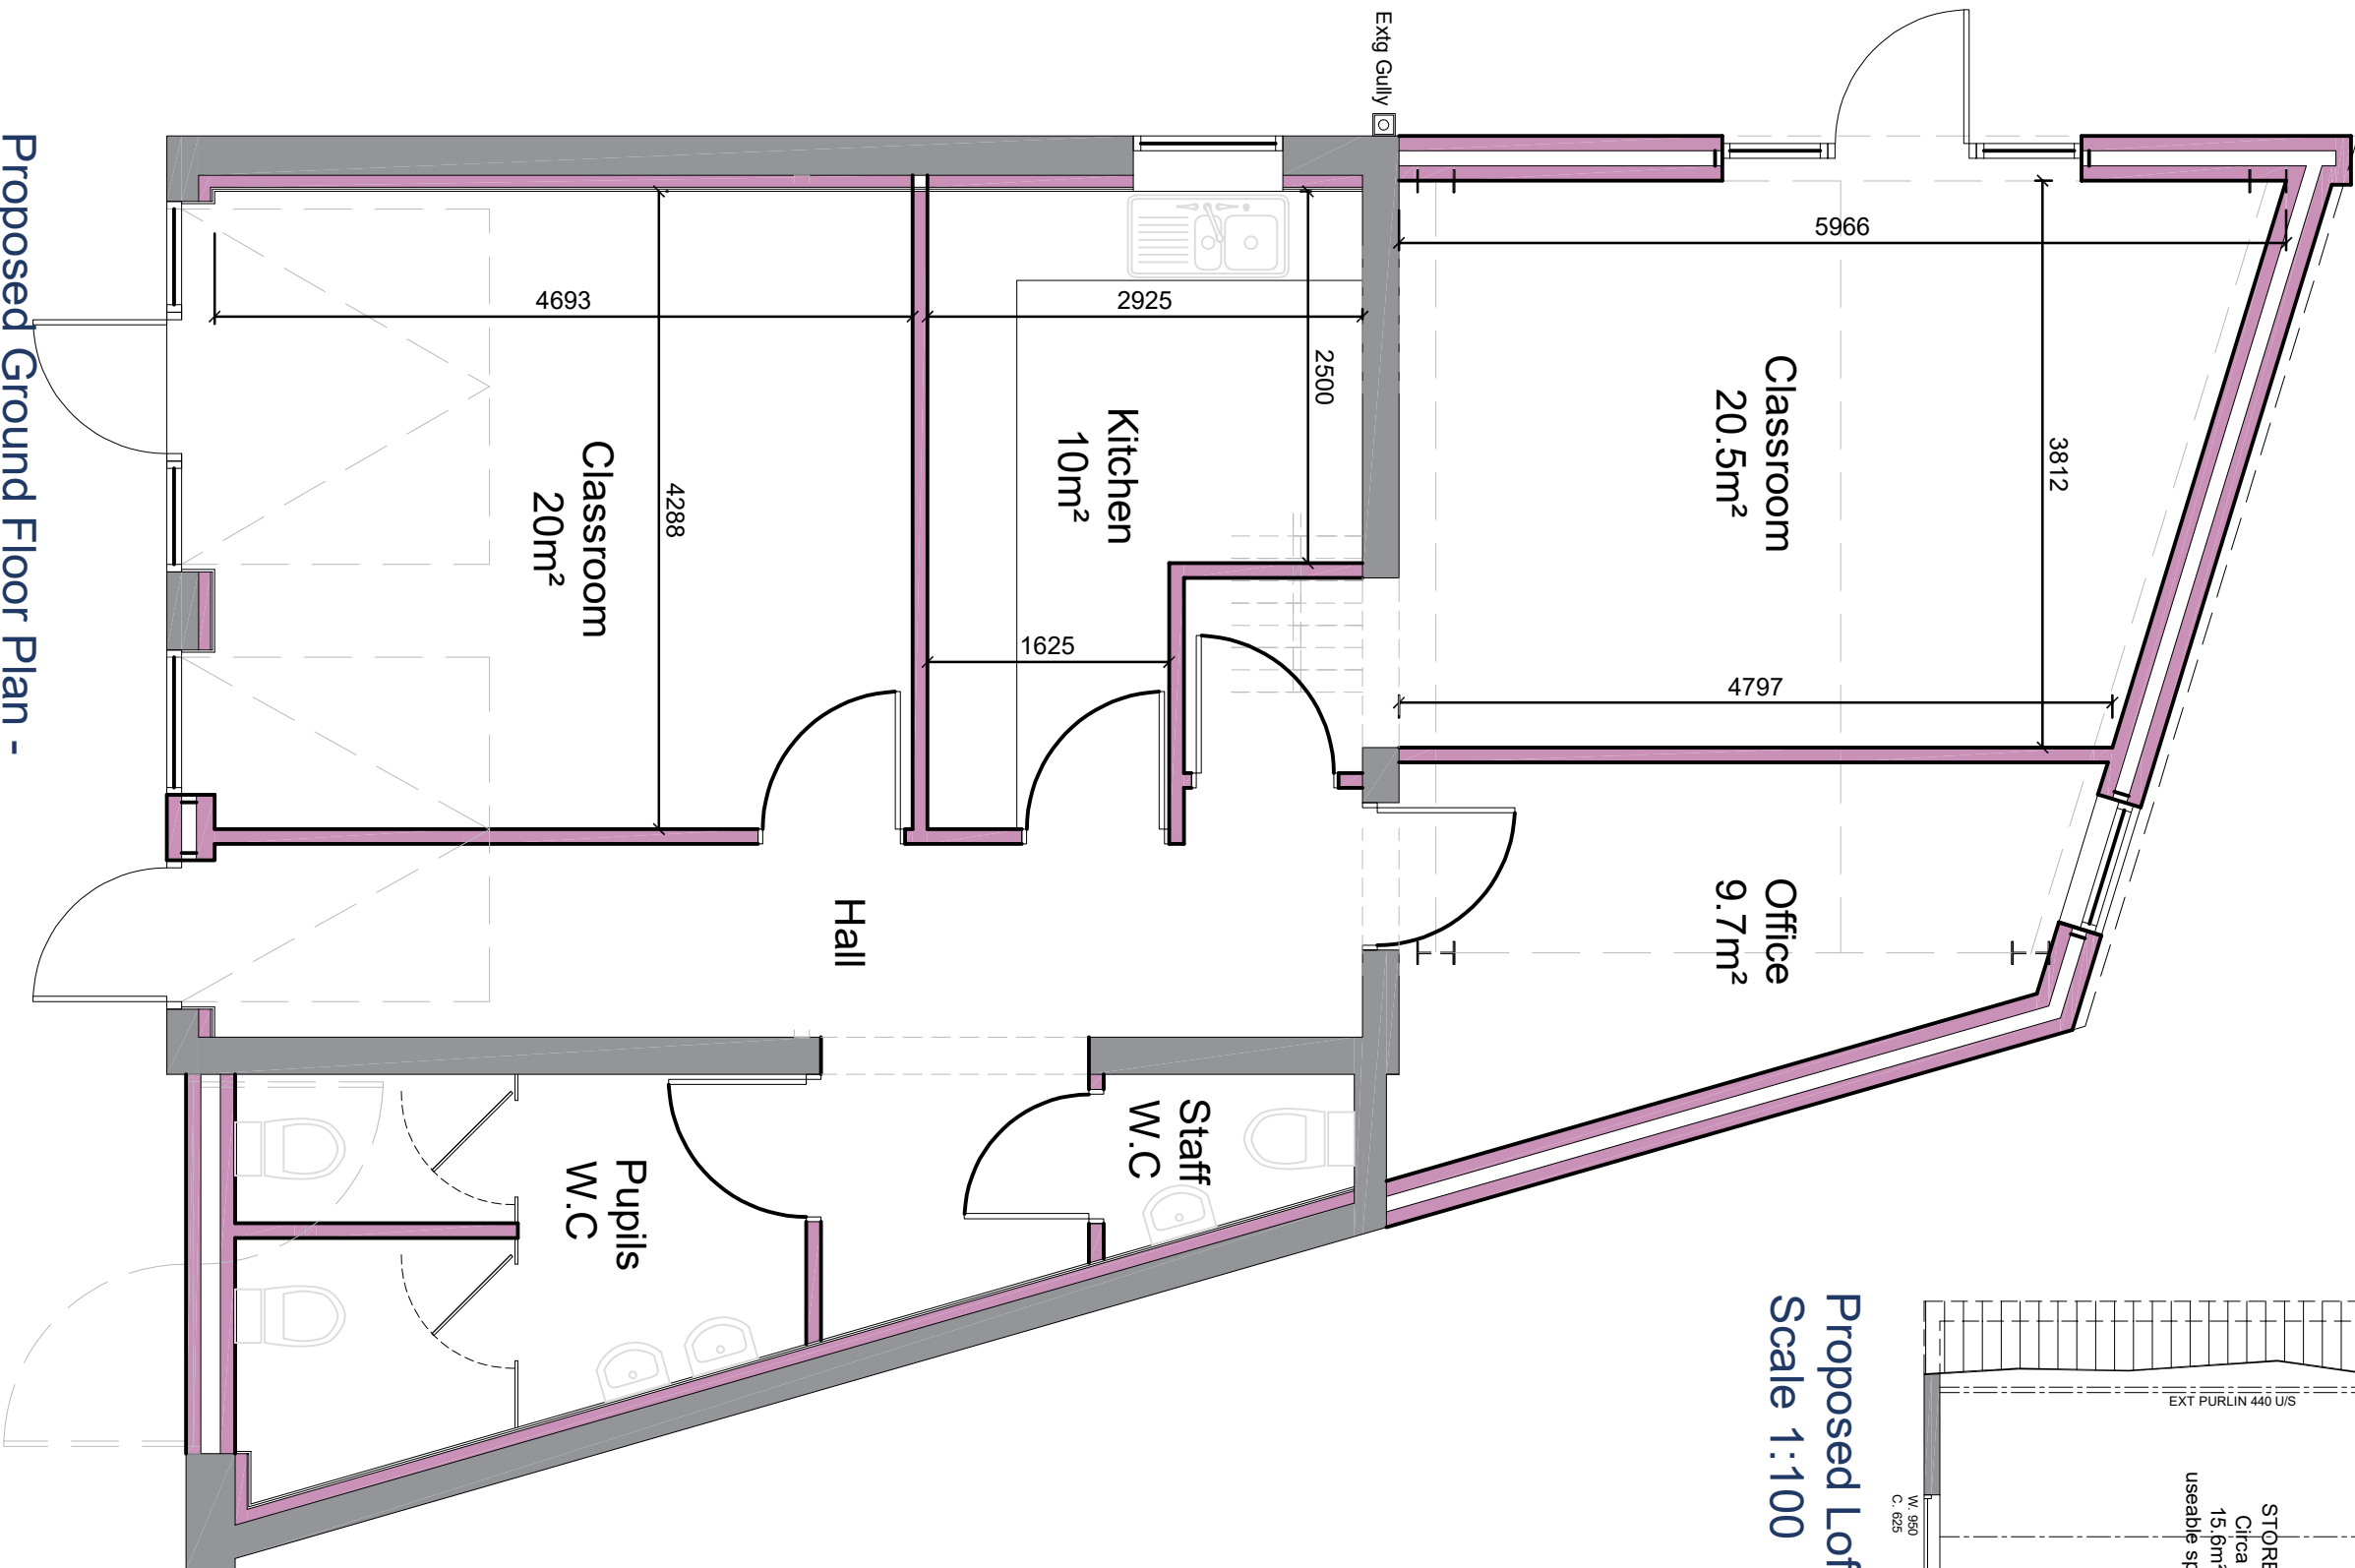


Proposed Ground Floor Plan -
Scale 1:50

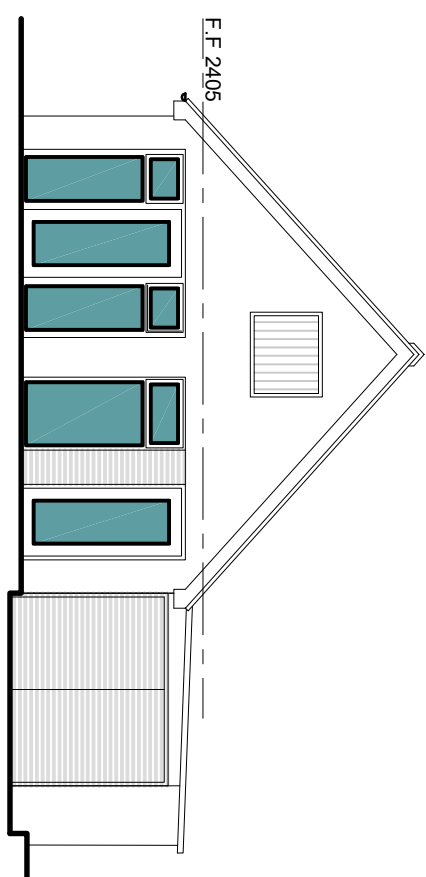


Proposed Front Elevation -
Scale 1:100

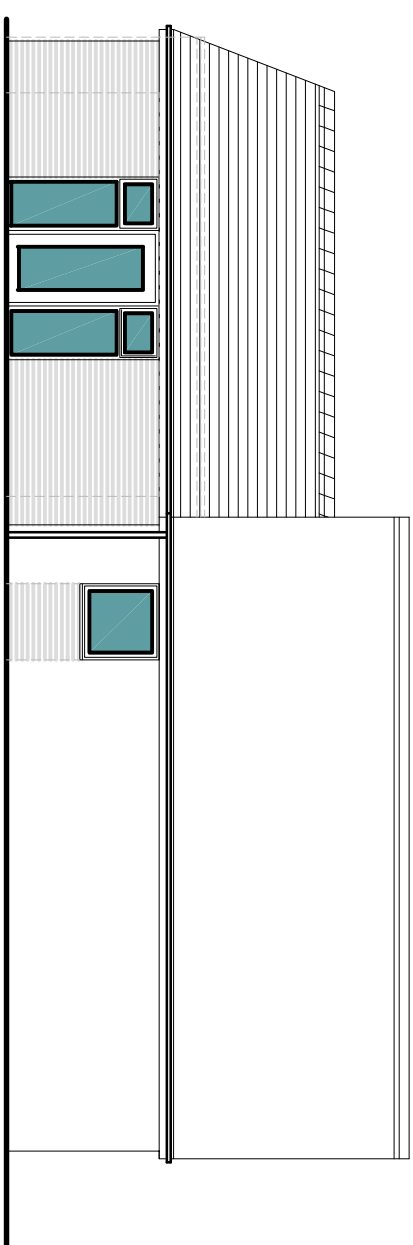


Proposed Side Elevation -
Scale 1:100

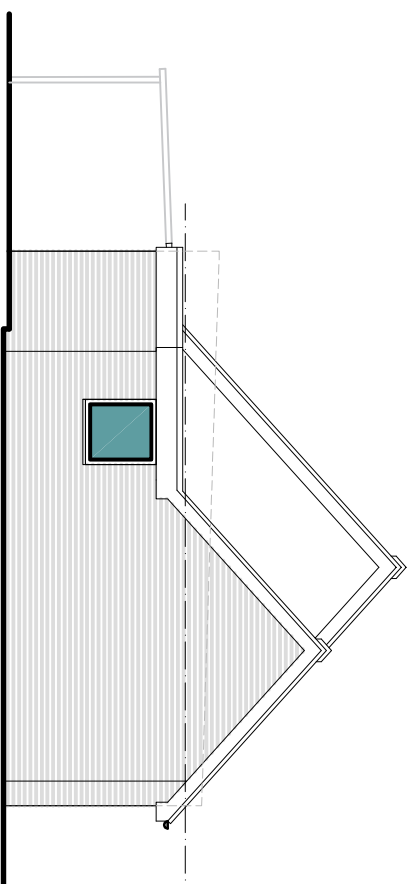

Proposed Rear Elevation -
Scale 1:100

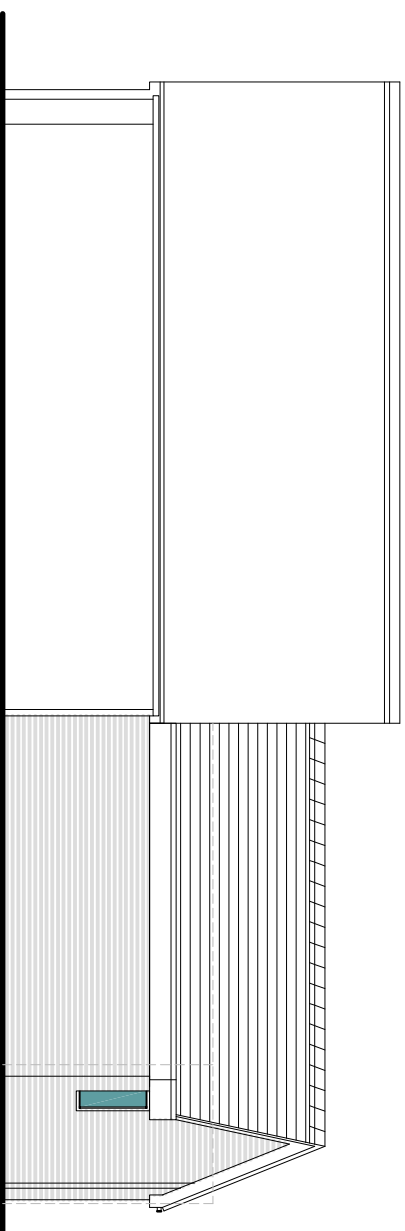

Proposed Side Elevation -
Scale 1:100

 

③ Townsend and Renatoun
This drawing remains the property of Townsend and Renatoun and may **NOT** be loaned, copied or reproduced without written consent. This drawing should not be used for any other, tender, quote or construction purpose unless clearly marked as such or with the written consent of a Partner from Townsend and Renatoun. Figured dimensions should take precedent over the scale of the drawing. This drawing should **NOT** be scaled for construction purposes. Any queries should be directed to the architect. Any Works carried out prior to FULL Planning Authority or Building Control Approval, is at the risk of the Building owner.

REV	DATE	COMMENTS	BY
A	18.5.26	Amended in accordance with client meeting.	ST
B	27.5.26	Amended in accordance with planning requirements.	ST

Scheme Proposal - School	
Drawn By: ST	May 2026
Scale: 1:100;50	Paper size: A2
P.13860 AL(0)03	Revision: B

Townsend
EST 1945
& Renaudon
CHARTERED SURVEYORS & ARCHITECTURAL DESIGNERS

CHARTERED SURVEYORS & ARCHITECTURAL DESIGNERS

Townsend and Renaudon
3 Trentham Office Village
Stoke-on-Trent, ST4 8GH
Tel: 01782 659577
Email: enquiries@t-and-r.co.uk
Web: t-and-r-architectural.co.uk

Client:

Halliwell Homes

Project

**White Gates,
Clewloes Bank,
Bagnall. ST9 9LP**

REV	DATE	COMMENTS	BY
A	18.5.26	Amended in accordance with client meeting.	ST
B	27.5.26	Amended in accordance with planning requirements.	ST

Scheme Proposal - School

Drawn By:

ST

Scale:

1:100;50

Paper size:

A2

P.13860

AL(0)03

B

Revision:

May

2026