




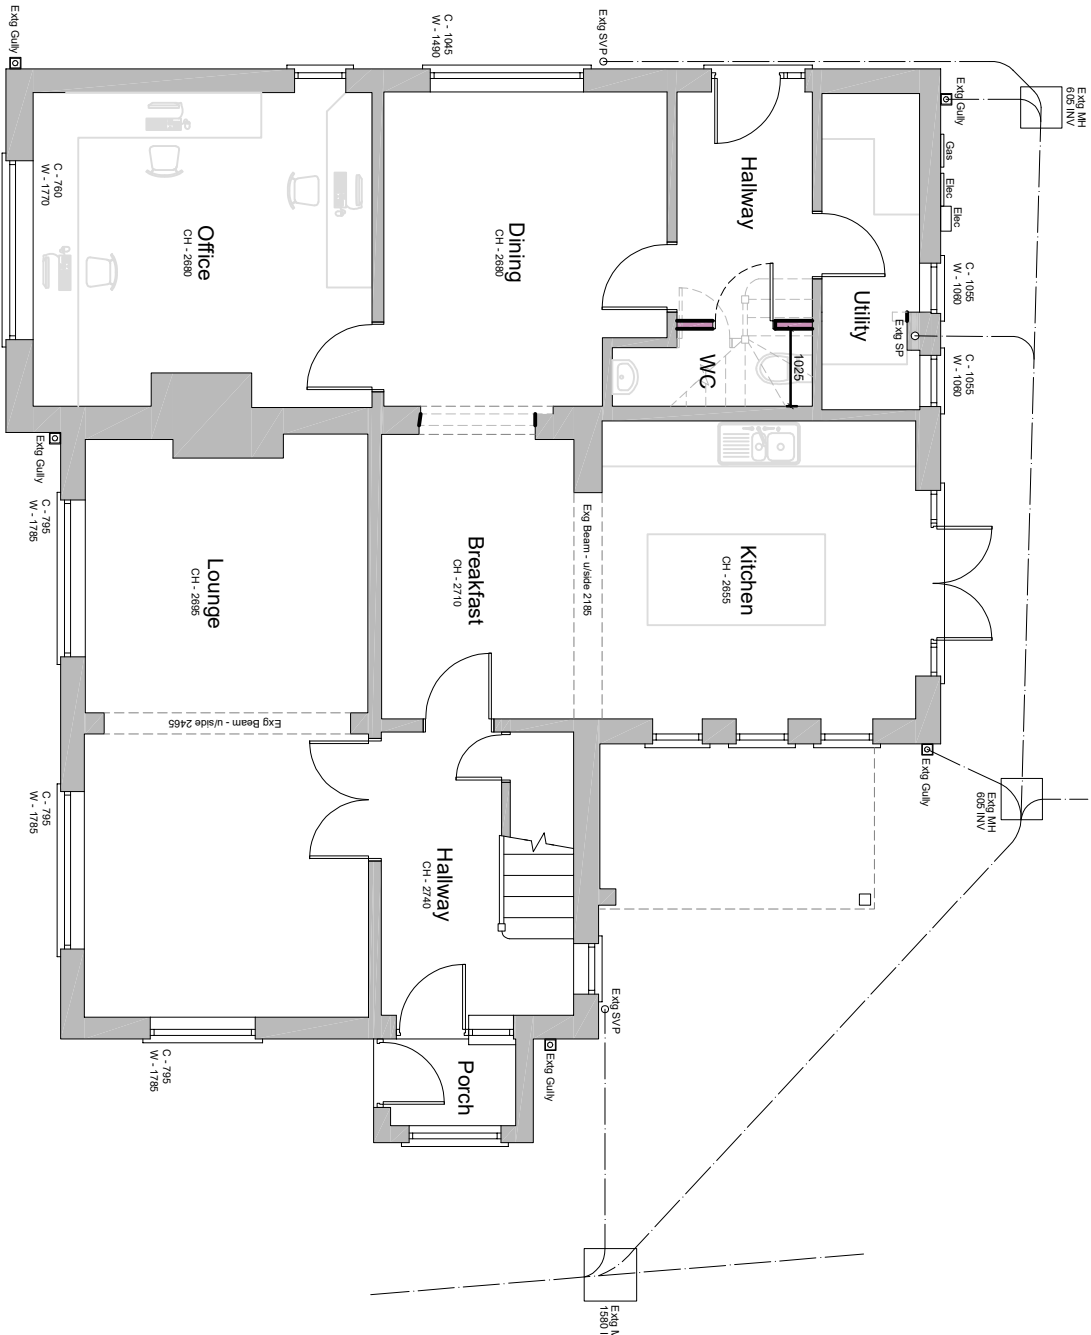


Proposed Ground Floor Plan -
Scale 1:100

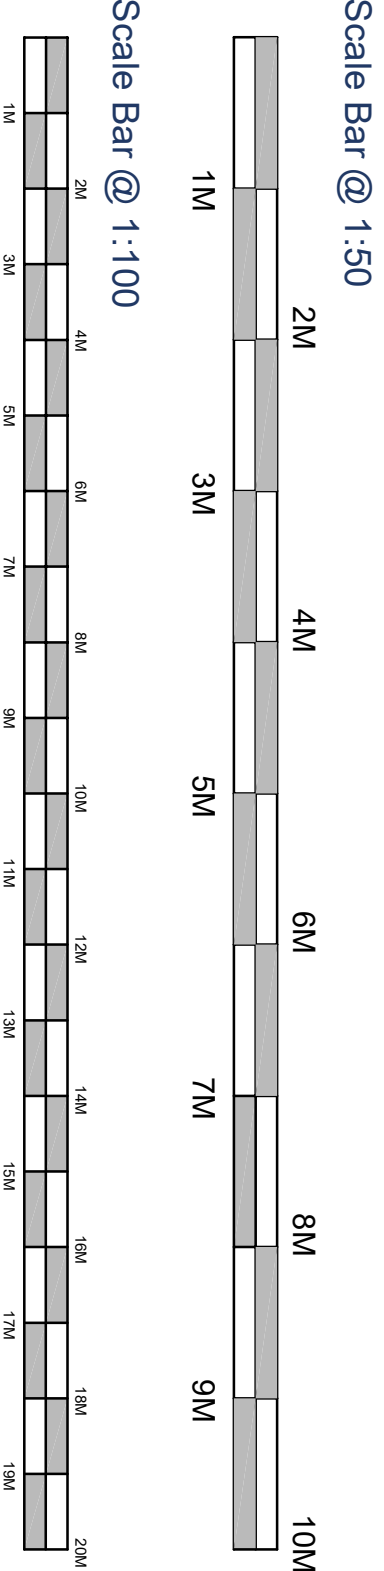


Proposed Front Elevation -
Scale 1:100

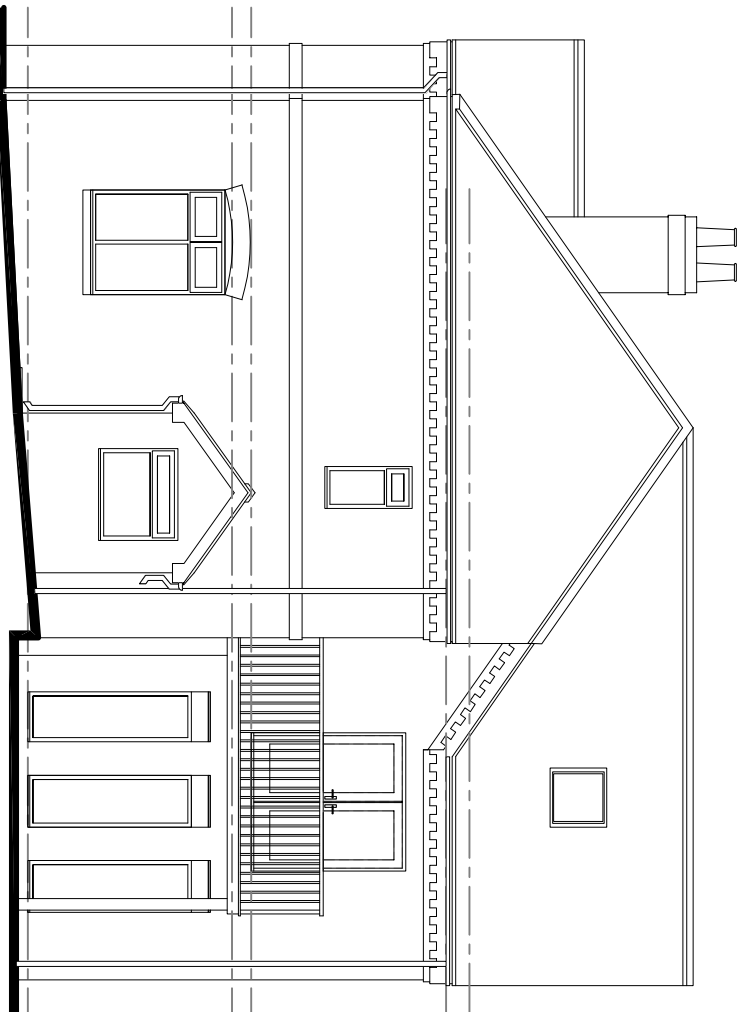


Proposed Side Elevation -
Scale 1:100

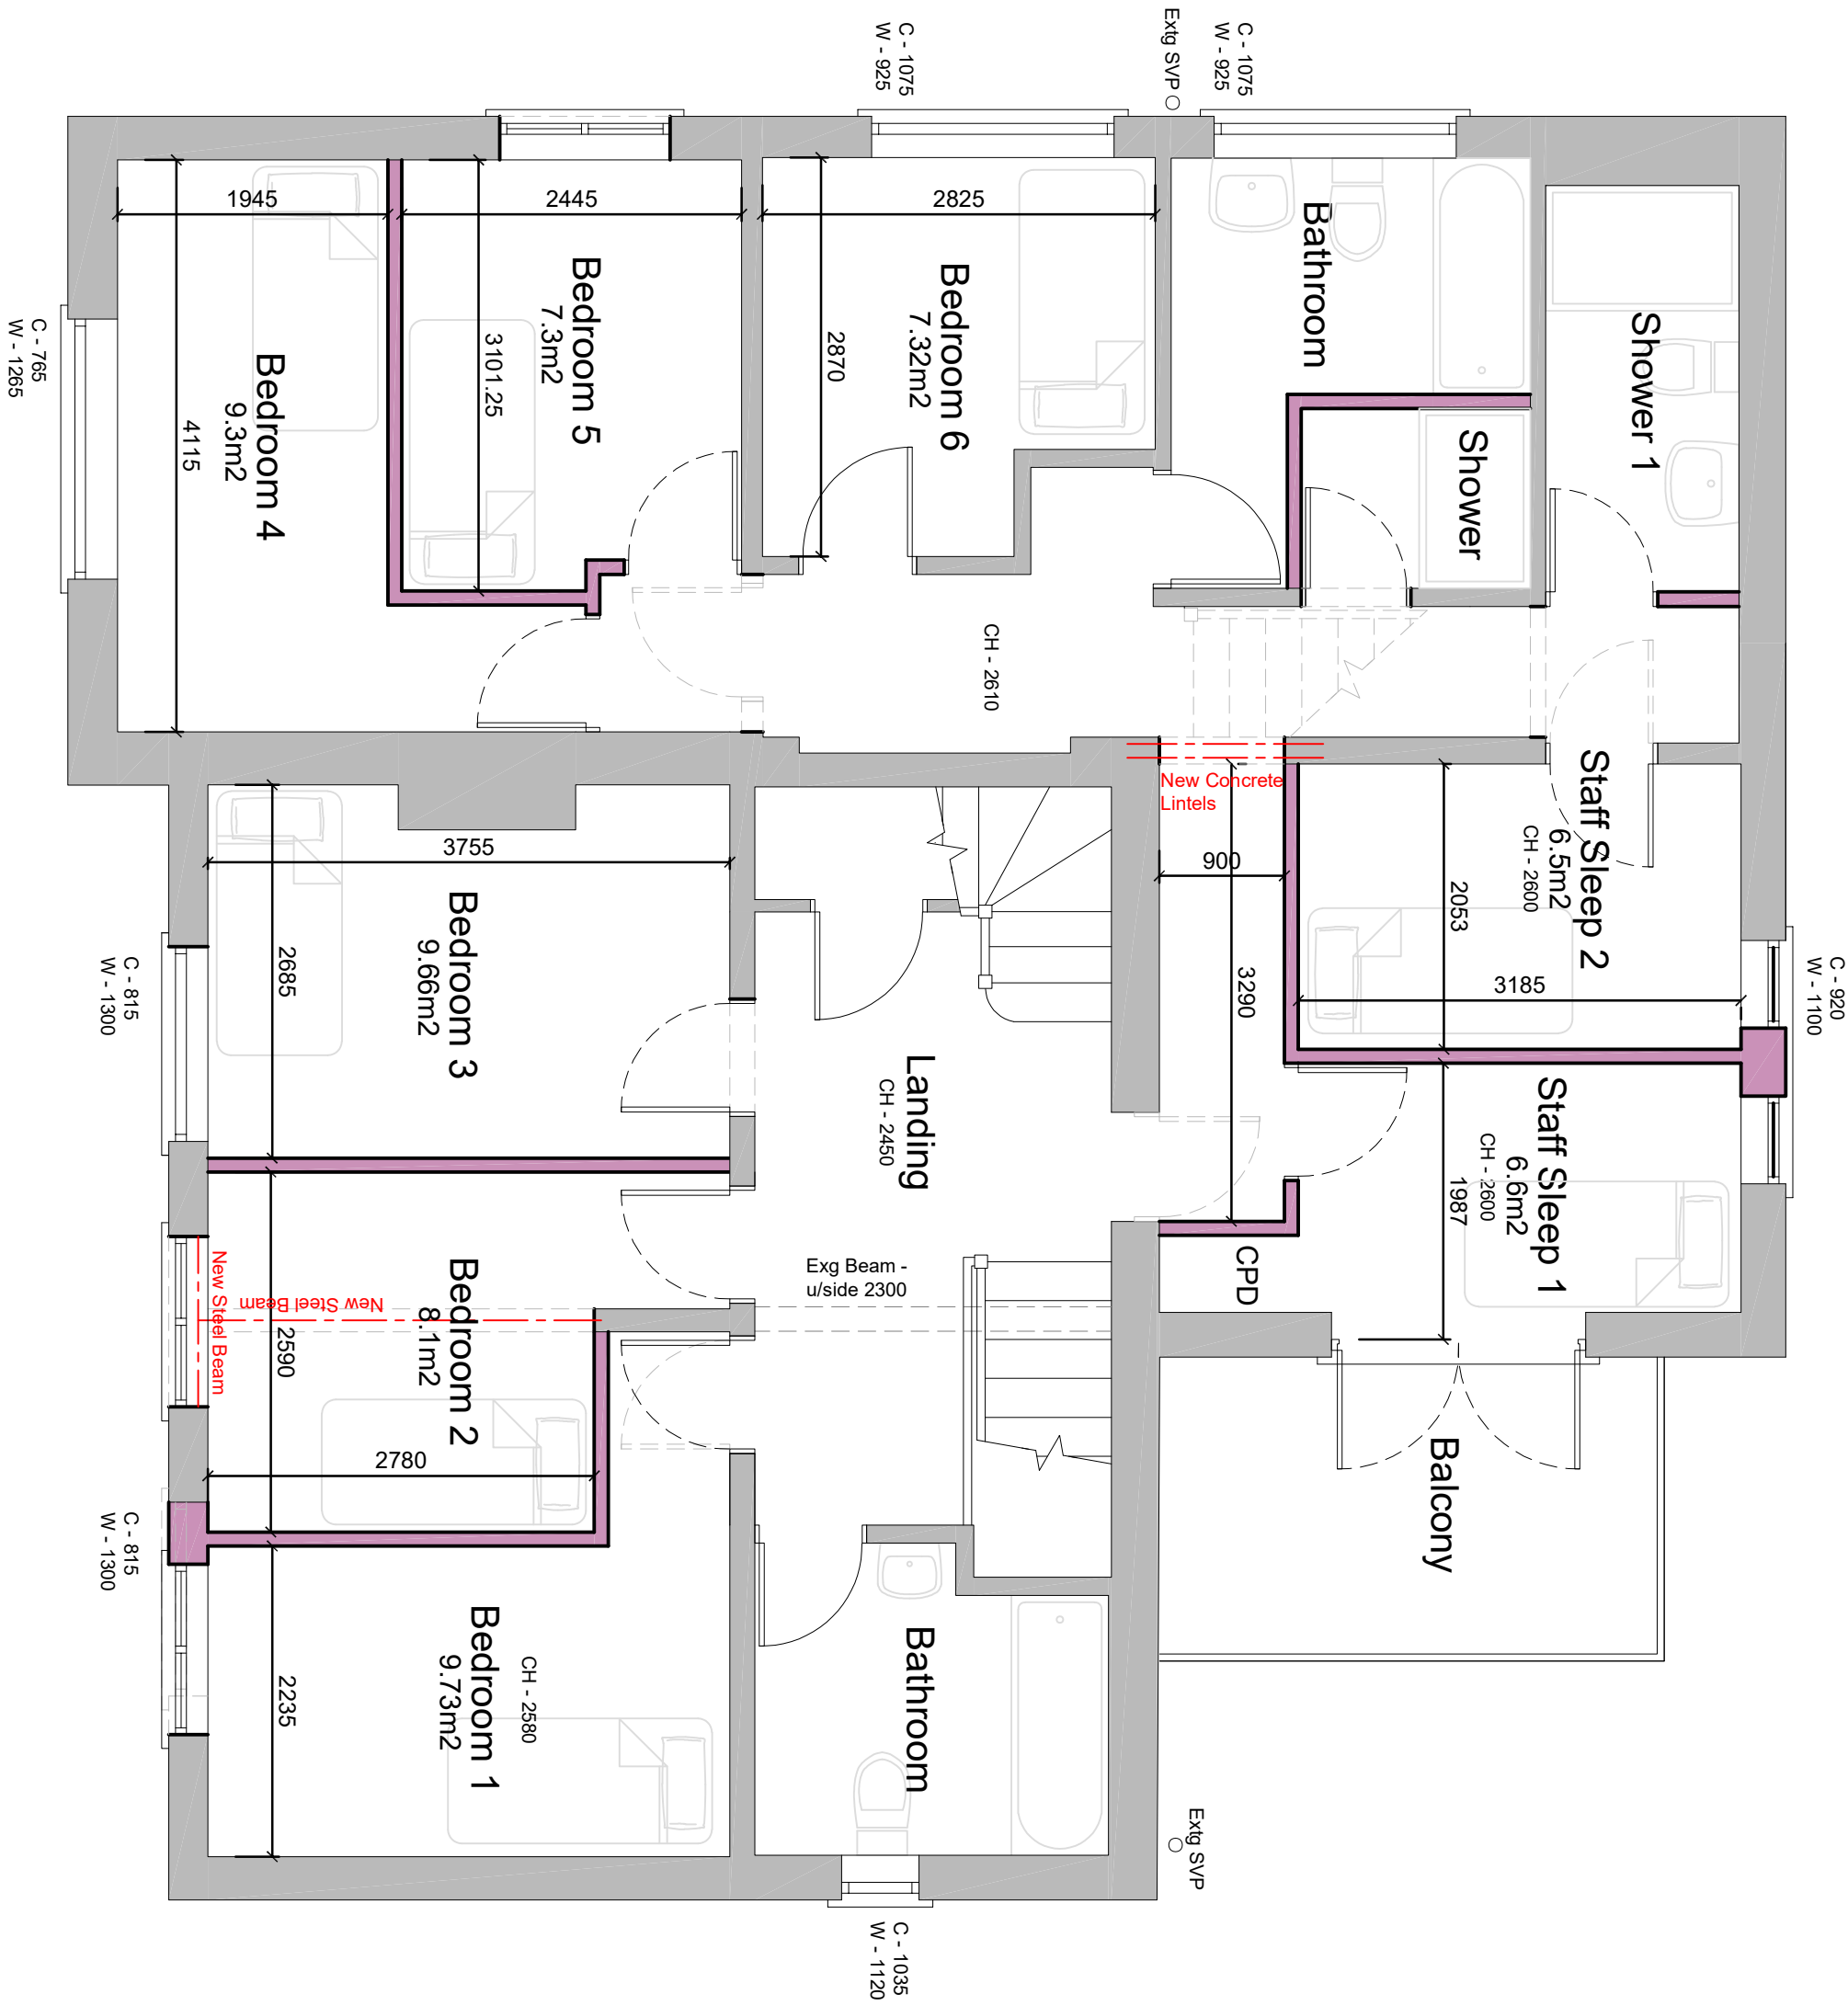


Proposed First Floor Plan -
Scale 1:50

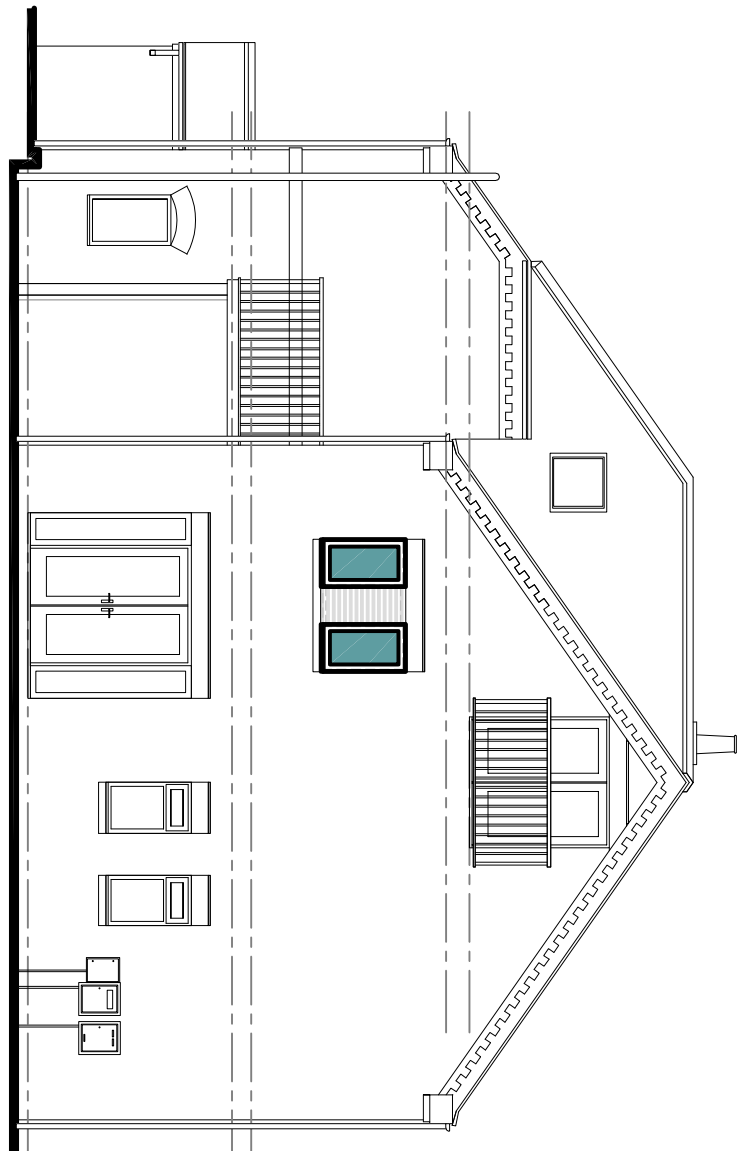

Proposed Rear Elevation -
Scale 1:100

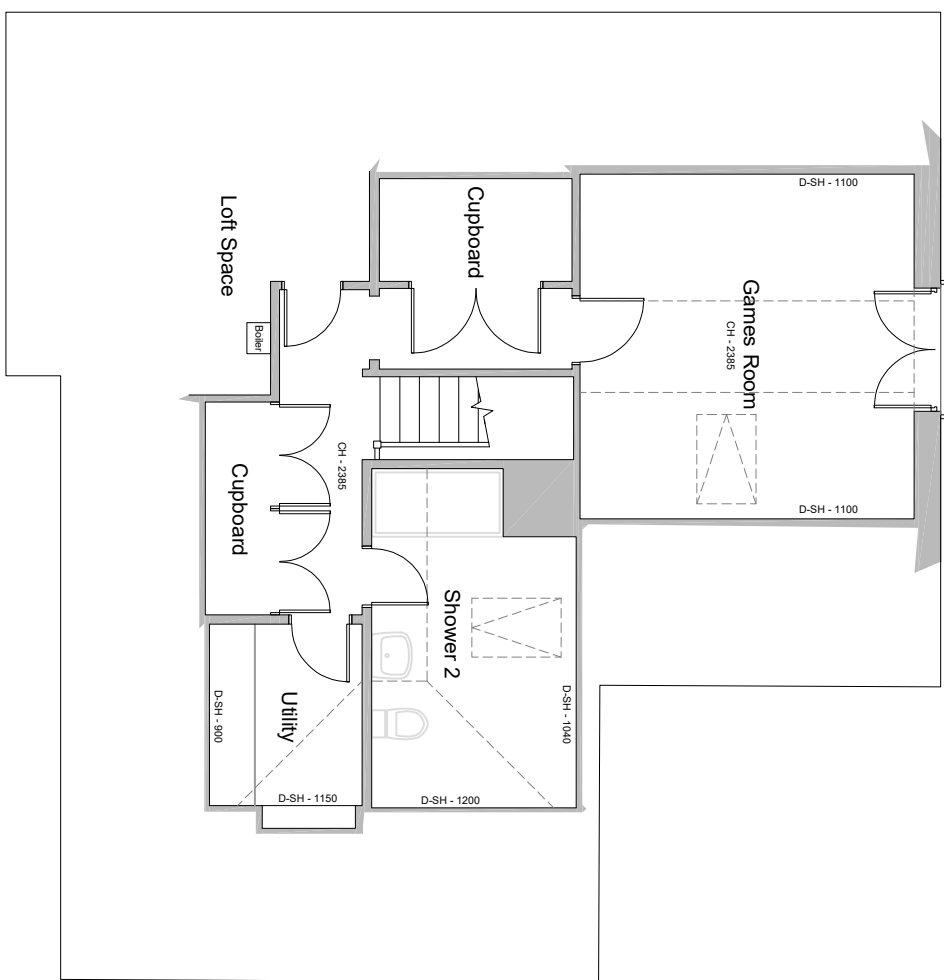

Proposed Second Floor Plan -
Scale 1:100

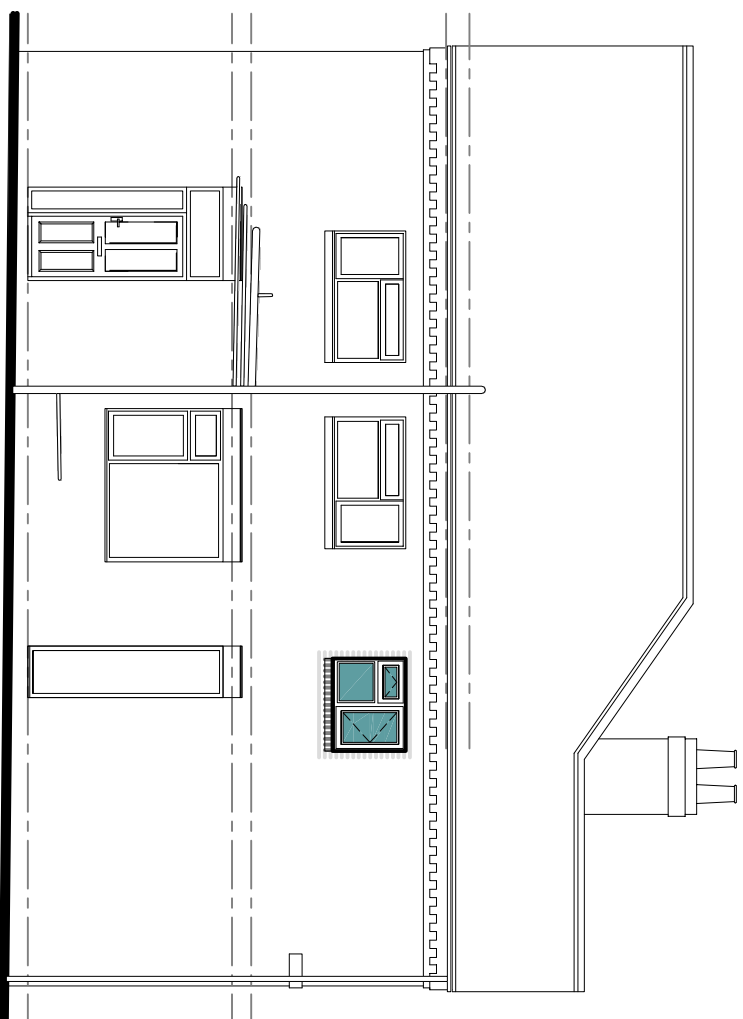

Proposed Side Elevation -
Scale 1:100



Townsend and Renaudon
3 Tremham Office Village
Skeoch-Treil, ST4 8QH

Tel: 01782 65927
Email: enquiries@tand-r.co.uk
Web: t-and-r-architectural.co.uk

Client:
Halliwell Homes

Project:
**White Gates,
Clewlows Bank,
Bagnall. ST9 9LP**

REV	DATE	COMMENTS	BY
A	28.05.26	Amended in accordance with clients comments.	ST

Scheme Proposal - House
Option B

Drawn By:
MC | ST

May
2026

Scale:
1:100;50

Paper size:
A1

P:13860
AL(0)07

Revision:
A