




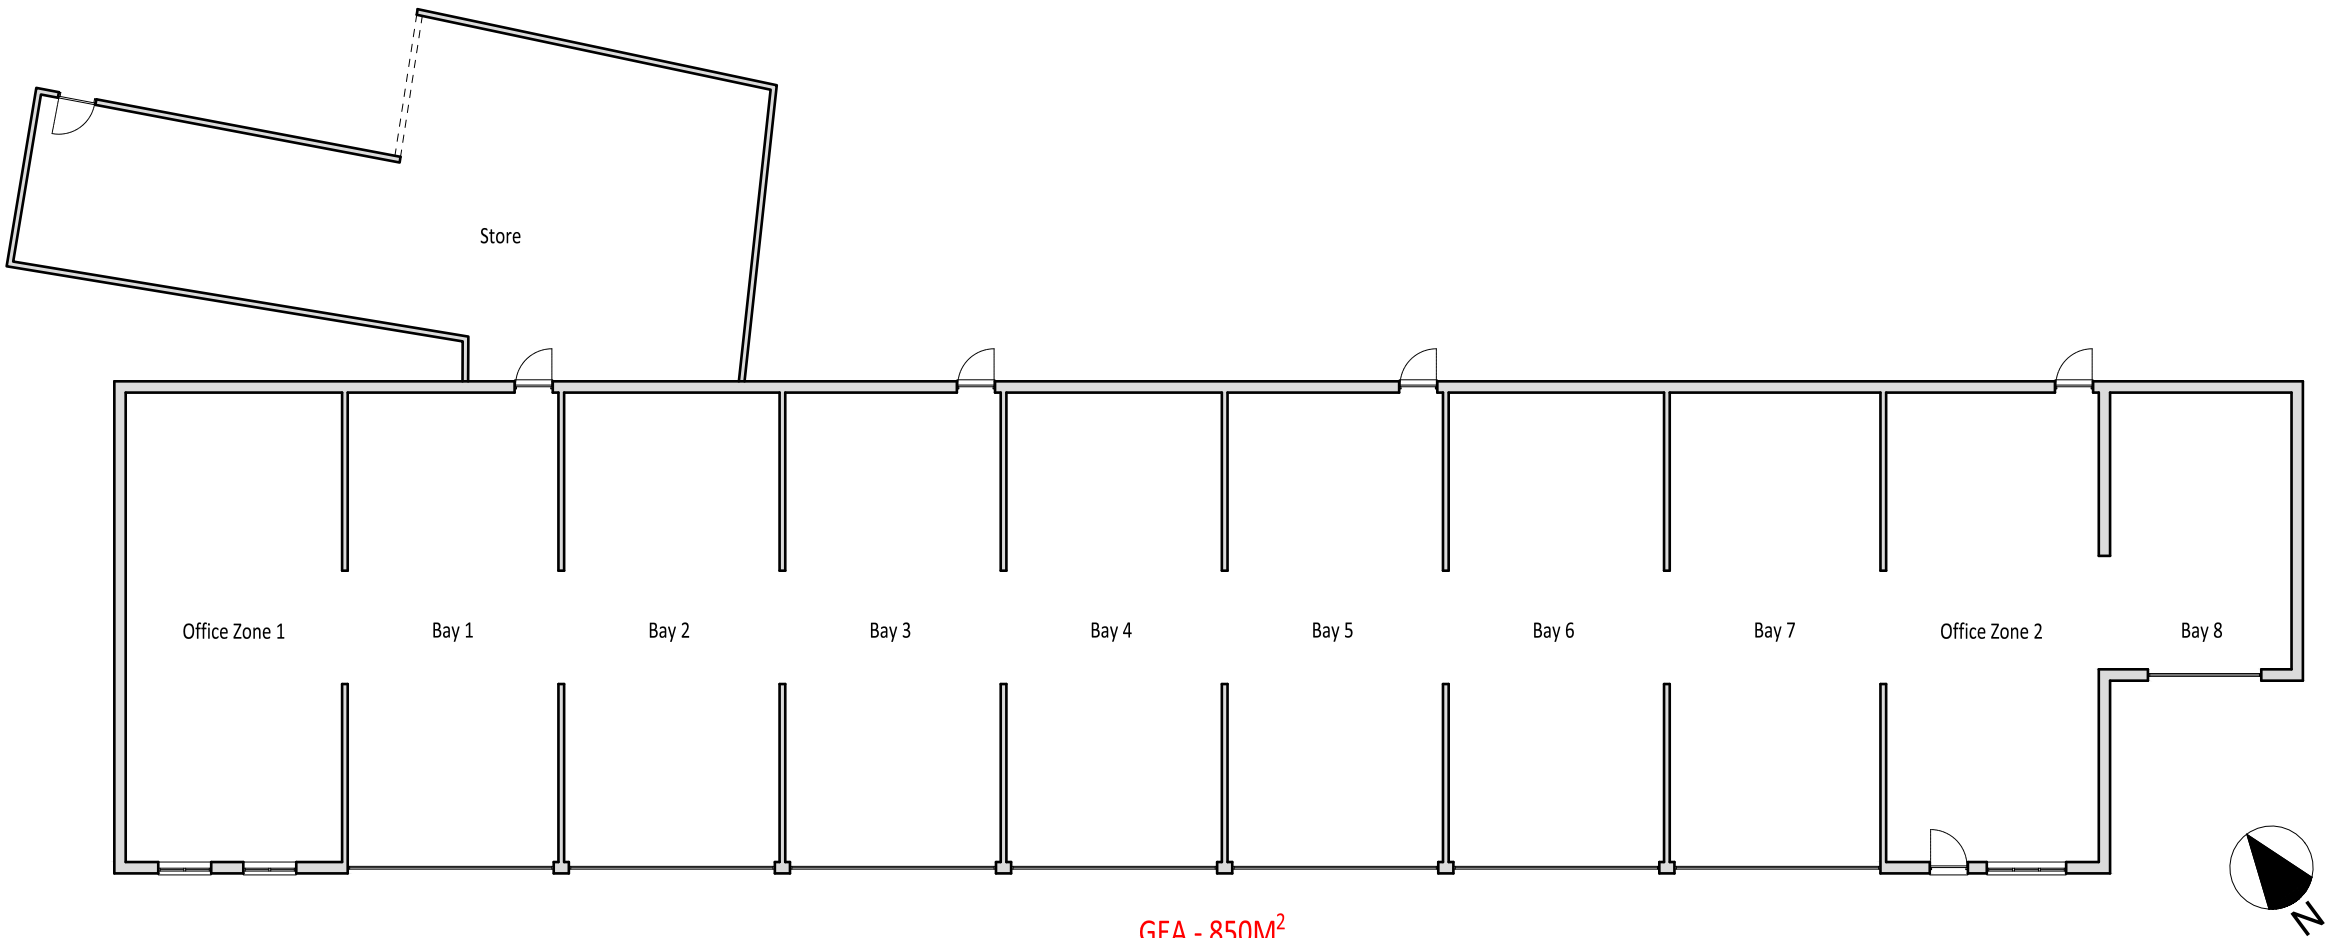


Commercial Unit 1 - Ground Plan

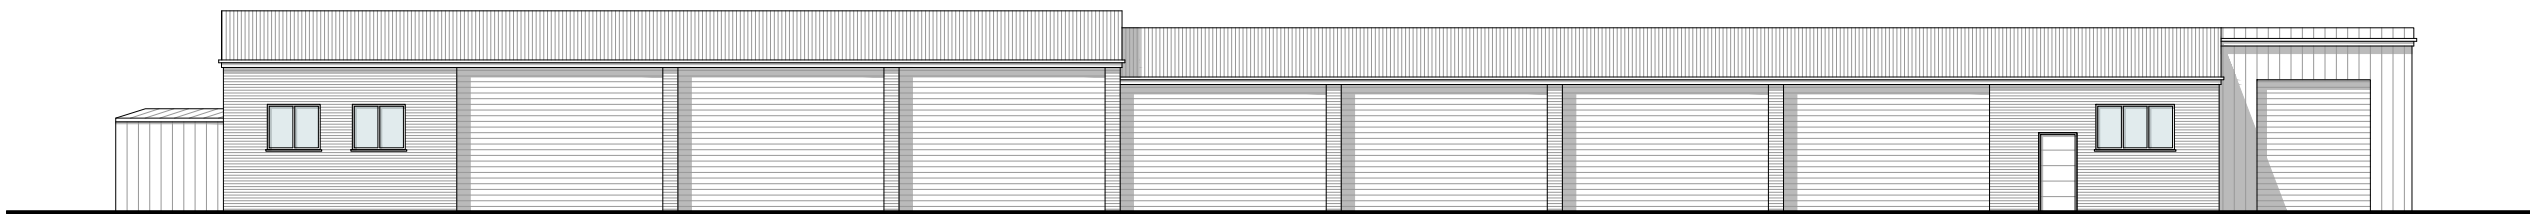


Commercial Unit 1 - South West Elevation

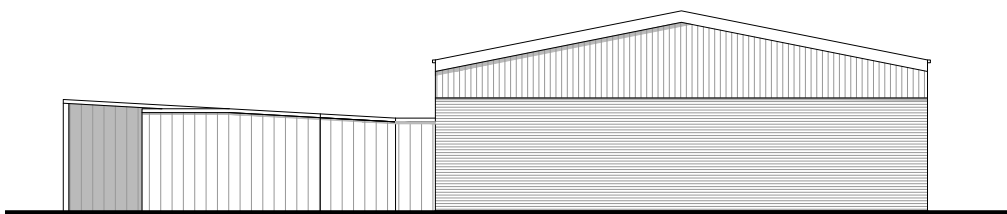


Commercial Unit 1 - North West Elevation

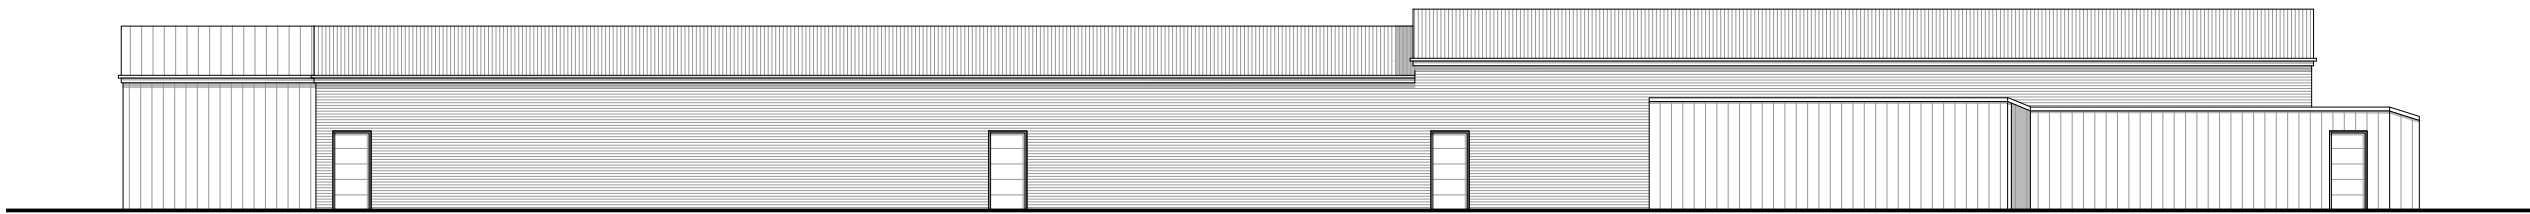

Commercial Unit 1 - North East Elevation

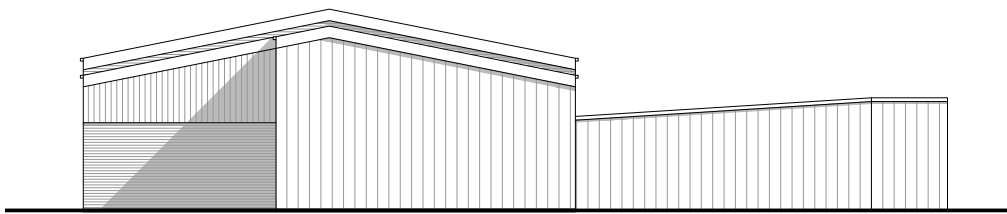

Commercial Unit 1 - South East Elevation

 

da

davenport
architecture

Education | Residential | Commercial | Leisure | Master Planning

Tel: 01606 272844
Email: info@davenport-architecture.co.uk
Web: www.davenport-architecture.co.uk

Paddock View
308 Chester Road
Hartford
Cheshire
CW8 2AB

Client

Joe Hallam

Project

Jim Hallam Land Rover Site
Proposed Development

Drawing Title

Commercial Unit 1 - Demolition
Plans and Elevations

Scale	Sheet Size	Drawing Status
1:200	A2	COMMENT

Job Number	Drawn By	Checked
2026-00601	JP	JD
Drawing Number	Revision	First Issue
PL002	A	05/02/26

©Davenport Architecture Ltd 2018

This Drawing is to be read in conjunction with all other project associated drawings and information.
Report all errors, omissions and discrepancies to drawing author prior to construction or manufacture. This drawing is copyright and is the property of Davenport Architecture Ltd