





Existing Rear Elevation

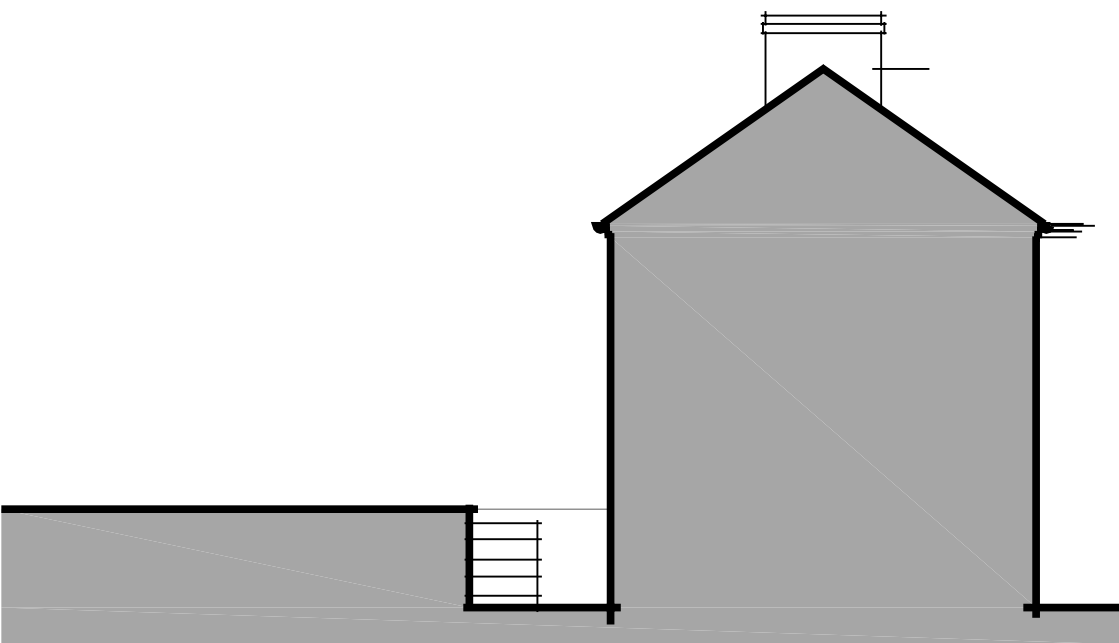


Existing North East Elevation

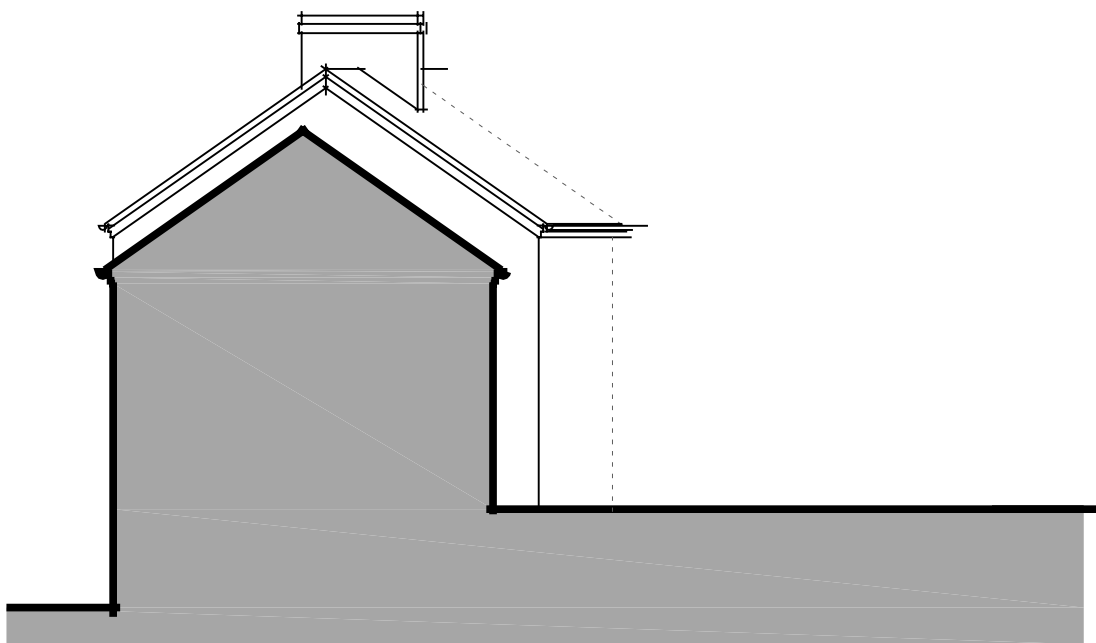


Existing South West Elevation




Proposed Rear Elevation

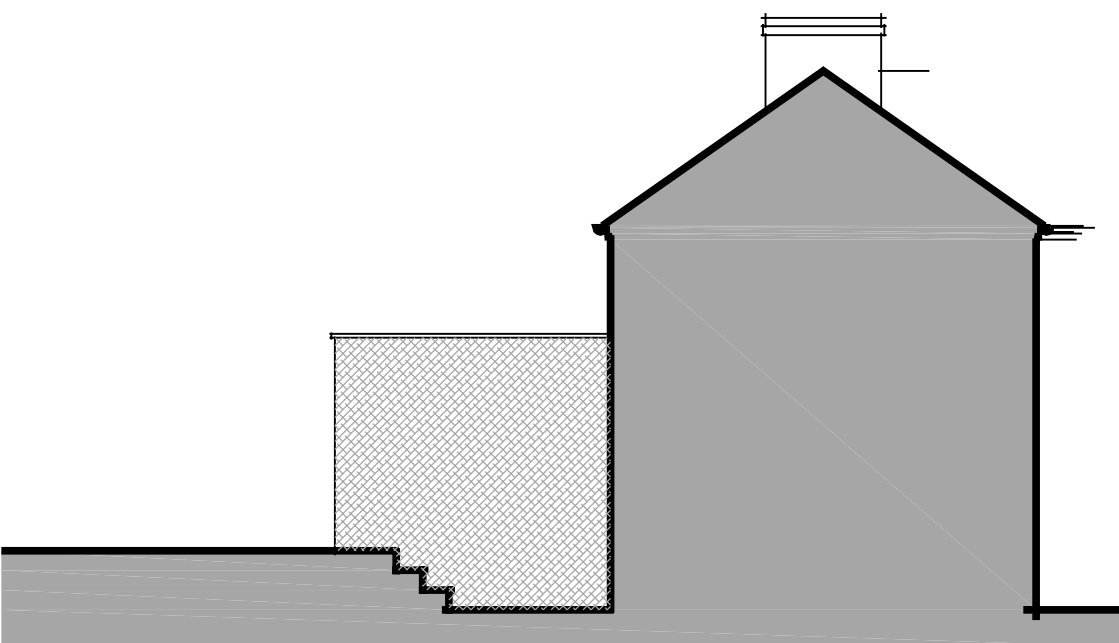


Proposed North East Elevation

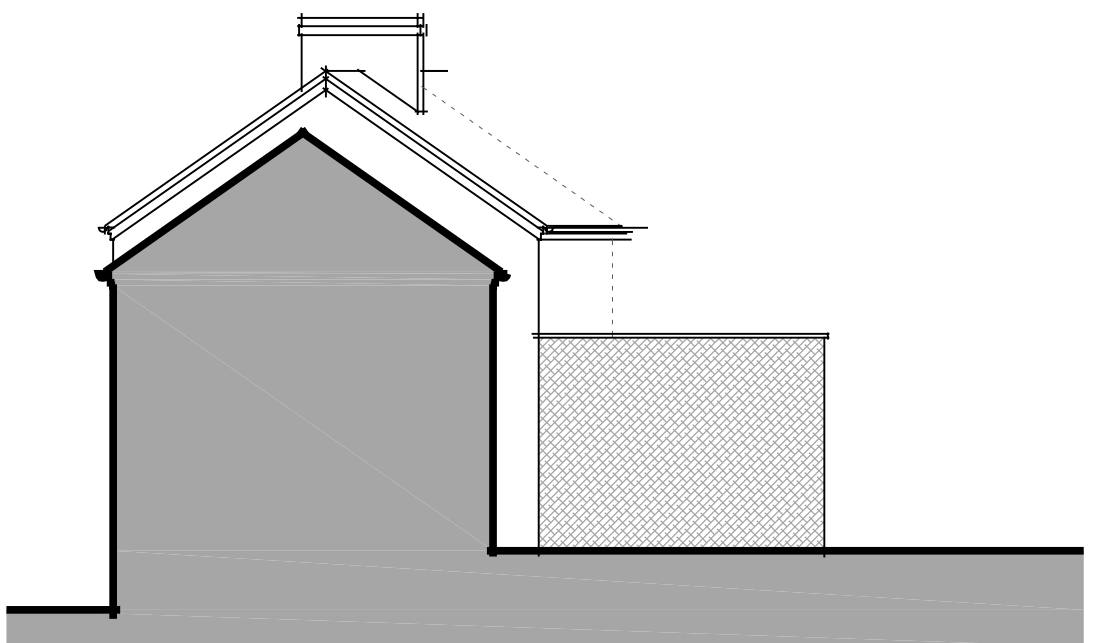


Proposed South West Elevation

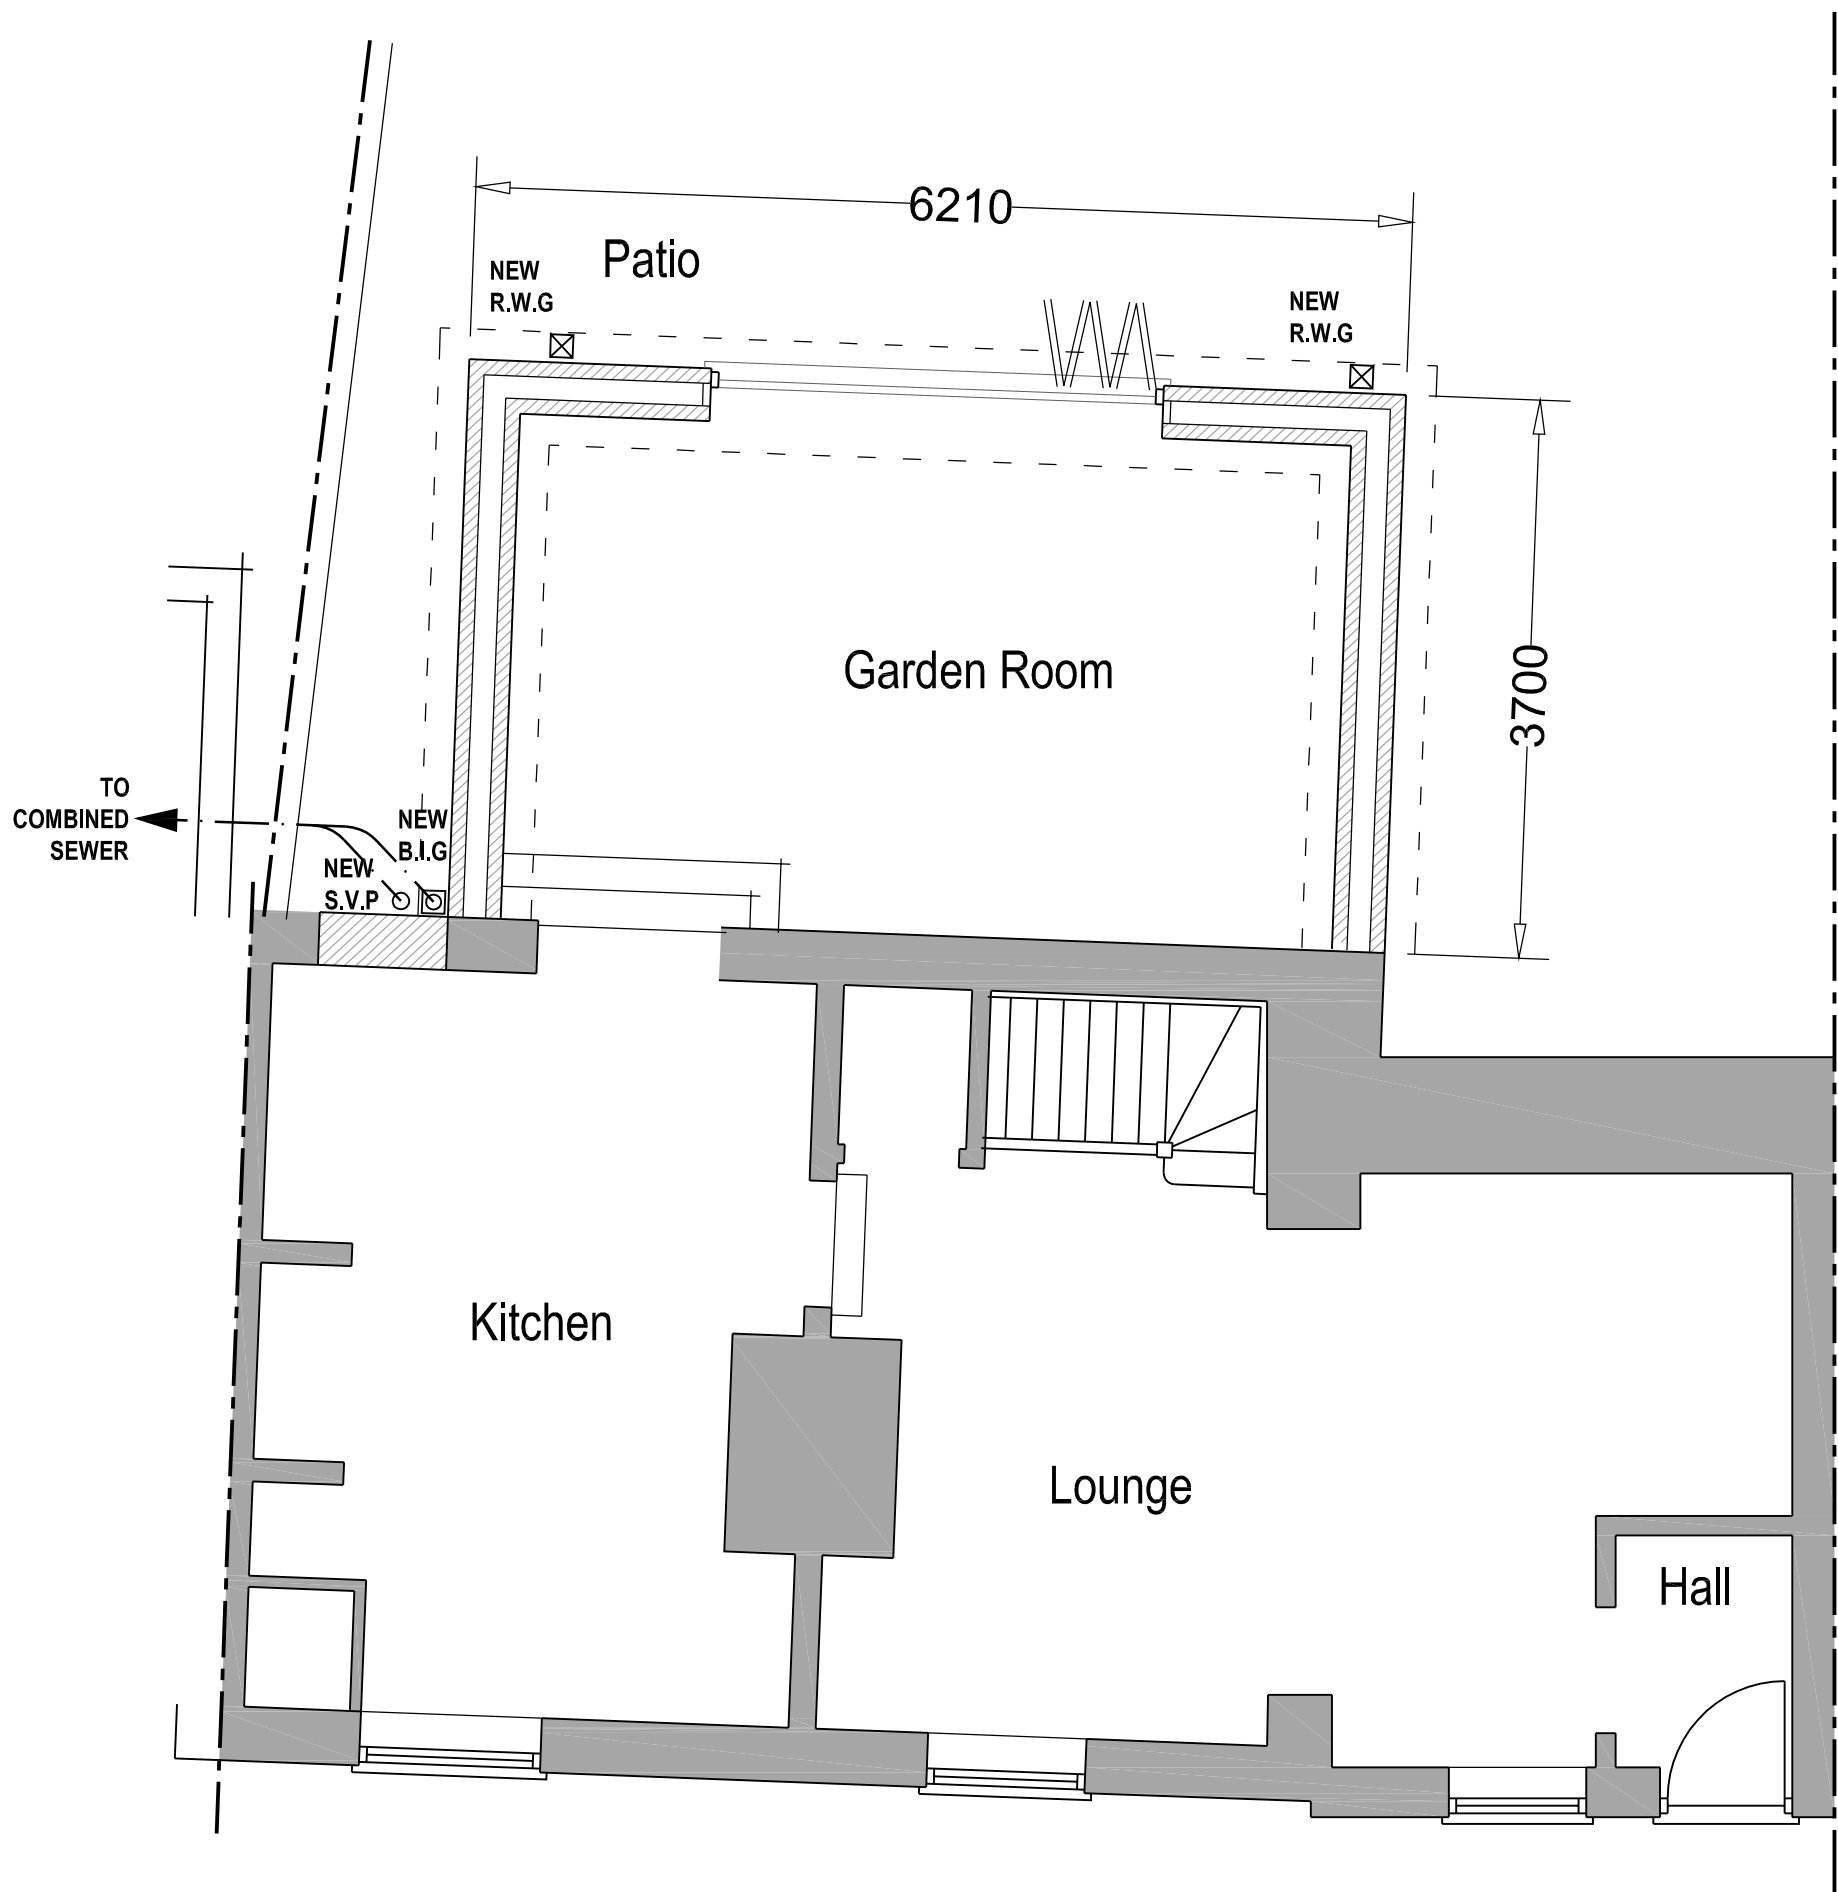

Proposed Ground Floor Plan

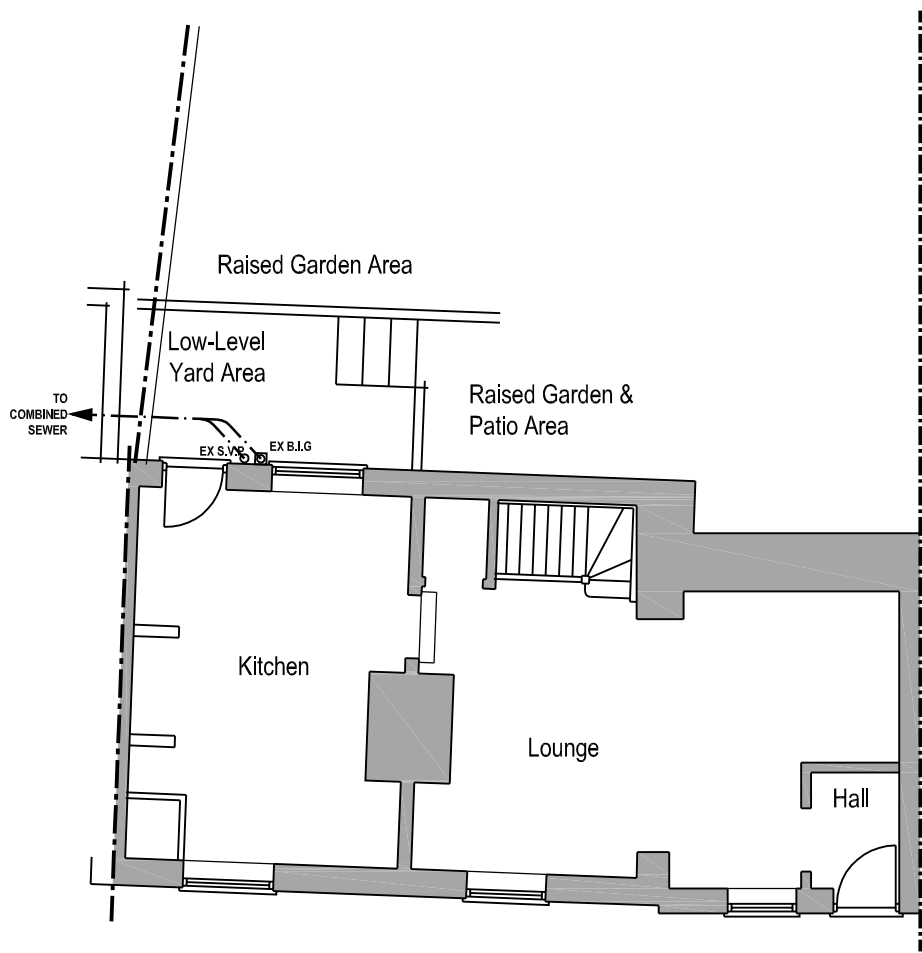


Existing Ground Floor Plan

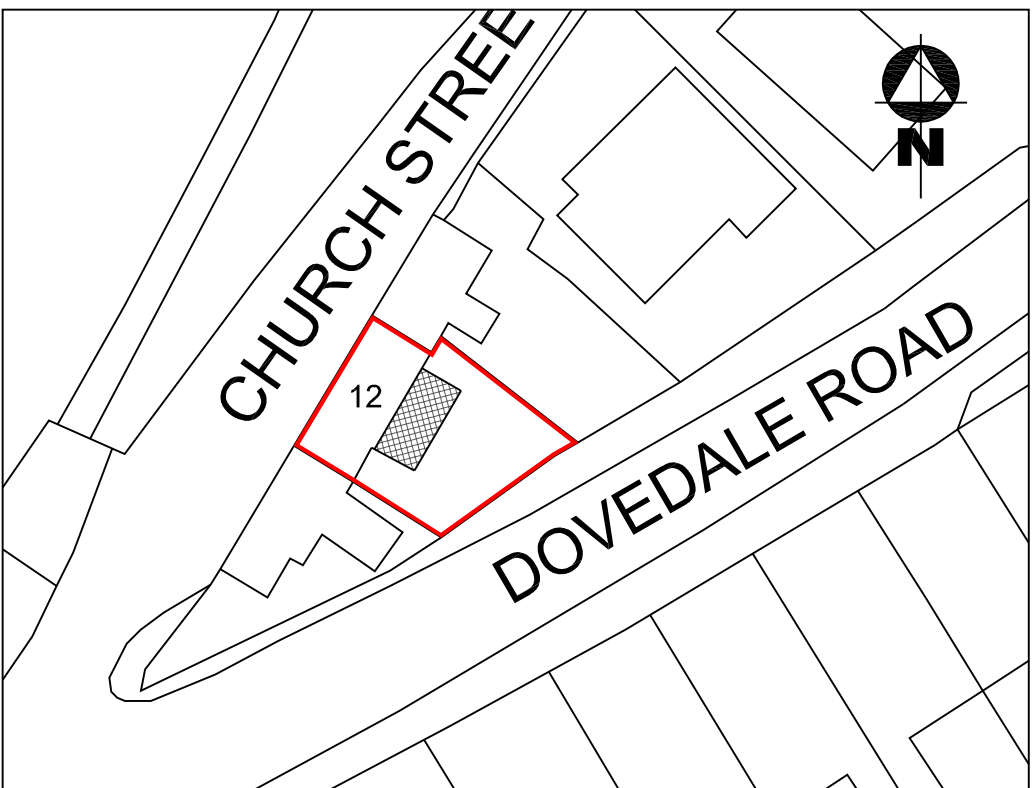

Site Plan

(scale 1:500)

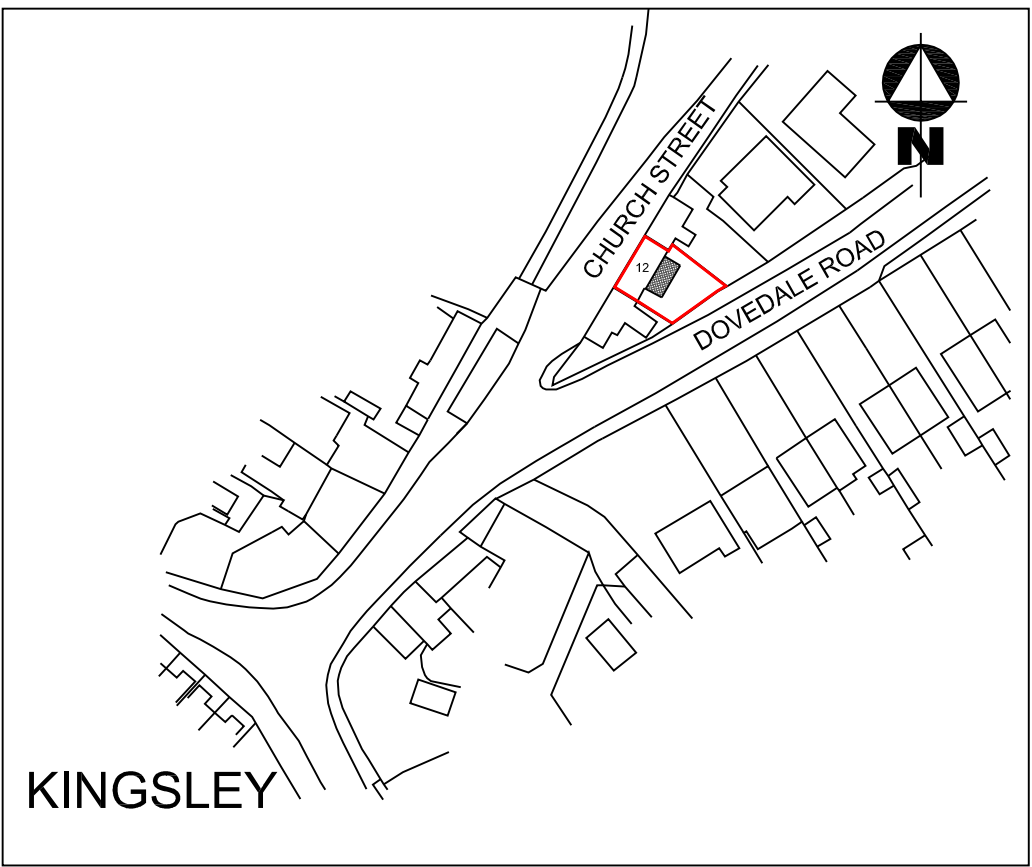

Location Plan (scale 1:1250)

Ordnance Survey © Crown Copyright 2026 All rights reserved.
Licence number: AC0000873348



A (09.06.26): Planning amendment 1.

Rev:

Project:
Rear Single-Storey Extension, to:
12 Church Street,
Kingsley,
Staffs, ST10 2AA.

Title:
Planning Submission:
Existing & Proposed Floor Plans and Elevations.

Client:
Mr J. Zicari,
12 Church Street,
Kingsley,
Staffs, ST10 2AA.

Date:
May
2026

Scale:
1:50, 1:100, 1:500
& 1:1250
@ A1

Drawing No.
1716/A1/01

Rev
A