




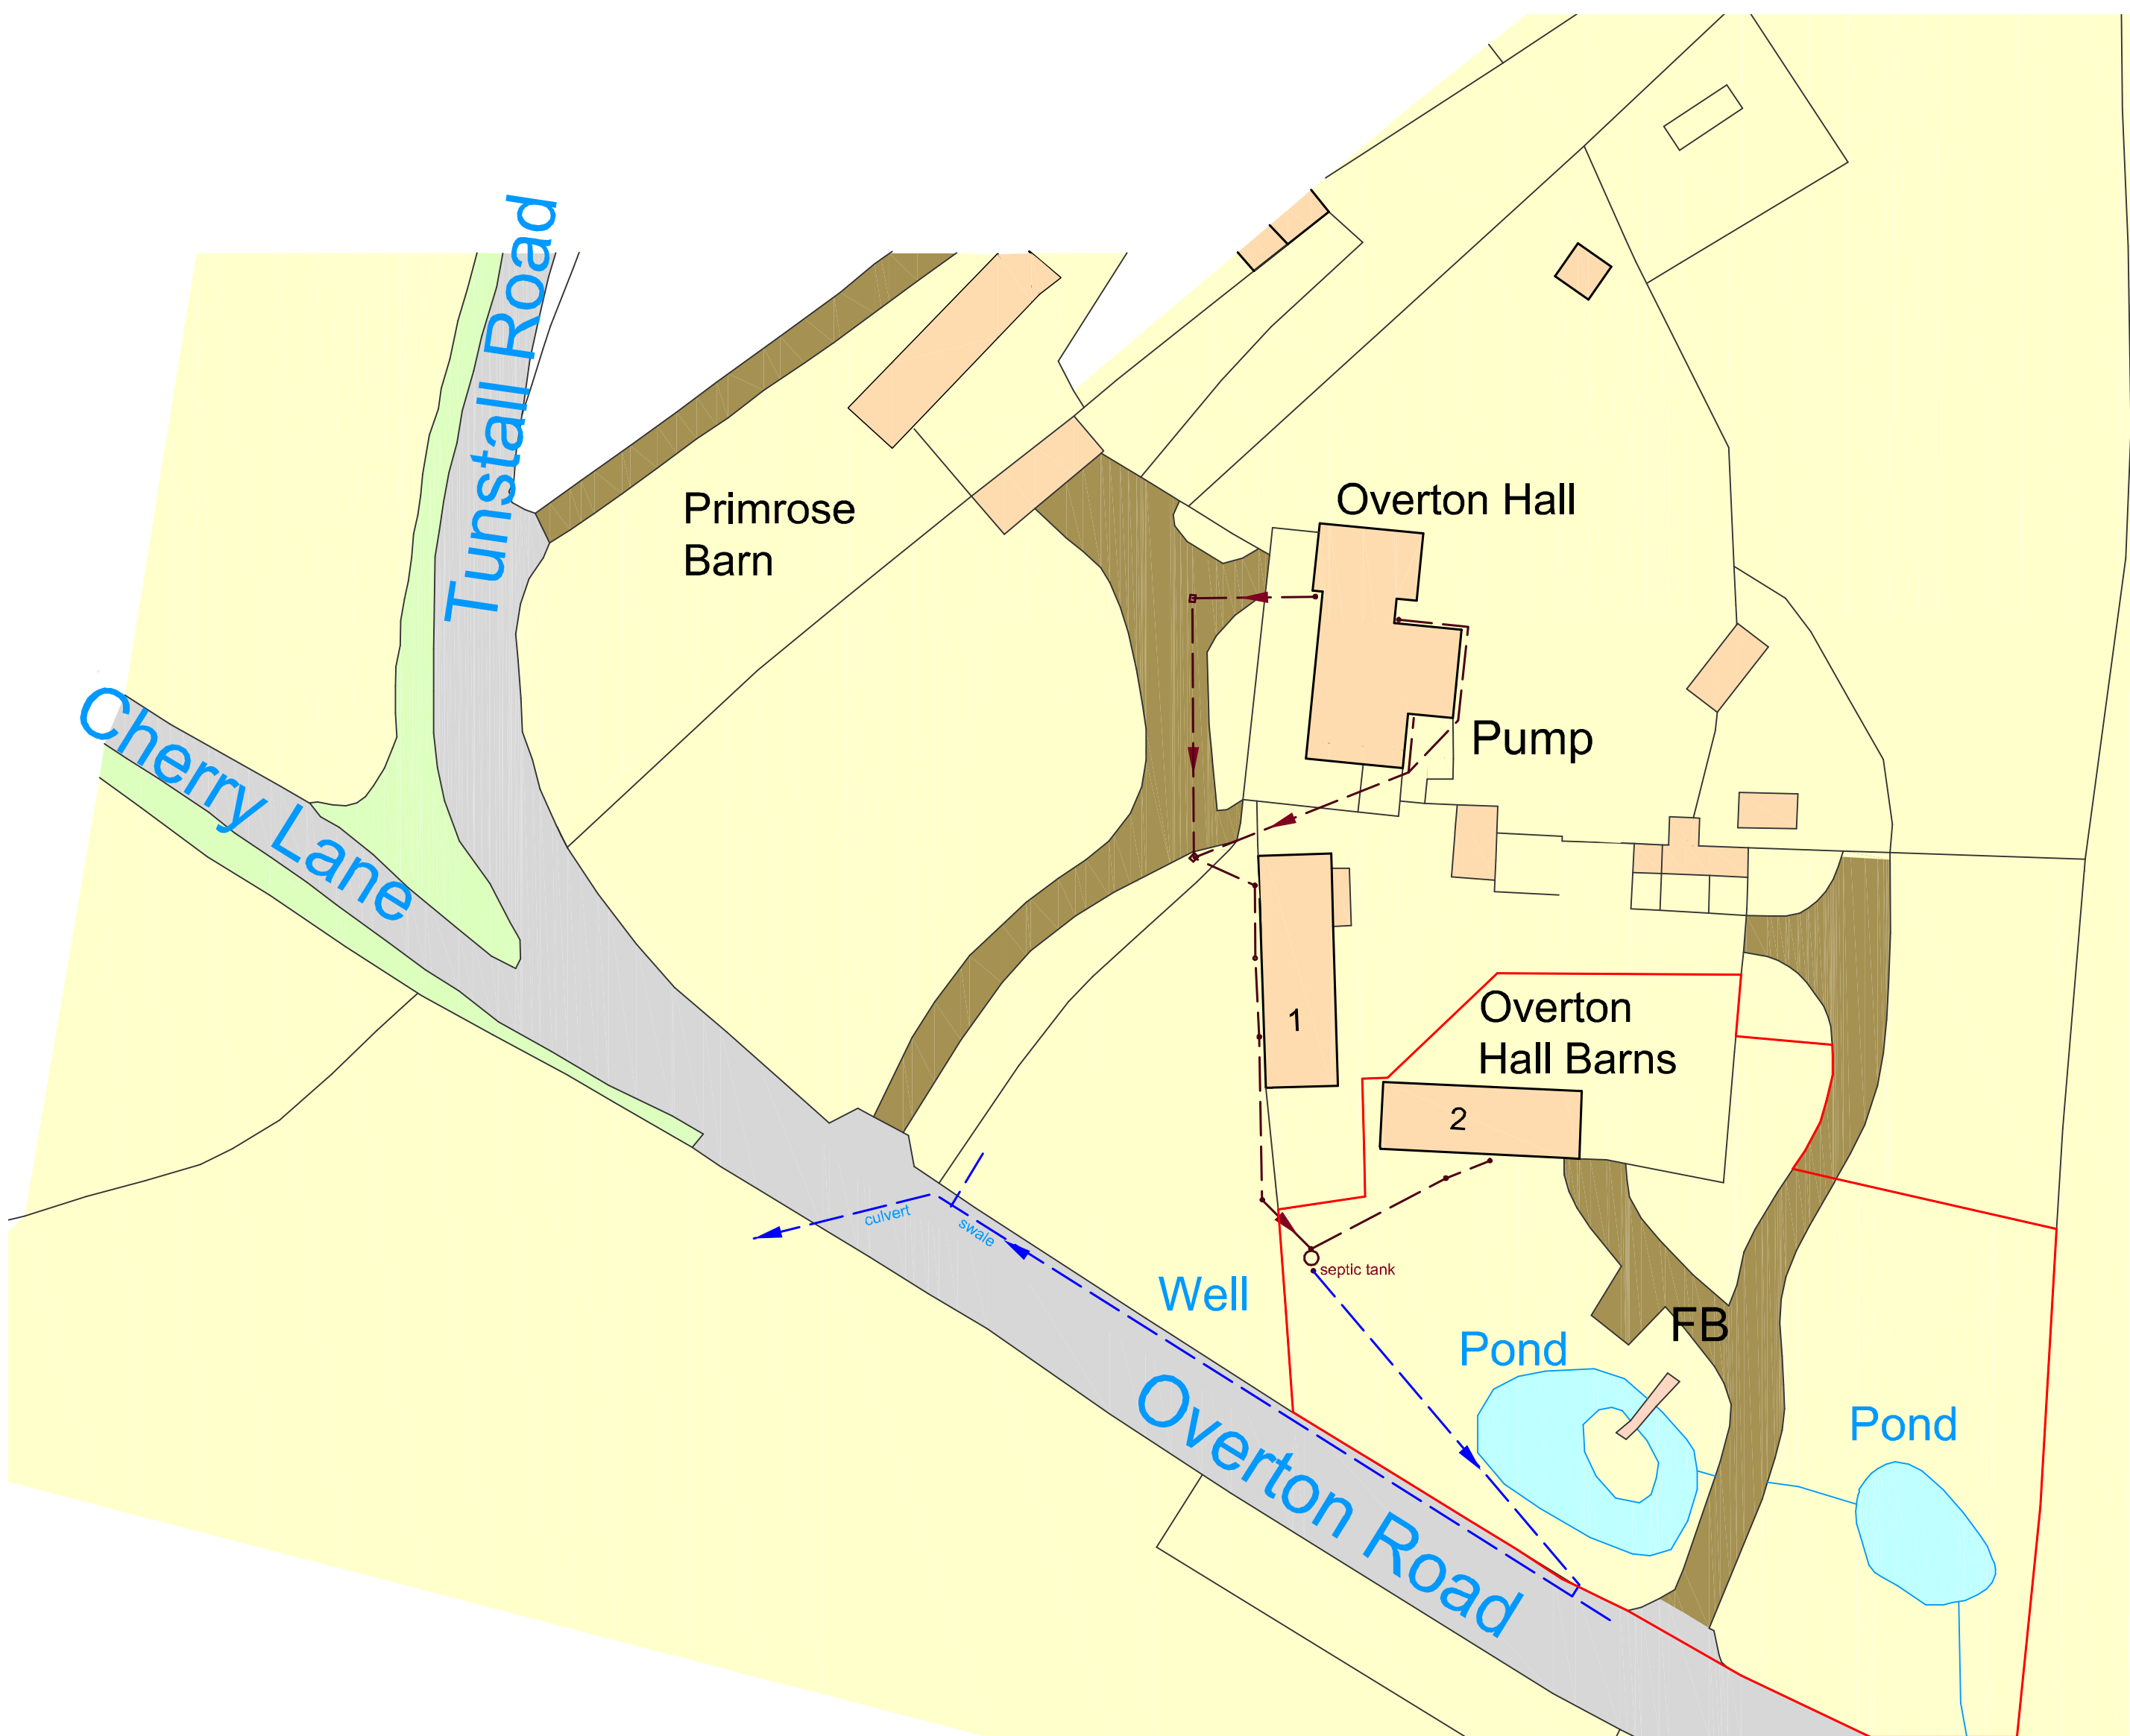


Ordnance Survey, (c) Crown Copyright 2026. All rights reserved. Licence number 100022432

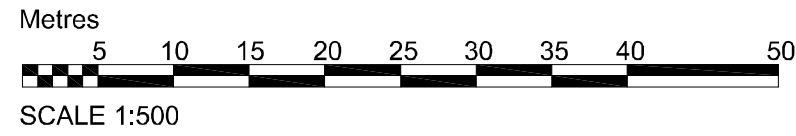


Site plan as existing 1:500

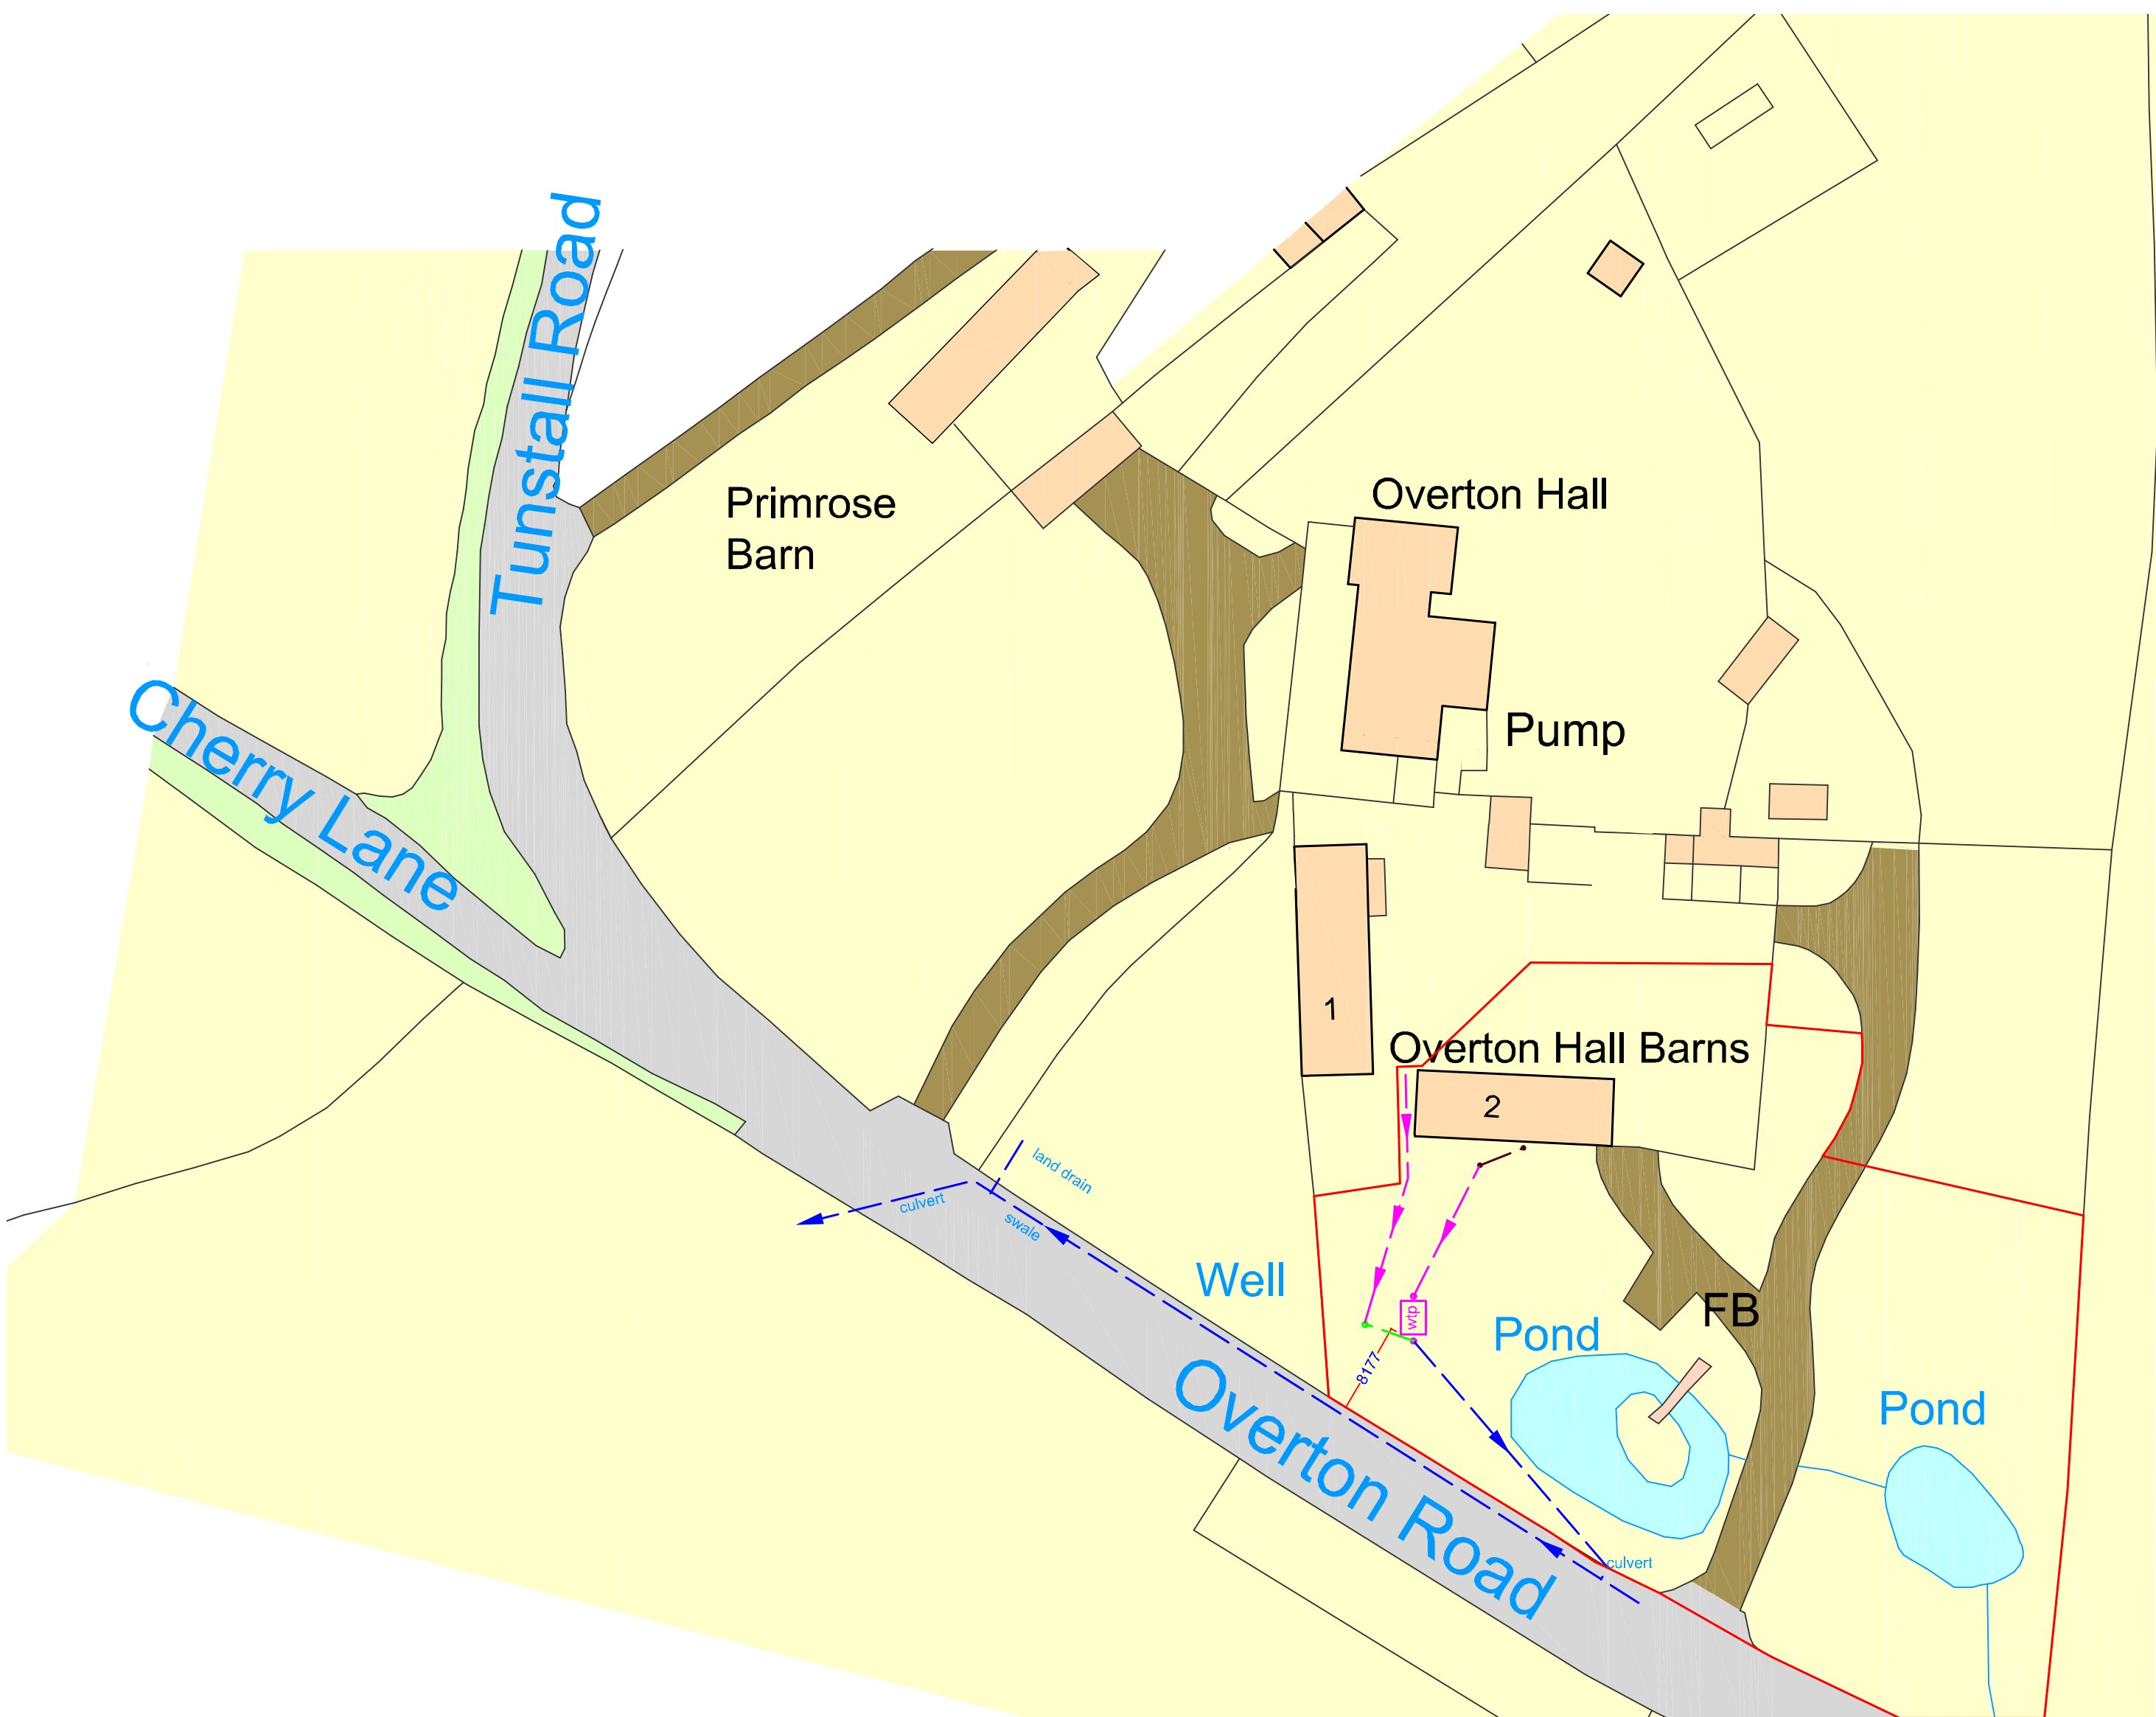

Ordnance Survey, (c) Crown Copyright 2026. All rights reserved. Licence number 100022432


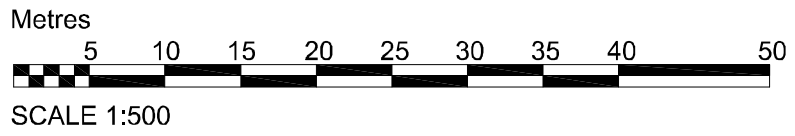


Site plan as proposed 1:500

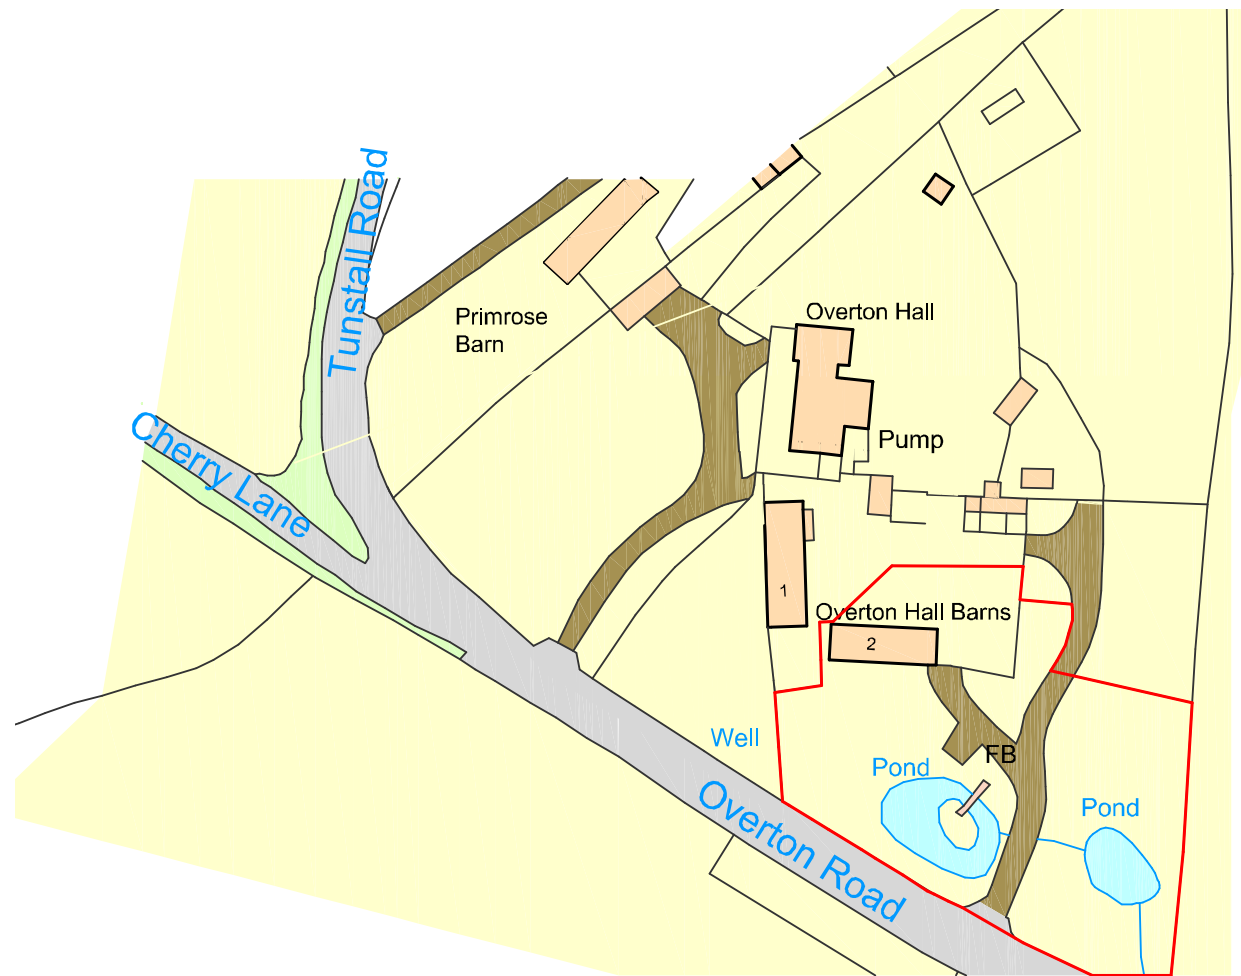

Ordnance Survey, (c) Crown Copyright 2026. All rights reserved. Licence number 100022432

Site location plan 1:1250

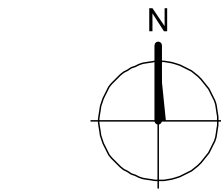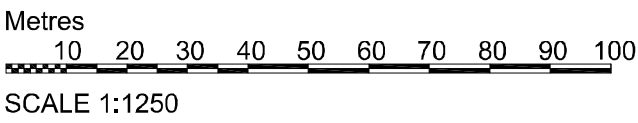

DBD Architectural
Consultancy Ltd ©2026

1. Copyright is vested with DBD Architectural Consultancy Ltd.
2. All dimensions to be checked on site before proceeding.
3. Contractor to check/adjust dimensions of new work to suit existing conditions. Do not assume existing structure or details are plumb, square or level.
4. Contractor must notify the architect of any discrepancies before proceeding.
5. All drawings to be read in conjunction with all other consultants drawings and specs.

No.	Date	Description
1	01.06.26	Initial site visit
2	01.06.26	Site plan
3	01.06.26	Site plan



Mr R Metcalfe & H Judge
2 Overton Hall Barns
Congleton CW12 3QW

Replacement Sewage
treatment plant

Site location plans			
Issue	Planning	Rev	2021
Date	01.06.26	Rev	2021
Scale	1:1250 & 1:500	Rev	2021
Drawing Number	PL 10B		