

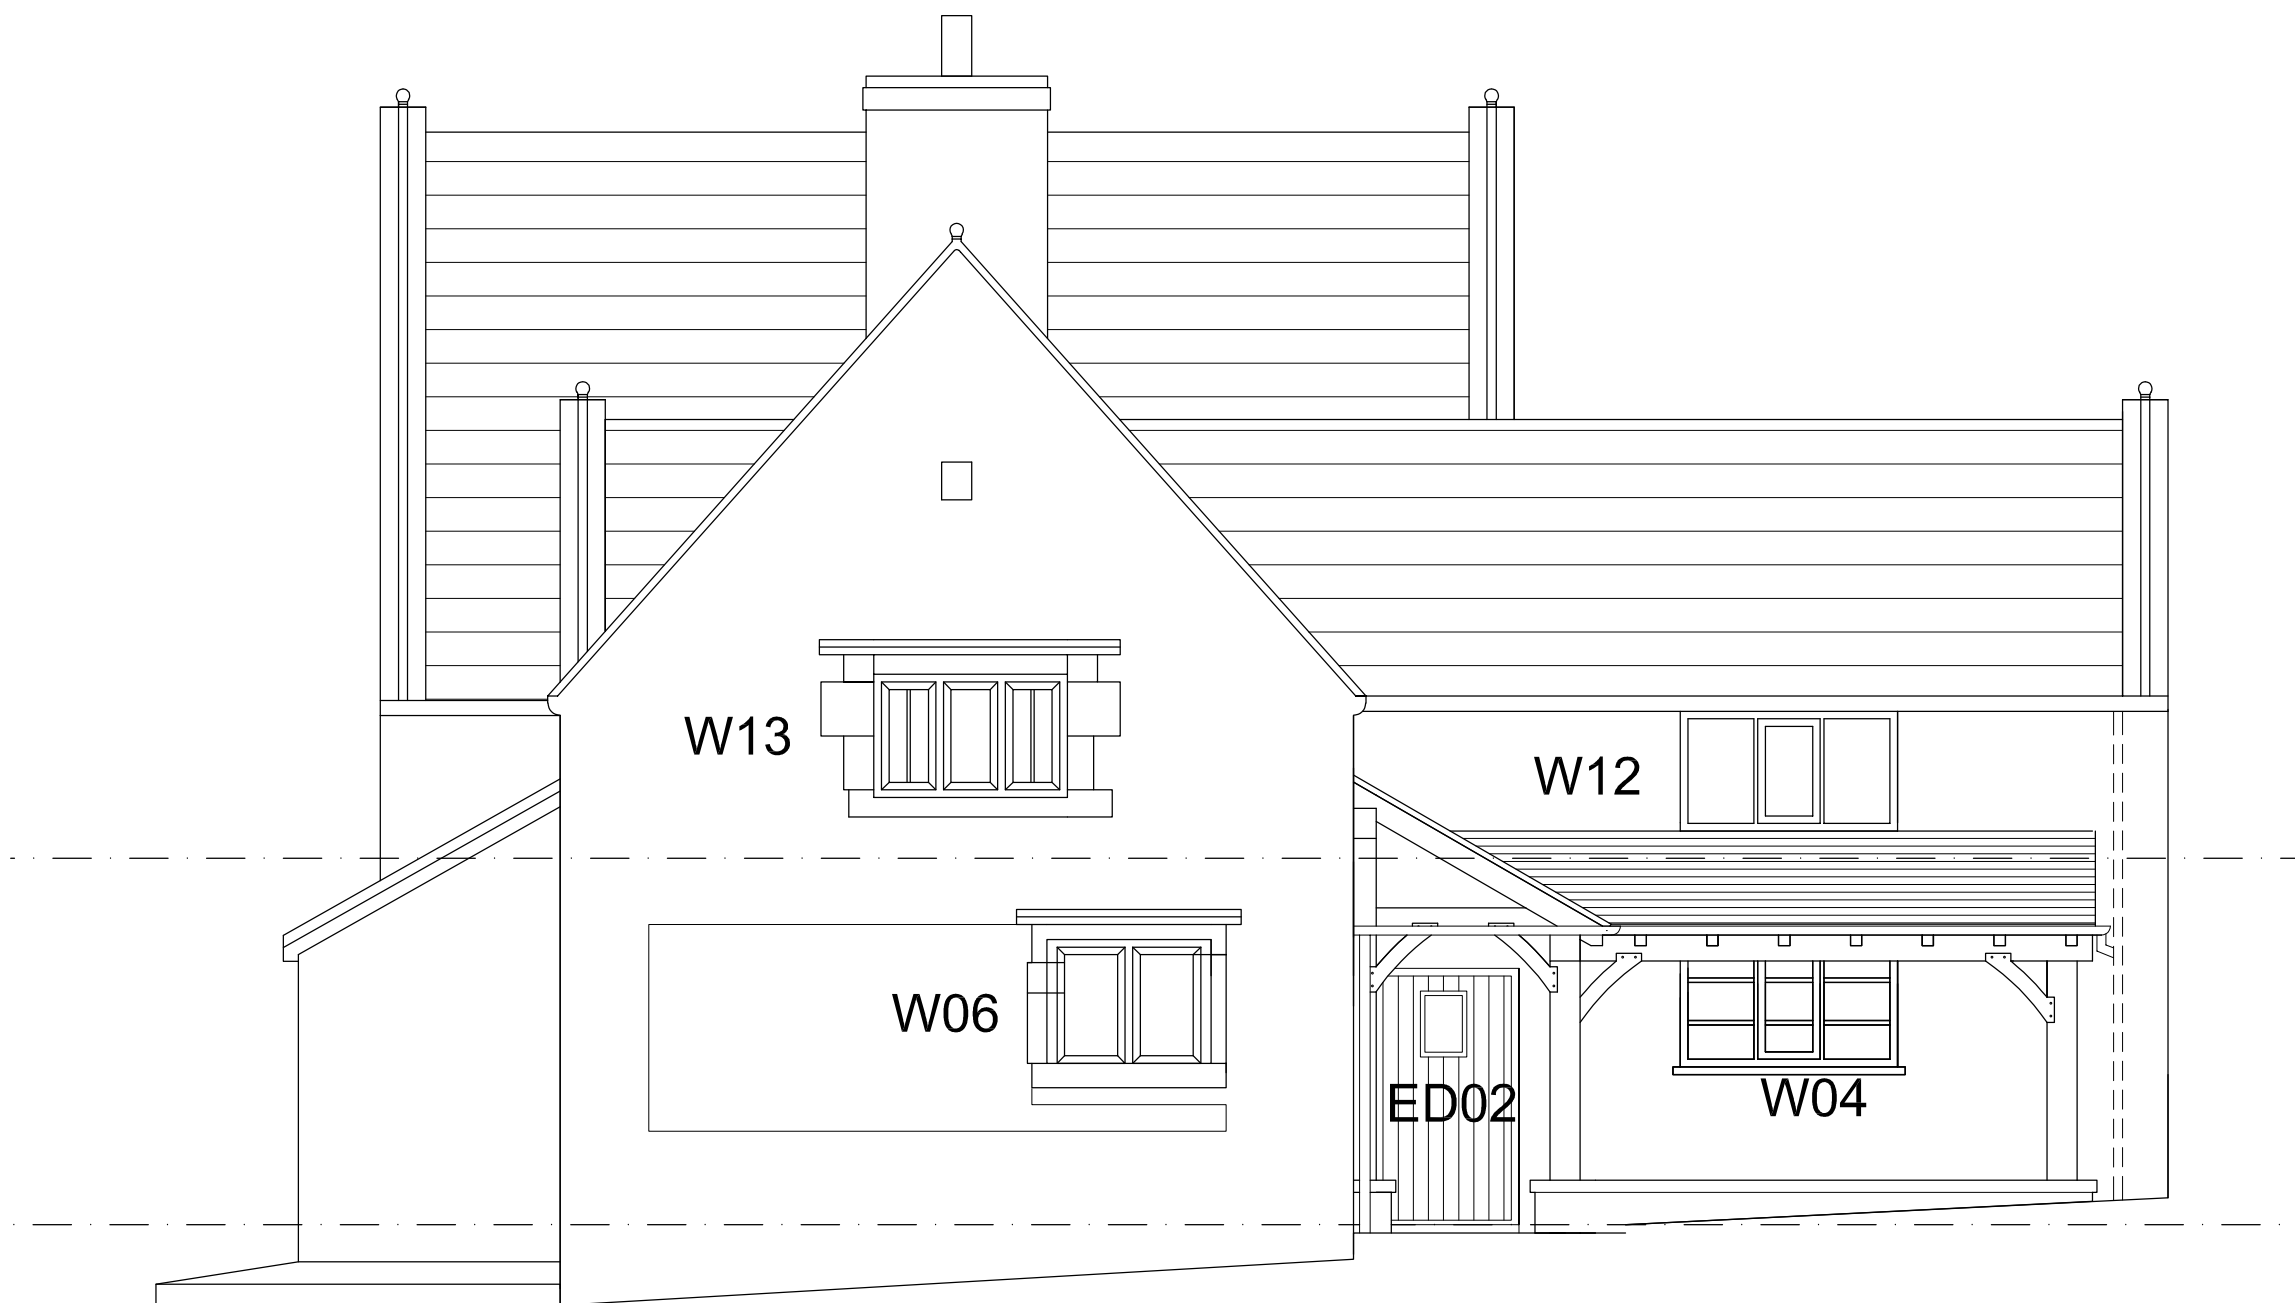
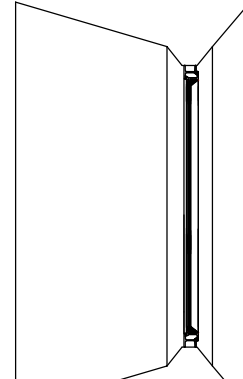
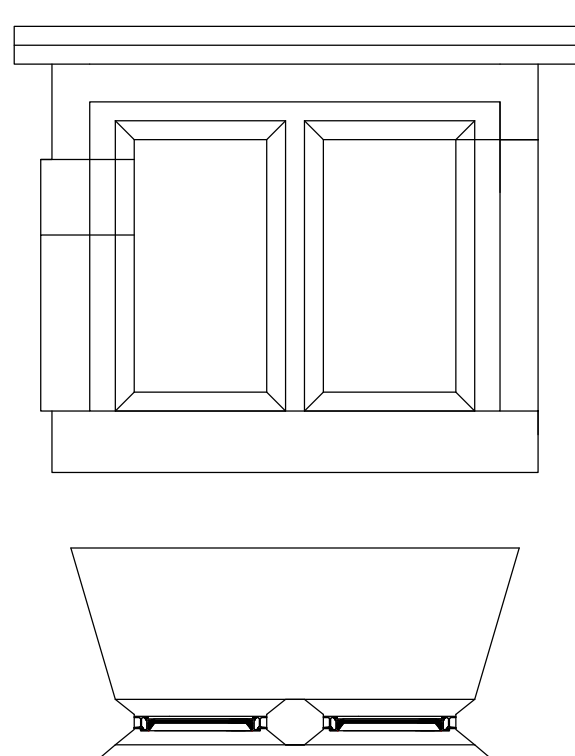


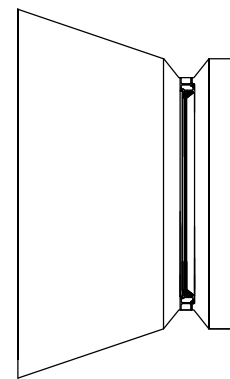


FRONT ELEVATION 1:50

1:20 Window & Door Details
W13

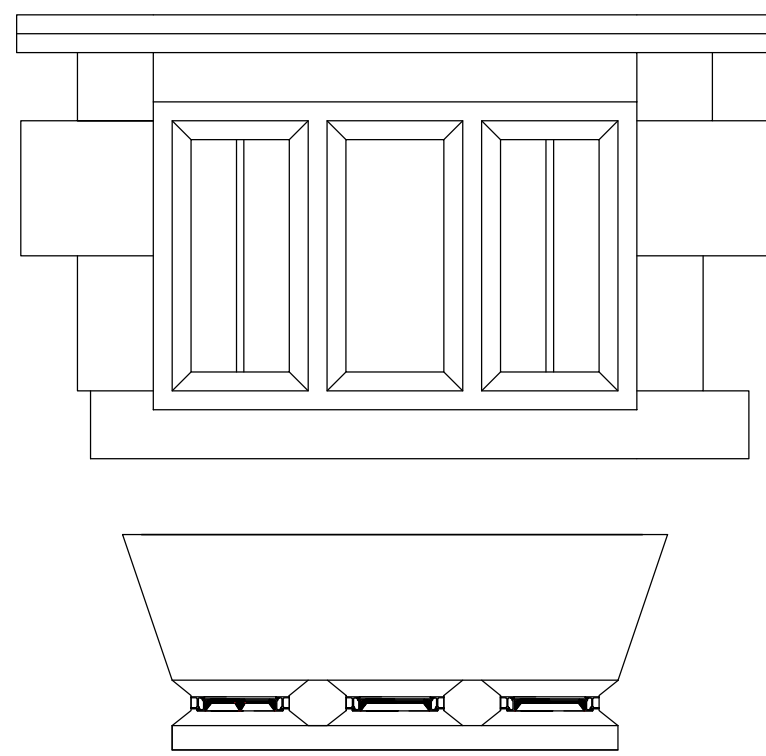


- Frame: Steel, Crittall, Homelight Plus
- Glazing: Single glazed, insulated glass unit
- Setback: Between Mullions
- External finish: Black

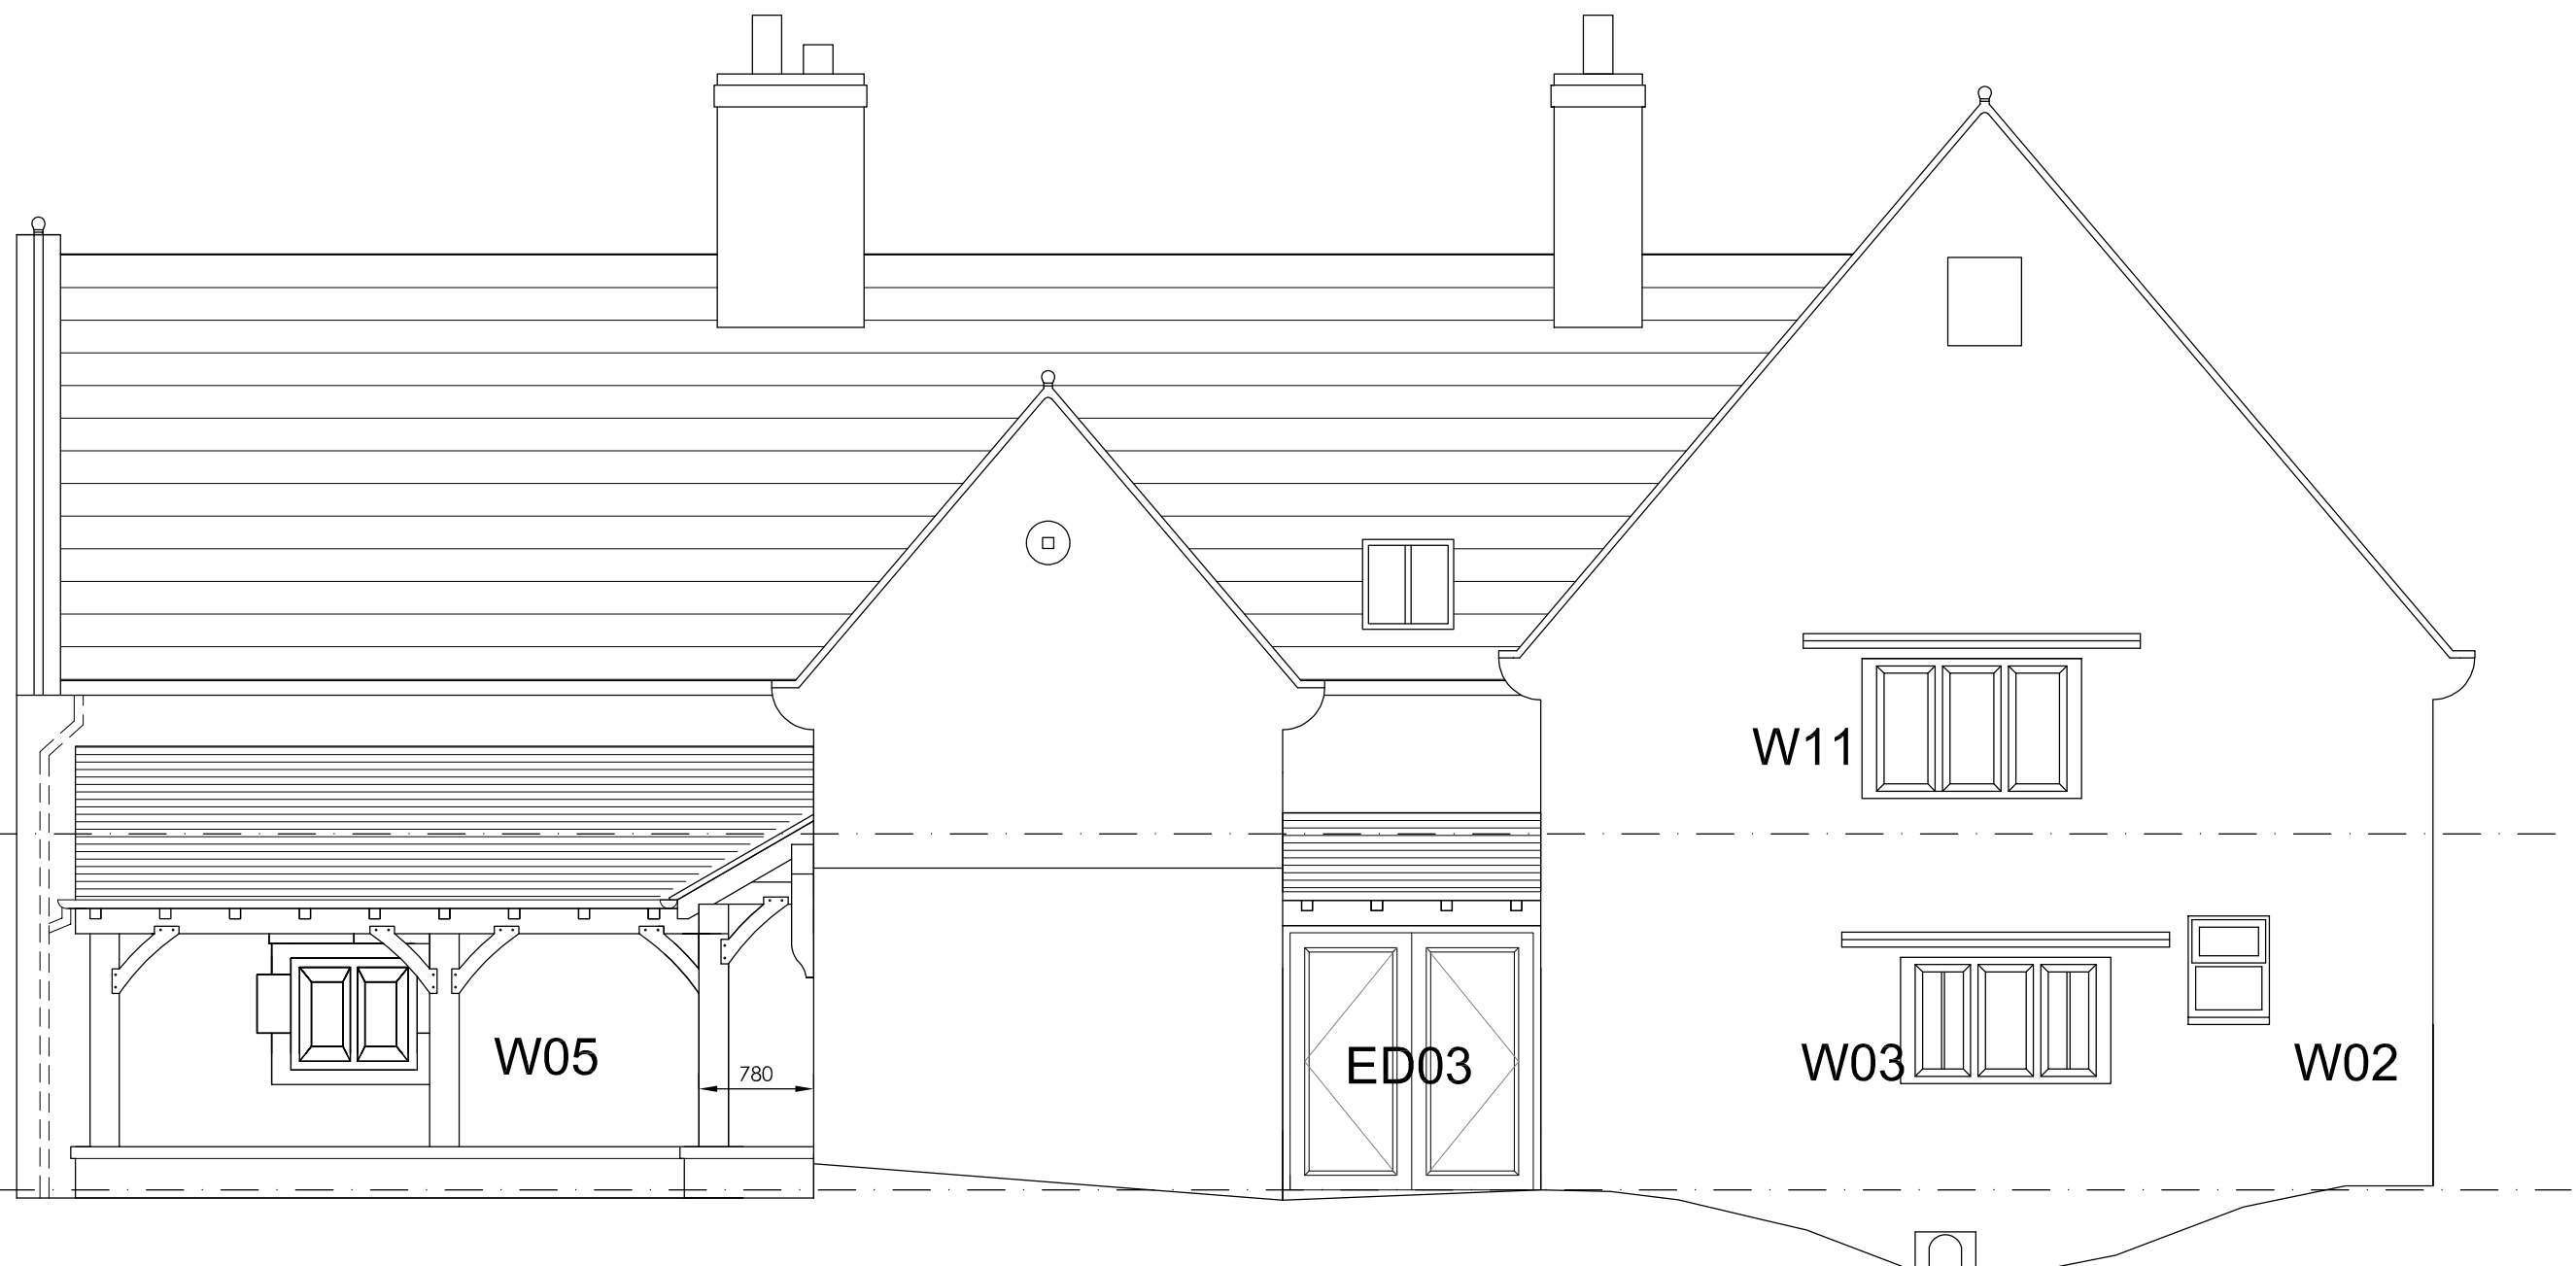


SIDE ELEVATION 1:50


W05

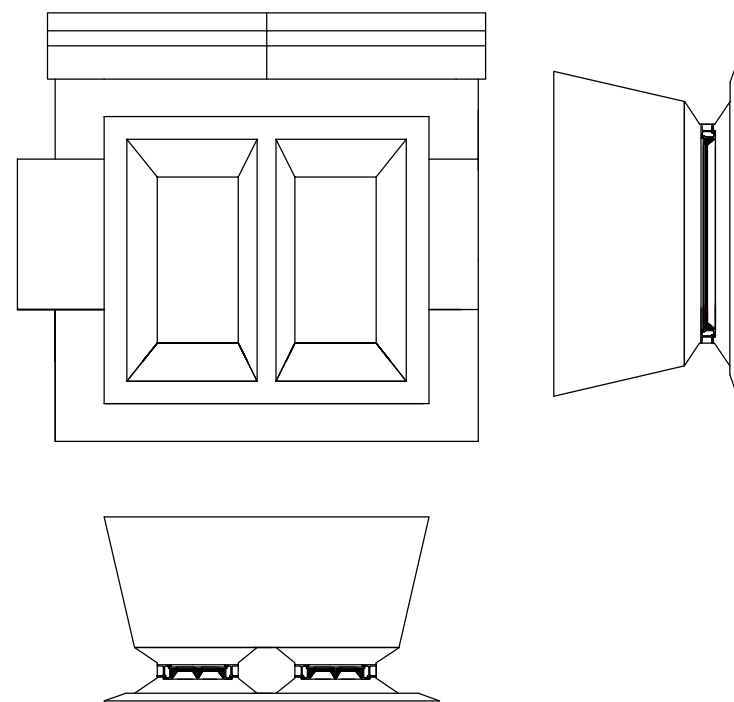


W11

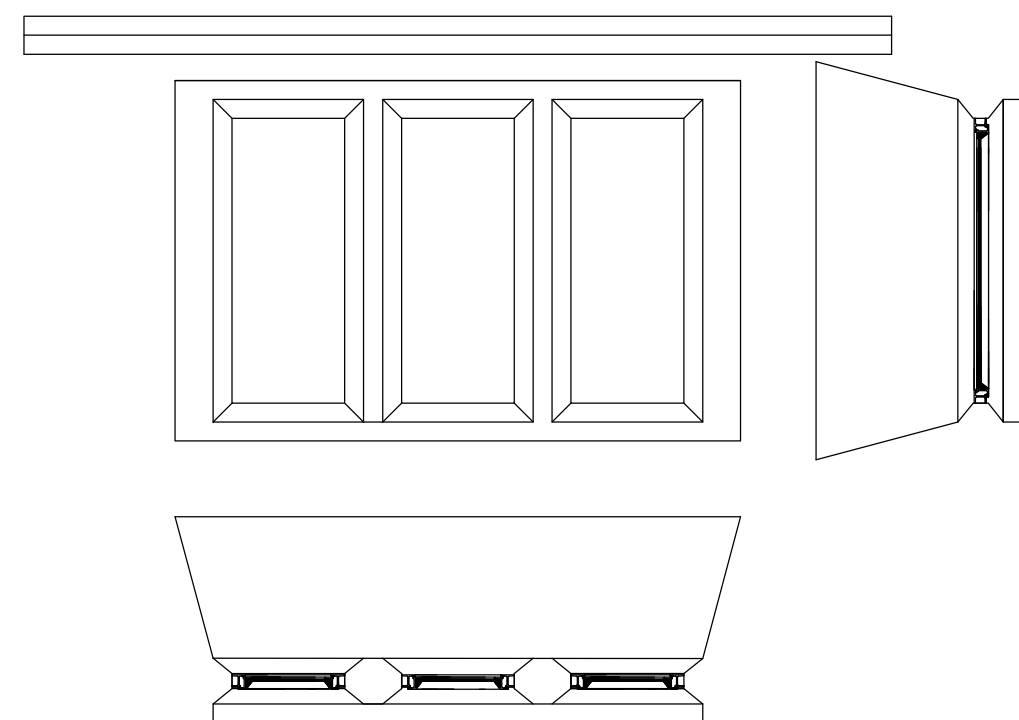


W03

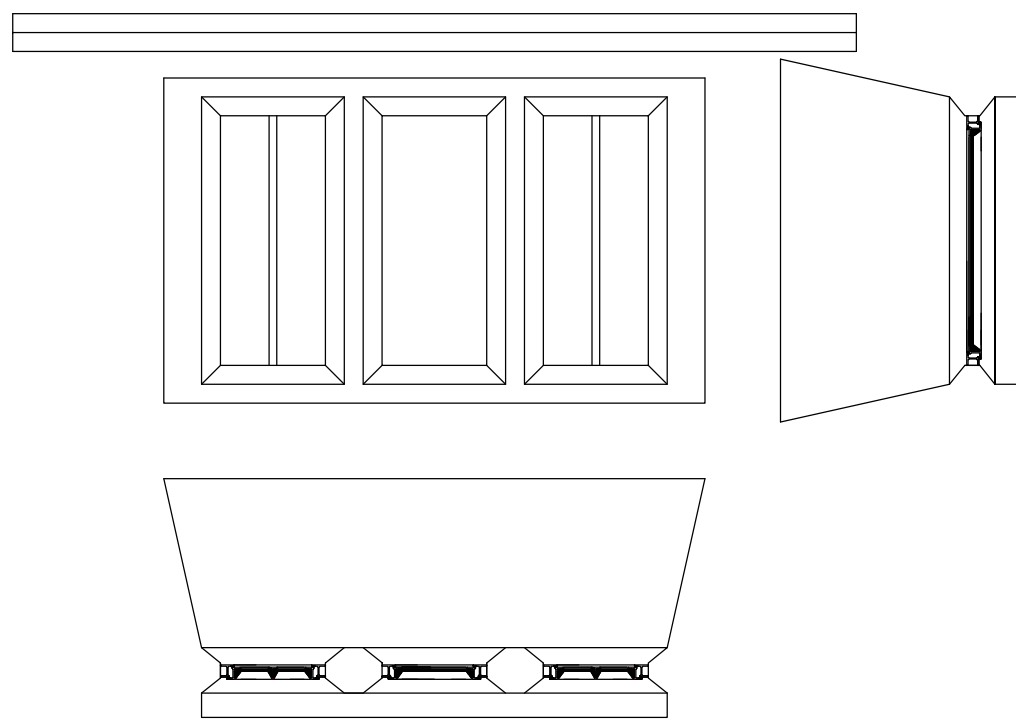

W12

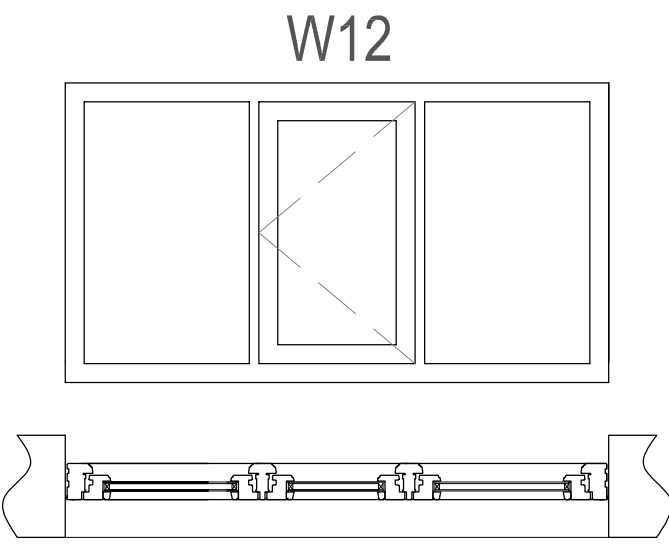


W04

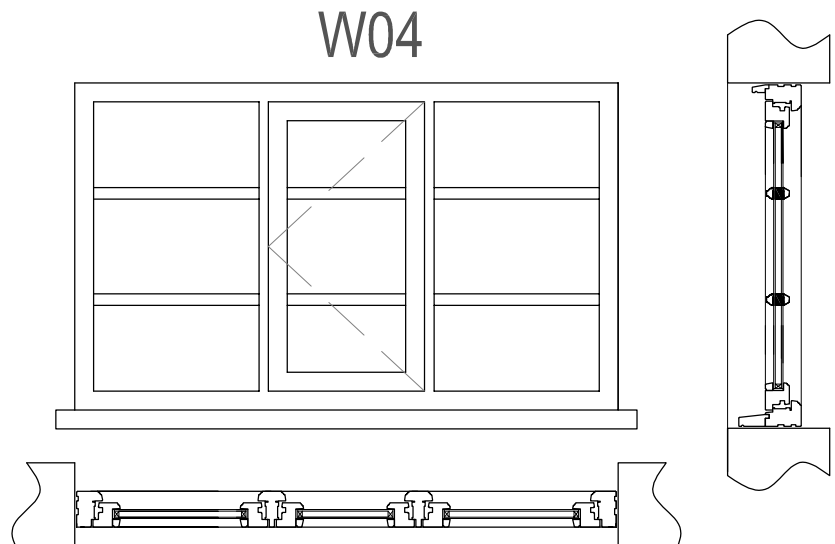


- Frame: Hardwood Timber, fixed casement
- Glazing: Double glazed units
- Setback: All windows to be set back a minimum of 100mm from external wall face
- External finish: Little greene, Shirting

ED03

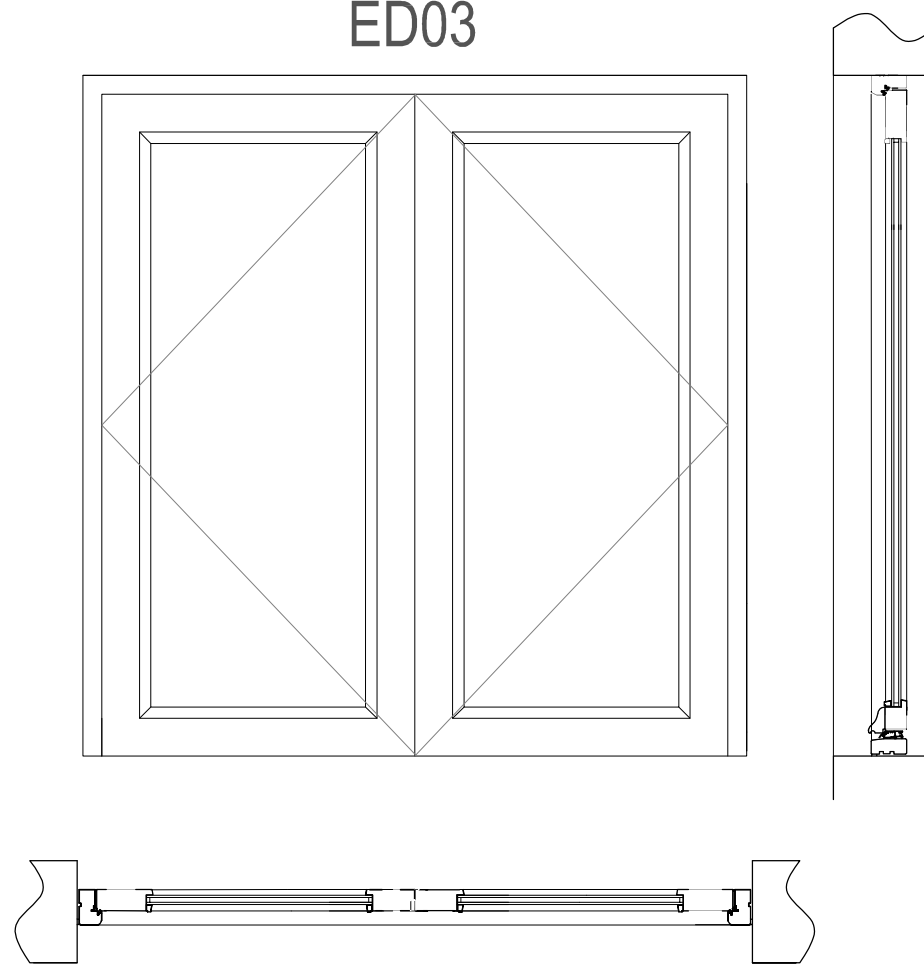


W02

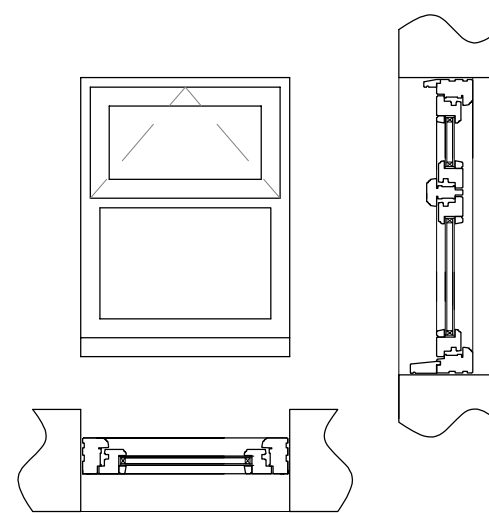

- Frame: Hardwood Timber, Hopper opening
- Glazing: Double glazed units
- Setback: All window to be set back a minimum of 100mm from external wall face
- External finish: Little greene, Shirting

ED02

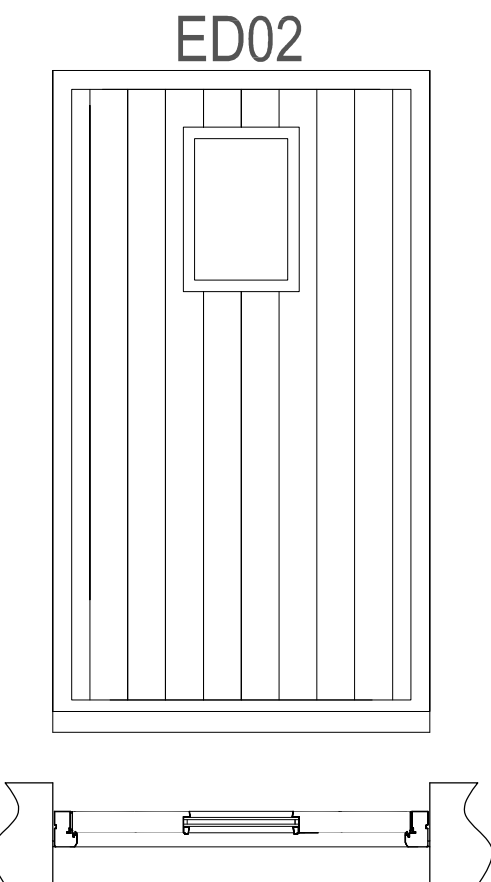

- Frame: Hardwood Timber, glazed window
- Glazing: Double glazed units
- Setback: Doors to be set back a minimum of 100mm from external wall face
- External finish: Little greene, Ambleside

- Frame: Hardwood Timber, glazed doors
- Glazing: Double glazed units
- Setback: Doors to be set back a minimum of 100mm from external wall face
- External finish: Little greene, Ambleside

Hewitt&CarrArchitects

A: DaisyBank House | 17-19 Leek Road | Cheadle | ST10 1JE
T: 01538 756888
E: enquiries@hcarchitects.co.uk
W: www.hcarchitects.co.uk

Client
Mr Darren Cooper

Project
Proposed alterations to a listed building
Longcroft Farm, Shawe Parl Road,
Kingsley Holt, Stoke-on-Trent, ST10 2DL

Title
Plans and elevations as proposed

Status
Scheme

Date
January 2026

Scale @ A1
As Shown

Project No
01516 AL(0)03

Drawing No.

Drawn
SV

Checked
RA

Rev

