



Copyright of this drawing is vested in the Architect and it must not be copied or reproduced without consent. Figured dimensions only are to be taken from this drawing. All contractors must visit the site and be responsible for taking and checking all dimensions relative to their work. Hewitt&Carr Architects Ltd are to be advised of any variation between drawings and site conditions. CLIENTS ARE ADVISED TO CLARIFY DIMENSIONS WITH THE ARCHITECT PRIOR TO SETTING OUT AND NOT TO SCALE FROM THE DRAWING.

Rev.	Drawn	Comments	Date
A	SV	Additional annotation added	10/04/2026
B	SV	1:500 site plan added	28/05/2026

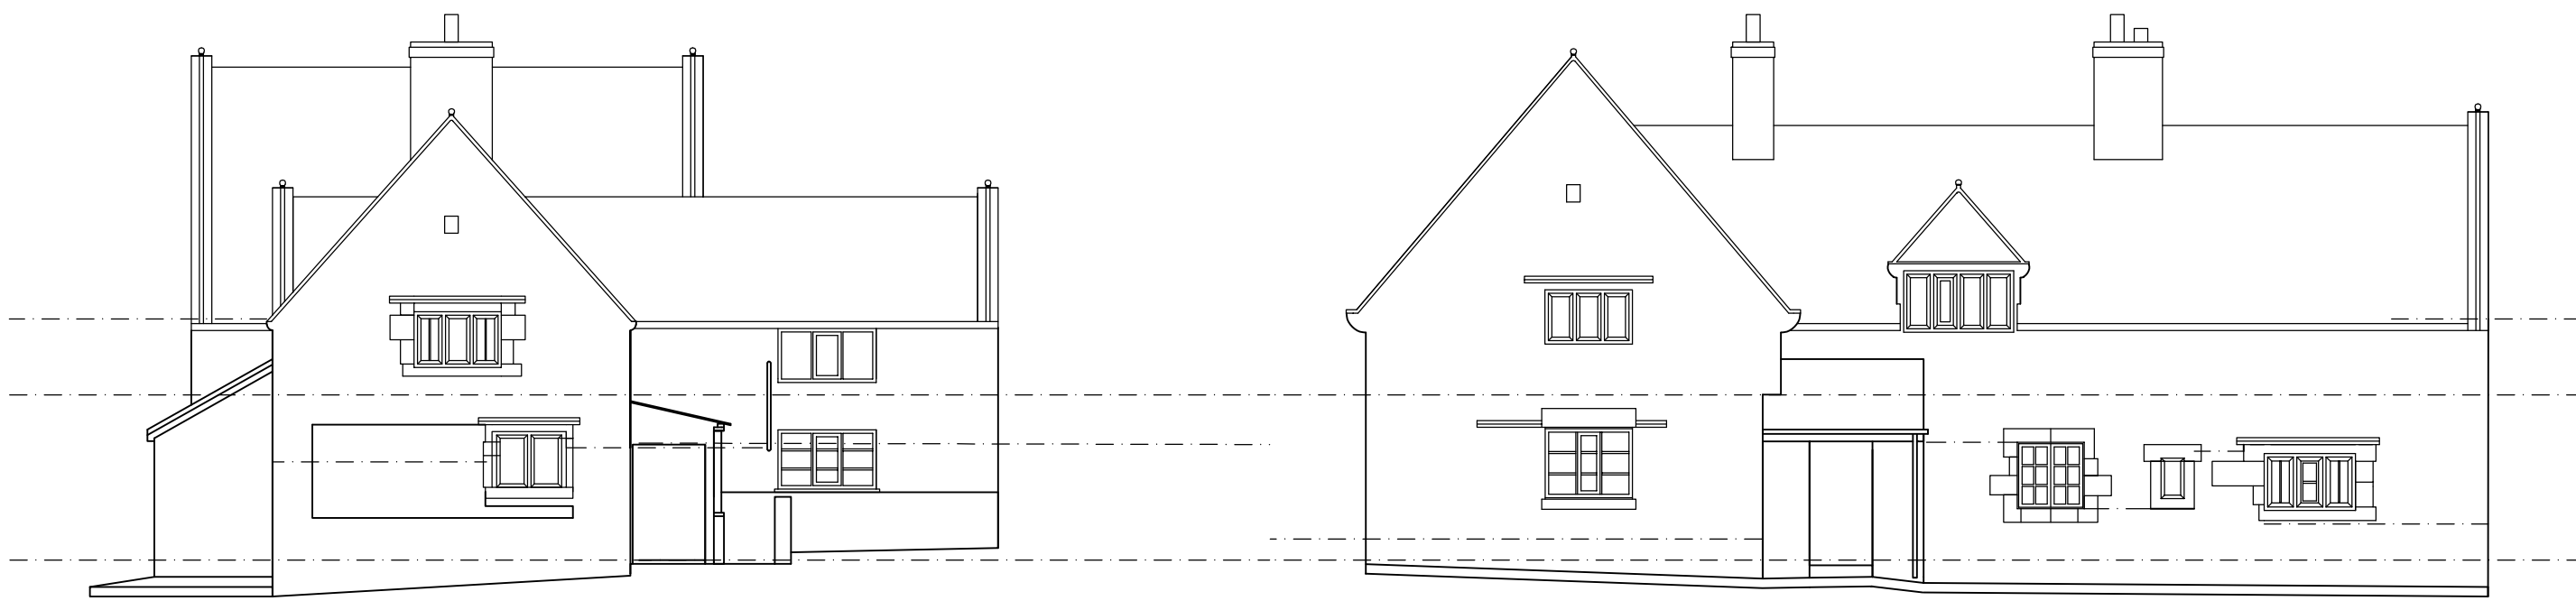


FRONT ELEVATION 1:100

SIDE ELEVATION 1:100

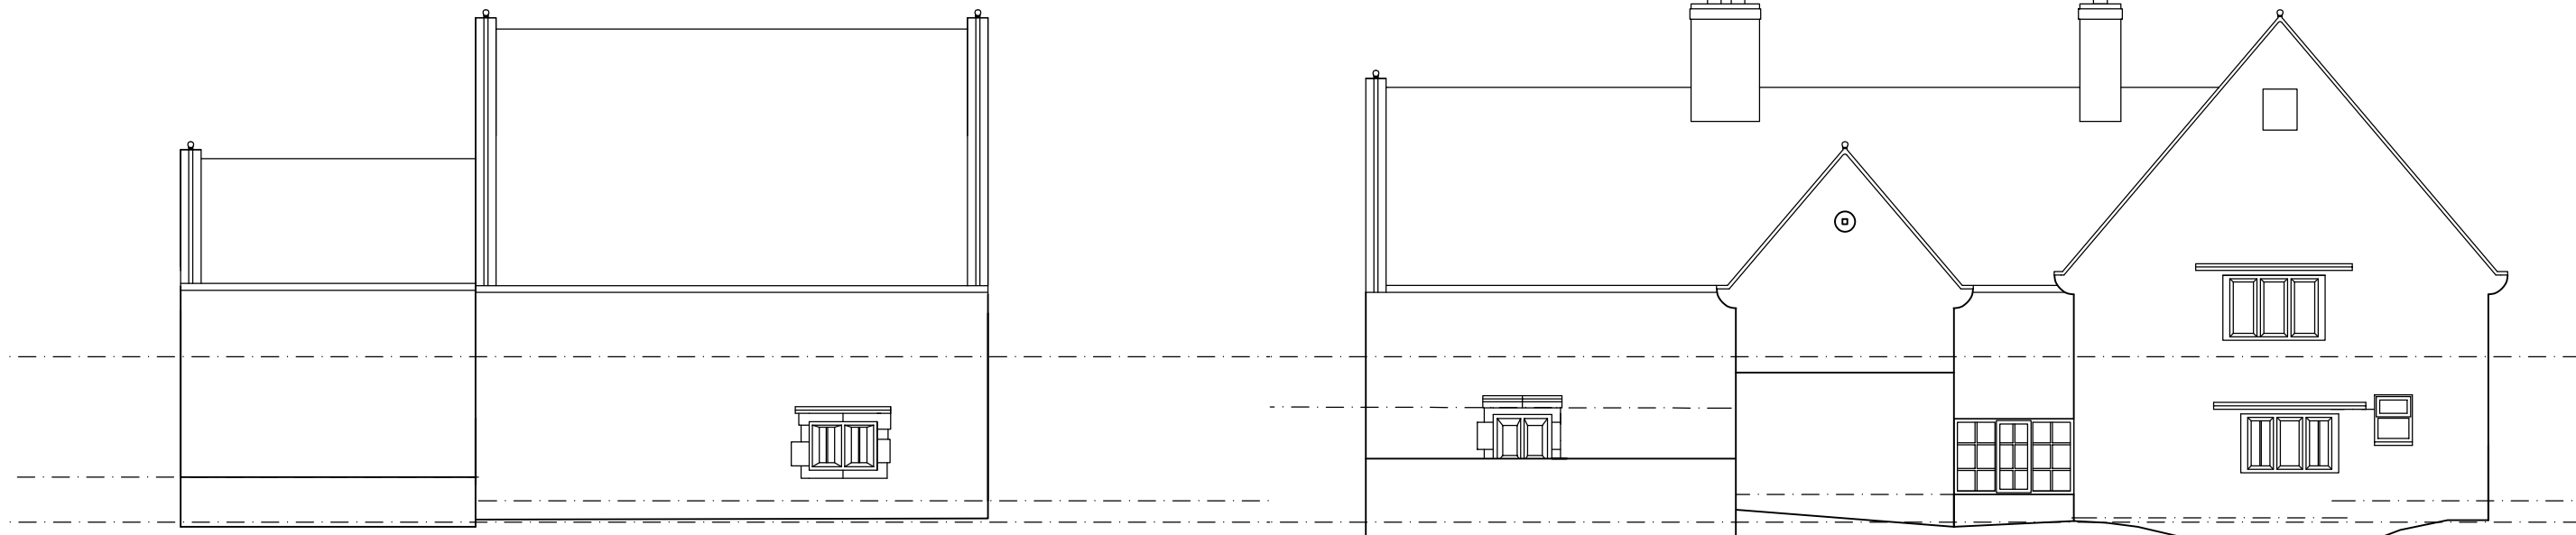


SIDE ELEVATION 1:100

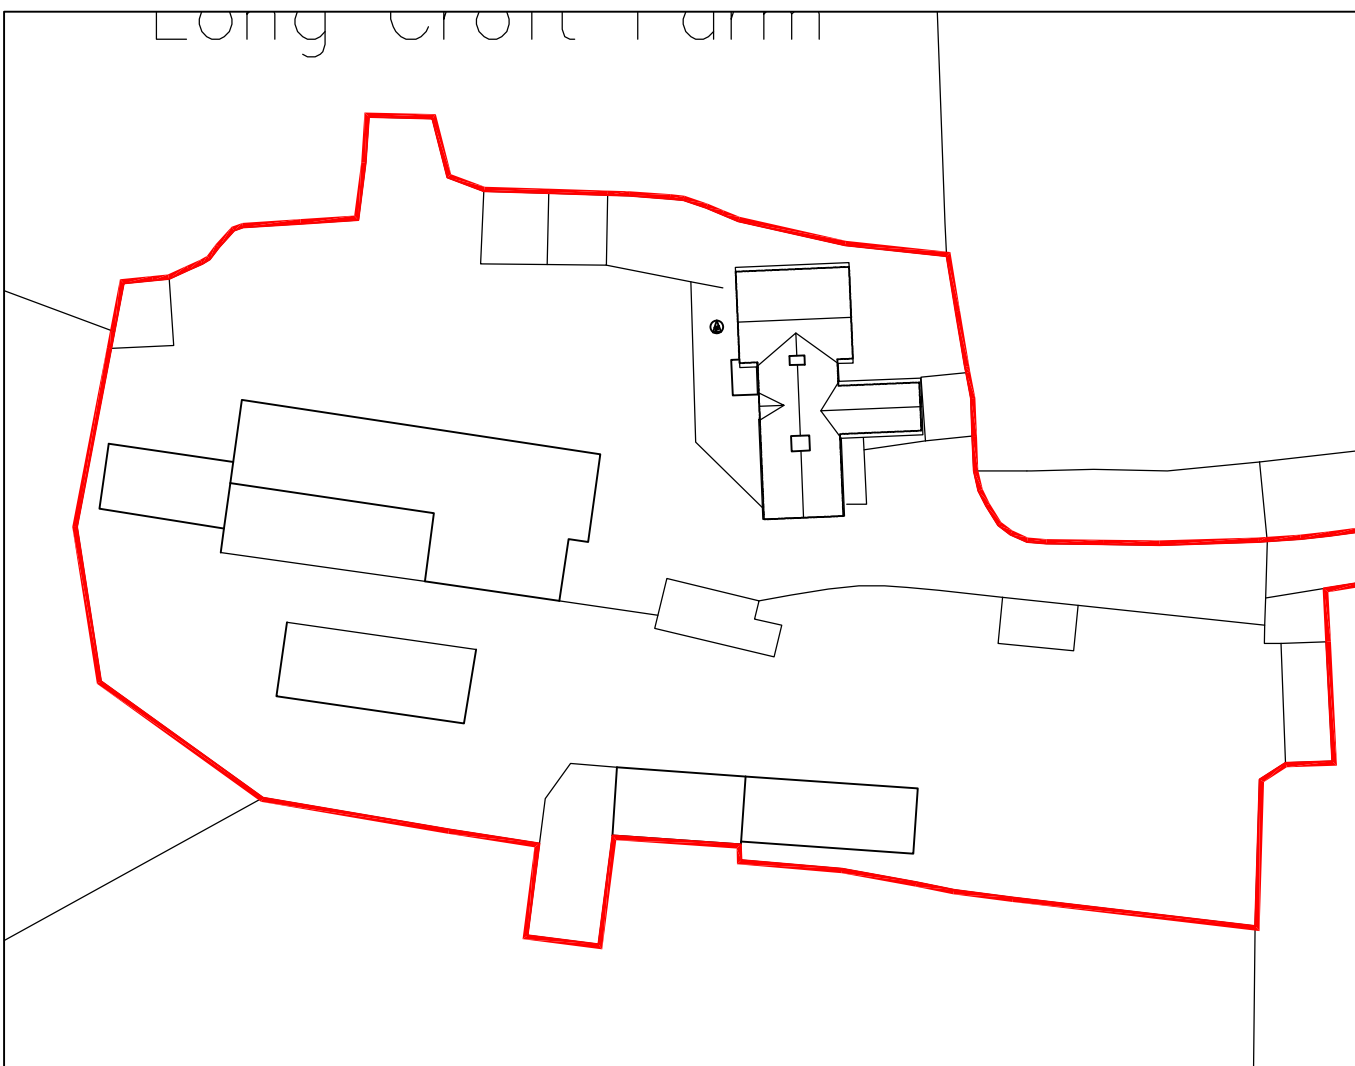

SITE PLAN 1:500





SITE LOCATION PLAN 1:2500

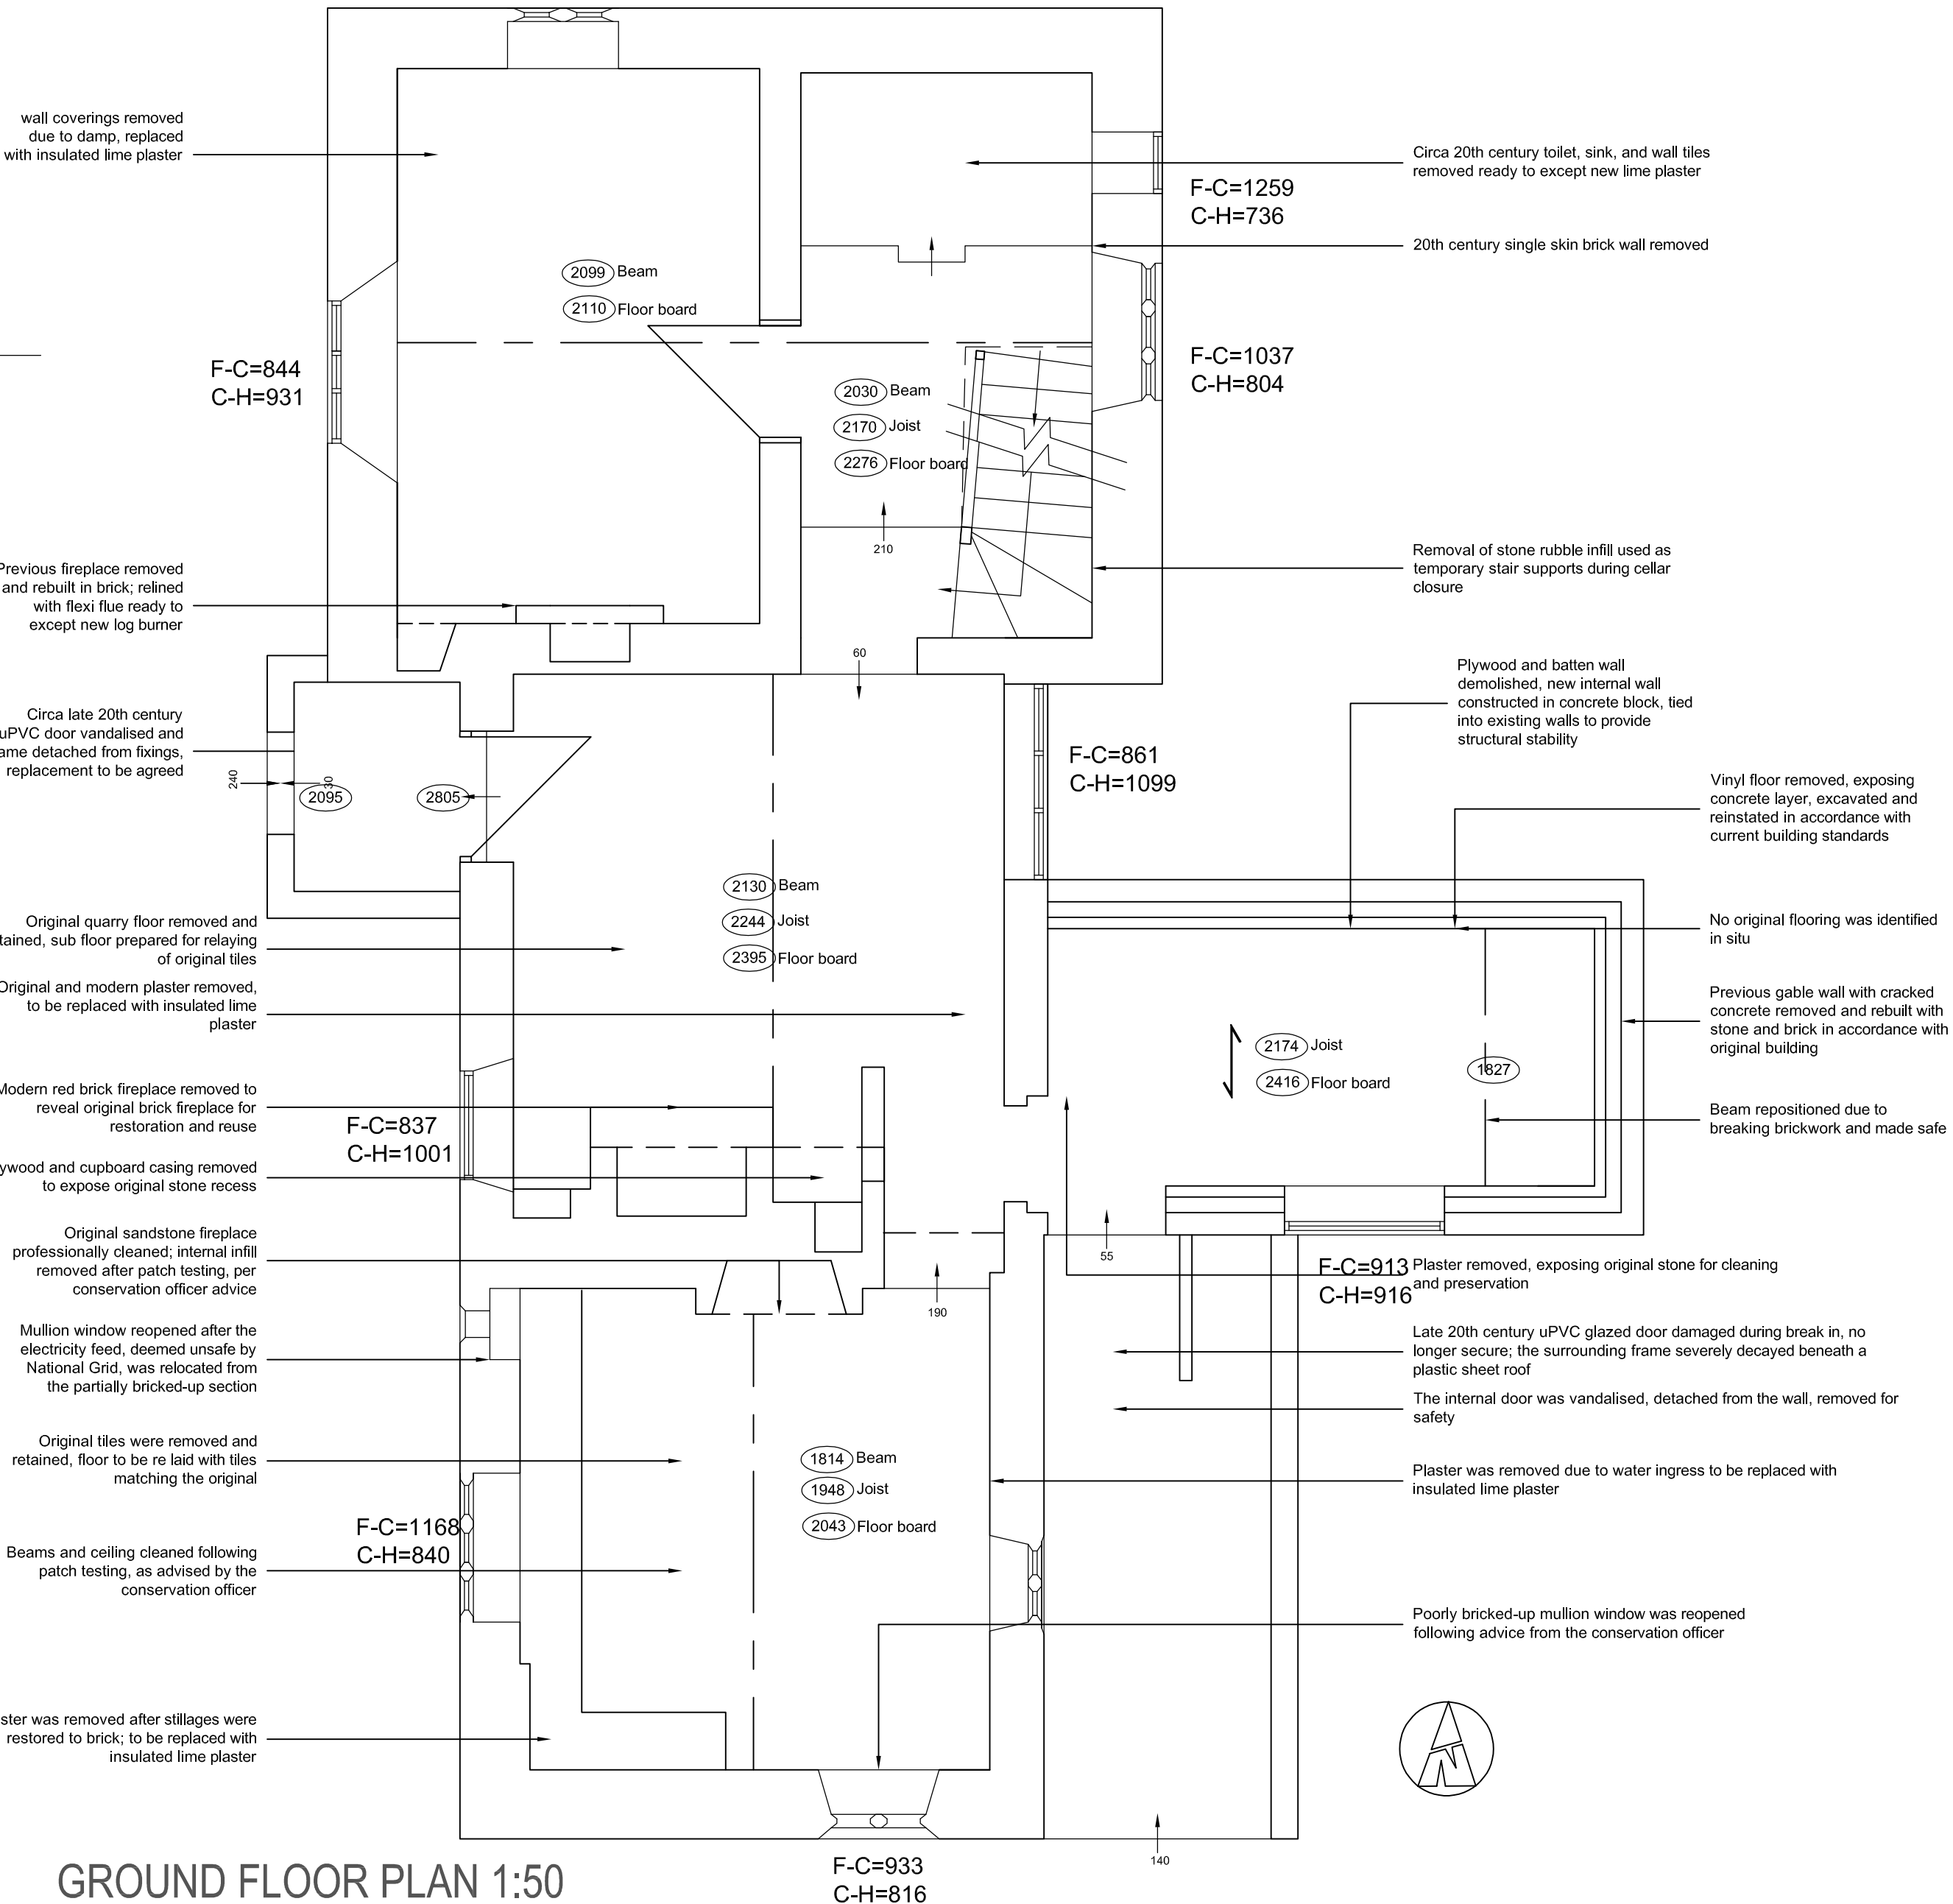

GROUND FLOOR PLAN 1:50

FIRST FLOOR PLAN 1:50

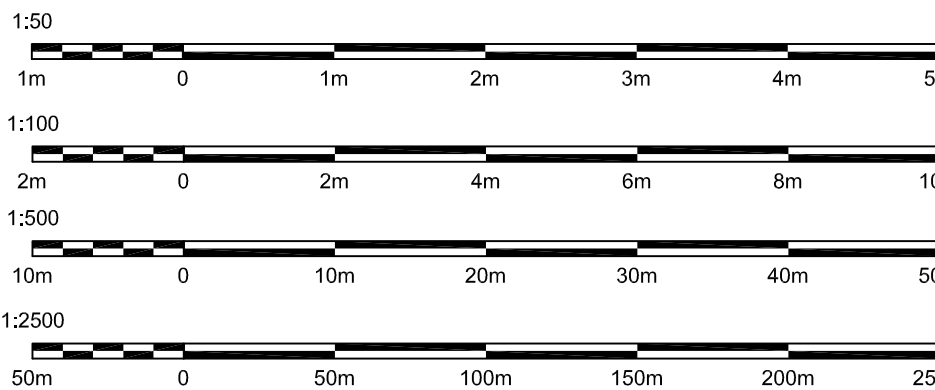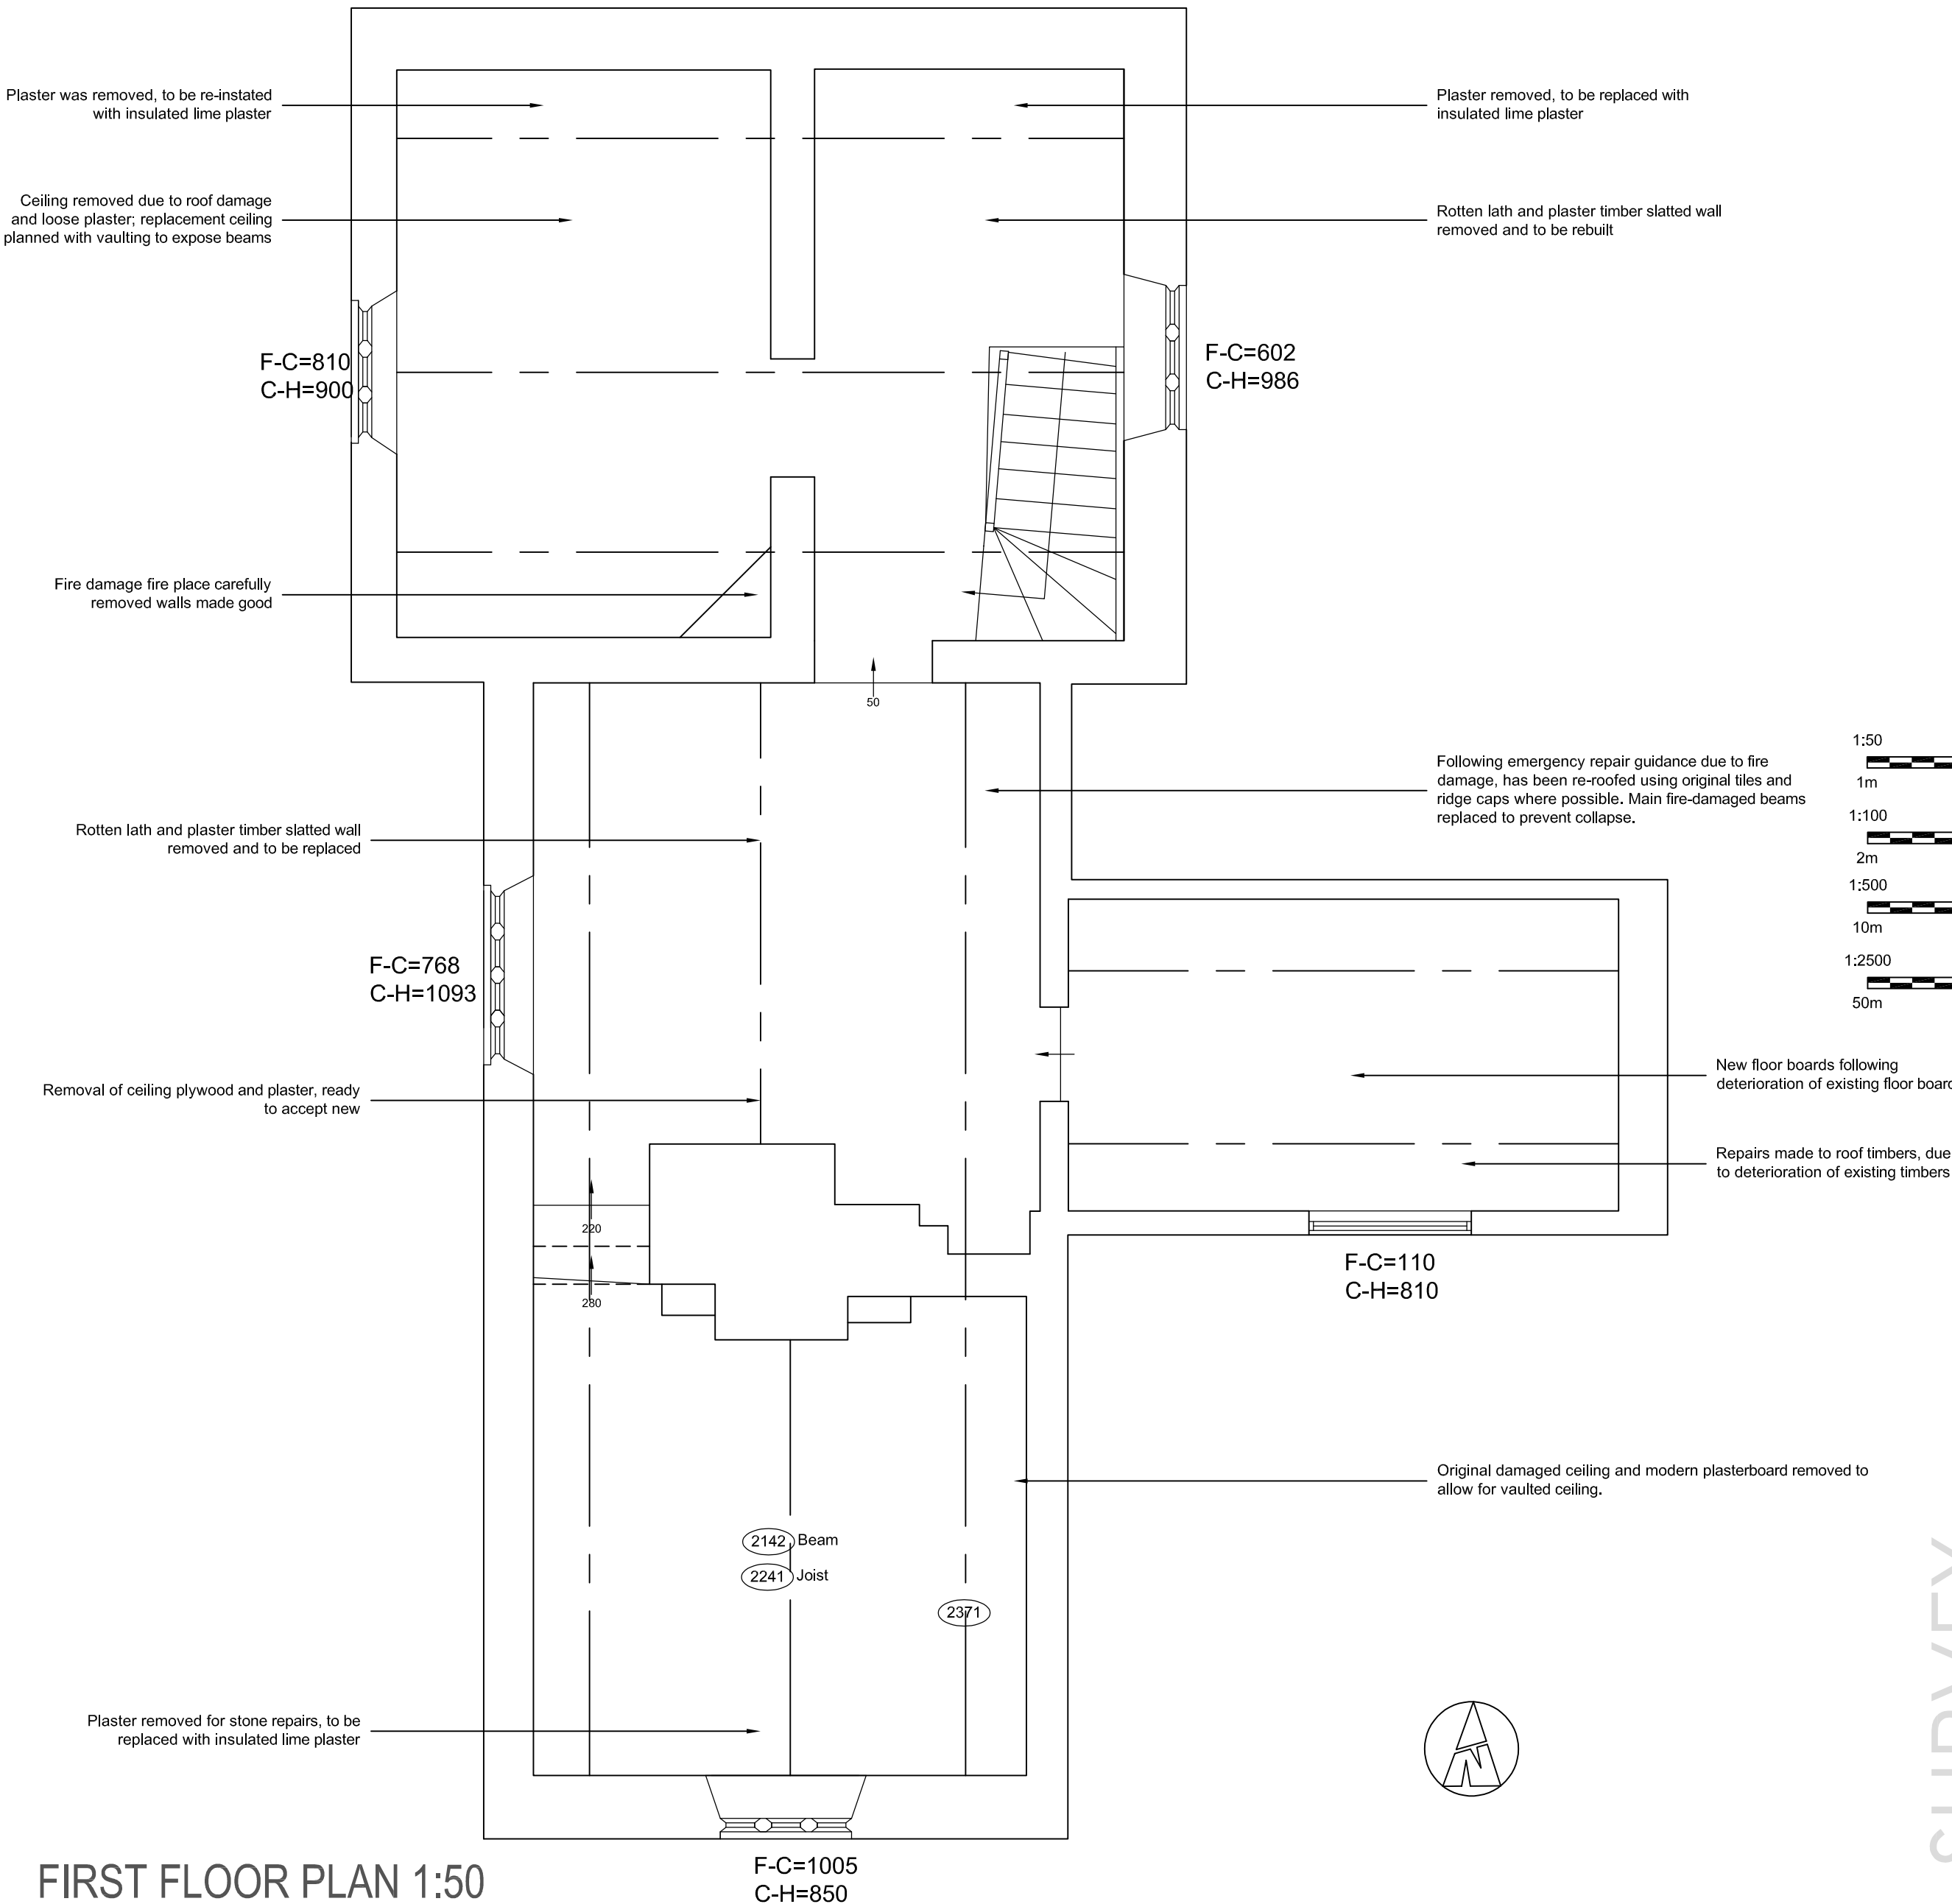

Hewitt&CarrArchitects

A: DaisyBank House | 17-19 Leek Road | Cheddle | ST10 1JE
T: 01538 756888
E: enquiries@hcarchitects.co.uk
W: www.hcarchitects.co.uk

Client
Mr Darren Cooper

Project
Proposed alterations to a listed building
Longcroft Farm, Shawe Parl Road,
Kingsley Holt, Stoke-on-Trent, ST10 2DL
Title
Plans and elevations as existing

Status
Survey
Date
January 2026
Scale @ A1
As Shown
Drawn
SV
Checked

Project No
01516 AL(0)01
Drawing No.
Rev
B