
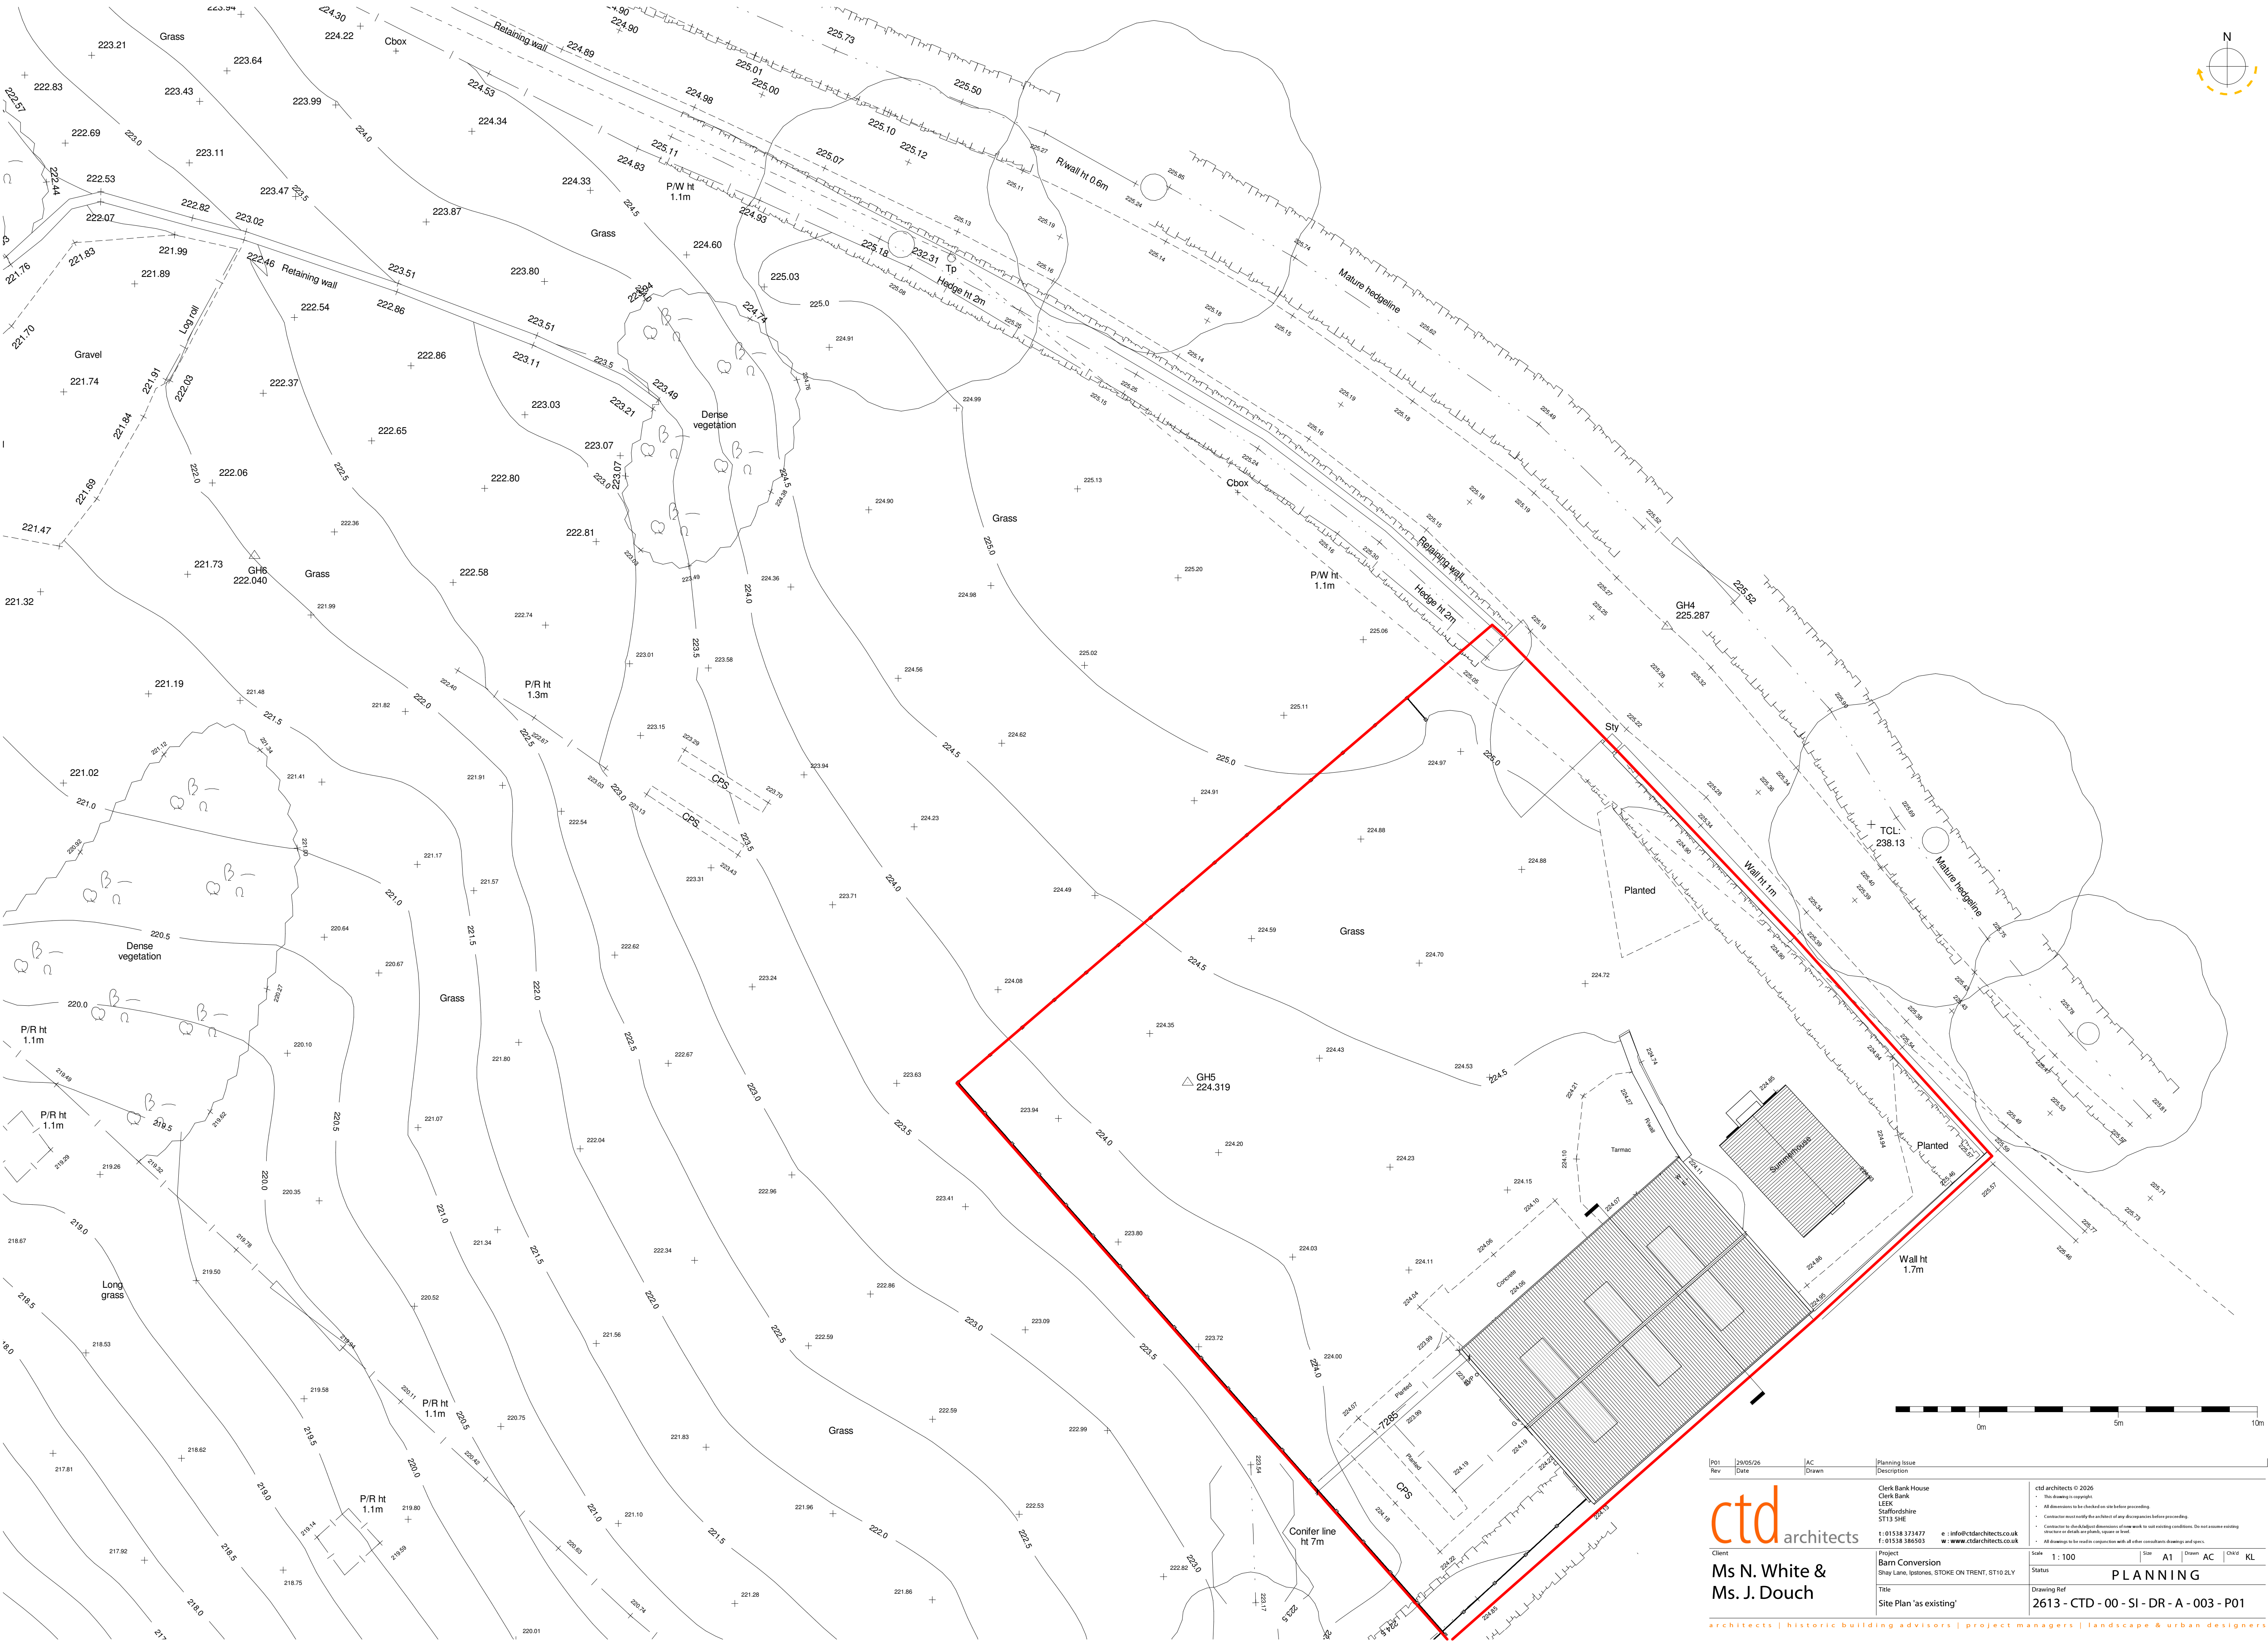


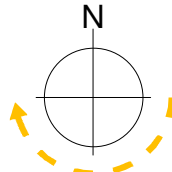

IP01	Rev	29/05/26	AC	Drawn	Planning Issue	Description
ctdarchitects Client Ms N. White & Ms. J. Douch						Clerk Bank House Clerk Bank LEEK Staffordshire ST13 5HE 1: 01538 373477 F: 01538 386503 e: info@ctdarchitects.co.uk w: www.ctdarchitects.co.uk
Project Barn Conversion Shay Lane, Ipatones, STOKE ON TRENT, ST10 2LY Title Site Plan 'as existing'						ctd architects © 2026 - This drawing is copyright. - All dimensions to be checked on site before proceeding. - Contractor must notify the architect of any discrepancies before proceeding. - Contractor to check/adjust dimensions of new work to suit existing conditions. Do not assume existing structure or details are correct, square or level. - All drawings to be read in conjunction with all other consultants drawings and specs. Scale 1: 100 Status PLANNING Drawing Ref 2613 - CTD - 00 - SI - DR - A - 003 - P01
architects historic building advisors project managers landscape & urban designers						