




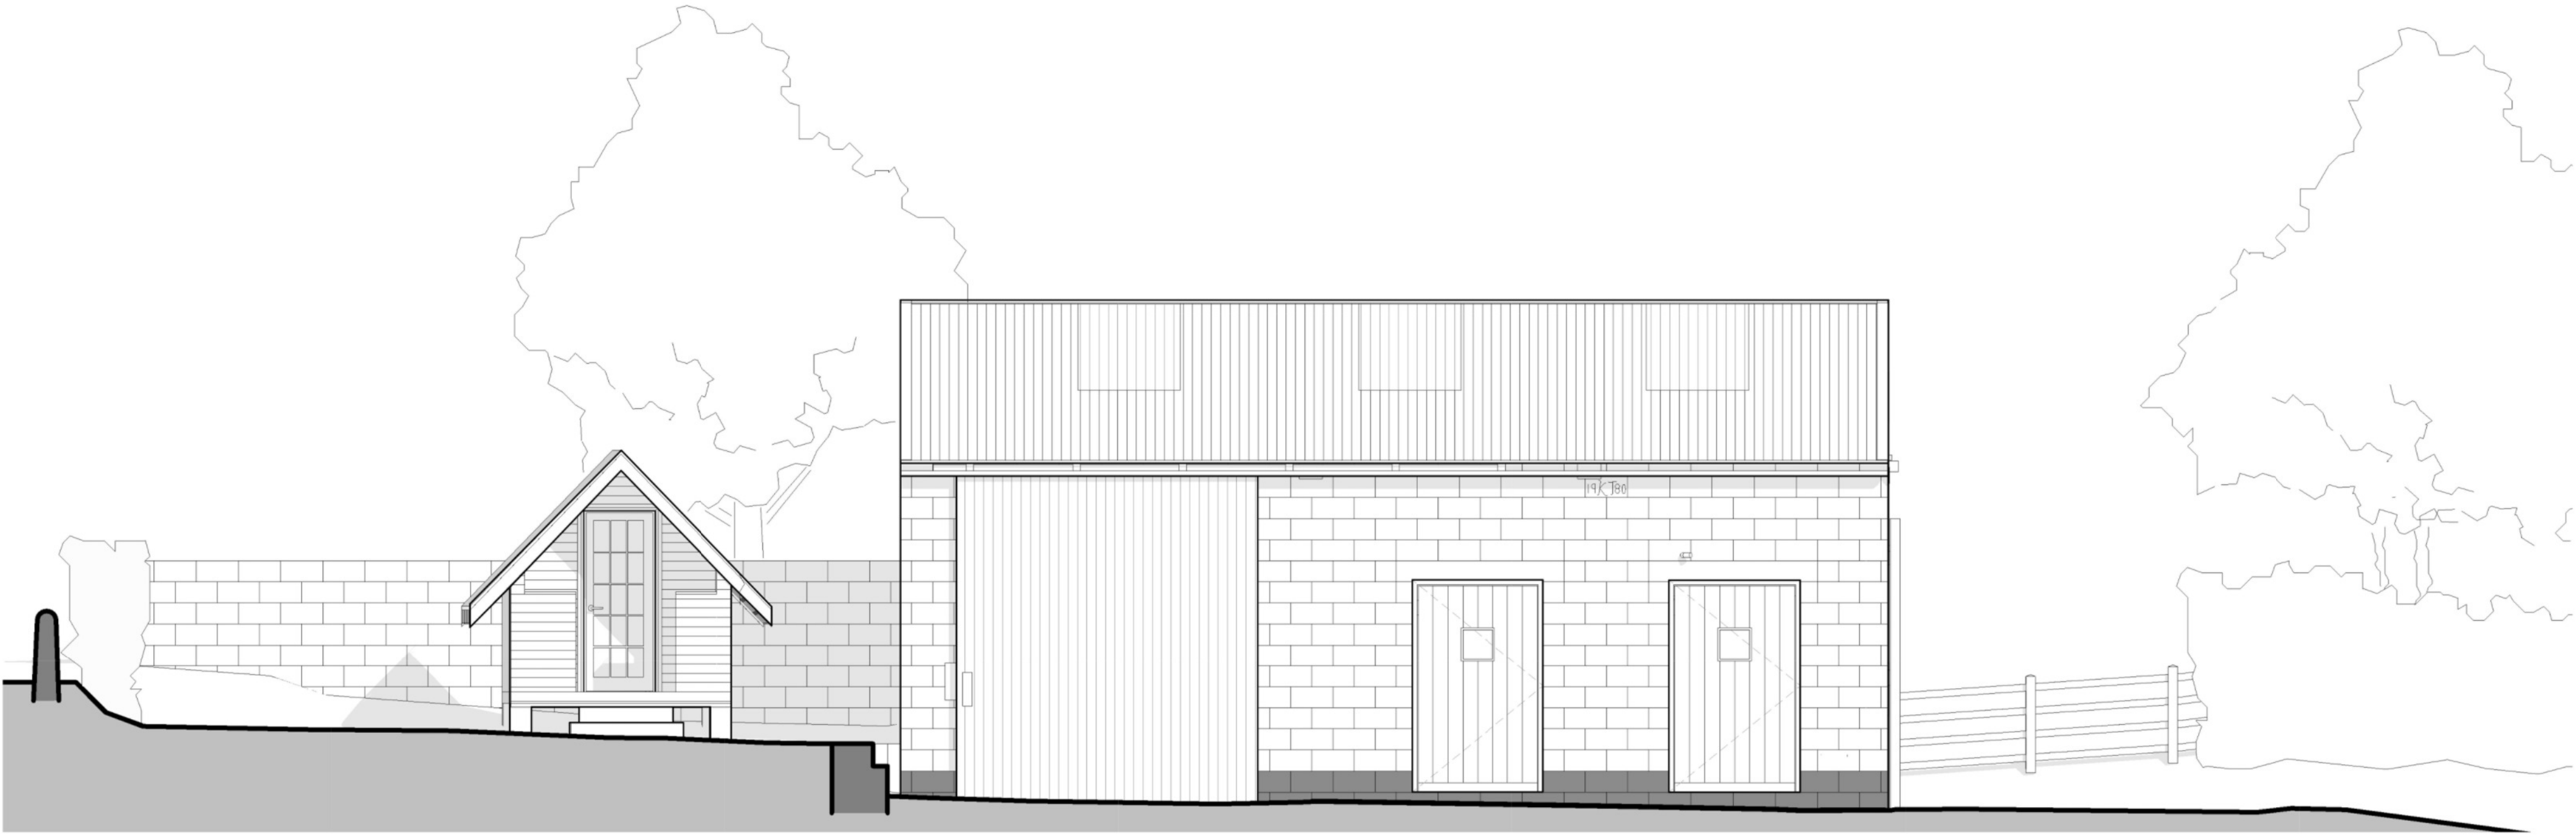


North East Elevation

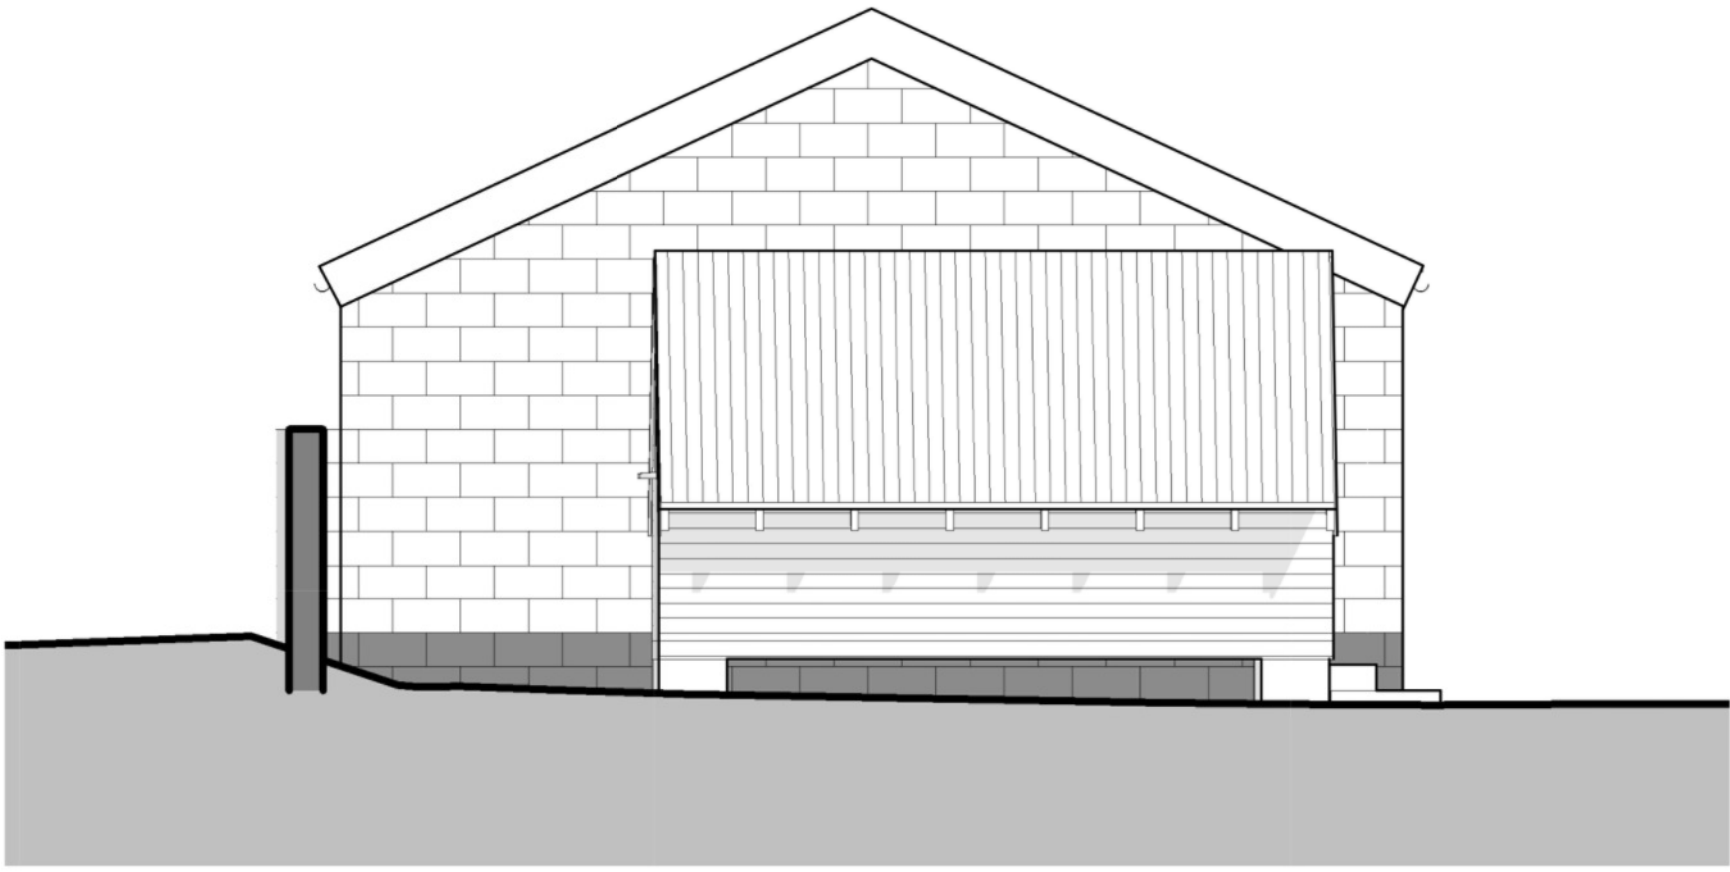


North West Elevation

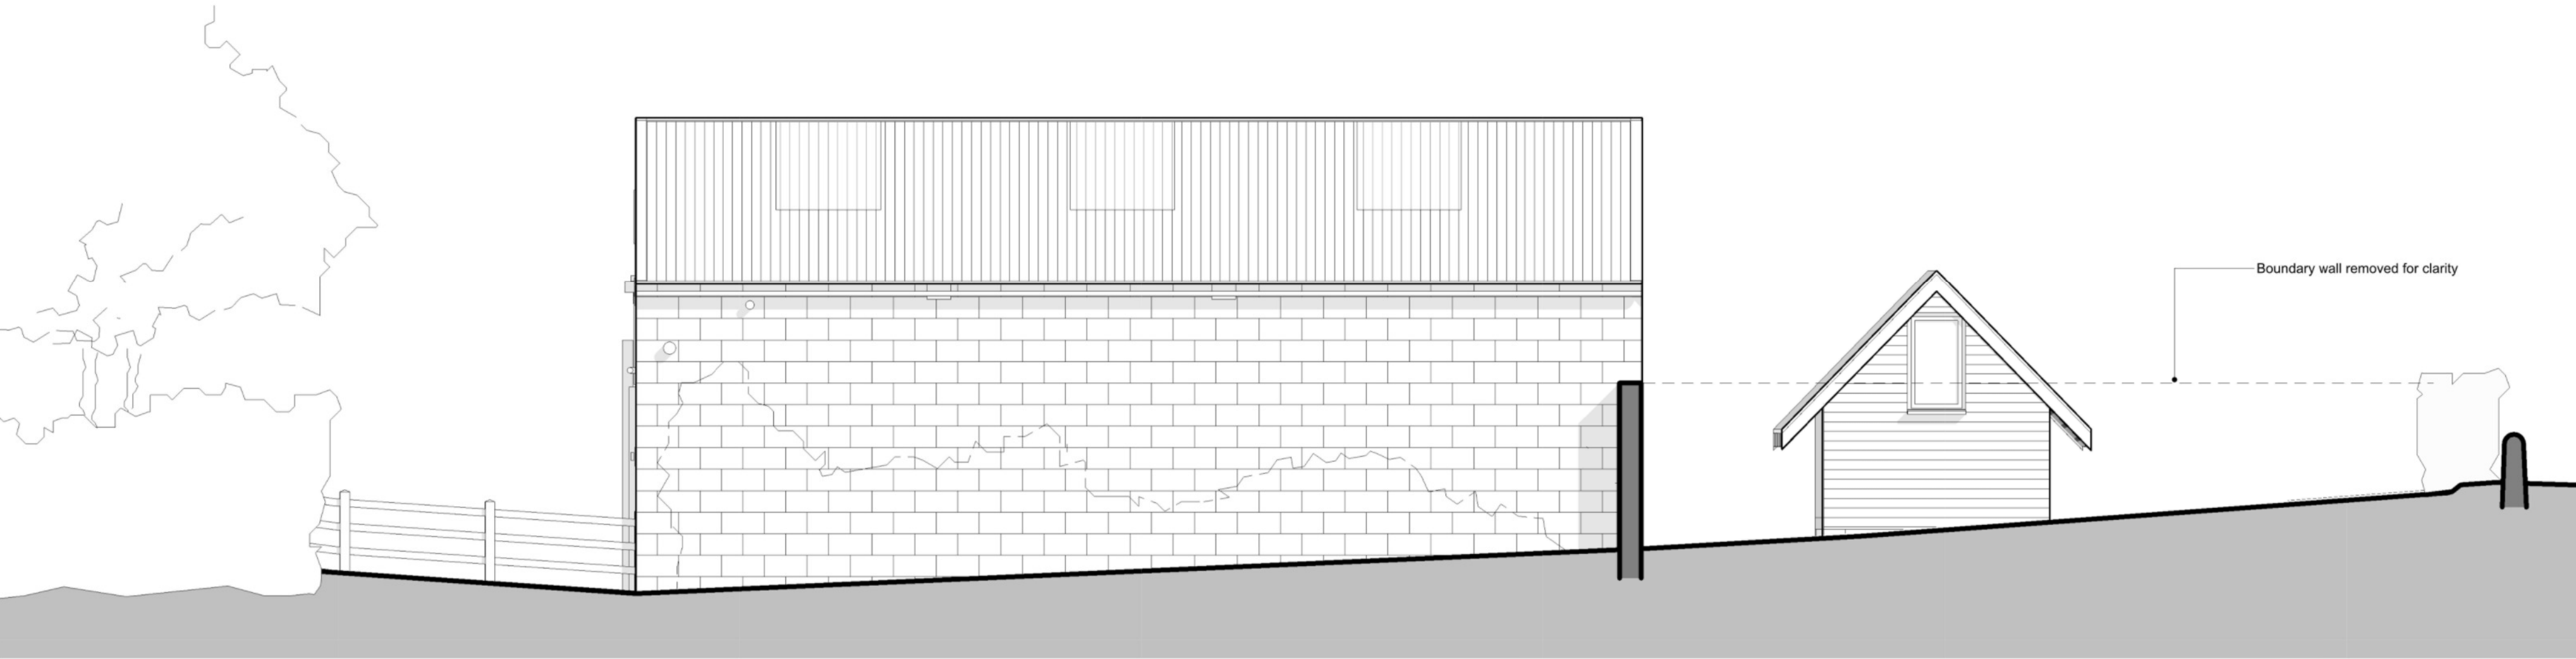


South East Elevation

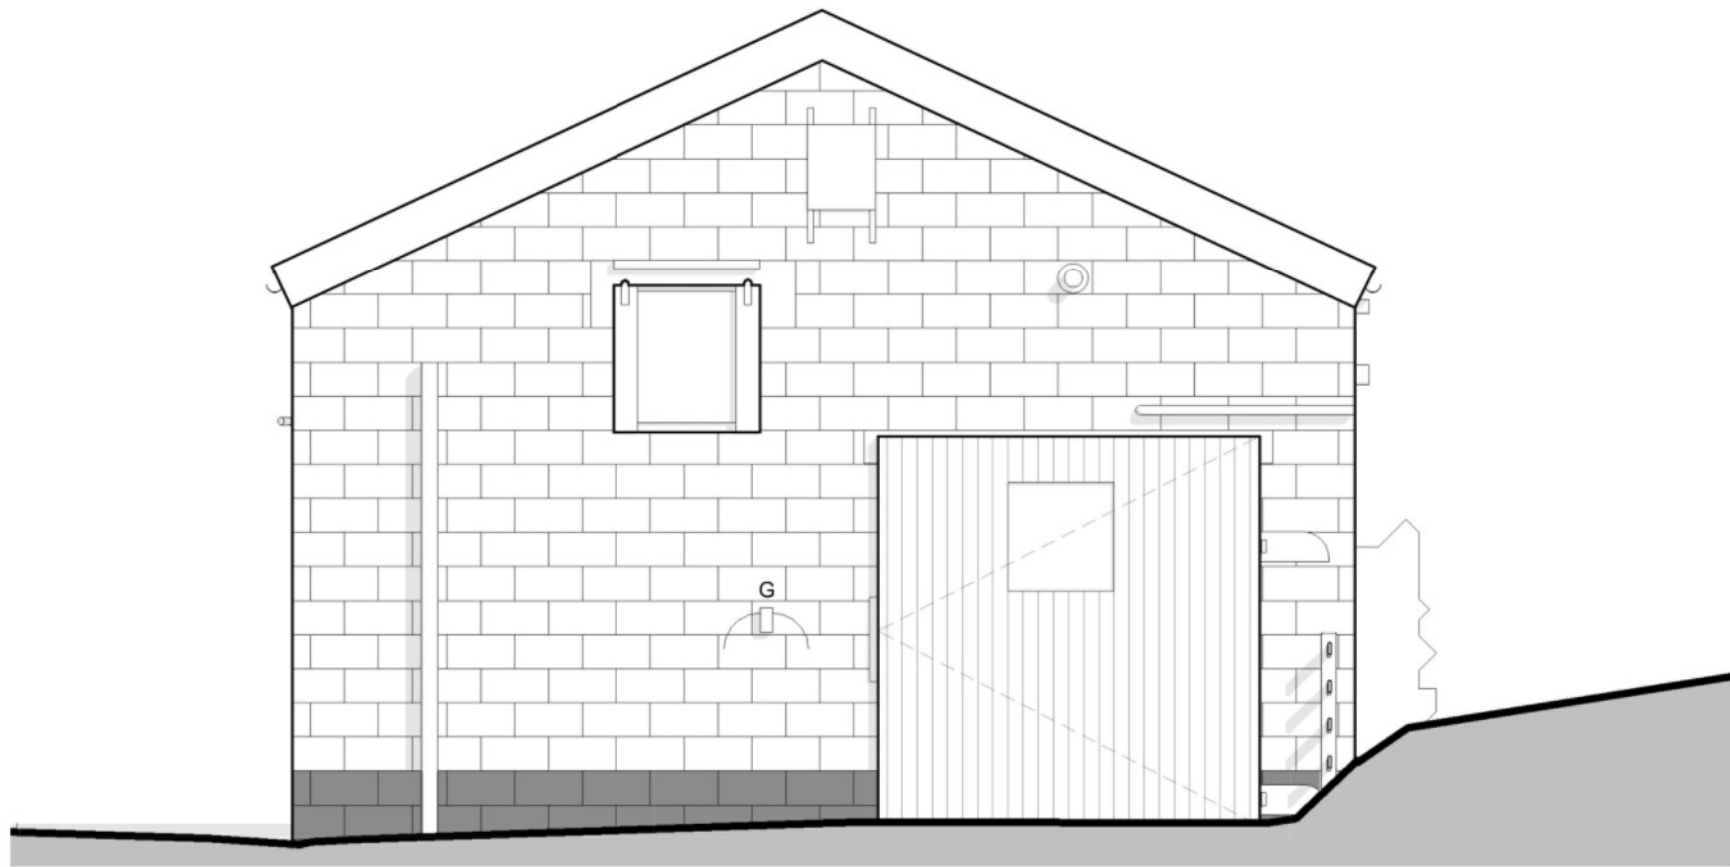

South West Elevation

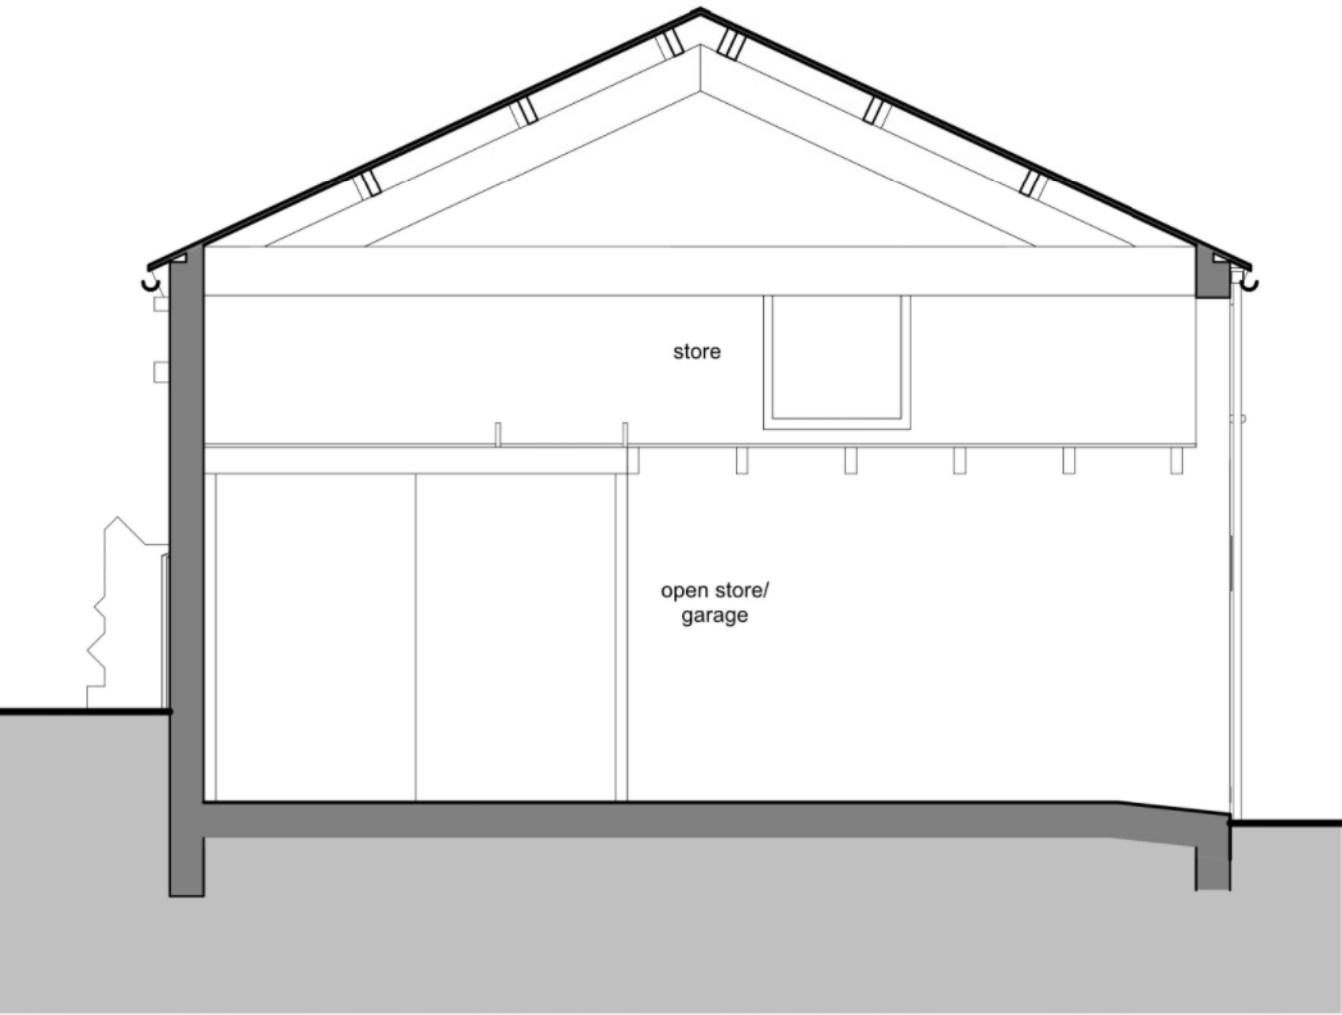

Section A-A

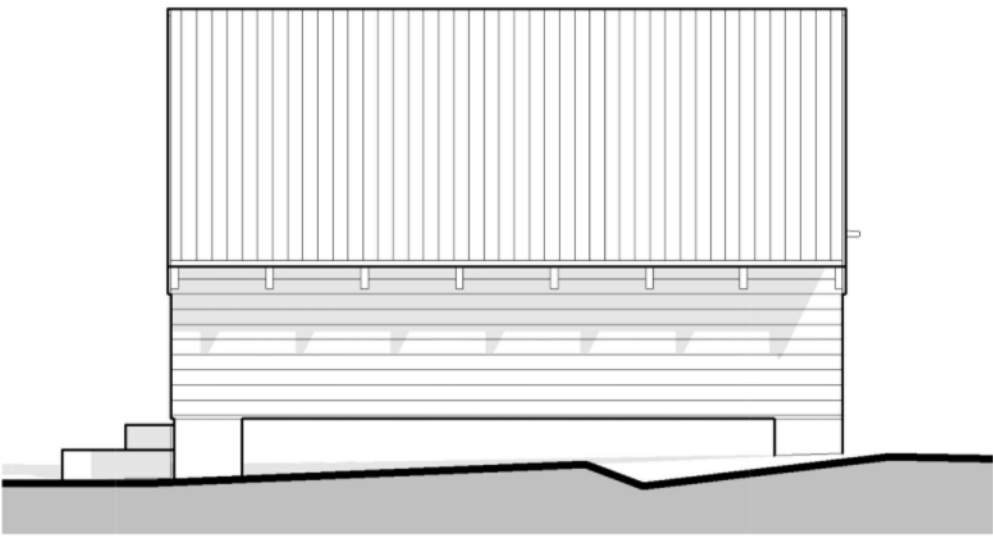

Summerhouse South West Elevation



IP01 Rev	28/05/26 Date	AC Drawn	Planning Issue Description
ctdarchitects Client Ms N. White & Ms. J. Douch Project Barn Conversion Shay Lane, Ipstones, STOKE ON TRENT, ST10 2LY Title Elevations & Section 'as existing' Project Clerk Bank House Clerk Bank LEEK Staffordshire ST13 5HE Project Barn Conversion Shay Lane, Ipstones, STOKE ON TRENT, ST10 2LY Title Elevations & Section 'as existing'			
ctd architects © 2026 This drawing is copyright. All dimensions to be checked on site before proceeding. Contractor must notify the architect of any discrepancies before proceeding. Contractor to check and report dimensions of new work to suit existing conditions. Do not assume existing structure or details are plans, square or level. All drawings to be read in conjunction with all other consultants drawings and specs.			
Client Ms N. White & Ms. J. Douch Project Barn Conversion Shay Lane, Ipstones, STOKE ON TRENT, ST10 2LY Title Elevations & Section 'as existing'			
Scale 1:50 Status PLANNING Drawing Ref 2613 - CTD - 00 - XX - DR - A - 005 - P01			
Size A1 Drawn AC			
CHKD KL			