

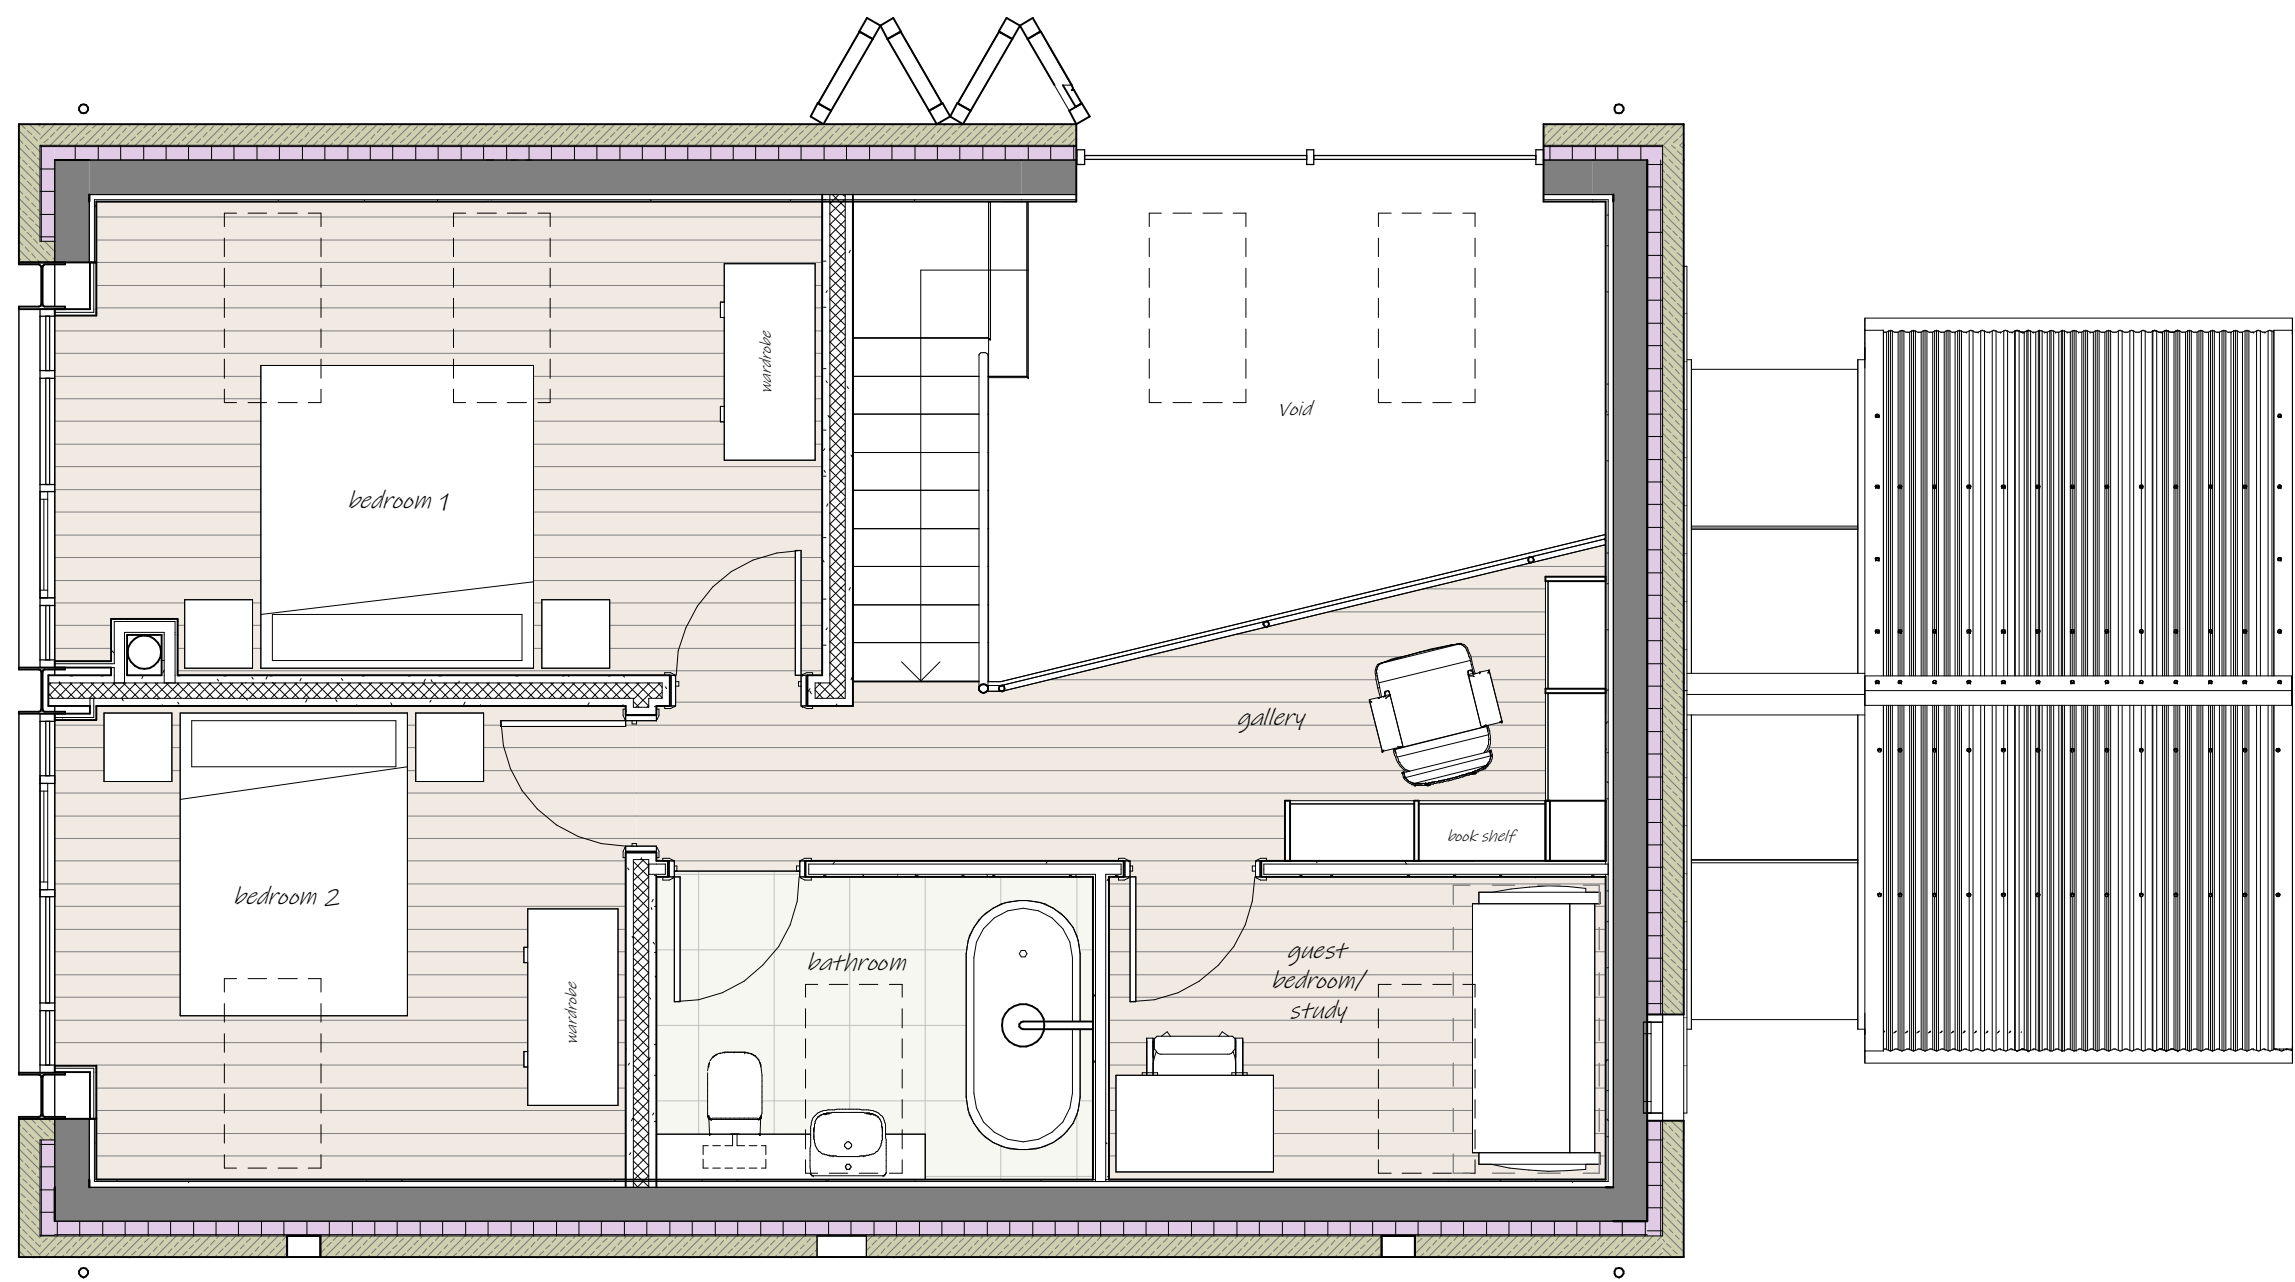


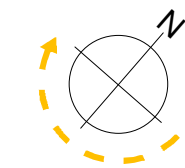

First Floor 'as proposed'

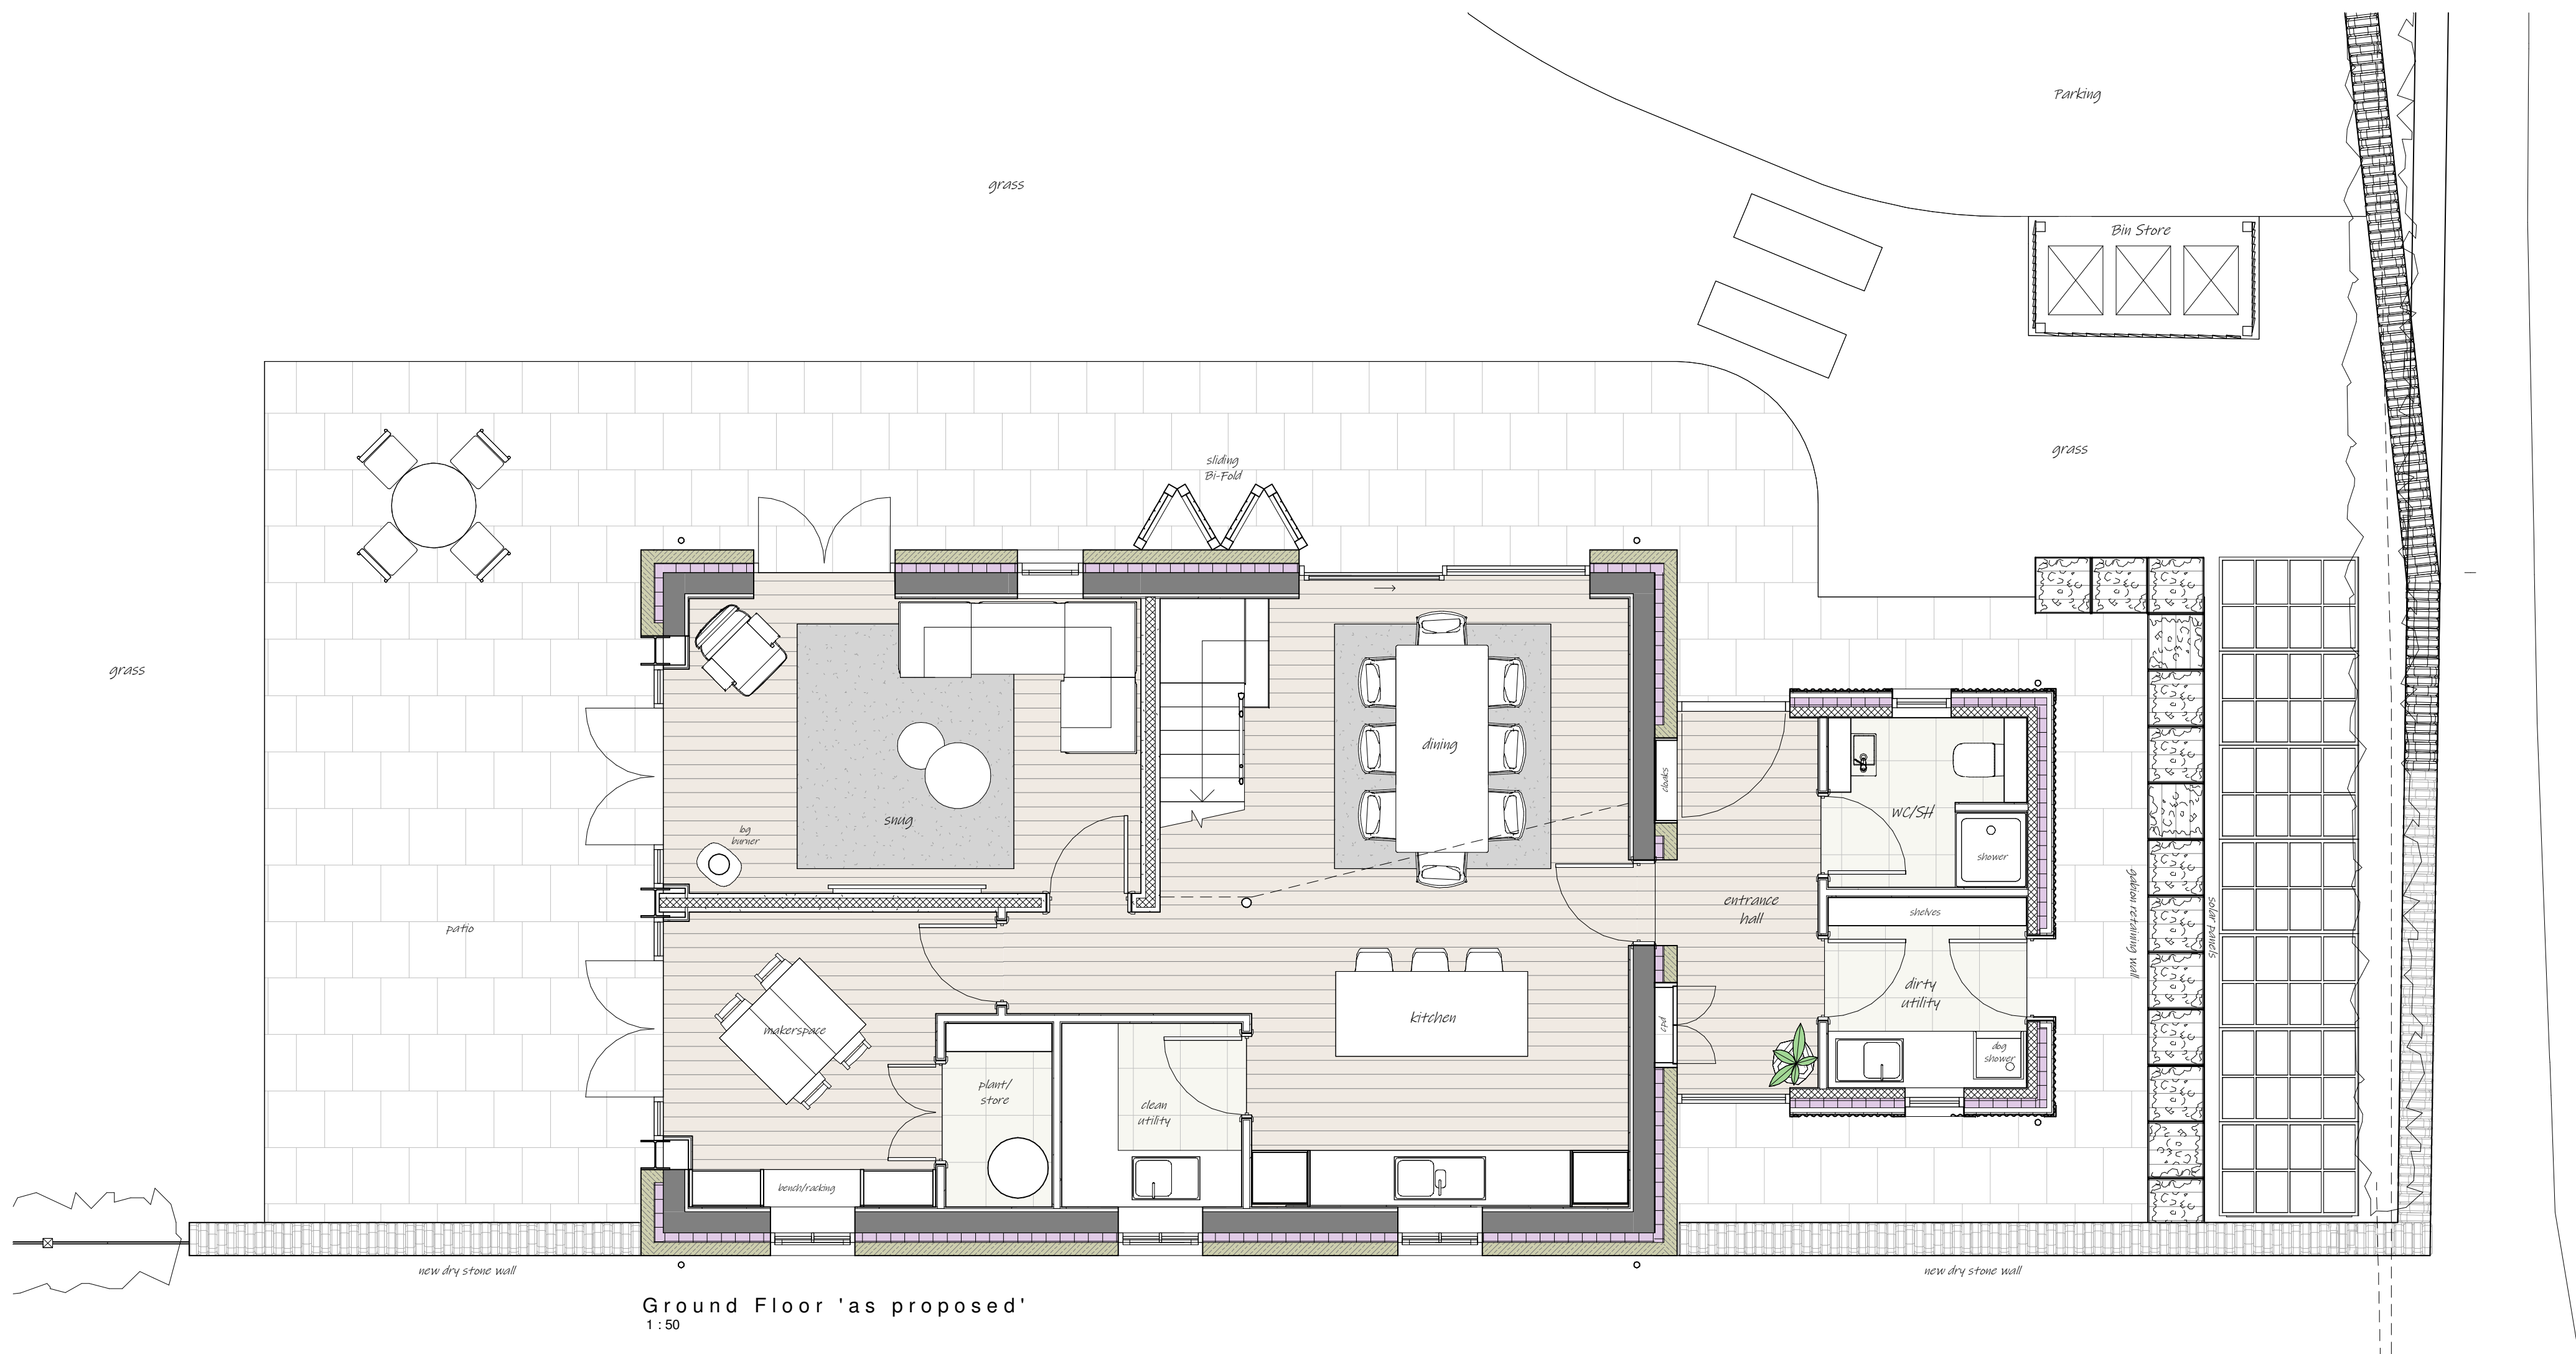

Ground Floor 'as proposed'
1:50

P02	01/06/26	AC	Bin Store amended	
P01	29/05/26	AC	Planning Issue	
Rev	Date	Drawn	Description	
ctd architects Client Ms N. White & Ms. J. Douch Project Barn Conversion Shay Lane, Ipstones, STOKE ON TRENT, ST10 2LY Title Floor Plans 'as proposed'				ctd architects © 2026 • This drawing is copyright. • All dimensions to be checked on site before proceeding. • Contractor must notify the architect of any discrepancies before proceeding. • Contractor to develop dimensions of new work to suit existing conditions. Do not assume existing structure or details are correct, square or level. • All drawings to be read in conjunction with all other consultants drawings and specs. Scale 1:50 Size A1 Drawn AC Chkd KL Status PLANNING Drawing Ref 2613 - CTD - 00 - ZZ - DR - A - 007 - P02