
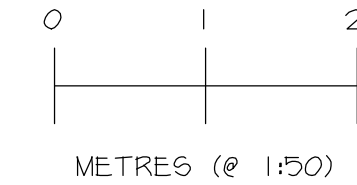


NOTES

All dimensions must be checked on site and only scaled from this drawing for planning purposes only

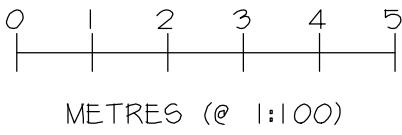

Date	Revisions

© copyright

Client

A & R SAVAGE FOCUS SIPP

Location

4 TAPE STREET
CHEADLE
STOKE ON TRENT
ST10 1BD

Proposal

CONVERT EXISTING BUILDING INTO
2NO. 2 BED DWELLINGS & 1NO.
STUDIO APARTMENT

Drawing Title

EXISTING FLOOR PLANS
AND ELEVATIONS

Scale 1:50


Date APR 2026 Drawn by MRP

Org No. J4117-03 Revision




MAKING PLANS
architecture


Ivy Lodge, Twyford Road, Willington, Derby, DE65 6DE
T/F 01283 703160 E info@makingplans-architecture.co.uk
W www.makingplans-architecture.co.uk

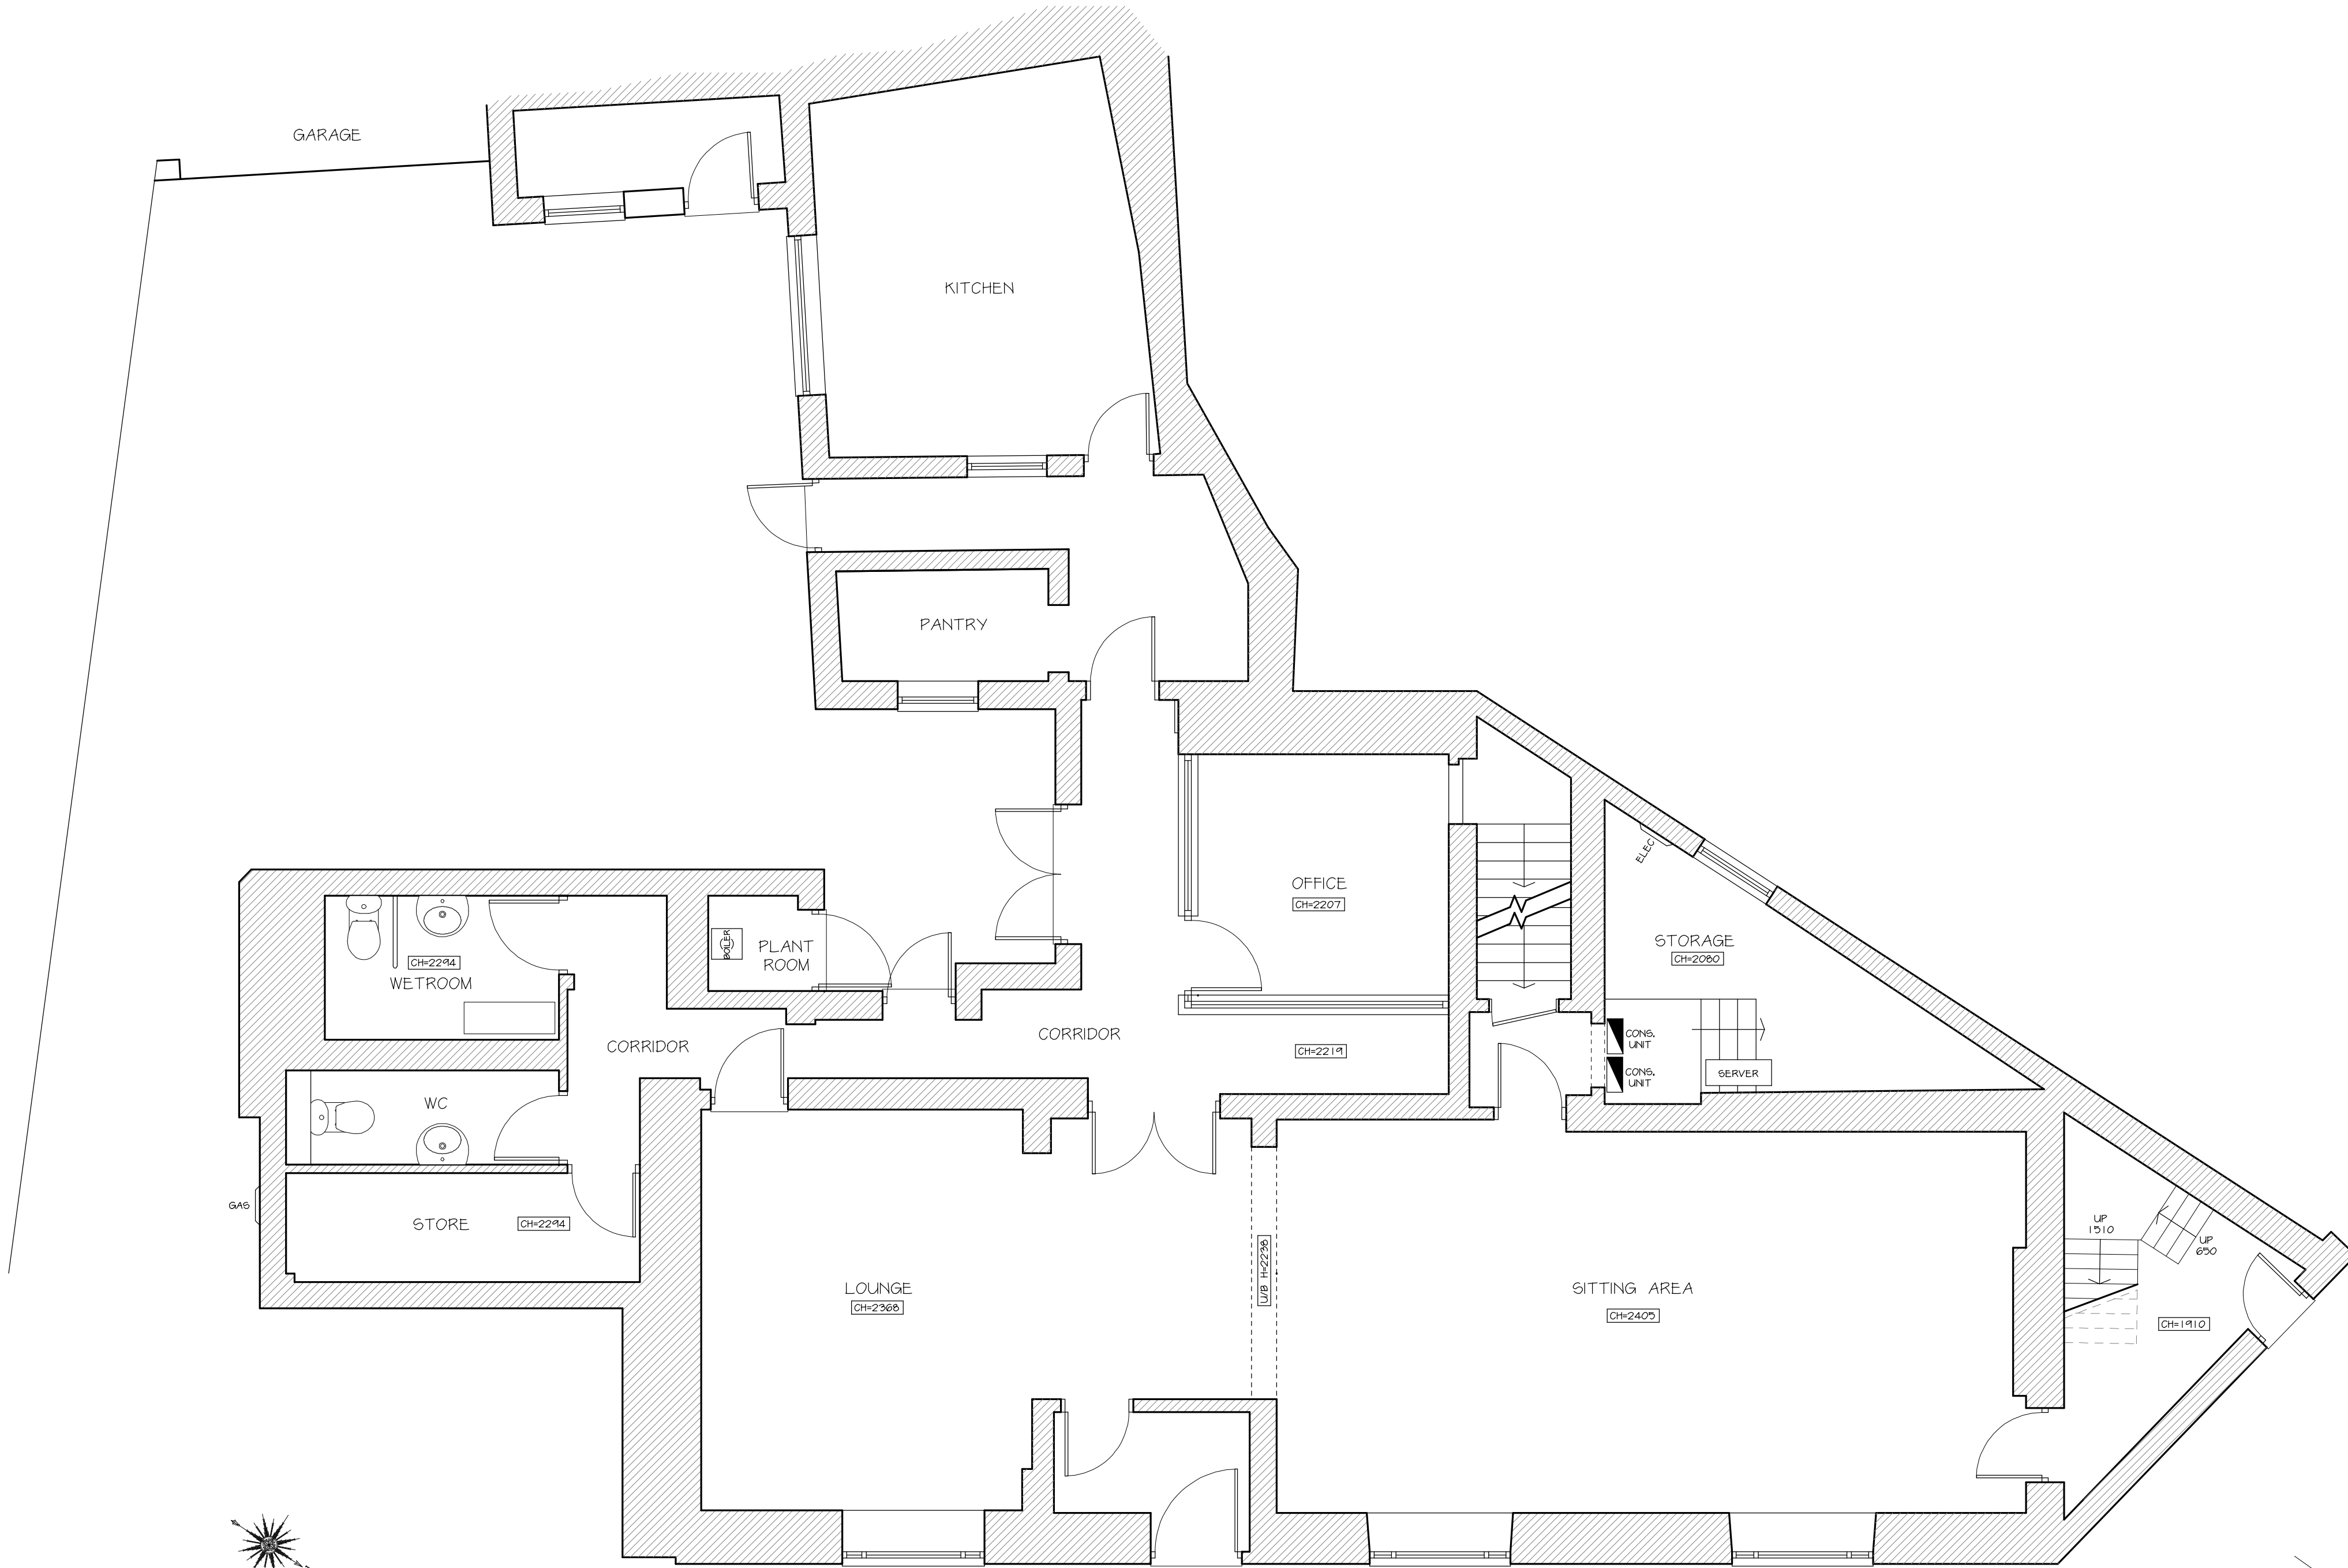

EXISTING GROUND FLOOR PLAN 1:50

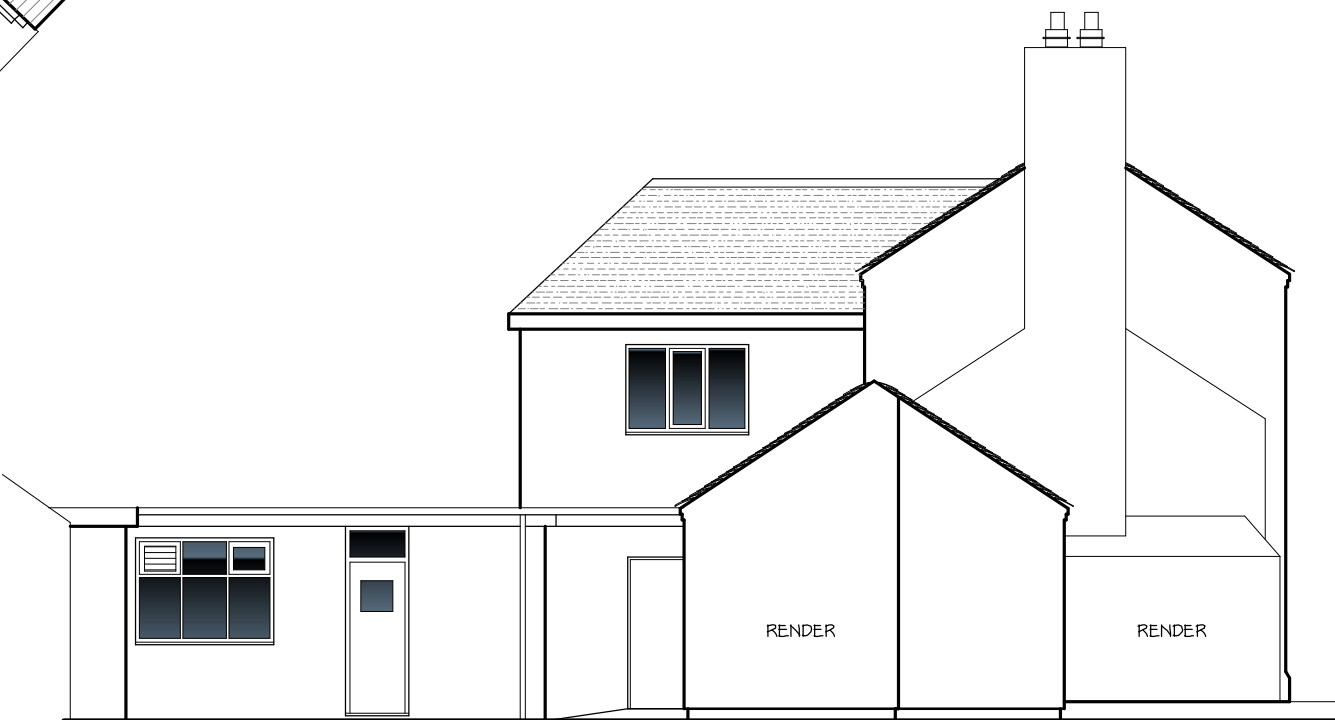


EXISTING SIDE (S) ELEVATION 1:100

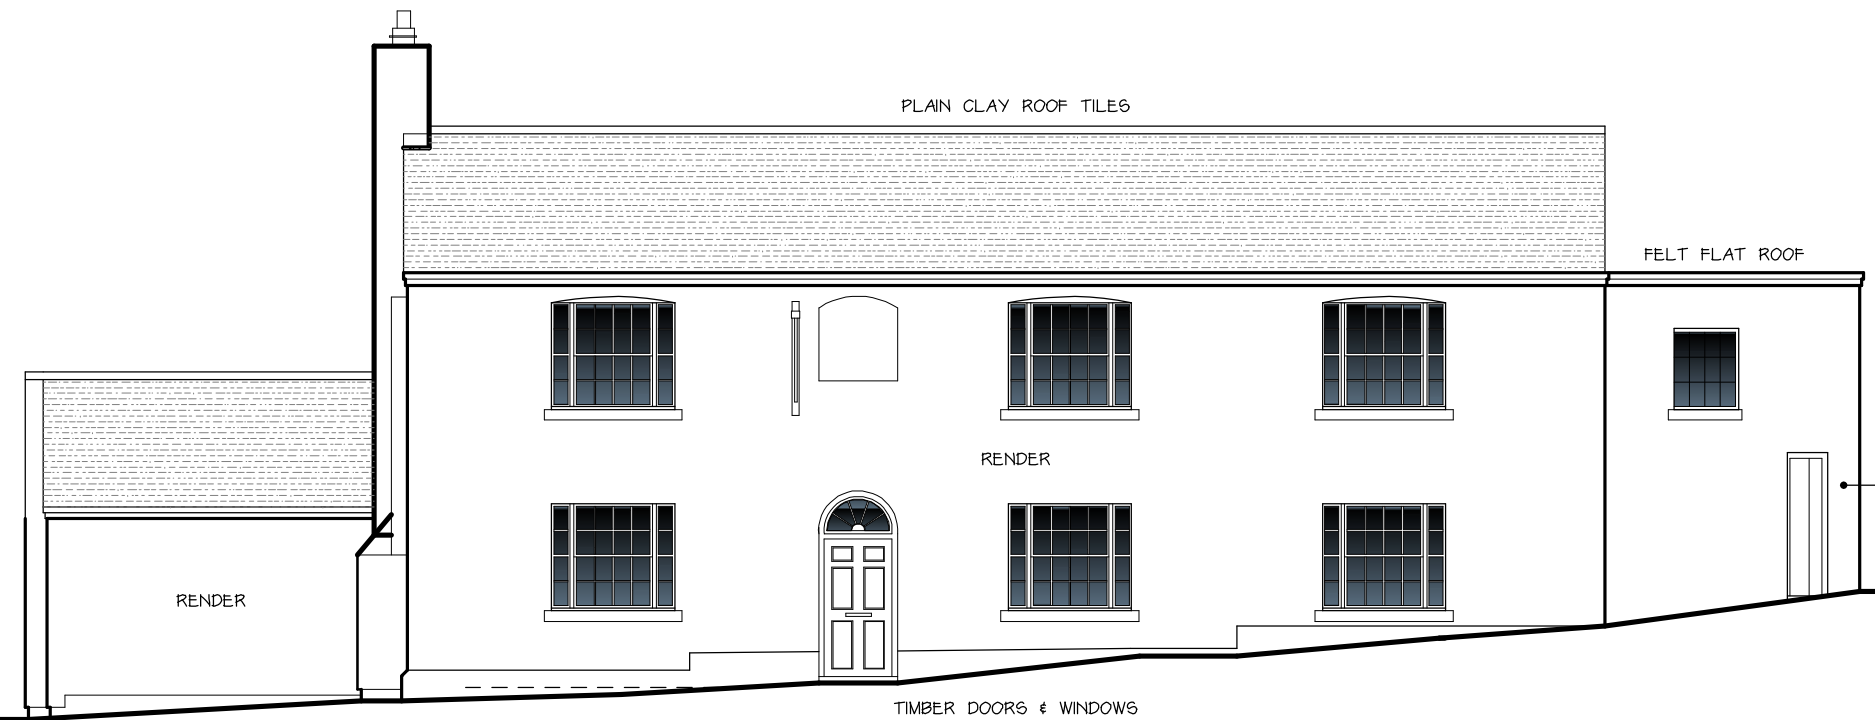

EXISTING FRONT (E) ELEVATION 1:100



EXISTING SIDE (N) ELEVATION 1:100

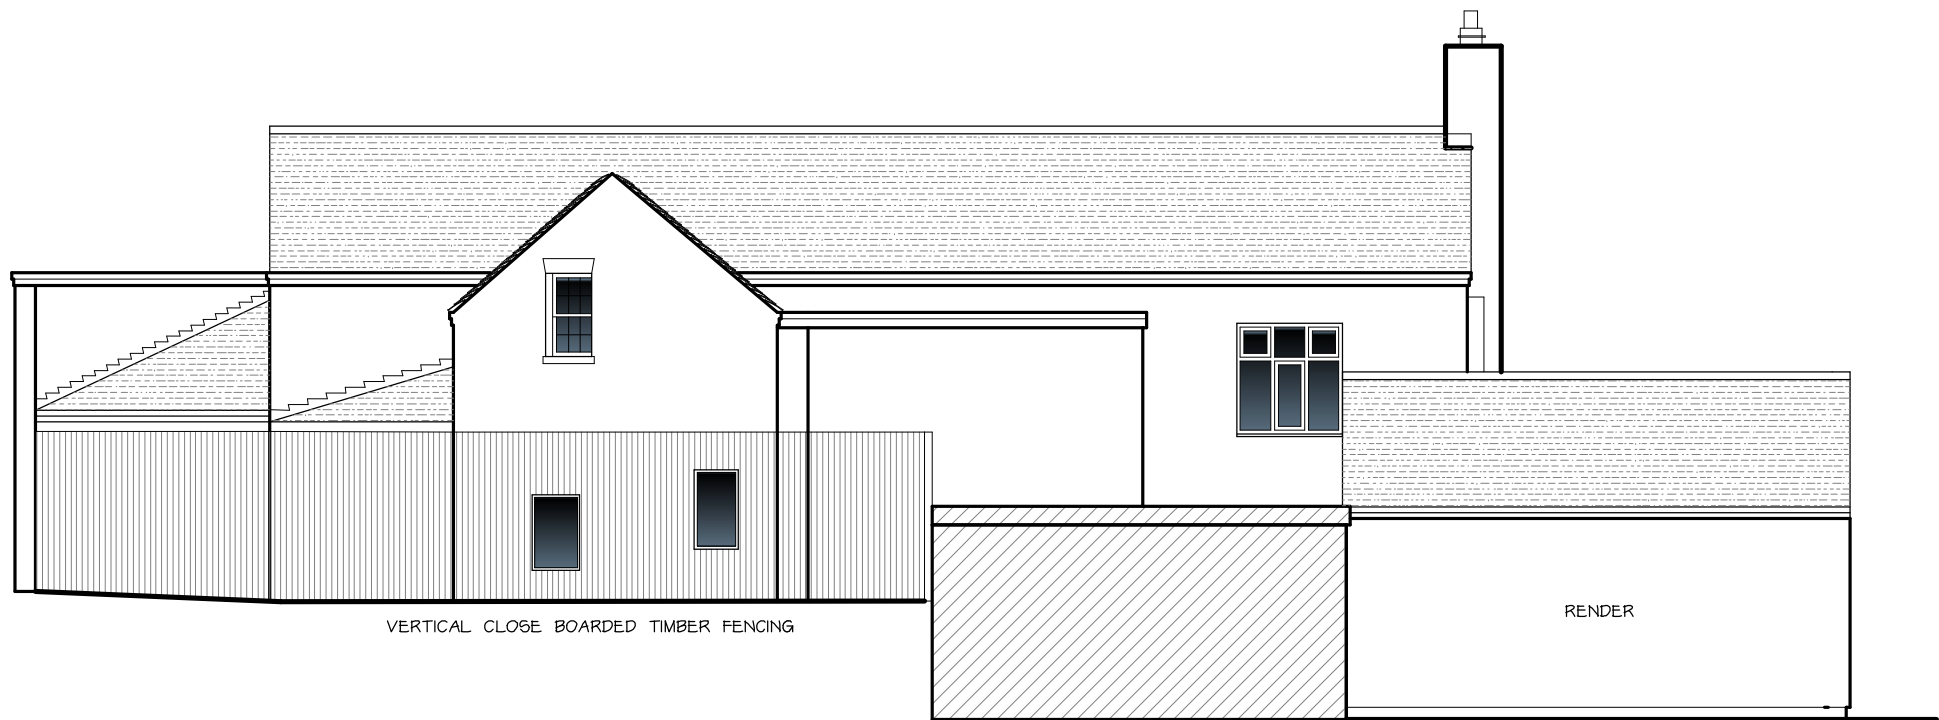

EXISTING REAR (W) ELEVATION 1:100