

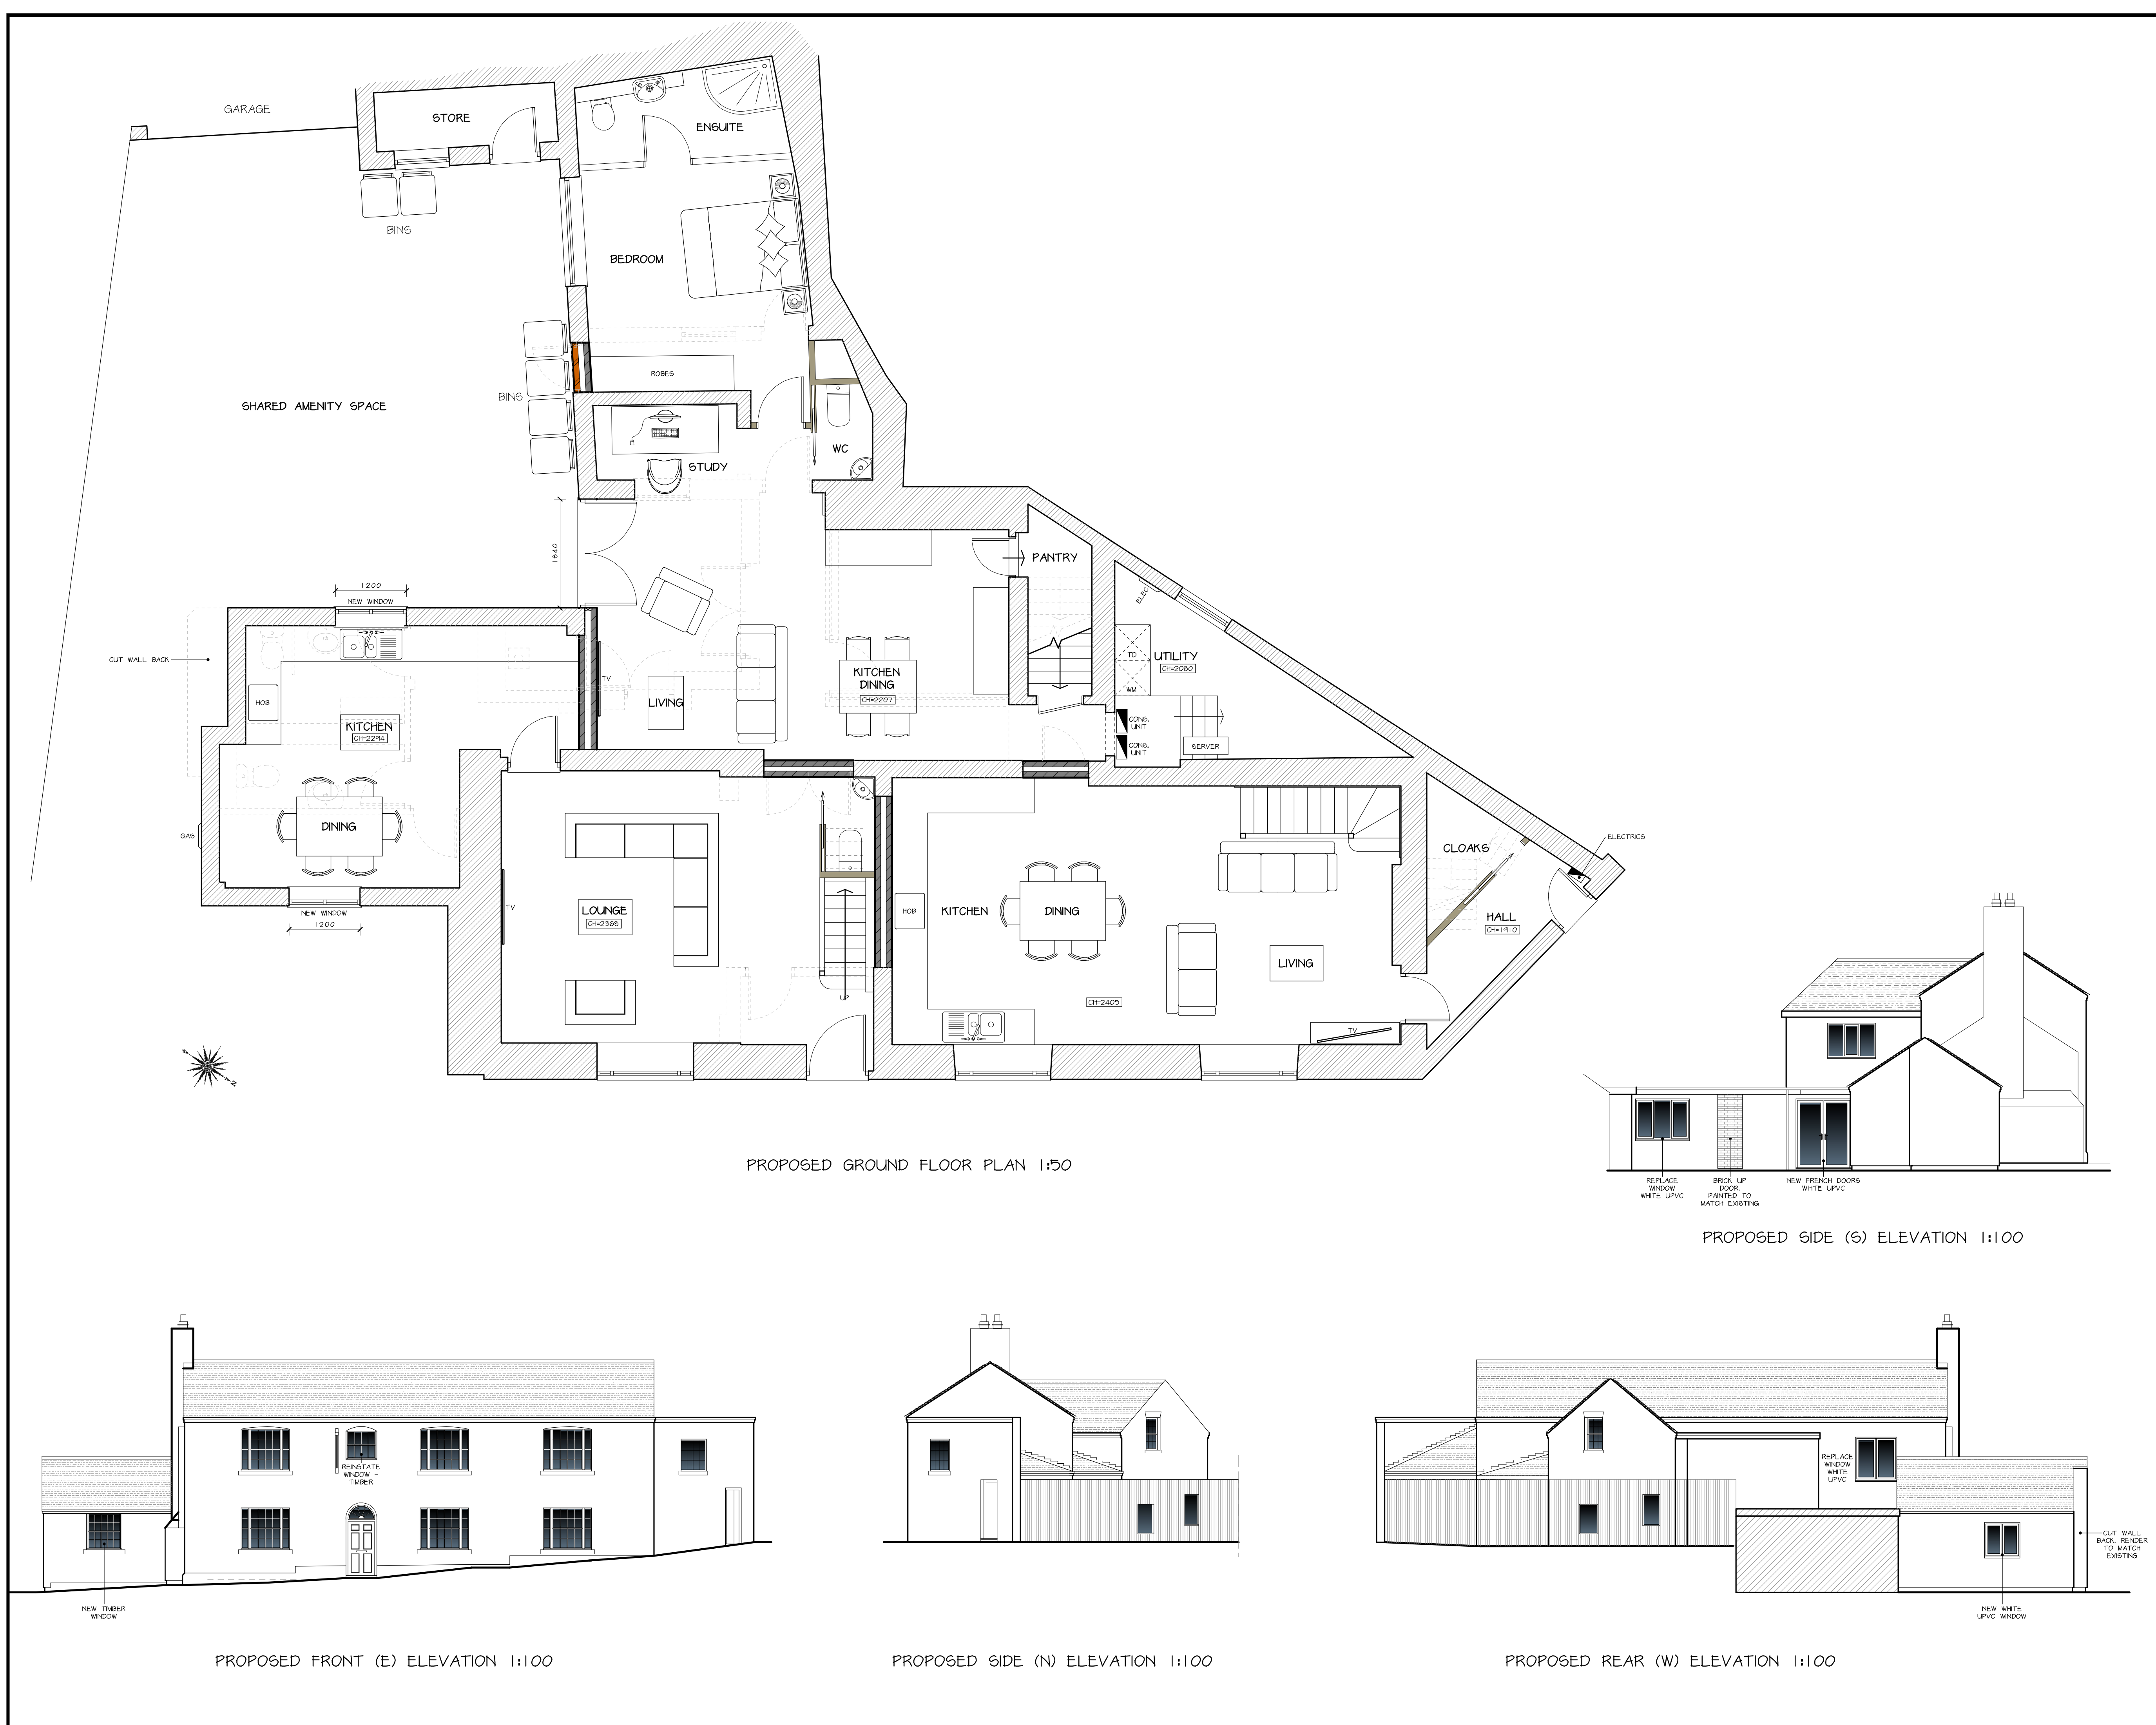


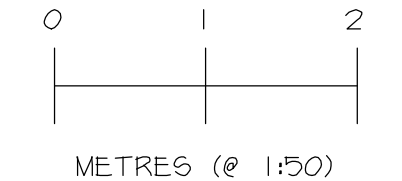

PAPER SIZE: A1

NOTES

All dimensions must be checked on site and only scaled from this drawing for planning purposes only

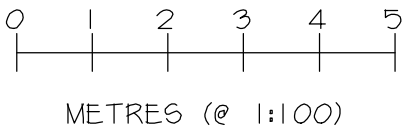

Date	Revisions

© copyright

Client

A & R SAVAGE FOCUS SIPP

Location

4 TAPE STREET
CHEADLE
STOKE ON TRENT
ST10 1BD

Proposal

CONVERT EXISTING BUILDING INTO
2NO. 2 BED DWELLINGS & 1NO.
STUDIO APARTMENT

Drawing Title

PROPOSED FLOOR PLANS
AND ELEVATIONS

Scale

1:50

Date

APR 2026


Drawn by

MRP

Org No.

J4117-05

Revision

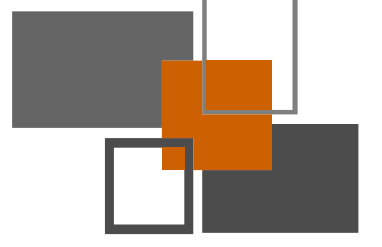

MAKING PLANS
architecture

Ivy Lodge, Twyford Road, Willington, Derby, DE65 6DE
T/F 01283 703160 E info@makingplans-architecture.co.uk
W www.makingplans-architecture.co.uk