


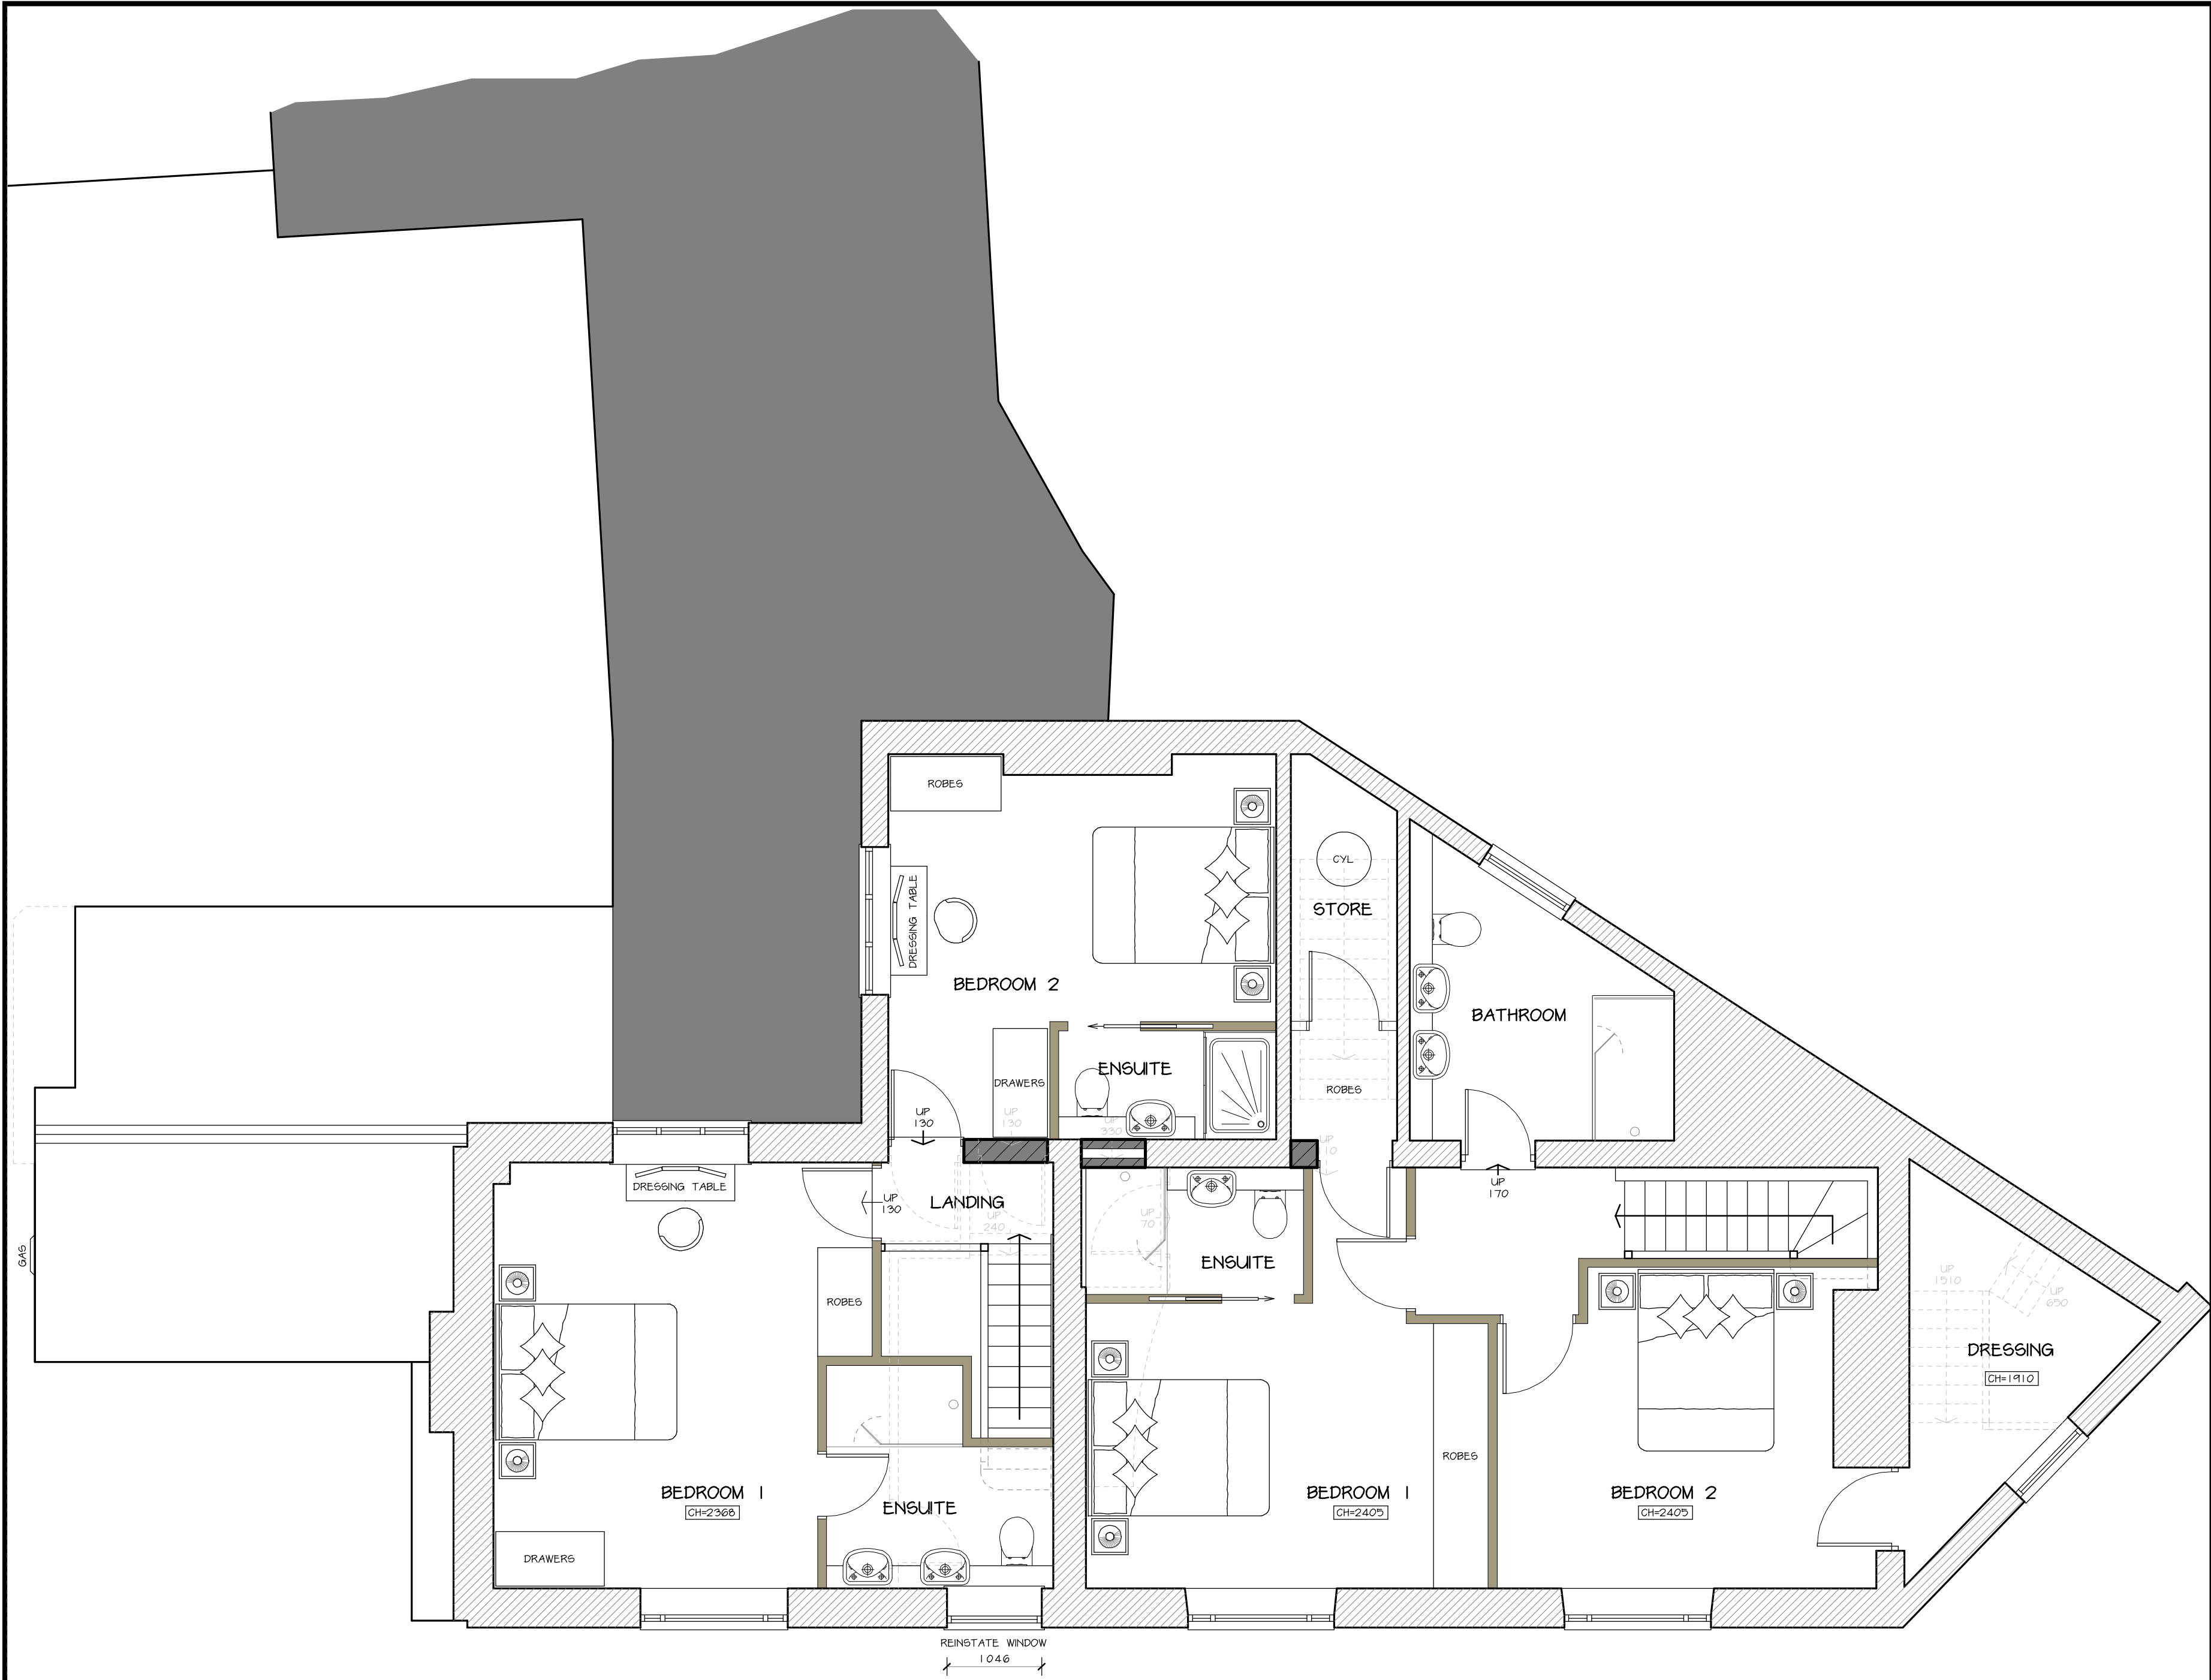


PROPOSED FIRST FLOOR PLAN 1:50


PAPER SIZE: A2

NOTES

All dimensions must be checked on site and only scaled from this drawing for planning purposes only

 

METRES (@ 1:100)

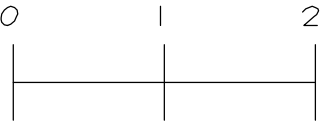

METRES (@ 1:50)

Date	Revisions

© copyright

Client

A & R SAVAGE FOCUS SIPP

Location

4 TAPE STREET
CHEADLE
STOKE ON TRENT
ST10 1BD

Proposal

CONVERT EXISTING BUILDING INTO
2NO. 2 BED DWELLINGS & 1NO.
STUDIO APARTMENT

Drawing Title

PROPOSED FIRST FLOOR PLAN

Scale

1:50

Date

APR 2026

Drawn by

MRP

Drg No.

J4117-06

Revision



MAKING PLANS
architecture

Ivy Lodge, Twyford Road, Willington, Derby. DE65 6DE
T/F 01283 703160 E info@makingplans-architecture.co.uk
W www.makingplans-architecture.co.uk