




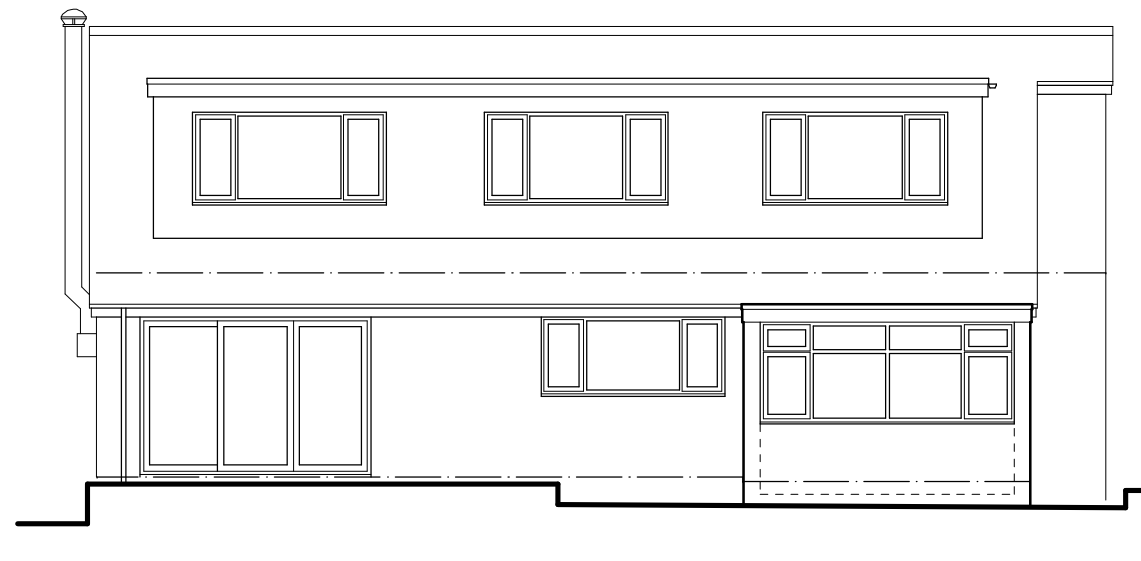


West Elevation

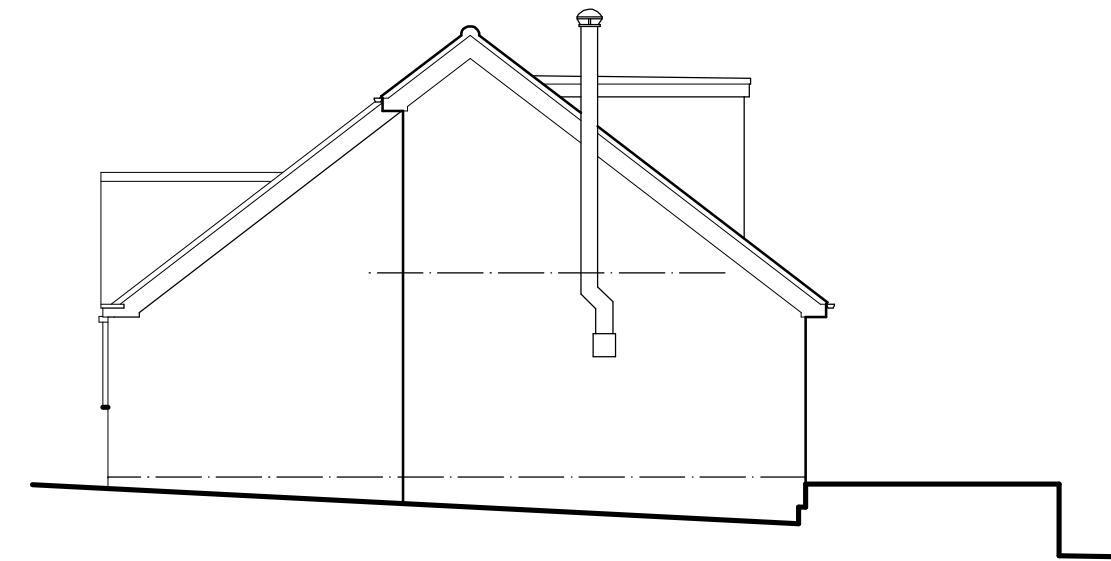

North Elevation

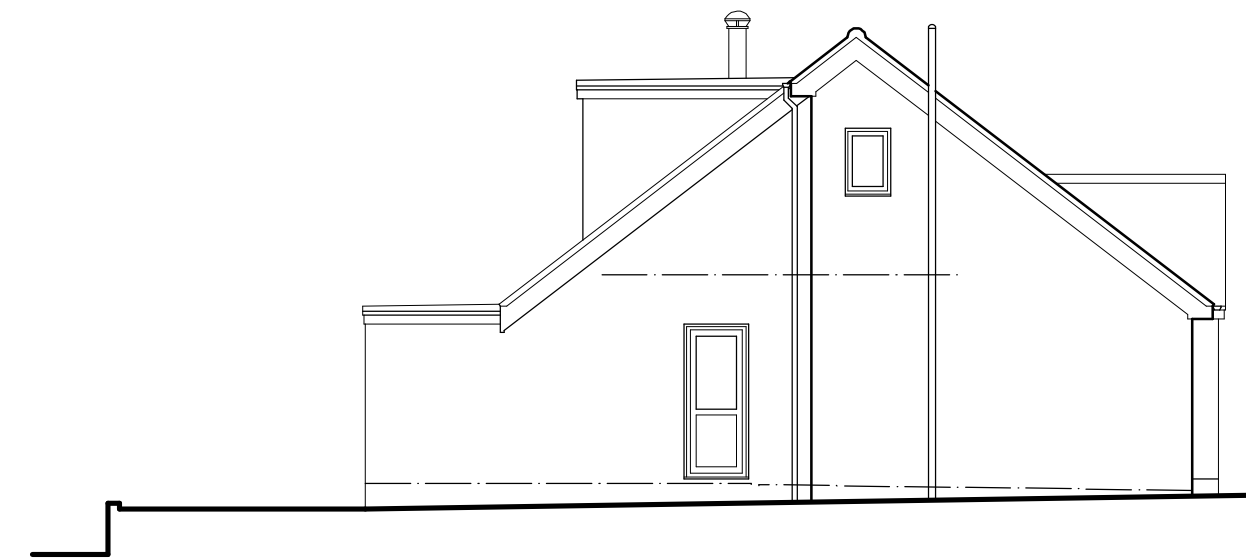

South Elevation

 

scale bar @ 1:100

Mr & Mrs Williams

Proposed Rear Extension + Alts at
72 Folly Ln,
Cheddleton,
Leek, ST13 7DA


Existing Conditions Floor Plans and Elevations

Date	Sheet	Scale
April 2026	A2	1:100
Dwg No.	Rev.	Drawn
2026-3087-01	A	NAW
A - 04/06/2026 - NEIGHBOURING PROPERTY SURVEY PLOTTED		




10 Cawdry Buildings, Fountain Street, Leek. ST13 6JP
Telephone: 01538 386002
E-mail: info@sammonsltd.co.uk
Web: www.sammonsltd.co.uk

This drawing is copyright.
All dimensions must be checked prior to commencement.

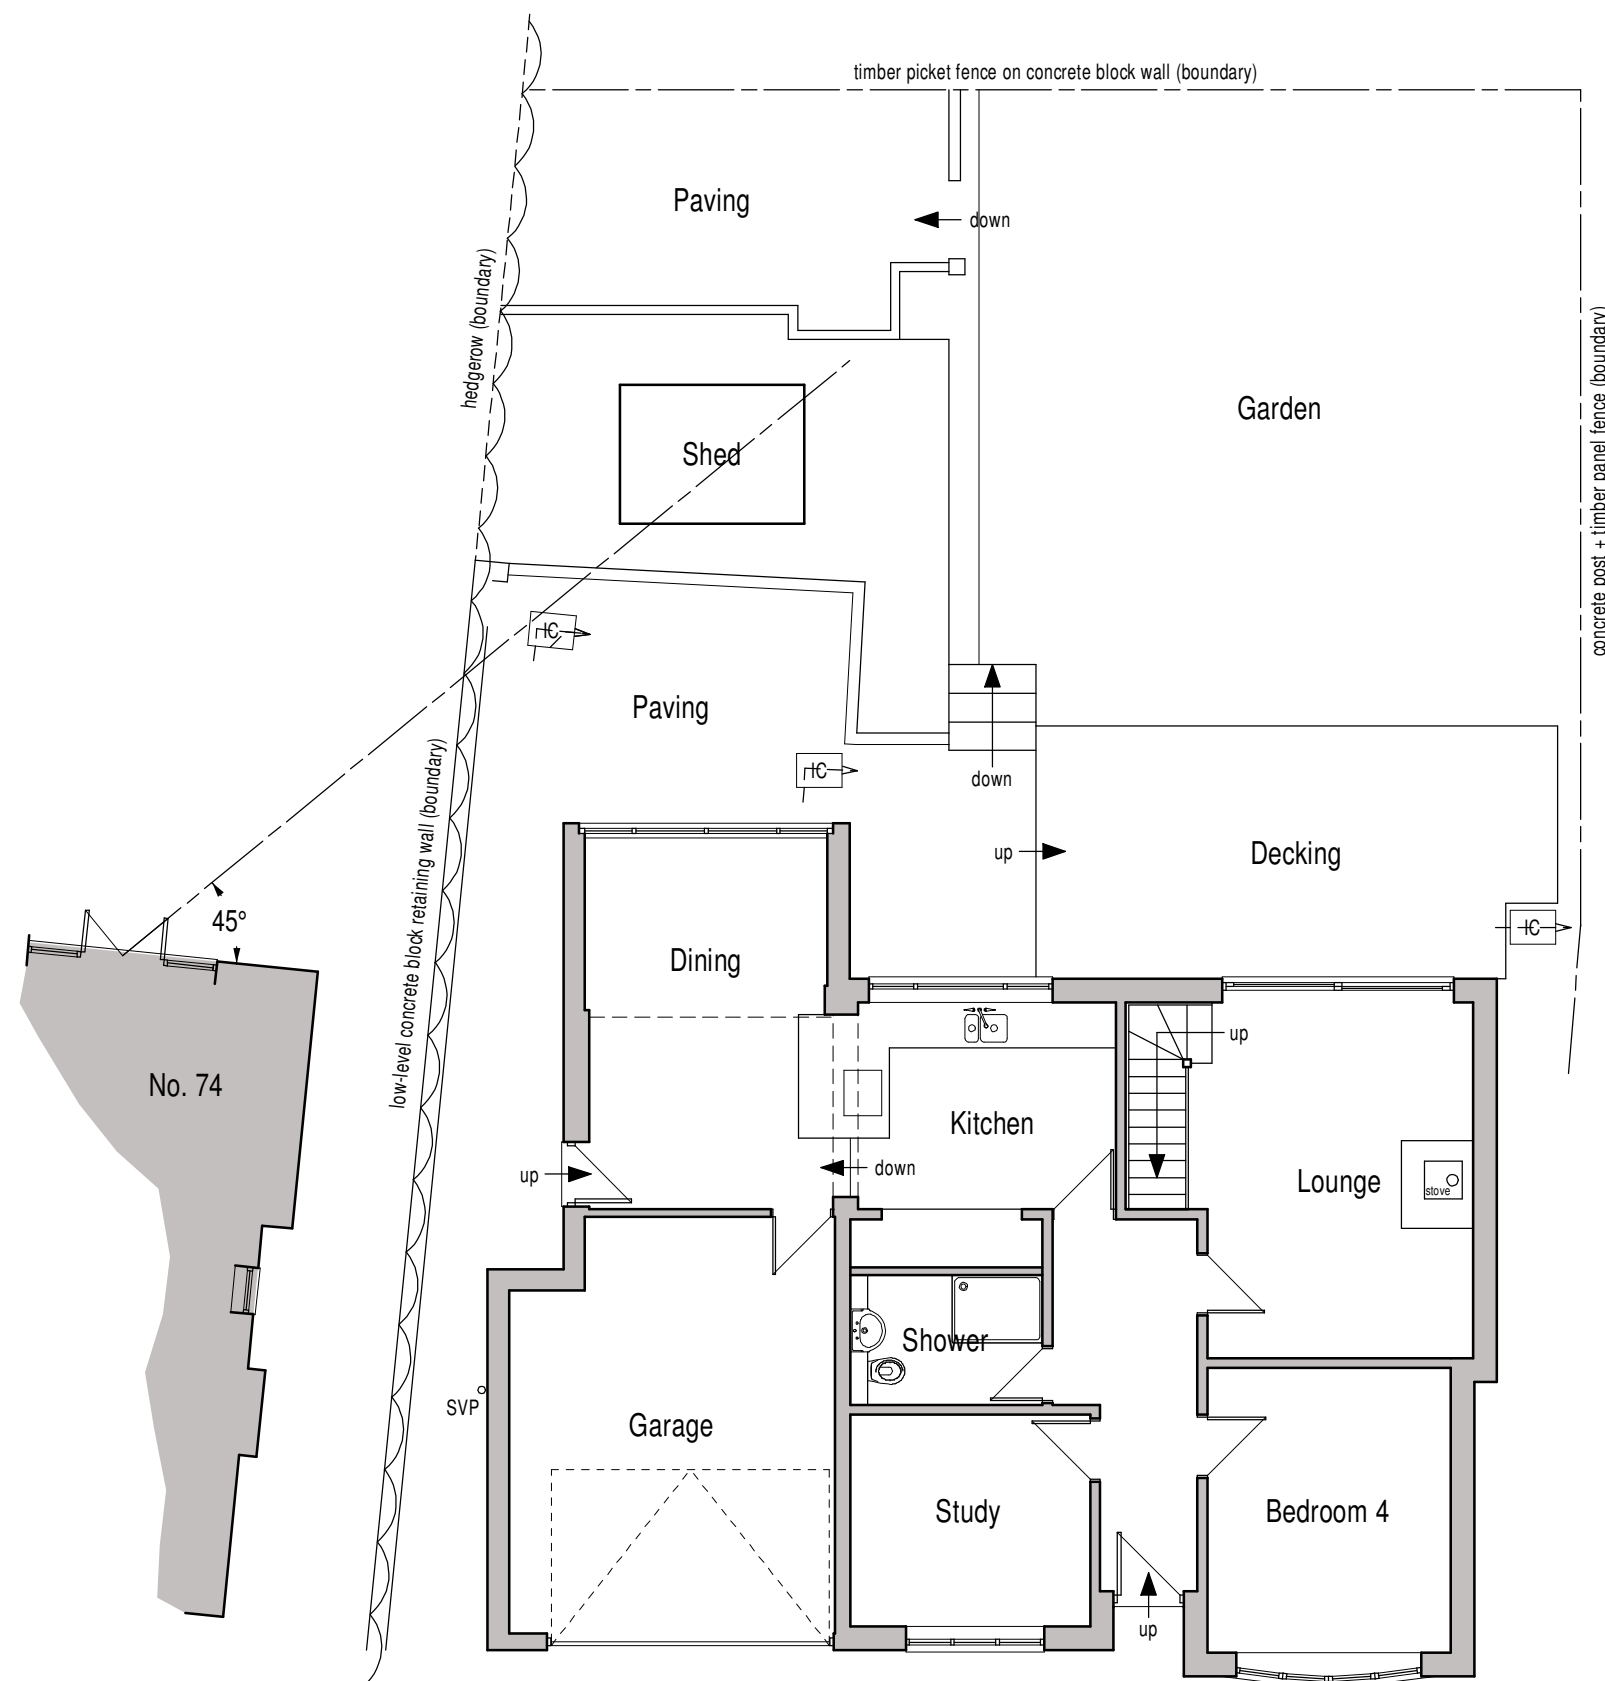

Ground Floor Plan

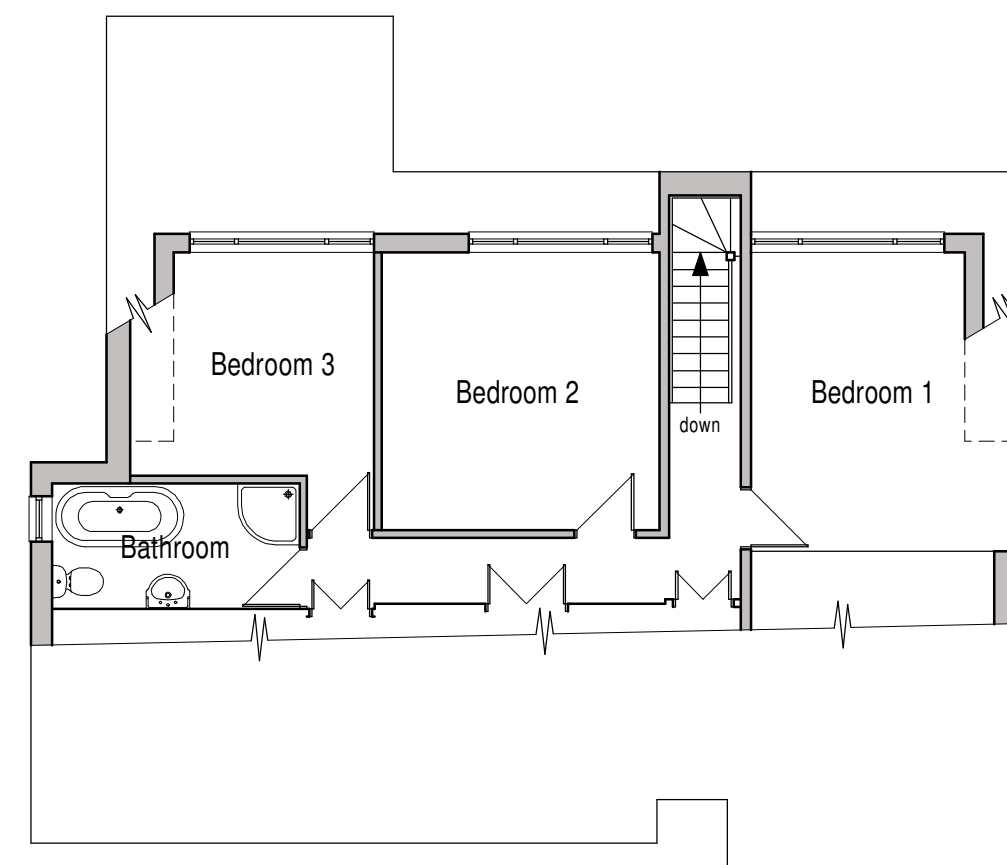

First Floor Plan