
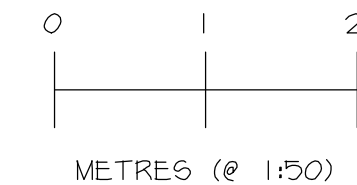


NOTES

All dimensions must be checked on site and only scaled from this drawing for planning purposes only

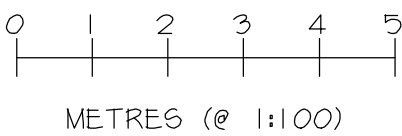

A	JUN 2026	REMOVE RENDER & RE-RENDER WITH LIME
	Date	Revisions

© copyright

Client
A & R SAVAGE FOCUS SIPP

Location
4 TAPE STREET
CHEADLE
STOKE ON TRENT
ST10 1BD

Proposal
CONVERT EXISTING BUILDING INTO
2NO. 2 BED DWELLINGS & 1NO.
STUDIO APARTMENT

Drawing Title
PROPOSED FLOOR PLANS
AND ELEVATIONS

Scale
1:50

Date
APR 2026

Drawn by
MRP

Org No.
J4117-05

Revision
A




MAKING PLANS
architecture

Ivy Lodge, Twyford Road, Willington, Derby, DE65 6DE
T/F 01283 703160 E info@makingplans-architecture.co.uk
W www.makingplans-architecture.co.uk




PROPOSED GROUND FLOOR PLAN 1:50

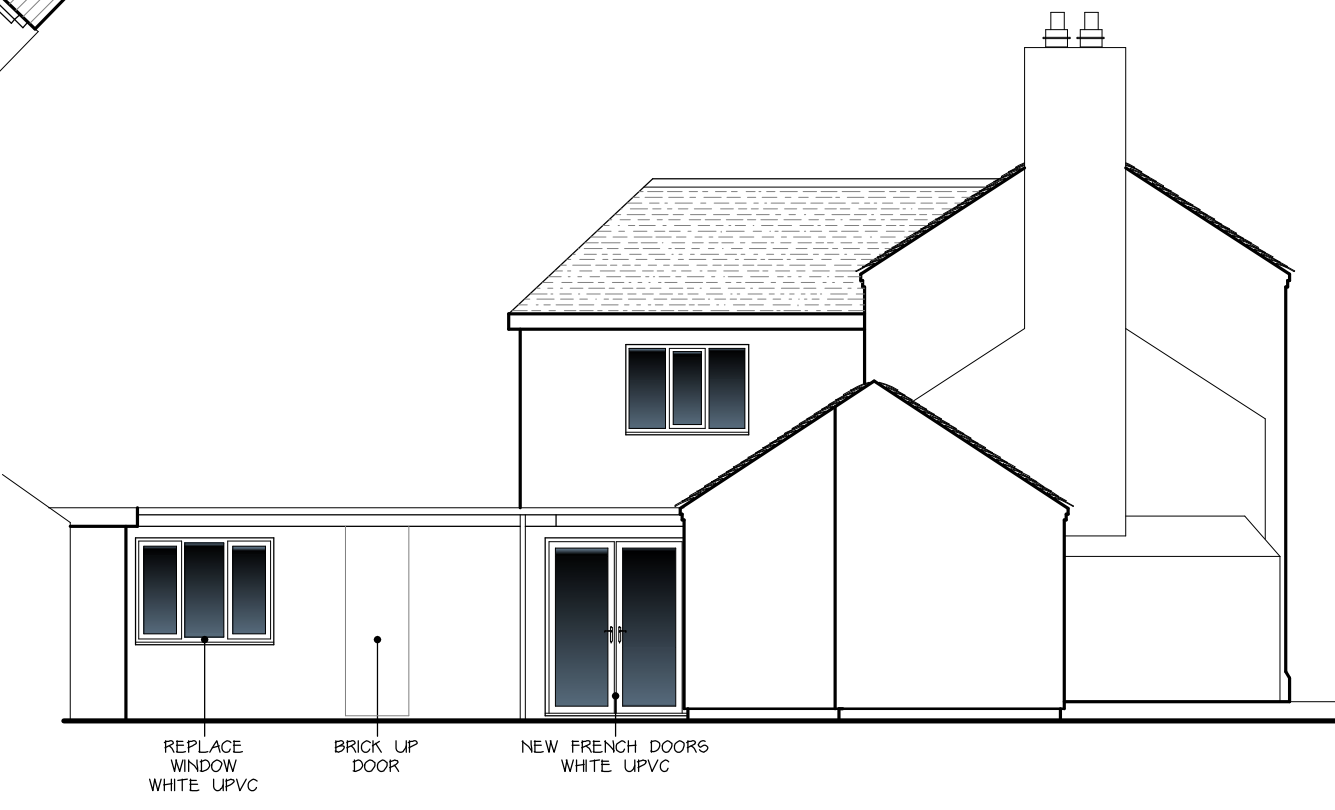


PROPOSED SIDE (S) ELEVATION 1:100



PROPOSED FRONT (E) ELEVATION 1:100

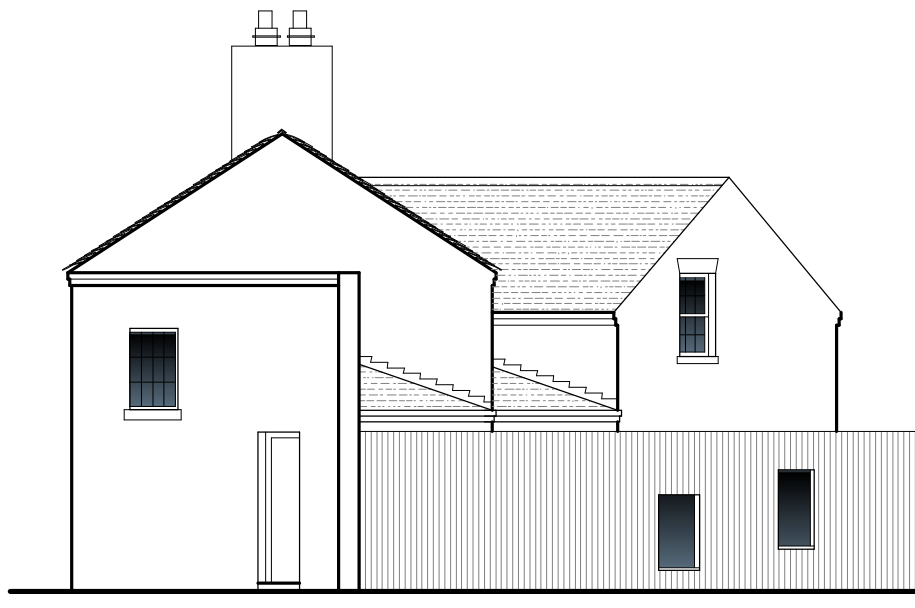

PROPOSED SIDE (N) ELEVATION 1:100

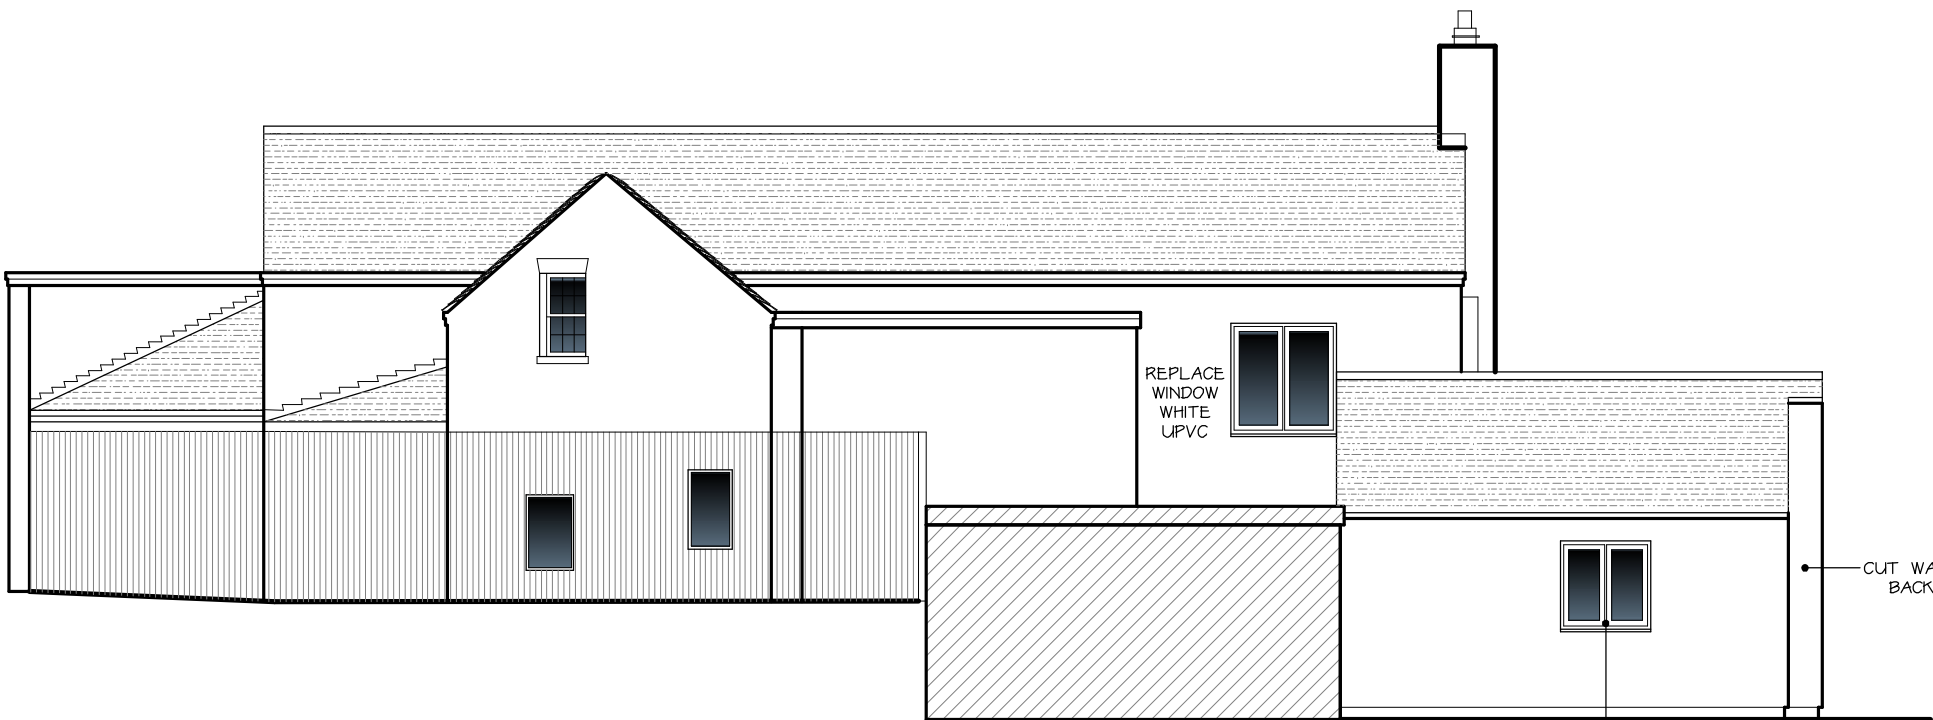

PROPOSED REAR (W) ELEVATION 1:100

REV A
ALL RENDER & PAINT TO WALLS TO BE REMOVED & WHOLE PROPERTY TO BE RE-RENDERED WITH OFF-WHITE LIME RENDER