

Proposed Facing Materials

Walls: Vandersanden Old Farmhouse facing brickwork with stone cills.



Roof: Staffordshire Blue/Grey Plain roof Tiles with integrated photovoltaic solar panels.

Windows: Woodgrain effect pastel colour upvc.

Doors: Woodgrain effect pastel colour upvc or composite

Rain Water Goods: Black cast iron effect upvc

Porch: Oak framed construction

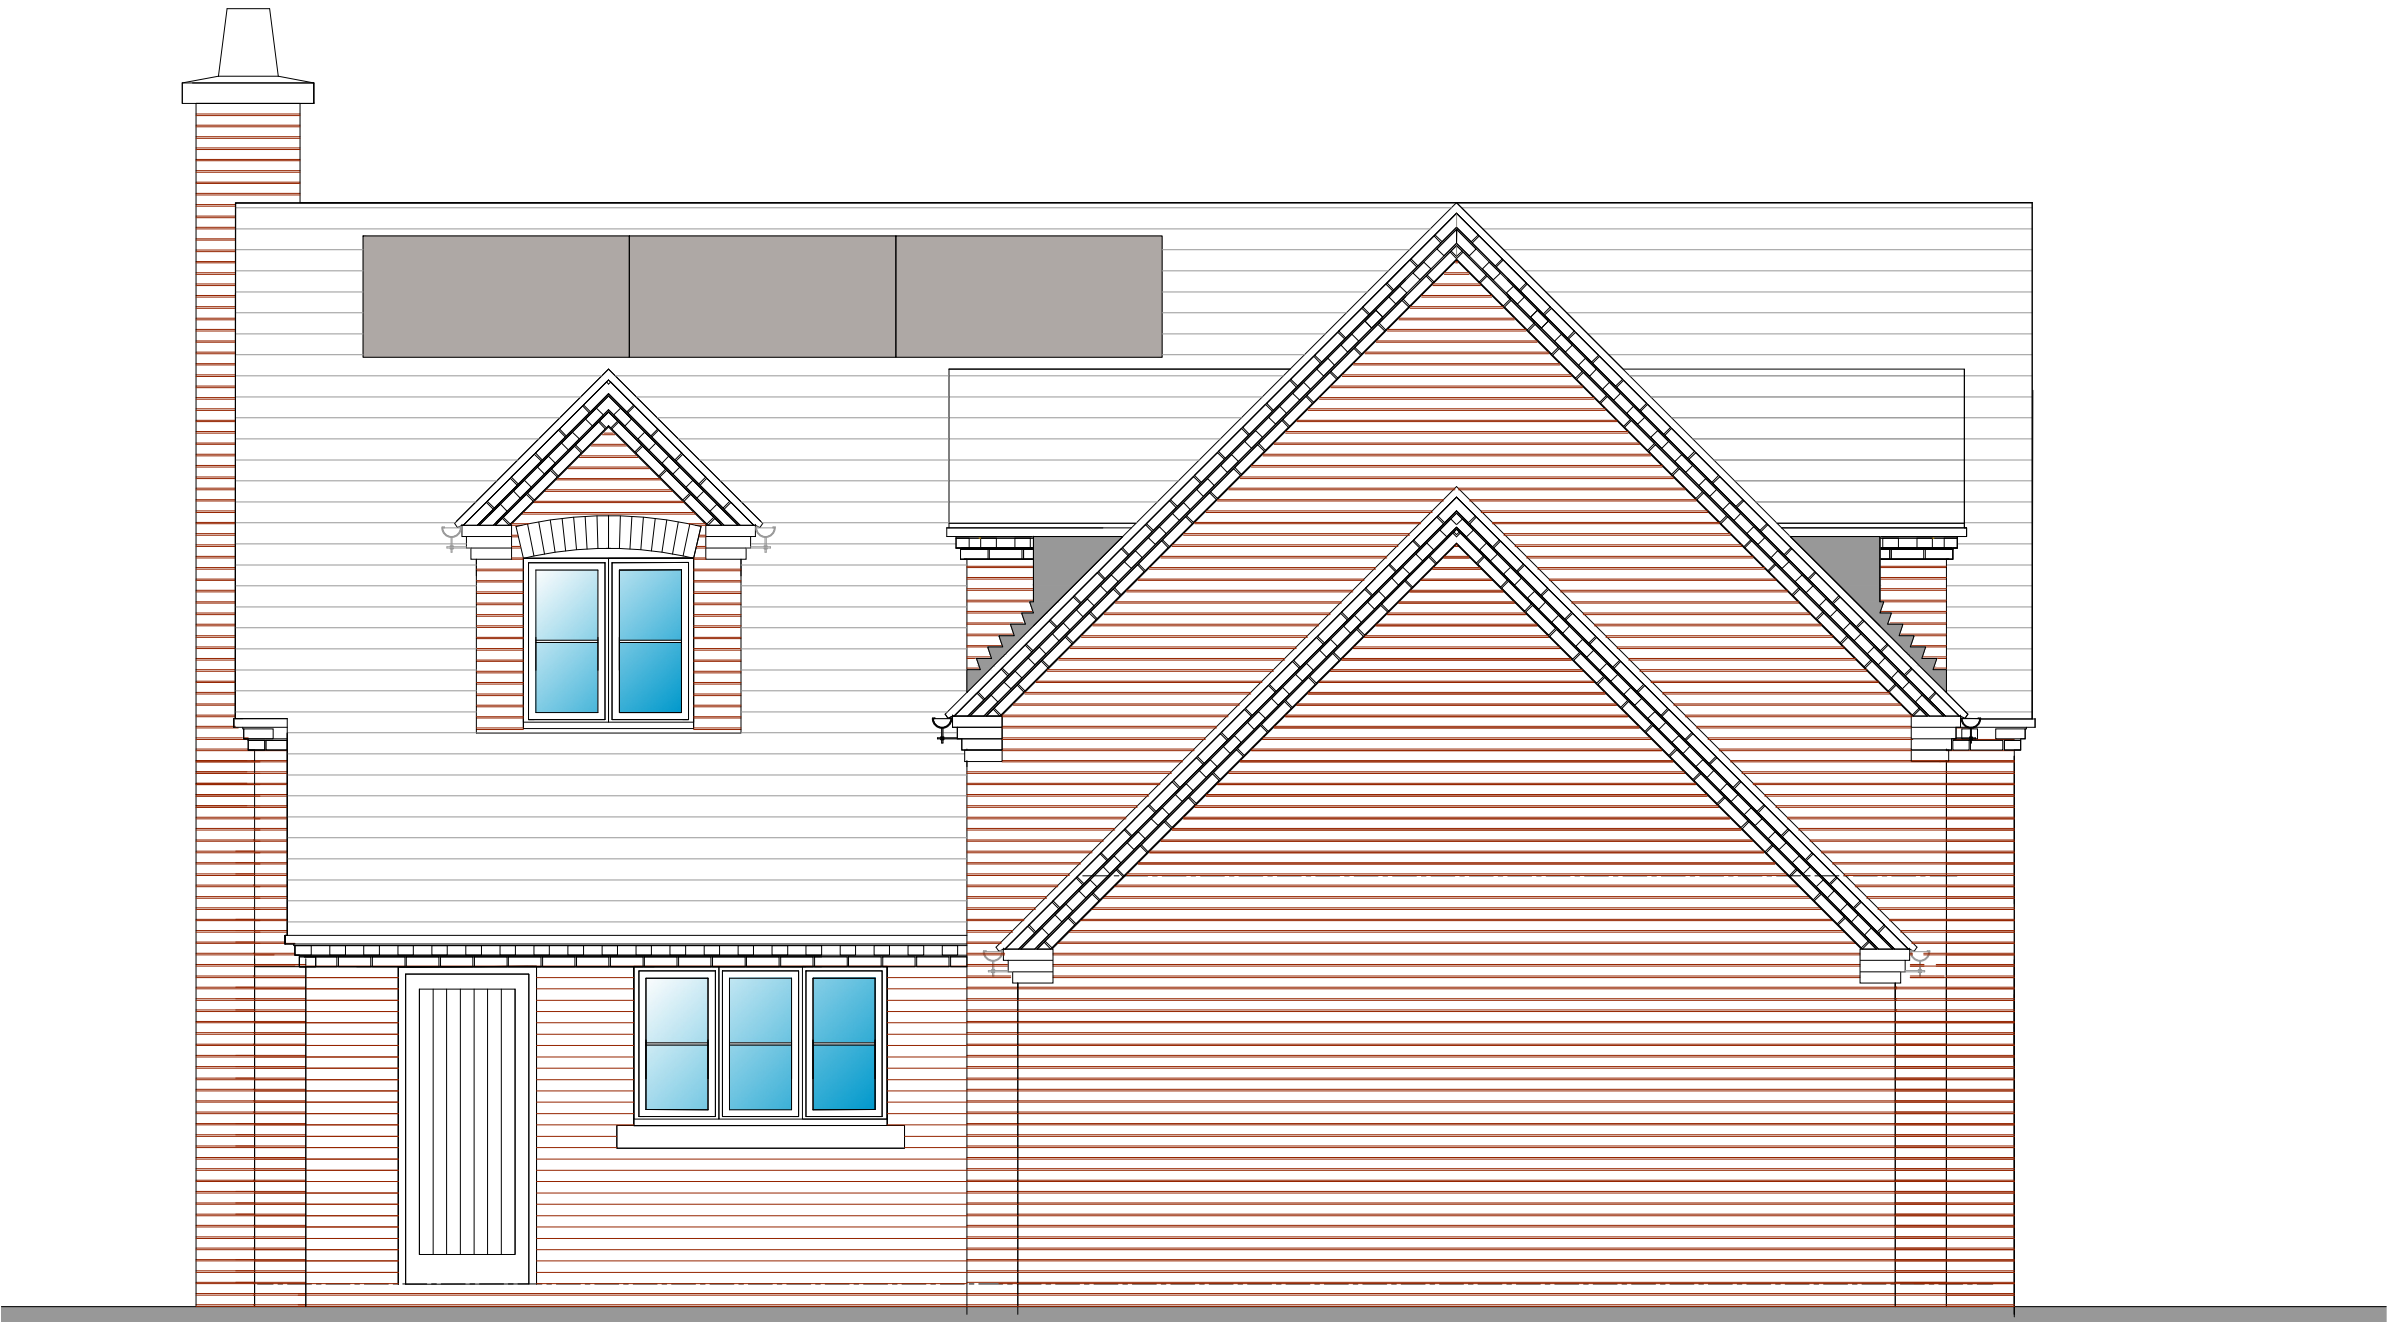 

MAC
ARCHITECTURAL DESIGN LTD
Moorland House, 123 Moorland Road, Burslem, ST6 1JD.
T:01782 503302 E:admin@mac-arch.co.uk

Client:
Miss J Sims & Mr + Mrs M Sims

Project:
Proposed Dwellings on Land off
Quarry Bank & Main Road,
Hollington, Stoke on Trent, Staffs.

Title:
Proposed East Elevation

Status:
Planning

Paper Size A3: Date: March 2025 Drawing Ref: 1908-AL38F

Proposed East Elevation scale 1:50 @ A3