





Existing Front Elevation
scale 1:100

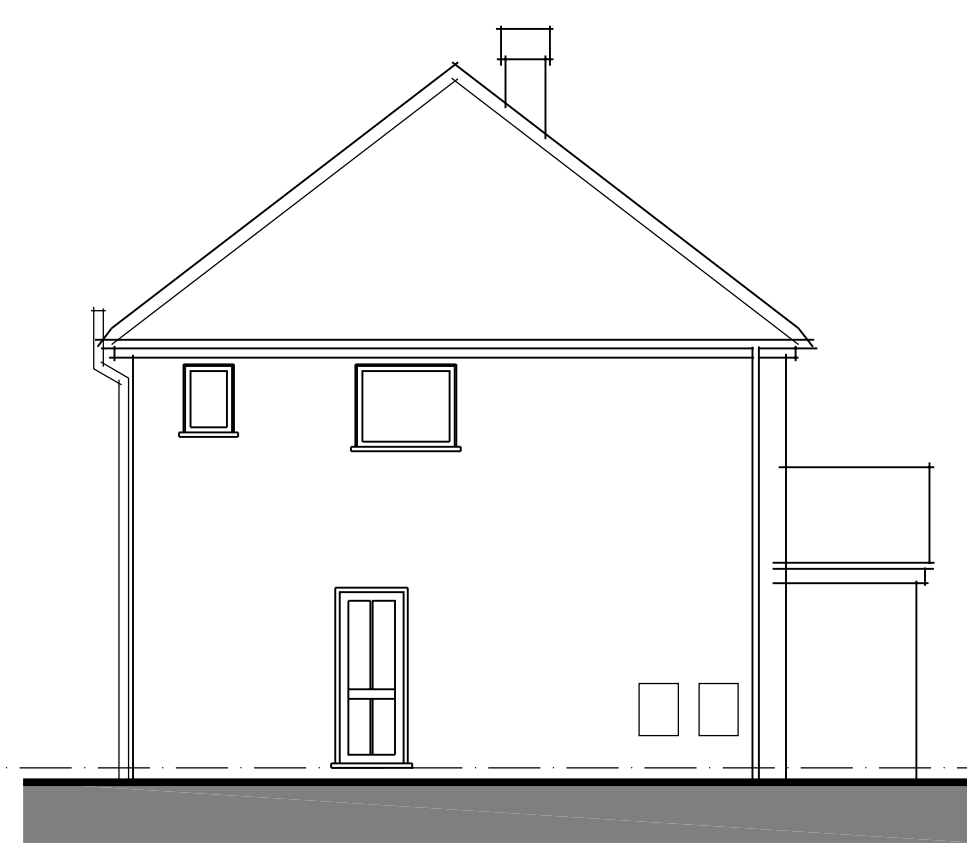


Existing Side Elevation
scale 1:100

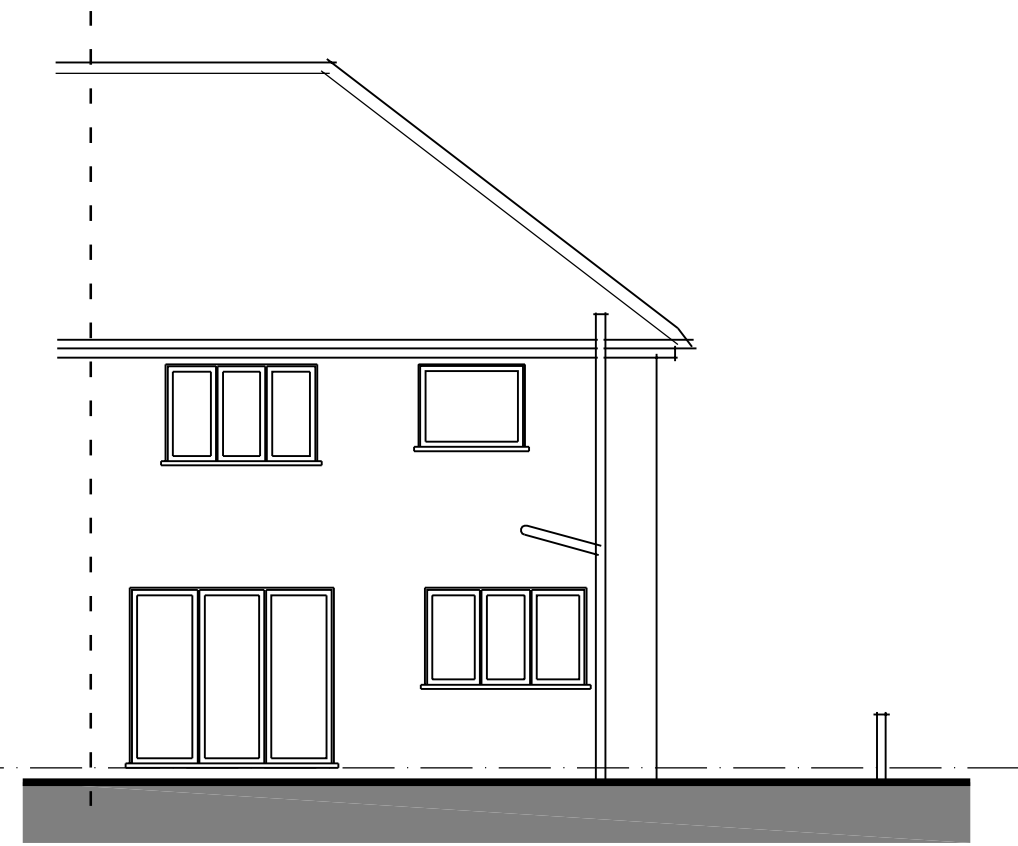

Existing Rear Elevation
scale 1:100




Proposed Front Elevation
scale 1:100

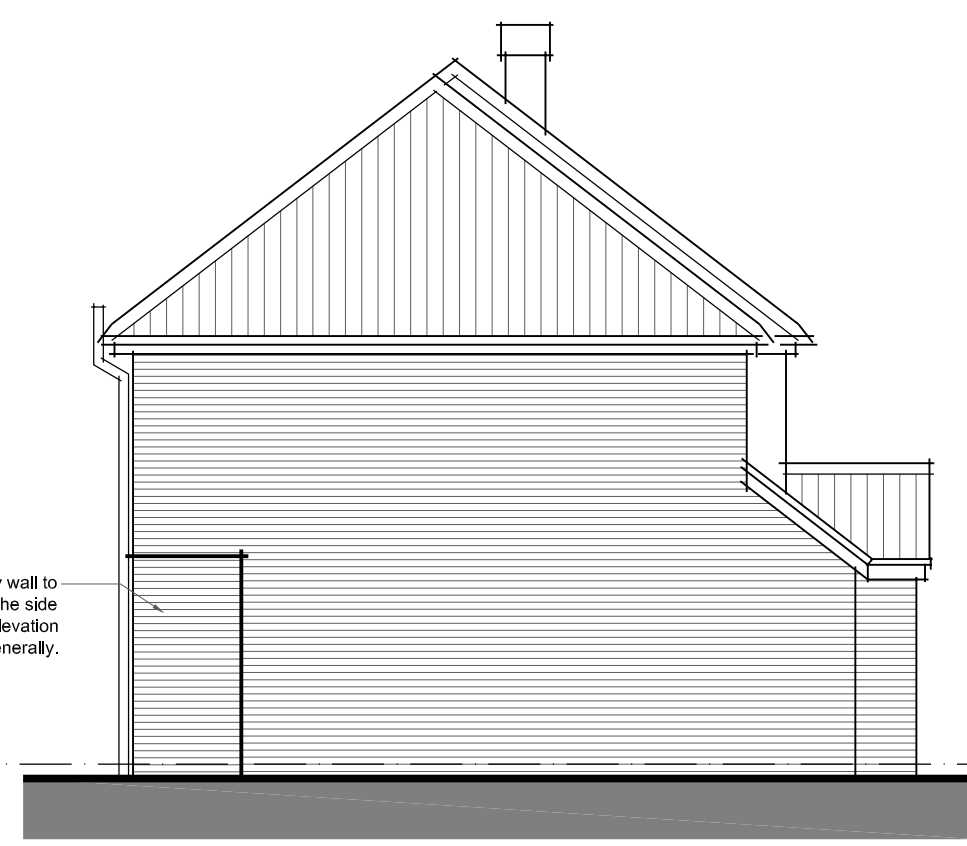


Proposed Side Elevation
scale 1:100




Proposed Rear Elevation
scale 1:100

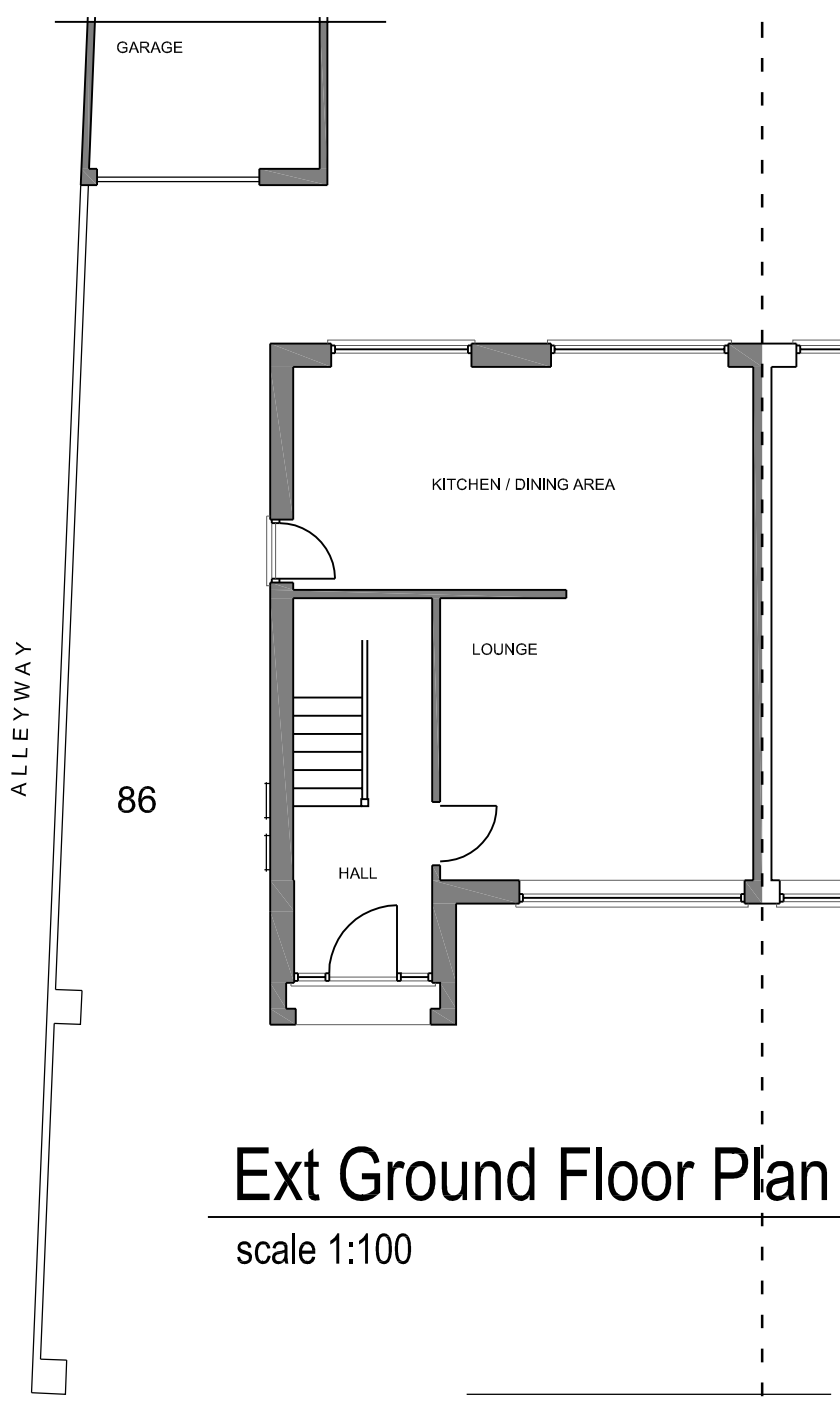


Ext Ground Floor Plan
scale 1:100

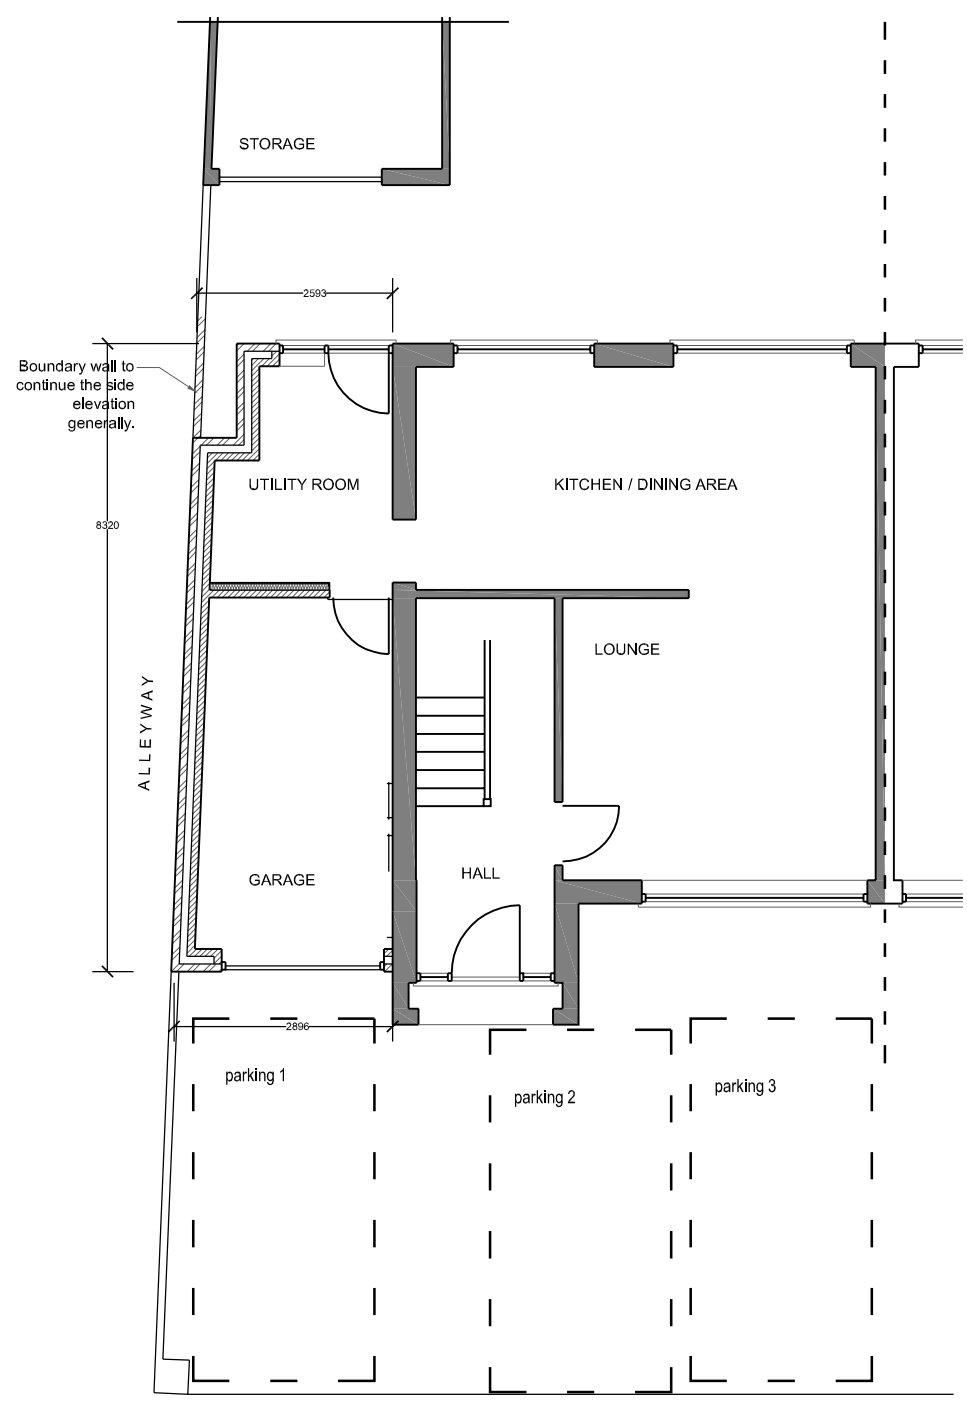


Proposed Ground Floor Plan

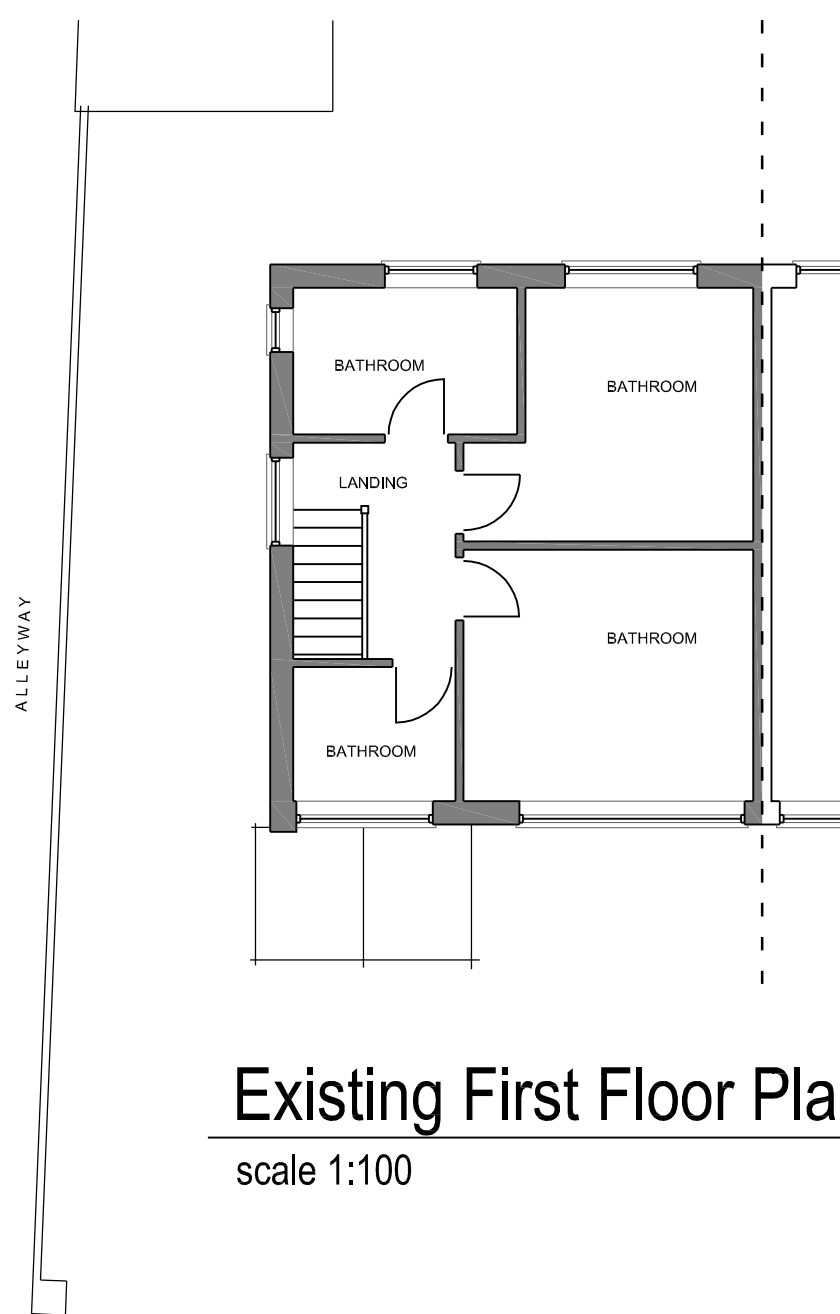


Existing First Floor Plan
scale 1:100

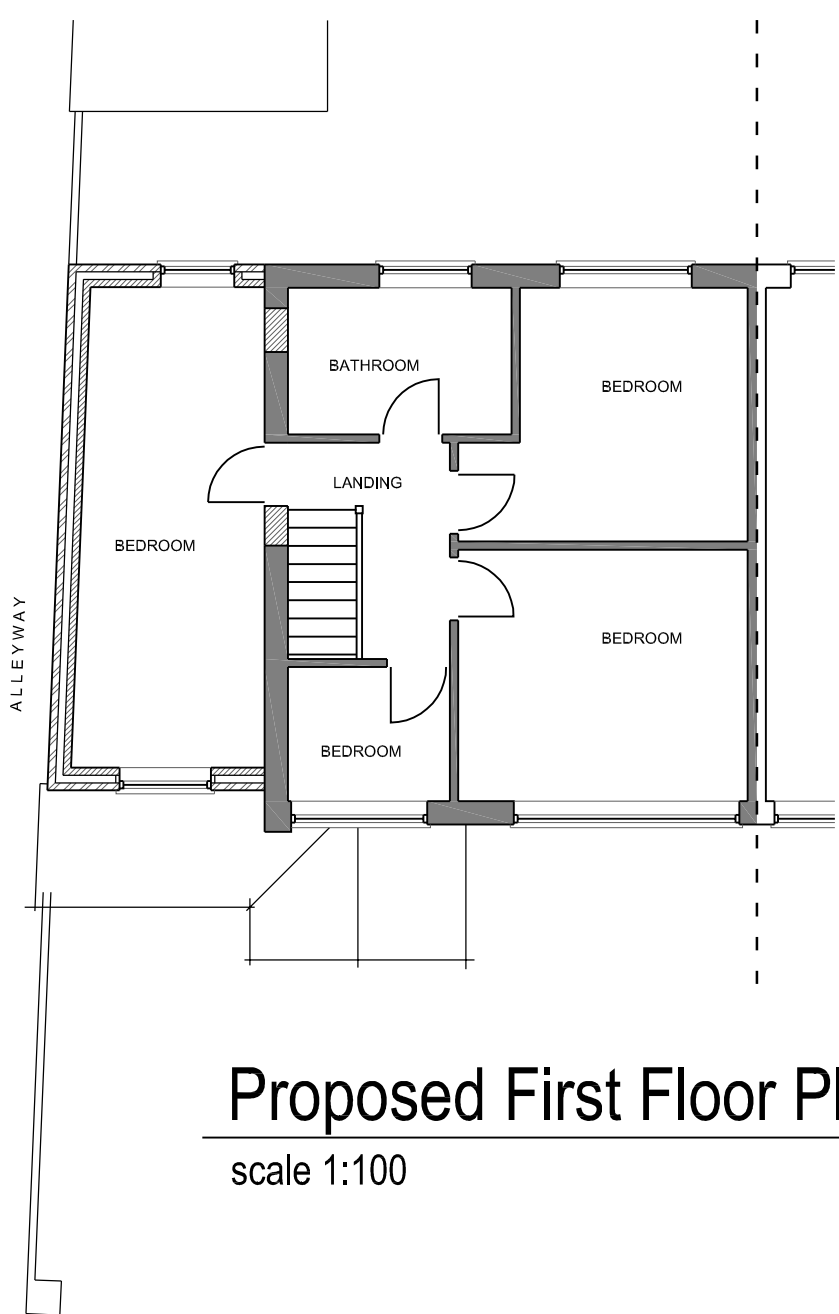

Proposed First Floor Plan
scale 1:100

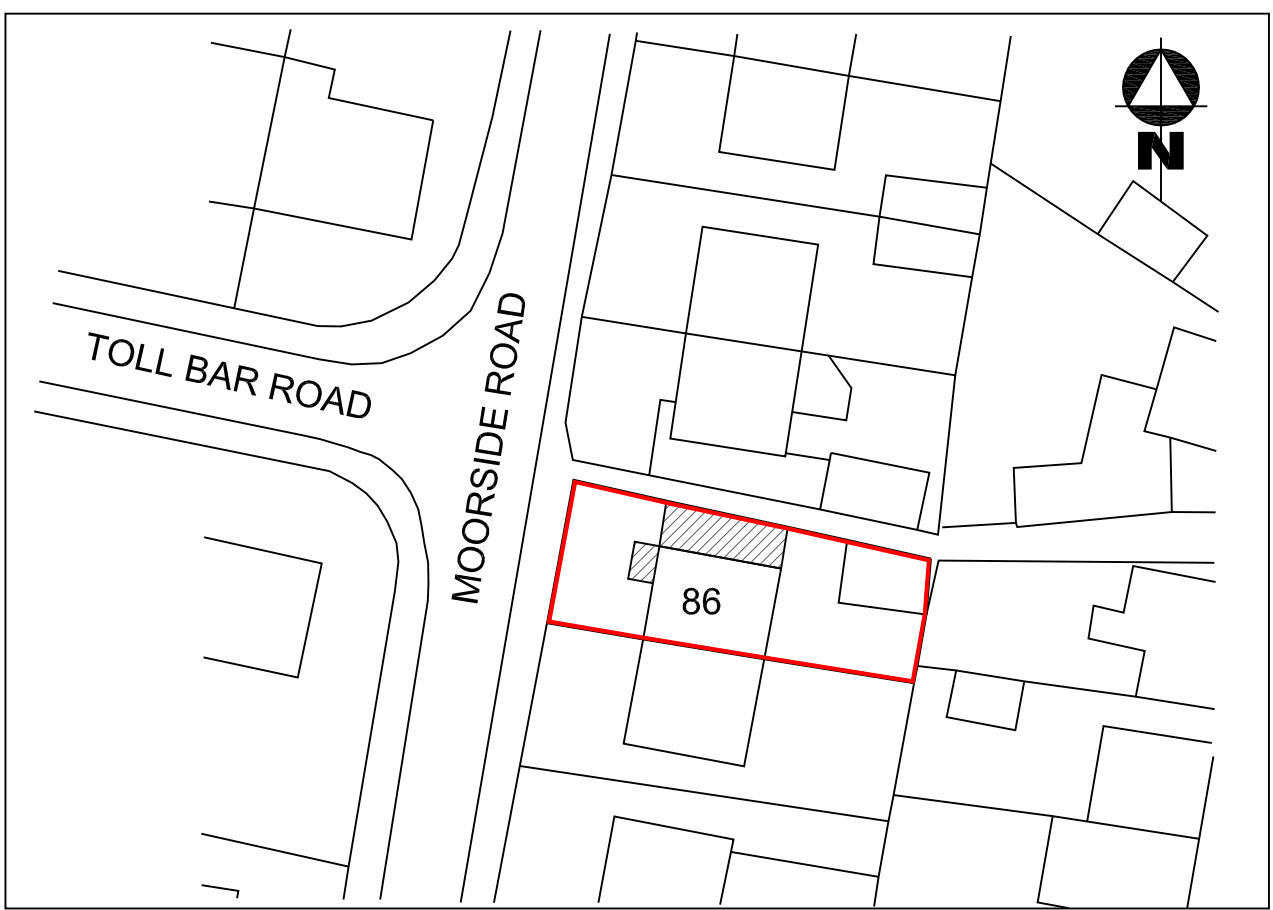

Site Plan (scale 1:500)

 

B (18.06.26): Porch added & other amendments.
A (02.06.26): Parking arrangements altered.
Rev:

Project:
Two-Storey Side Extension & Porch, at:
86 Moorside Road,
Werrington,
Stoke on Trent, Staffs, ST9 0JF.

Title:
General Arrangement:
Existing and Proposed Floor Plans & Elevations.

Client:
Mr J. Sheldon,
86 Moorside Road,
Werrington,
Stoke on Trent, Staffs, ST9 0JF.

Date: December 2025	Scale: 1:50, 1:100, 1:500 & 1:1250 @ A1	Drawing No. 1648/A1/02	Rev B
---------------------------	--	---------------------------	----------