
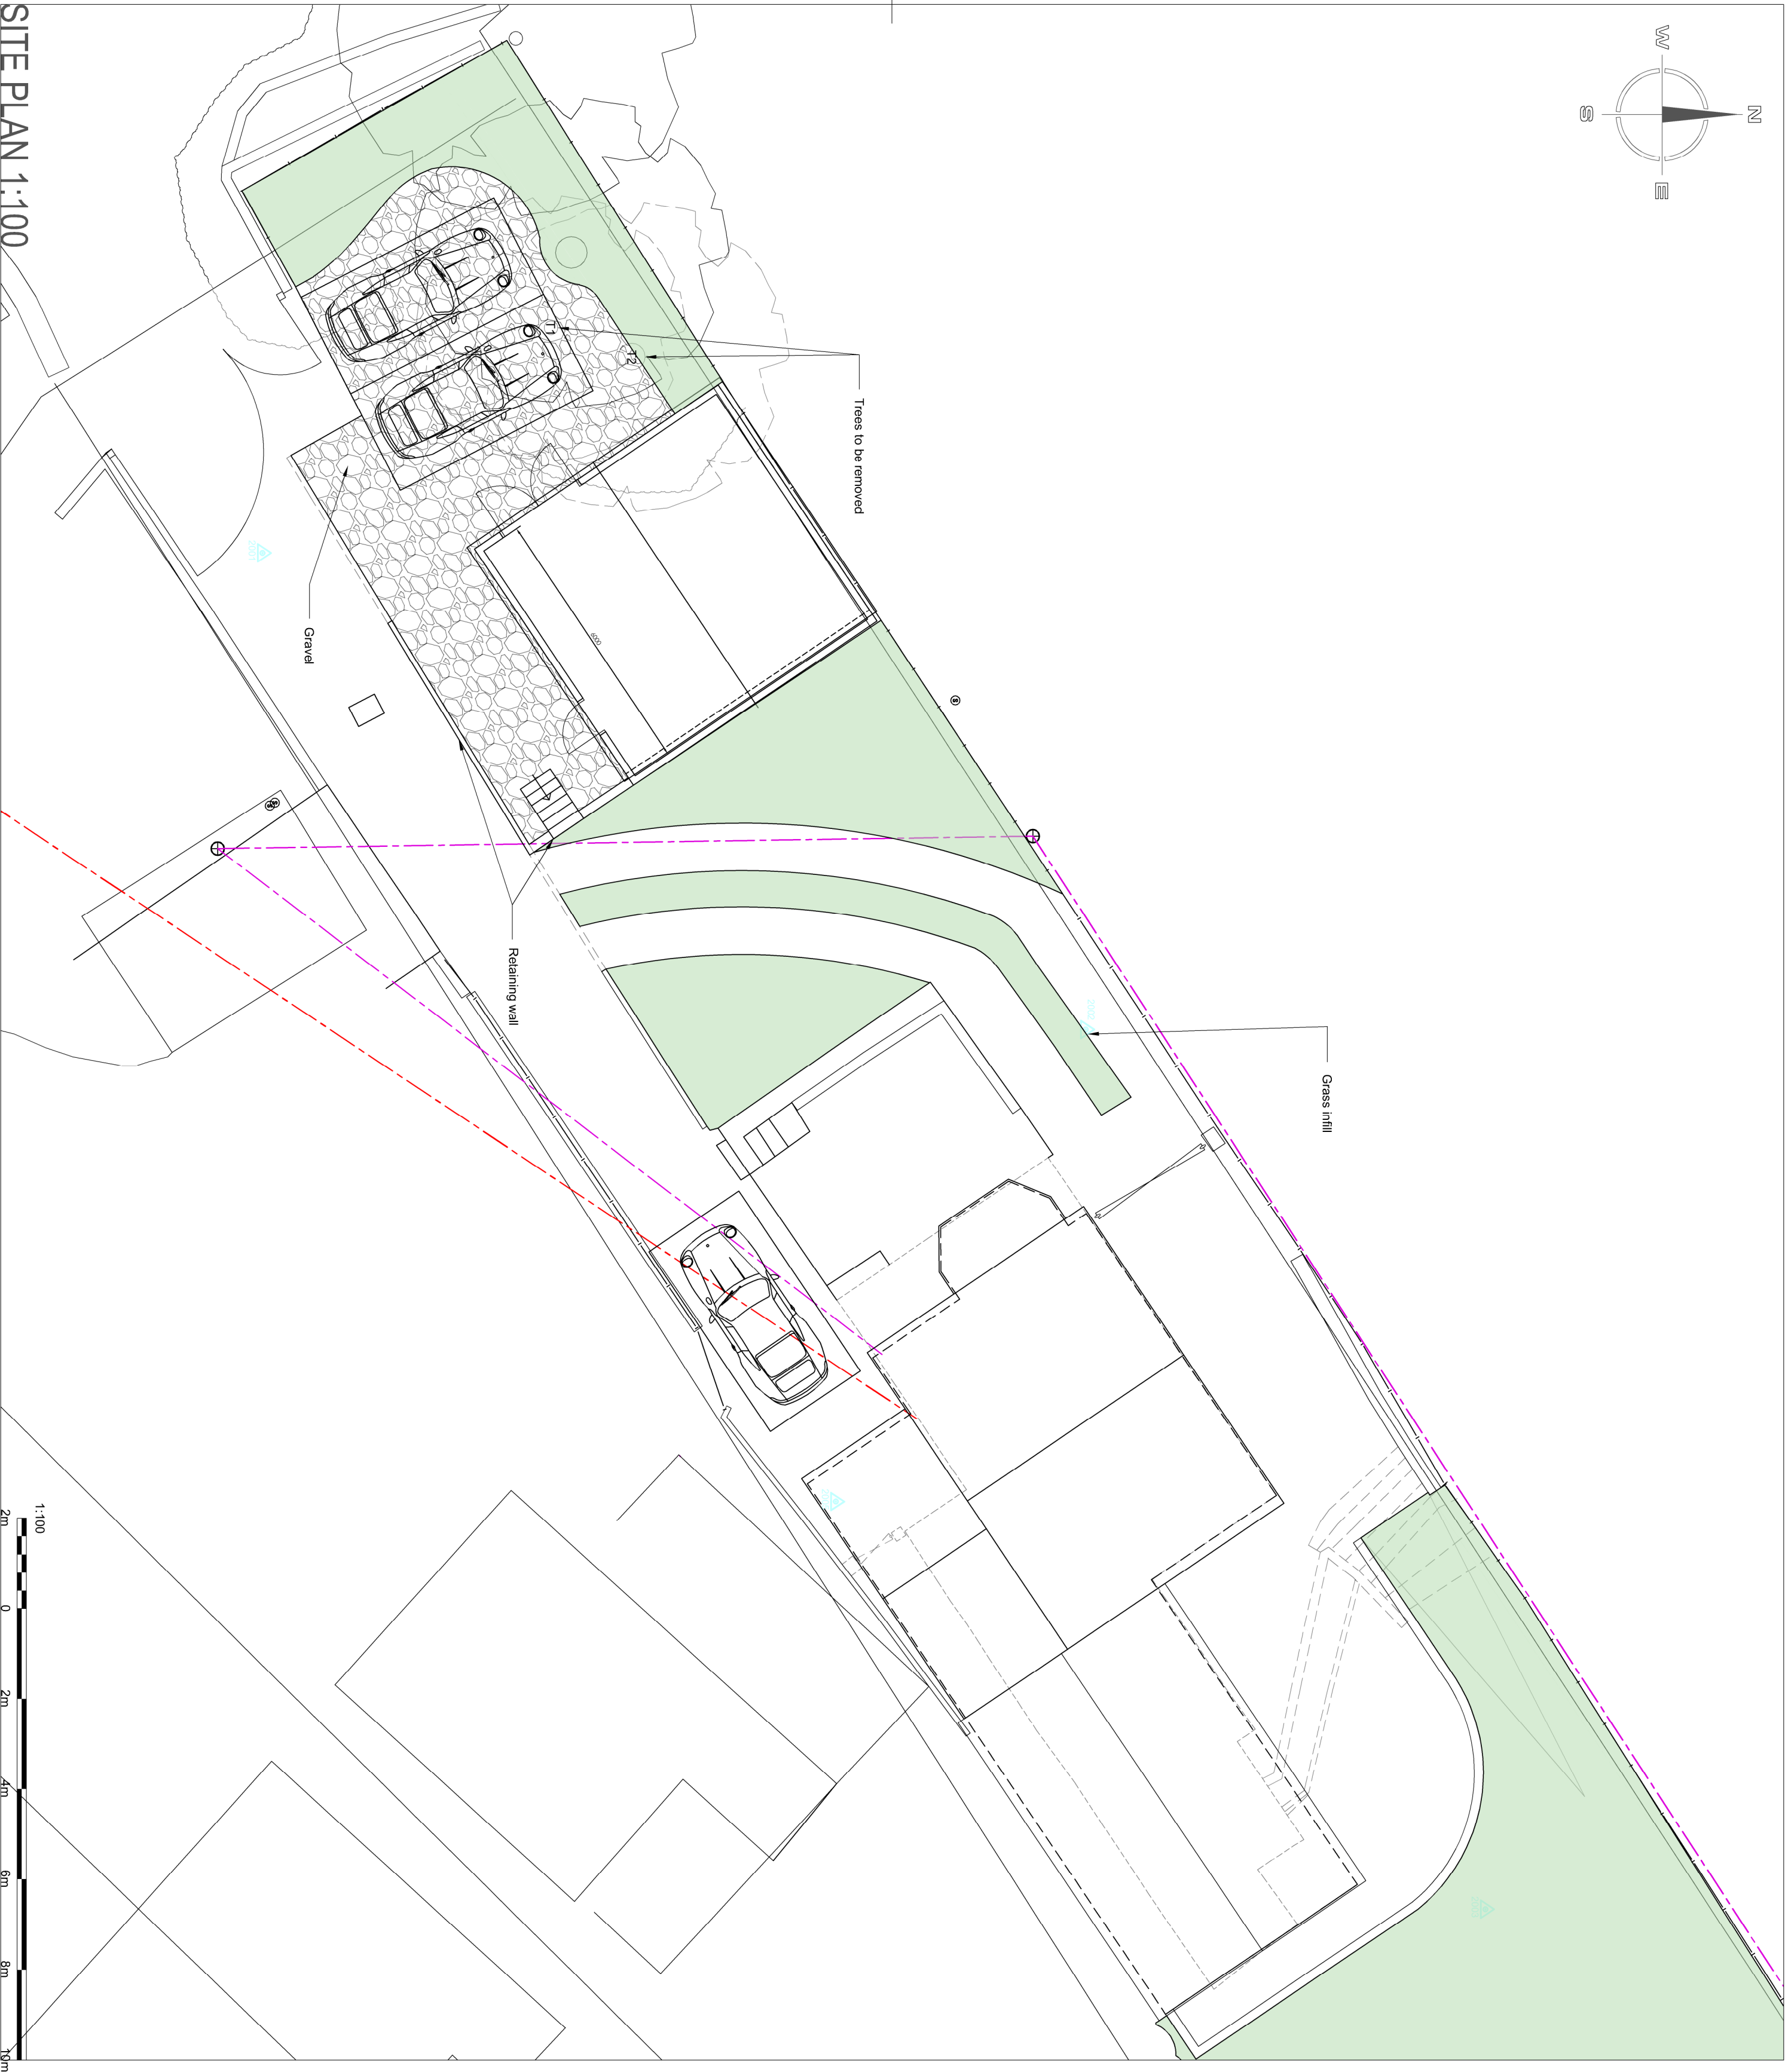


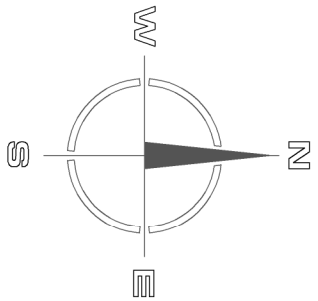

Copyright of this drawing is vested in the Architect and it must not be copied or reproduced in any form without the written consent of the Architect. This drawing is for the use of the Client and is not to be used for any other purpose. The Client is responsible for checking all dimensions relative to their work. Hewitt&Carr Architects Ltd are to be advised of any variation between drawings and site conditions. **CLIENTS ARE ADVISED TO CLARIFY DIMENSIONS WITH THE ARCHITECT PRIOR TO SETTING OUT AND NOT TO SCALE FROM THE DRAWING**

Rev.	Down	Comments	Date
A	SV	Garage amended and parking added to site plan	24/06/2026

Hewitt&Carr Architects
A: Daisybank House 11-19 Leek Road | Cheddle ST10 1JE
T: 01538 756898
E: enquiries@hccarchitects.co.uk
W: www.hccarchitects.co.uk

Client
Mitch & Kath Shirley

Project
Single and two storey extensions and detached garage, 65 Dilhorne Road Cheddle Stoke-on-Trent ST10 1PT

Title
Site plan as proposed

Status
Planning
Date **May 2026**
Scale @A2 **1:100**

Project No. **01541 PL(0)04**
Drawing No. **A**

SITE PLAN 1:100

