


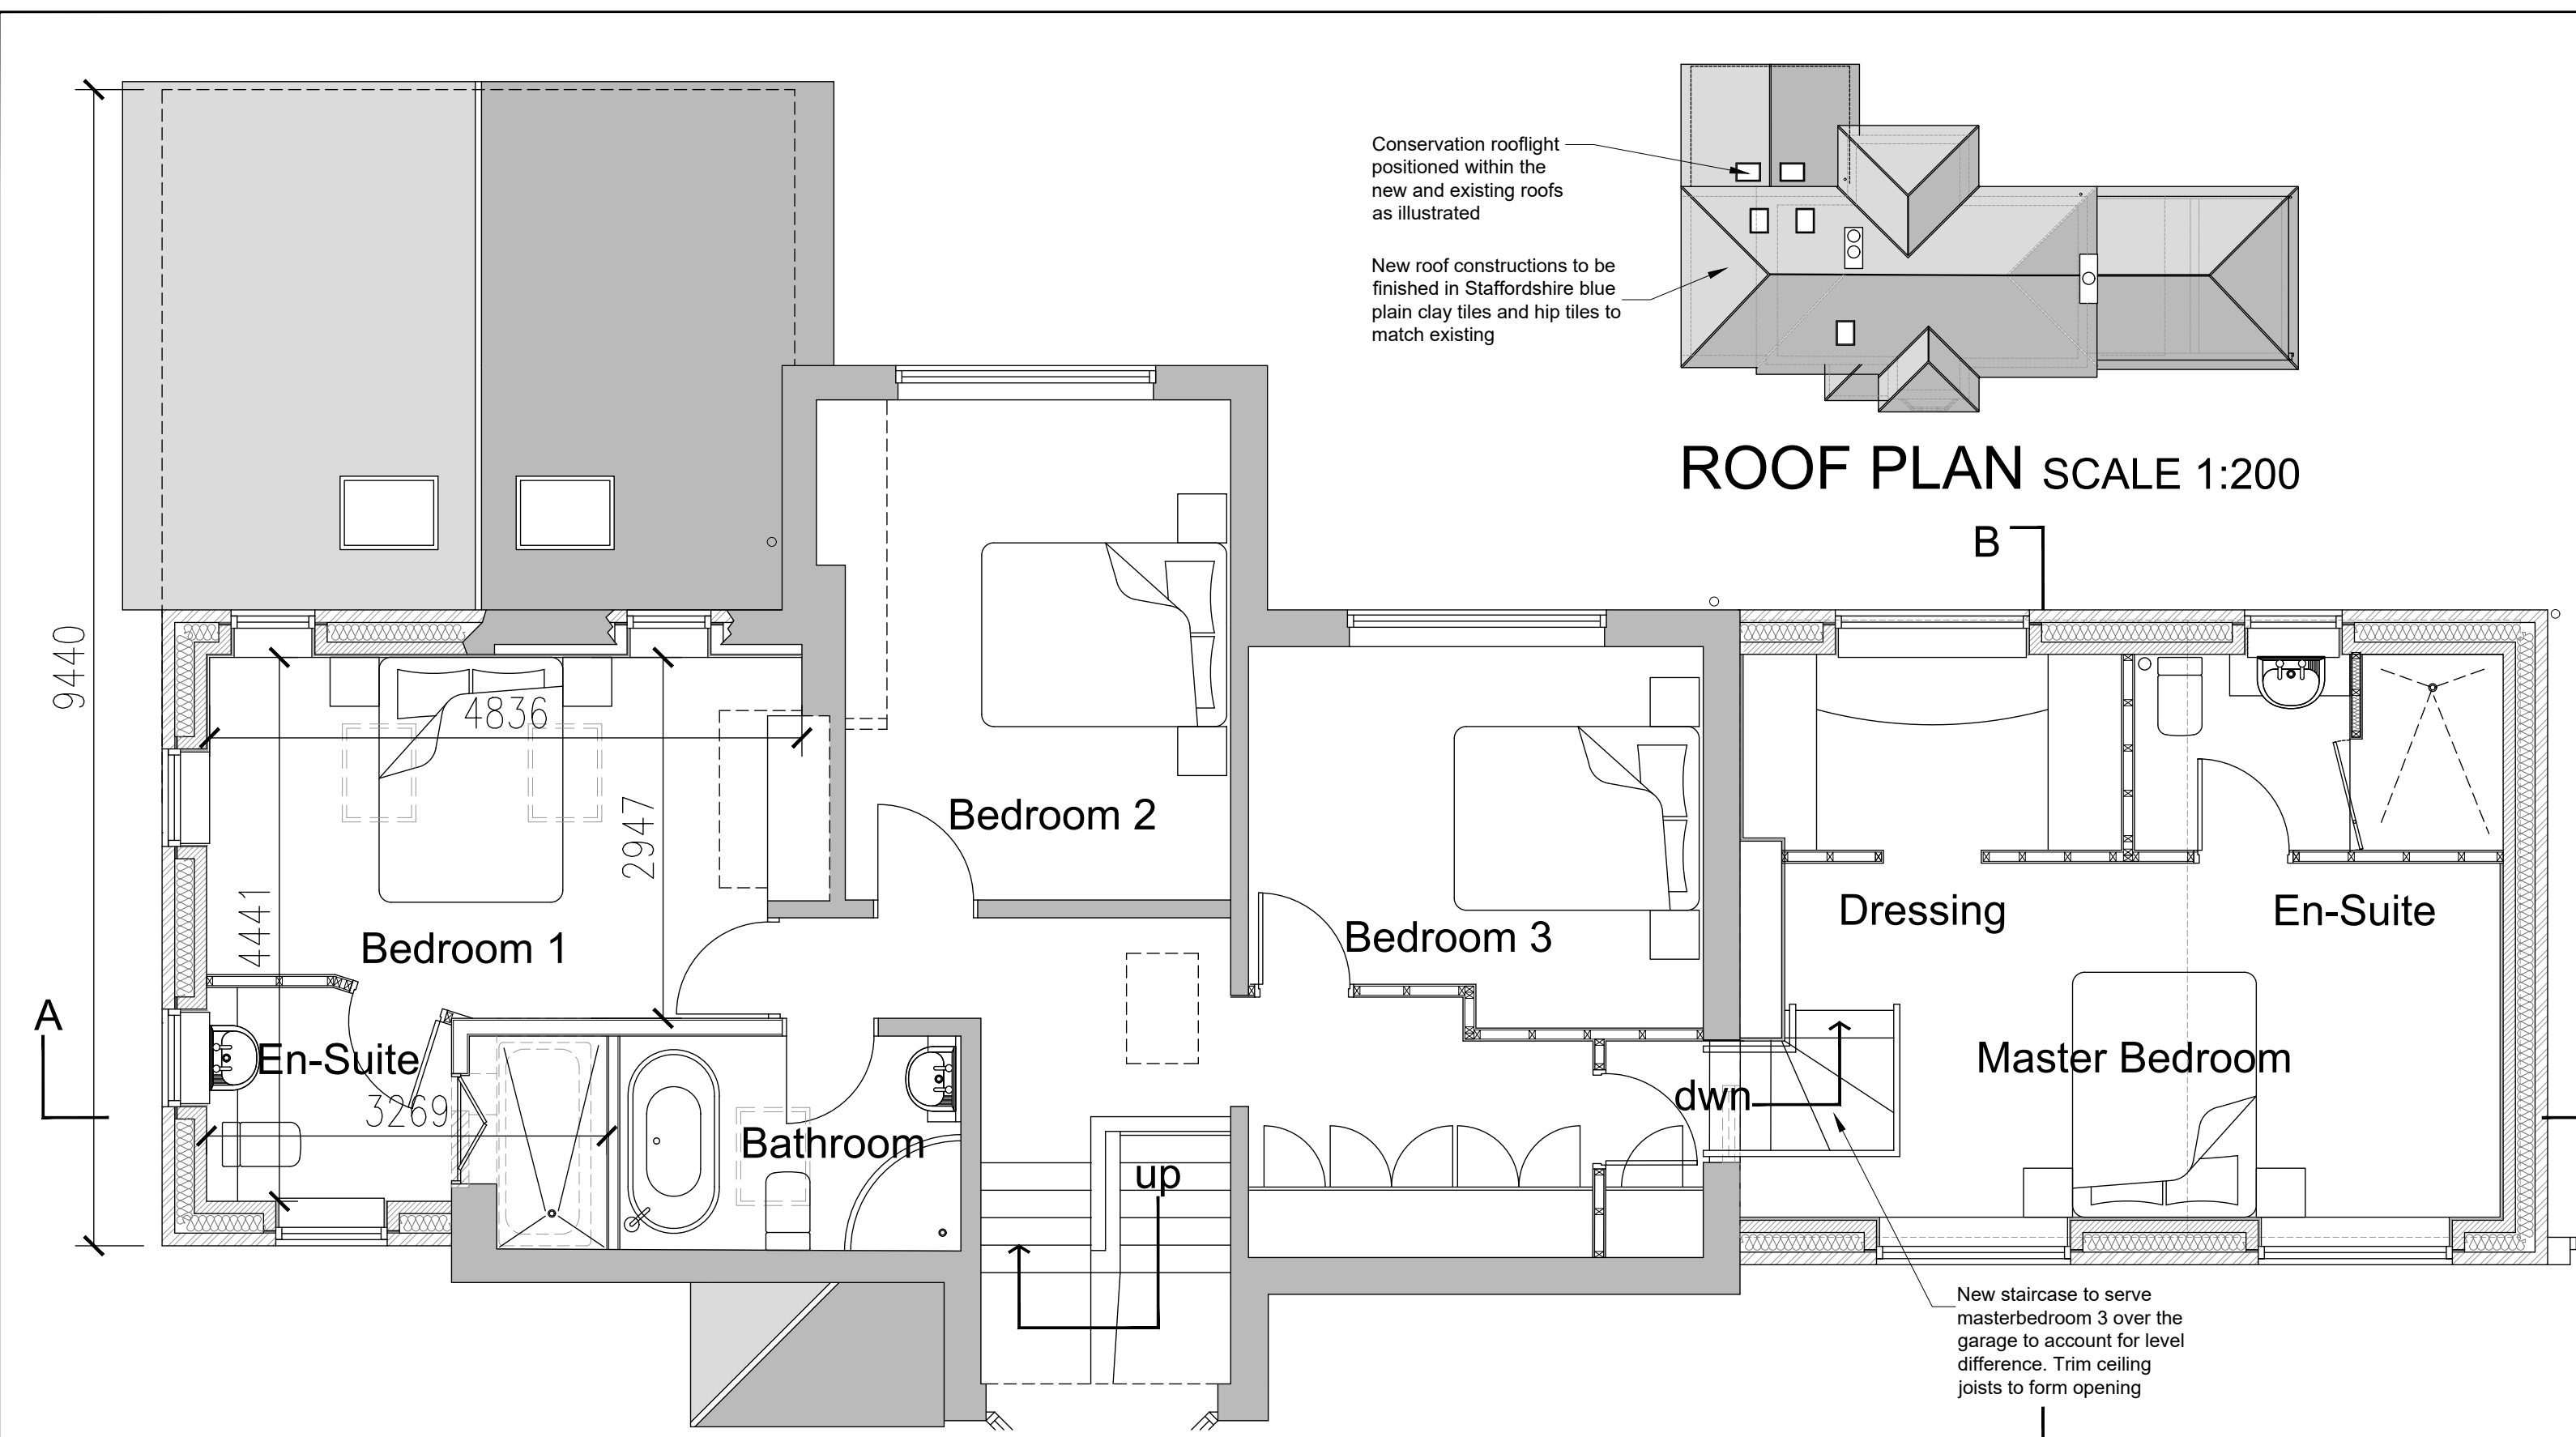
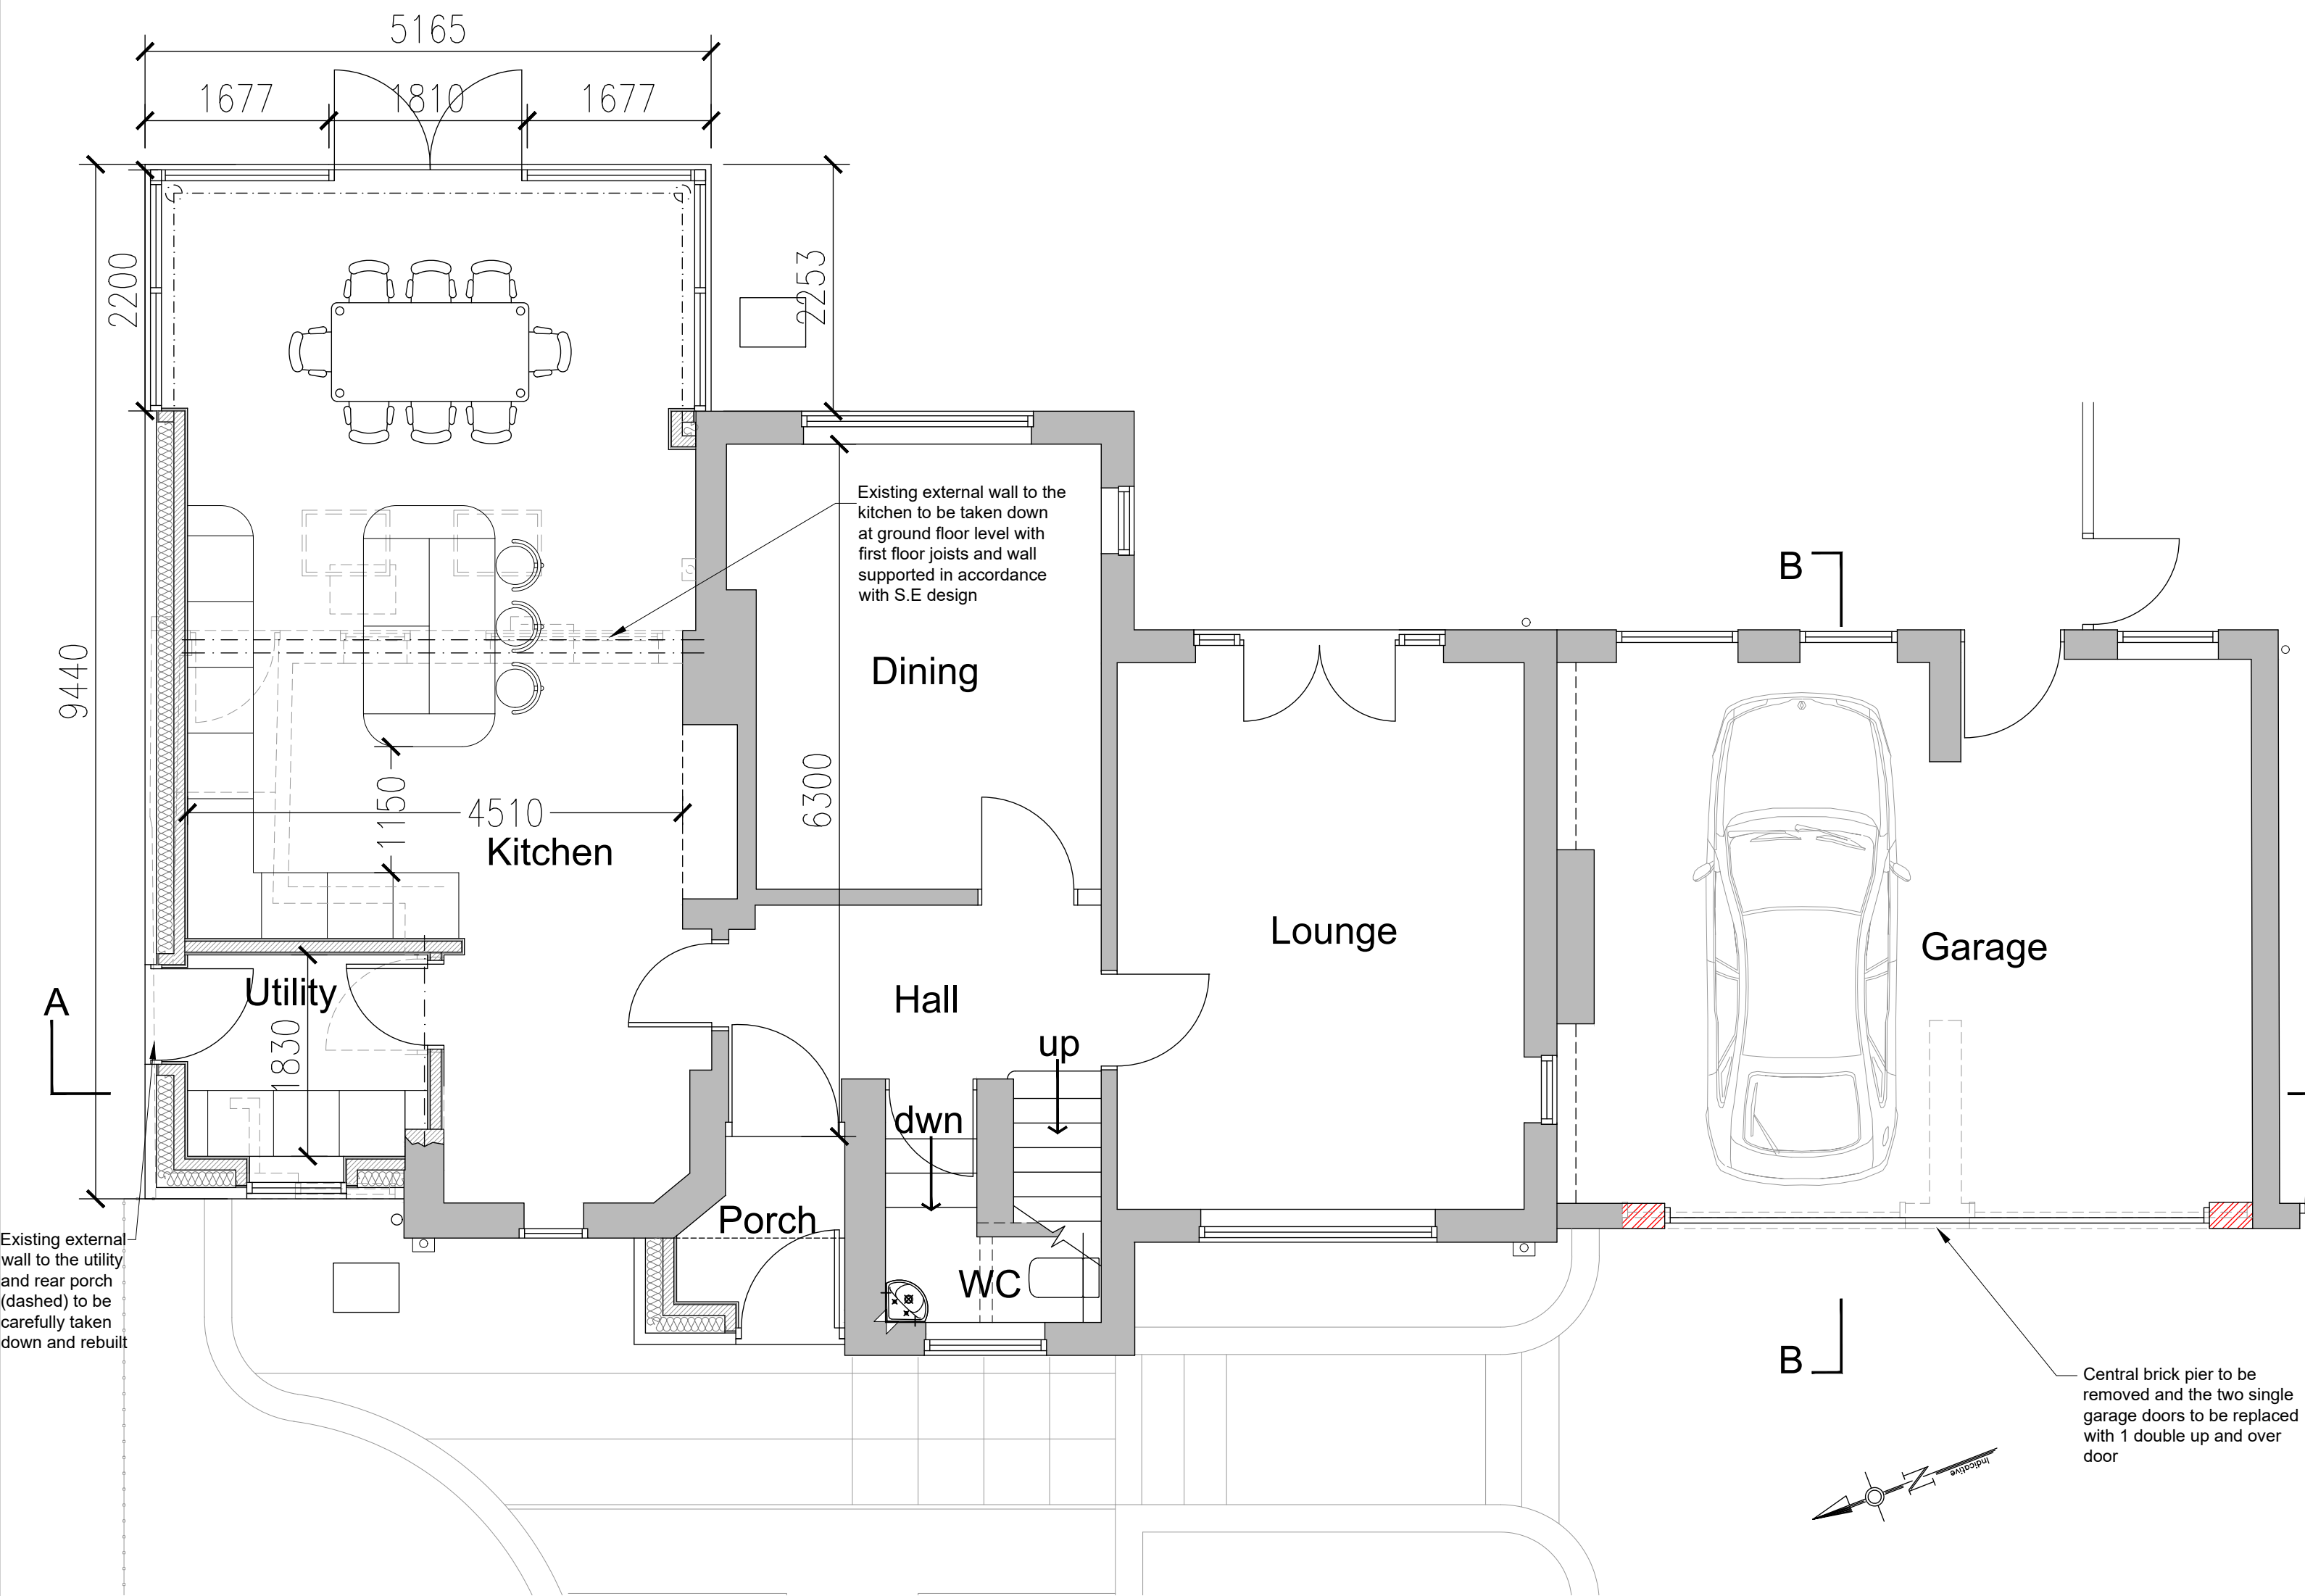


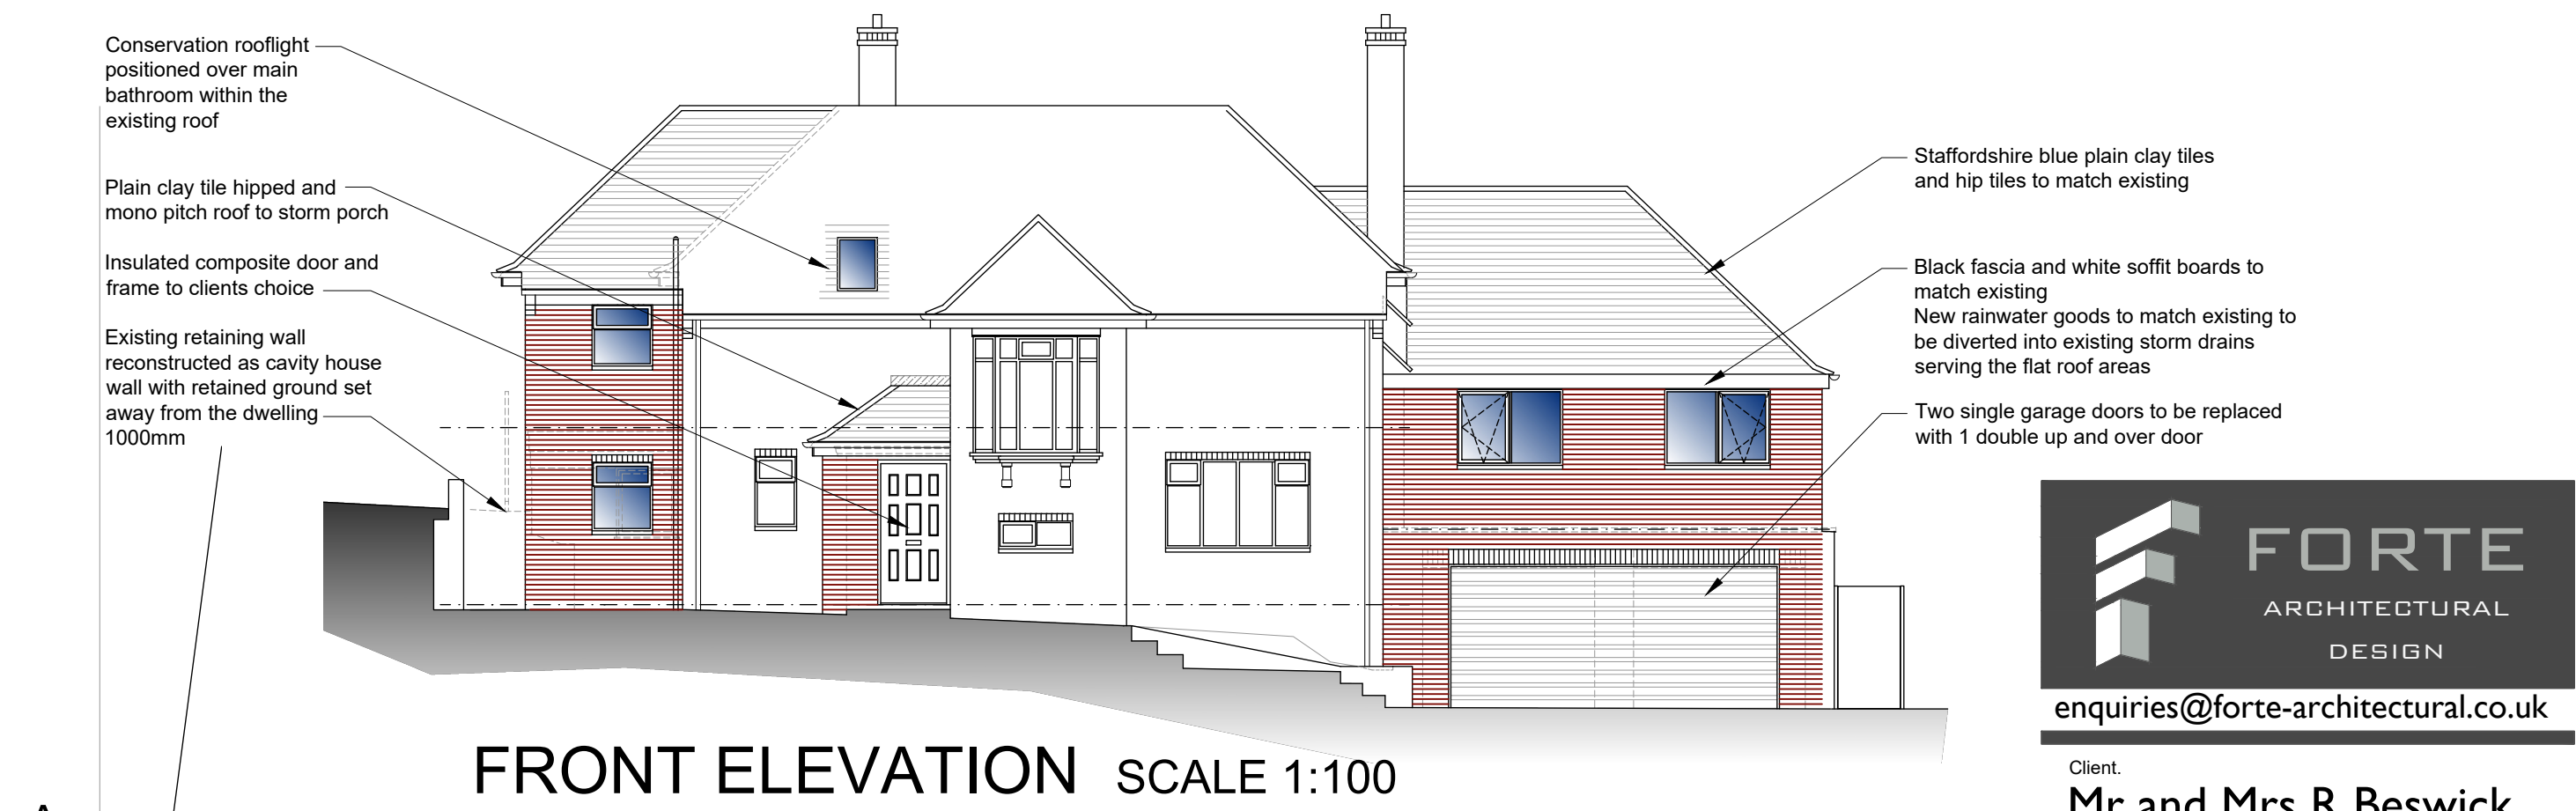

FIRST FLOOR PLAN AS PROPOSED SCALE 1:50

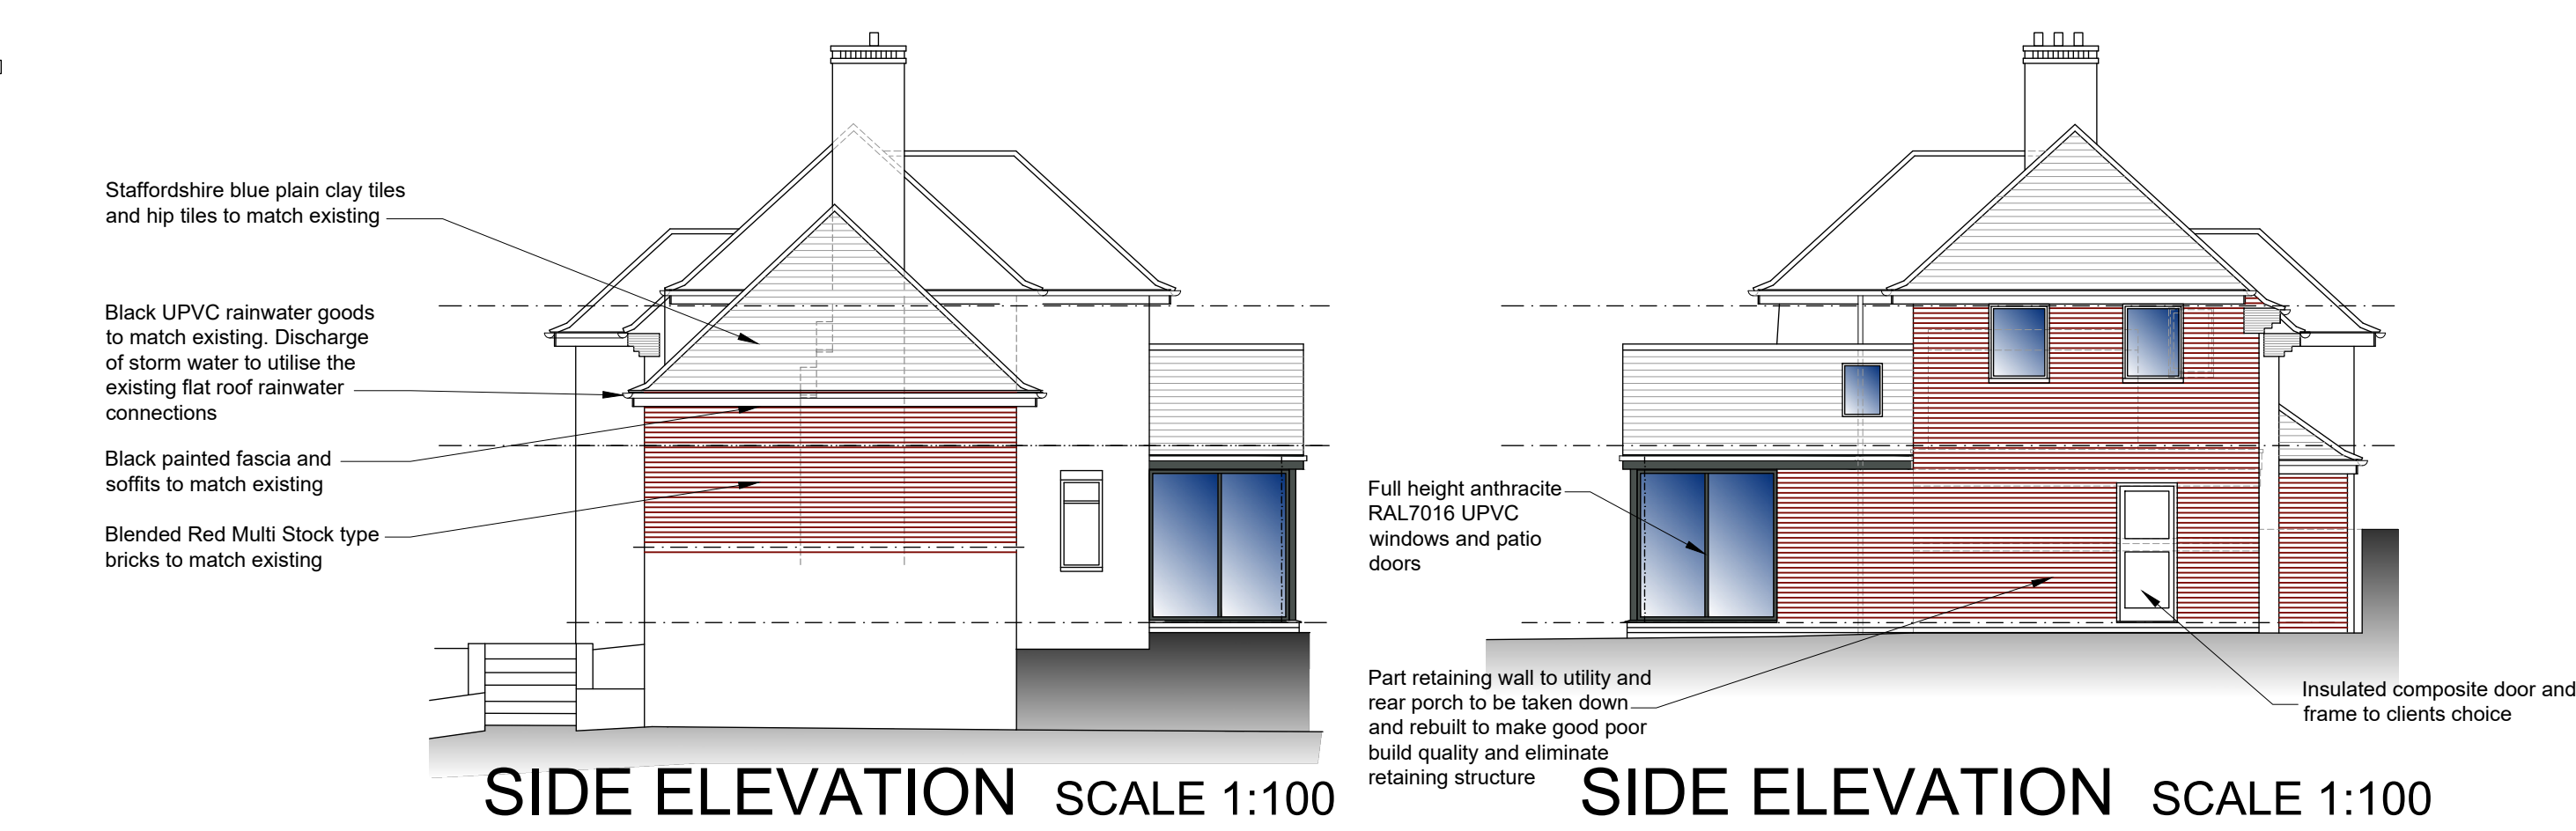

GROUND FLOOR PLAN AS PROPOSED SCALE 1:50

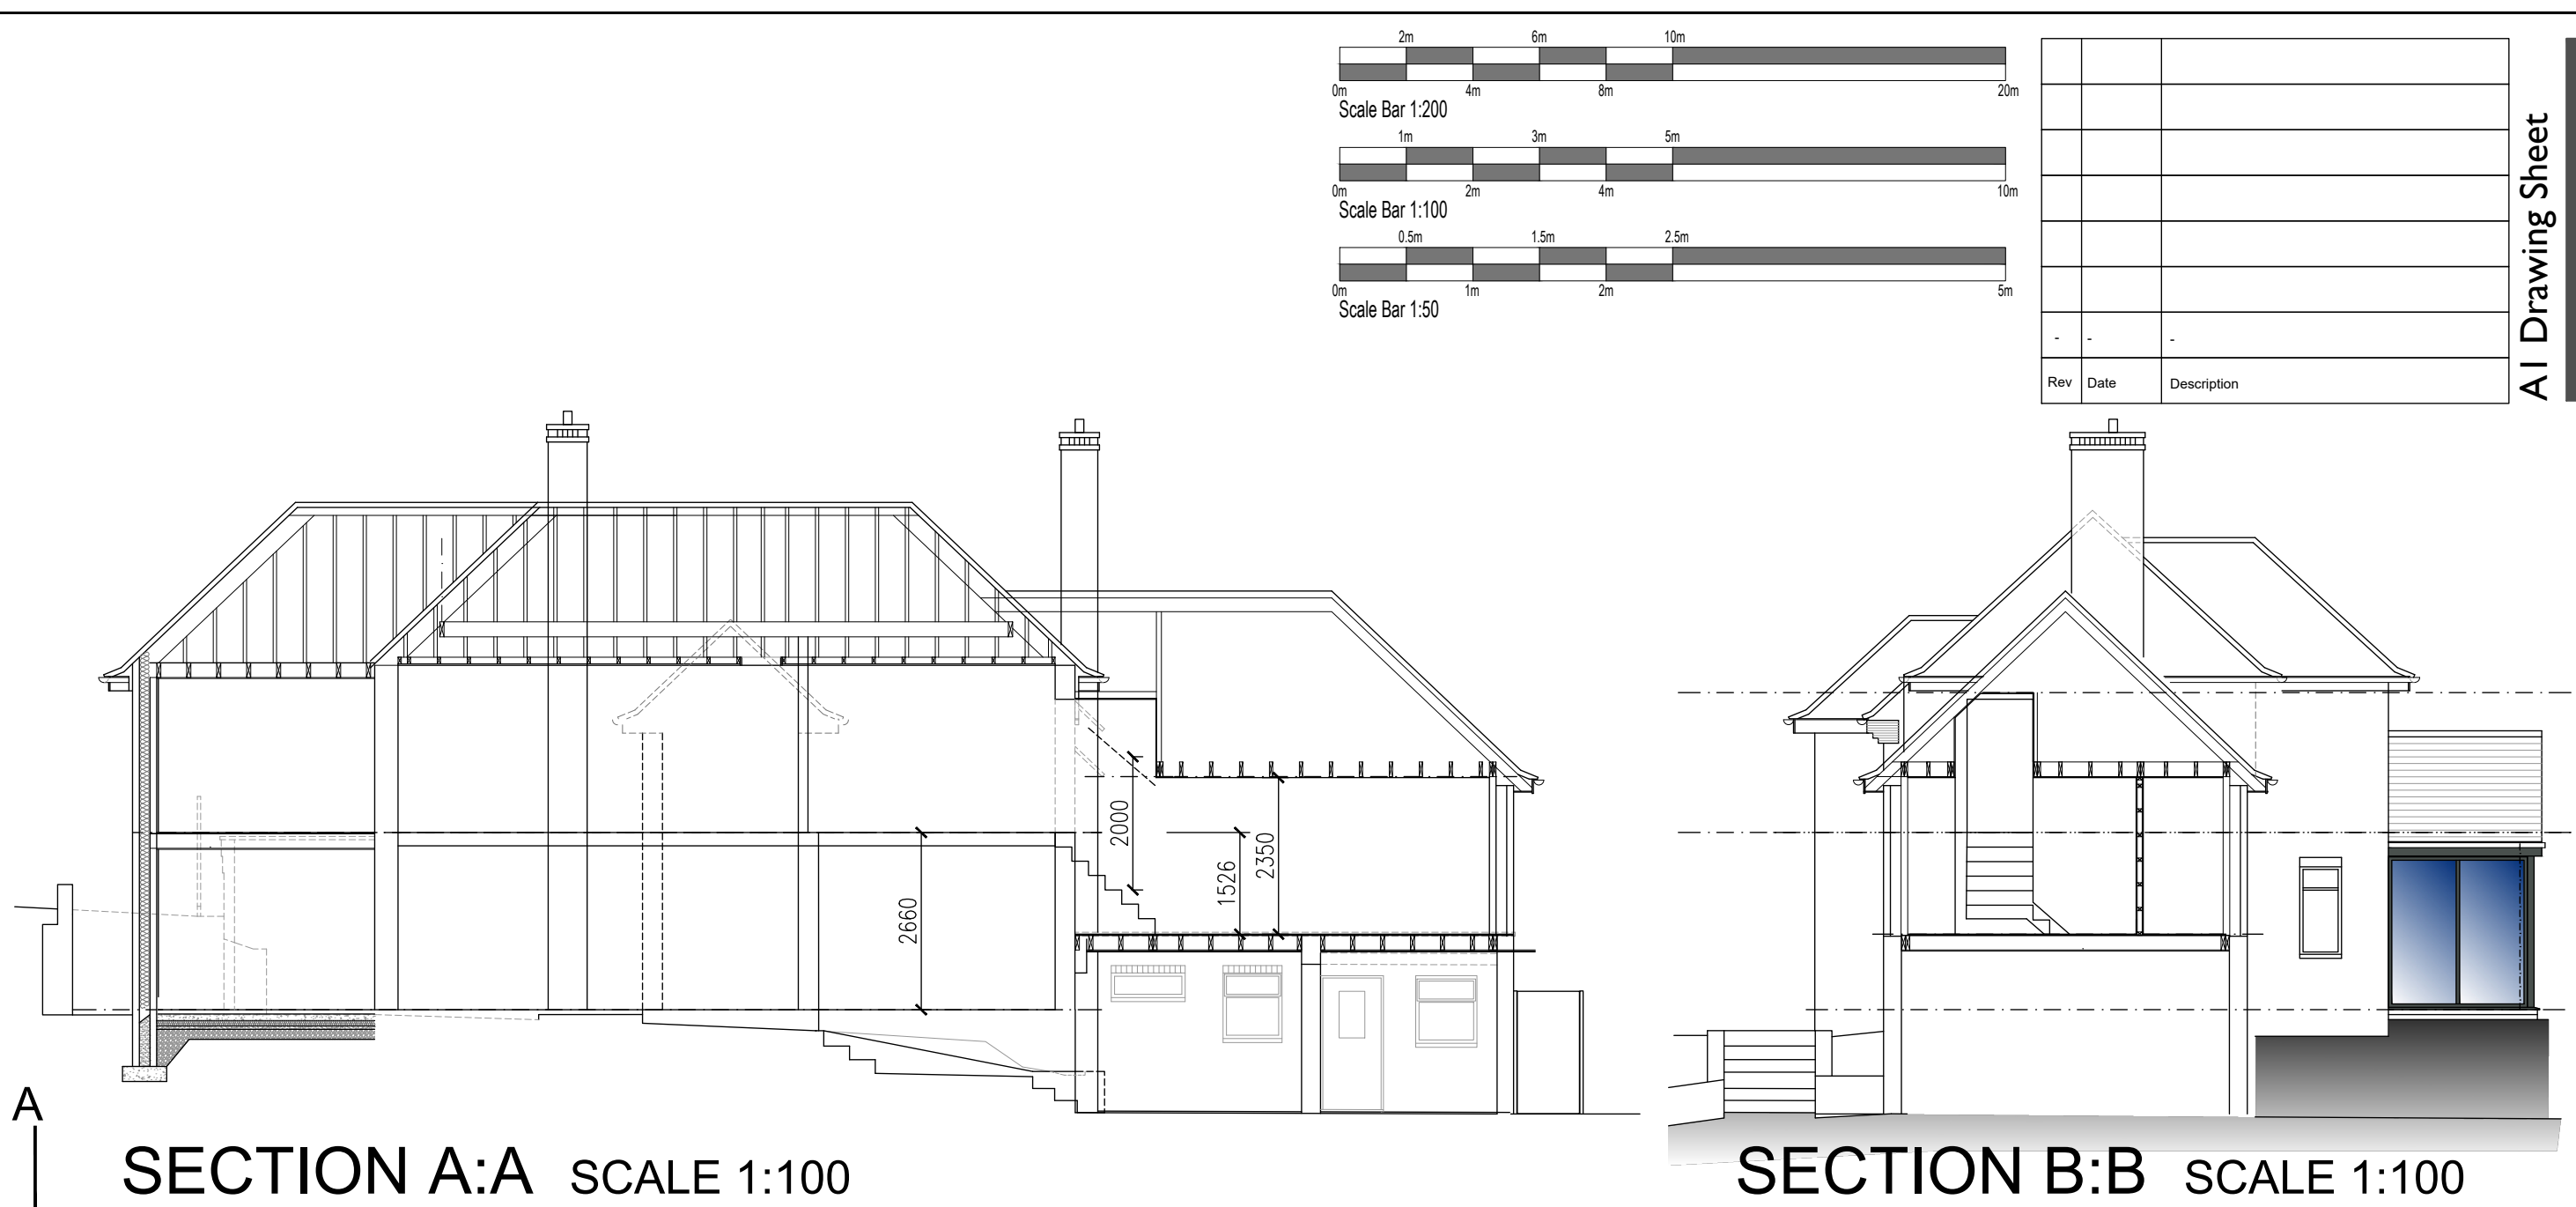

Rev	Date	Description



enquiries@forte-architectural.co.uk

Client:
Mr and Mrs R Beswick

Project:
**Proposed Extension and Alterations
The Orchard, Church Lane,
Endon, Staffordshire,
ST9 9HF**

Title:
Scheme Proposals

Date:
May 2026

Scale:
As Noted @ A1

Project No.
FAD-65

Drawing No.
FAD-65-P-03

Drawn:
-

Revision:
-