


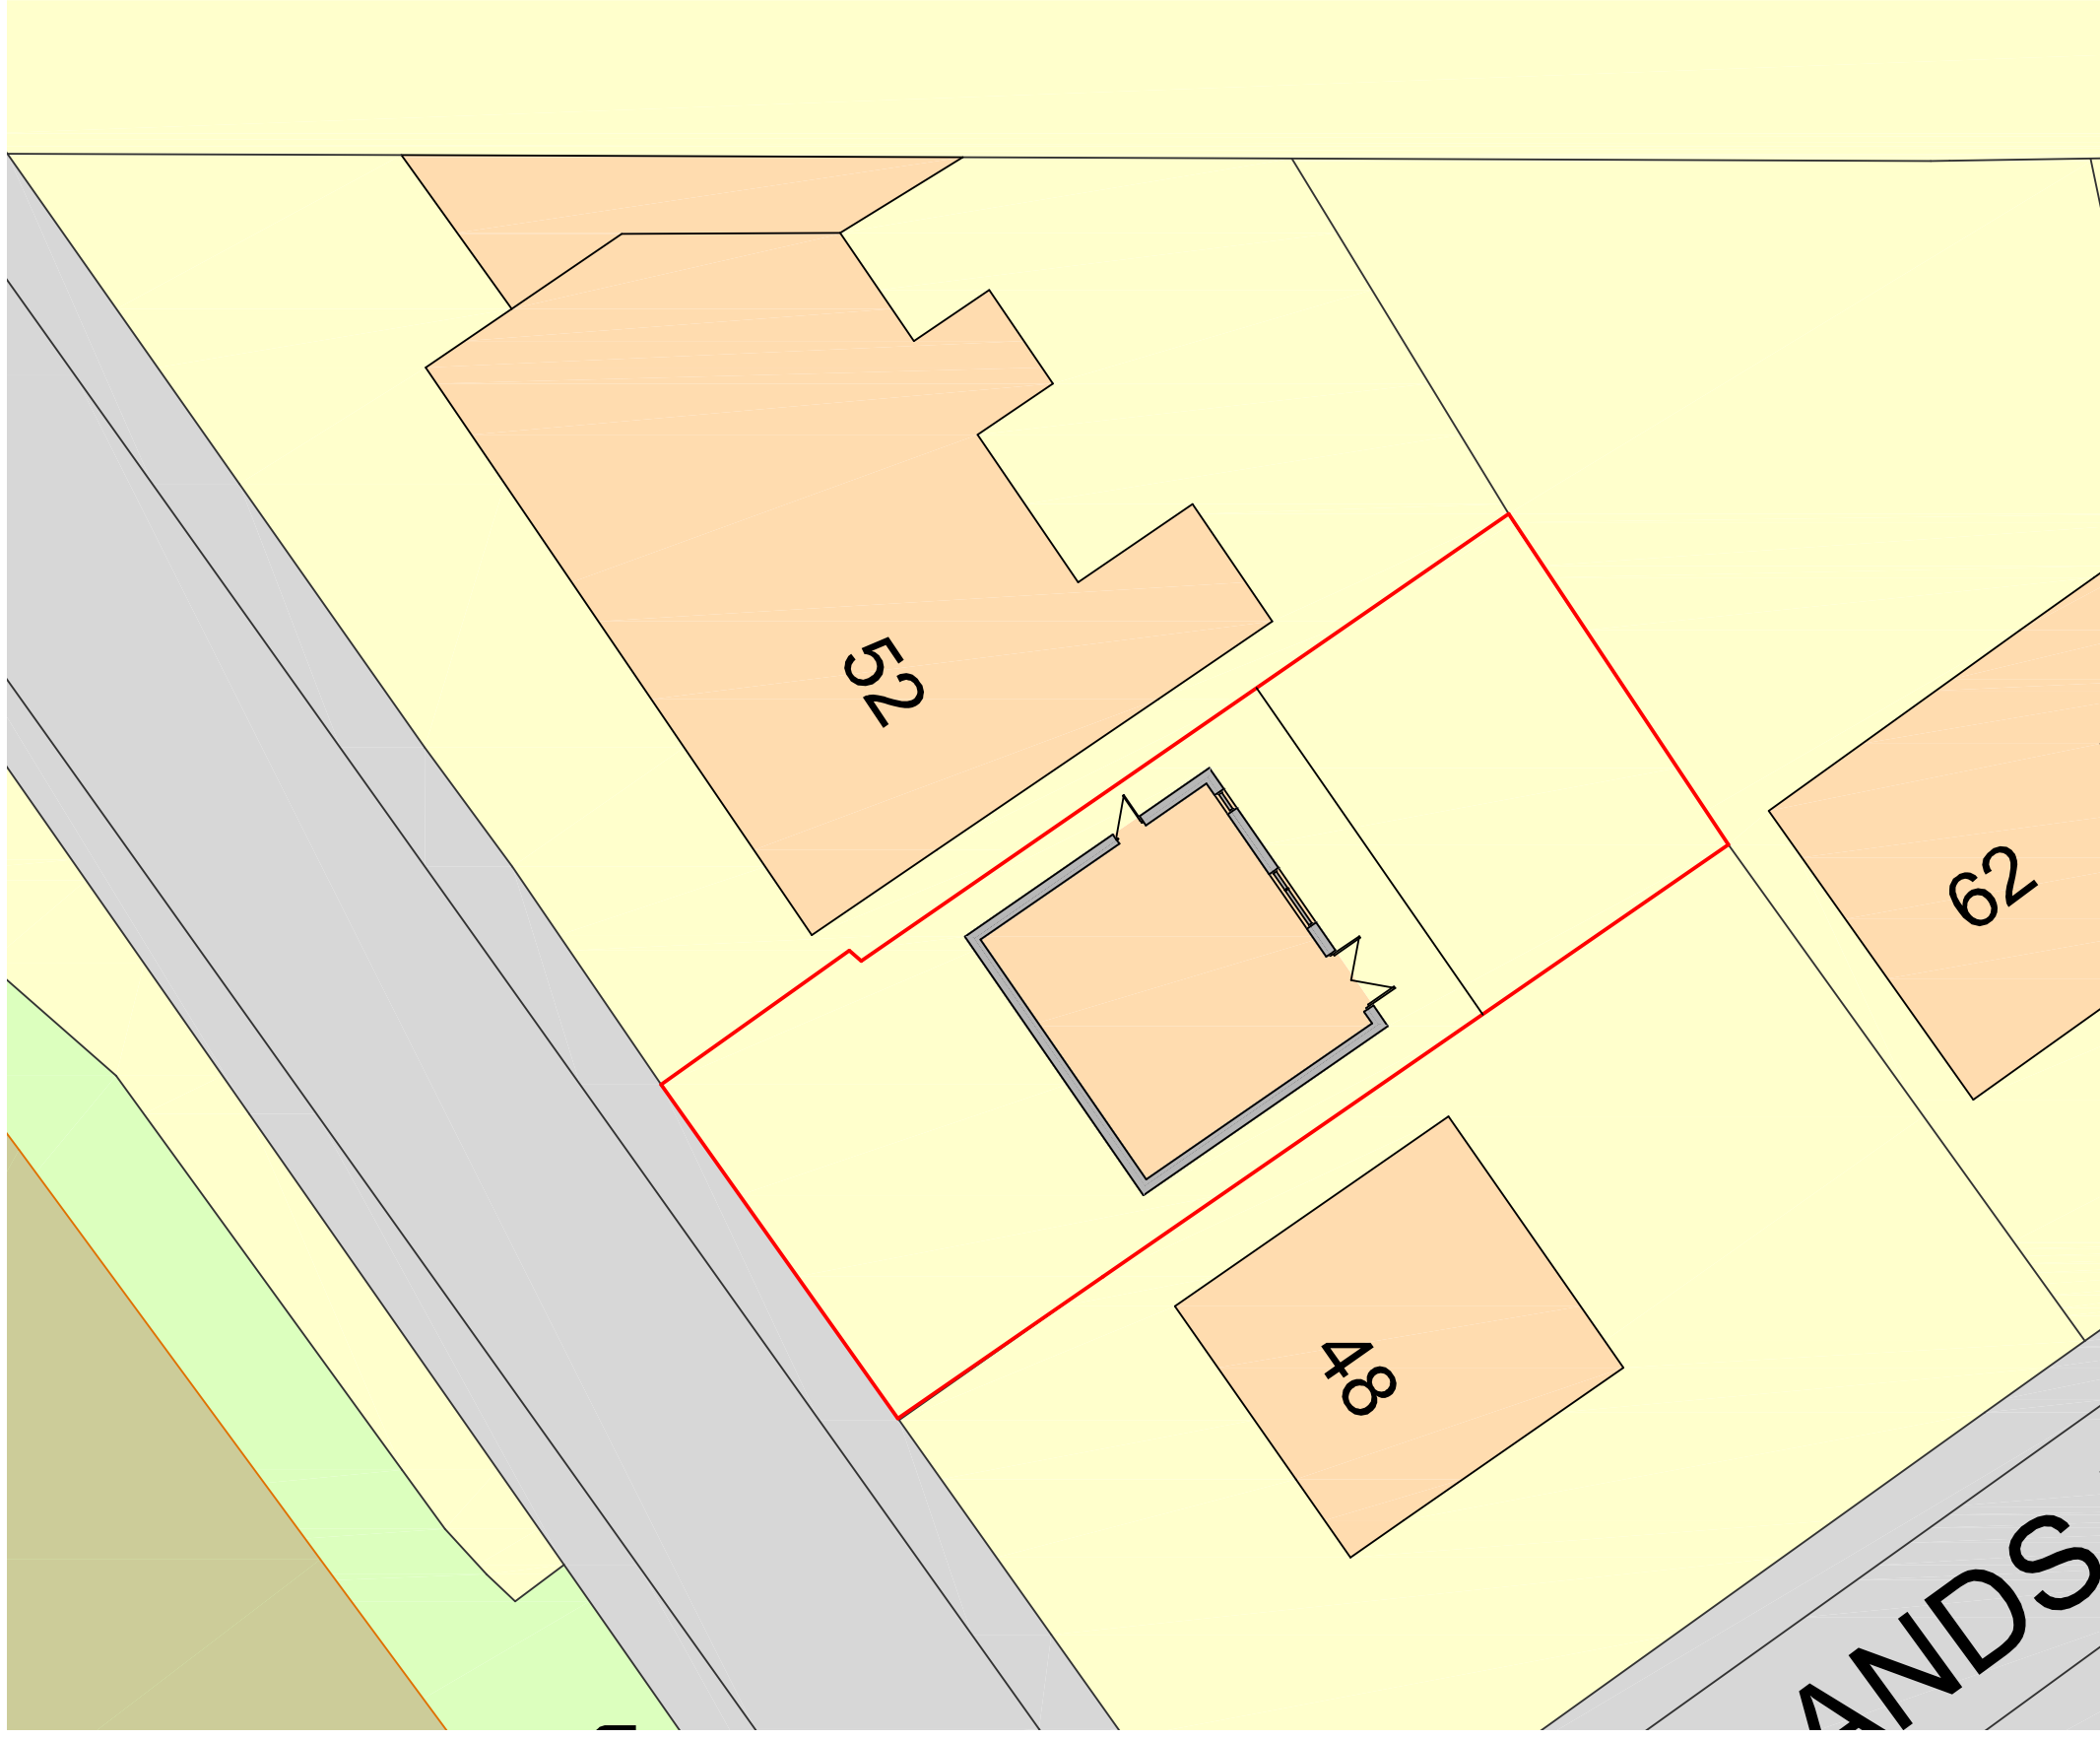
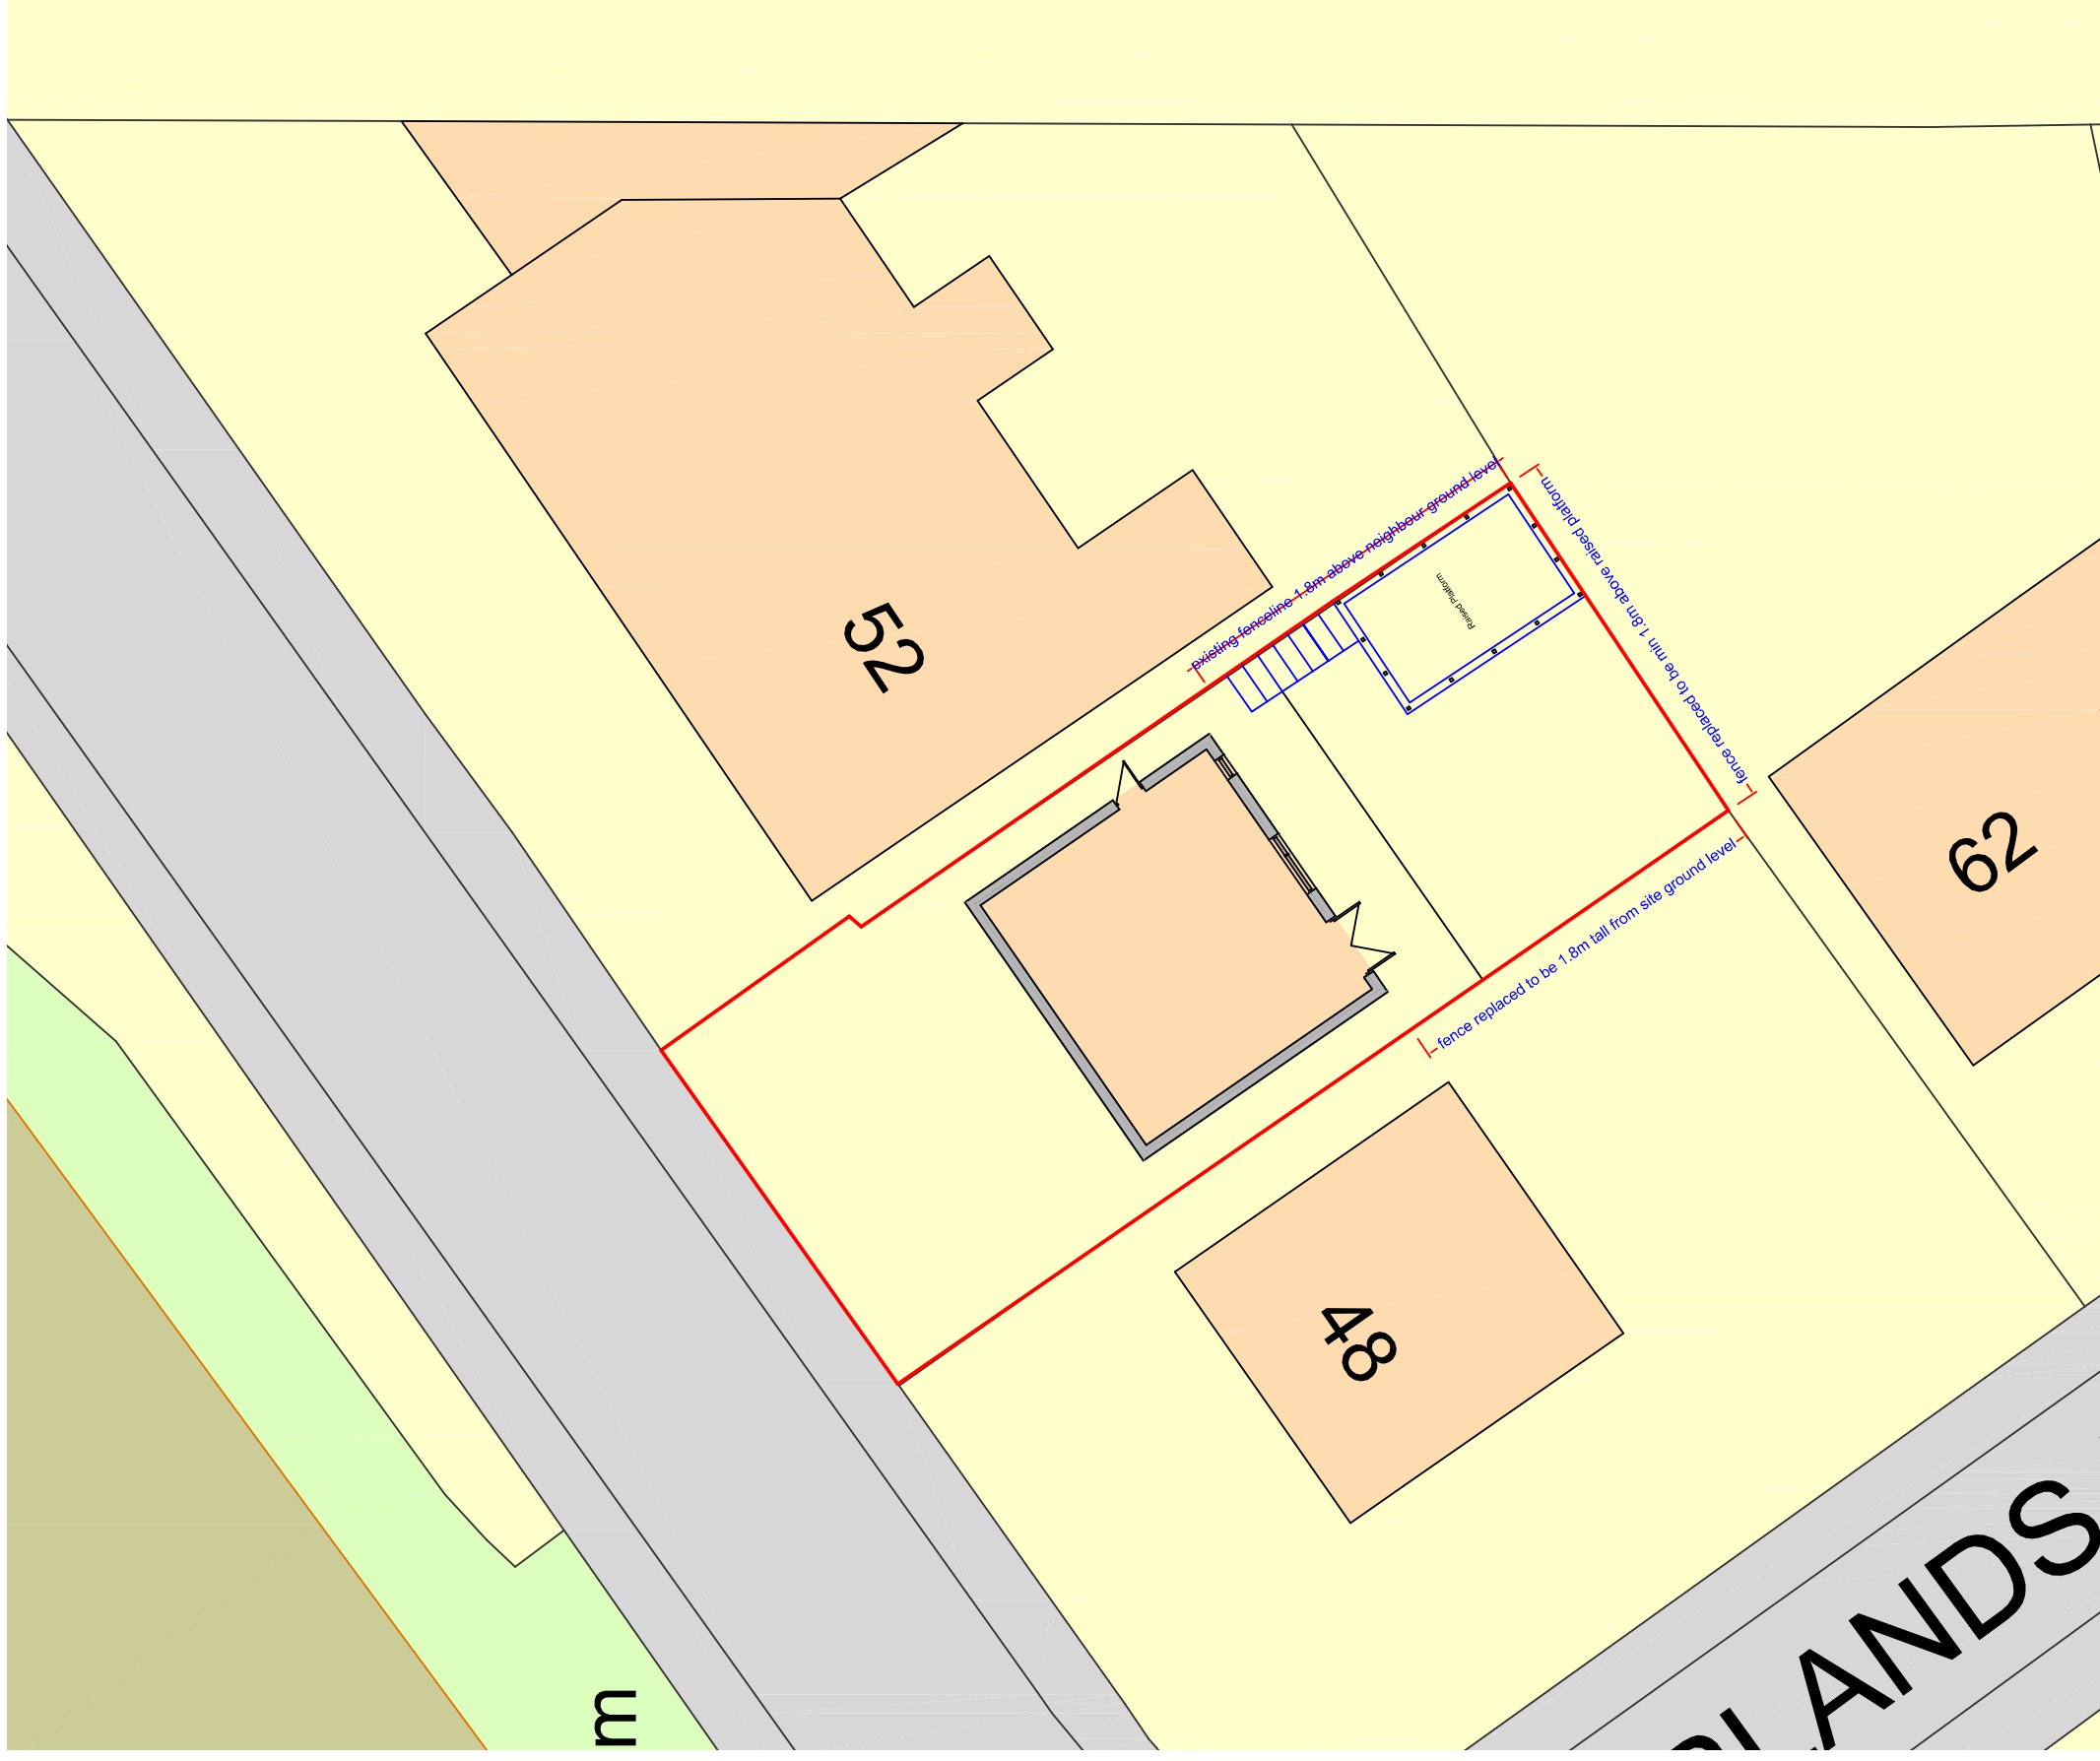


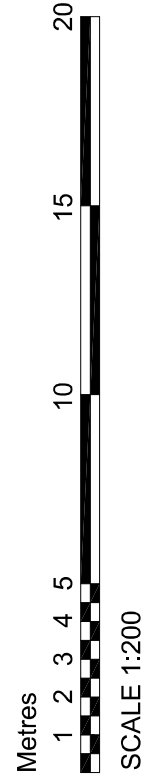

Site Plan as Existing (original)

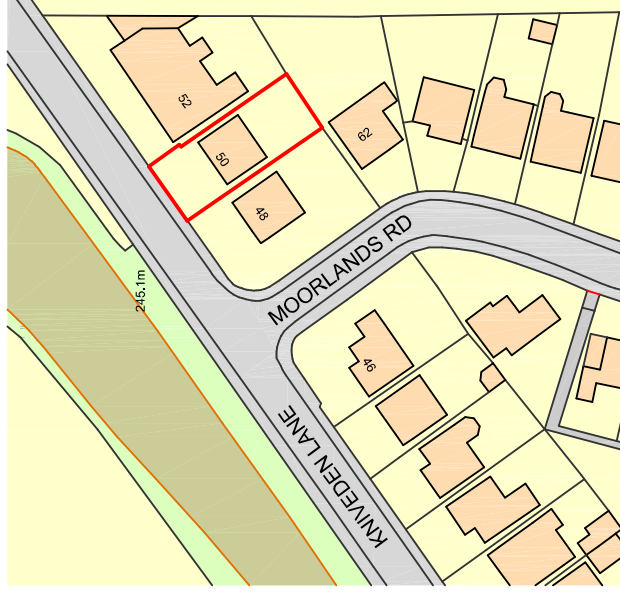


Site Plan as Proposed

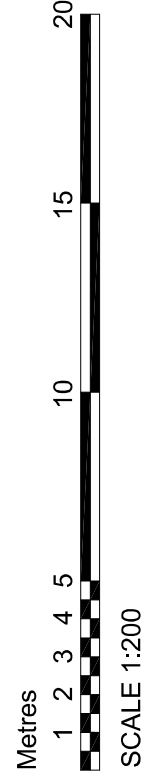


Ordnance Survey, (c) Crown Copyright 2026. All rights reserved. Licence number 100022432

Site Location Plan

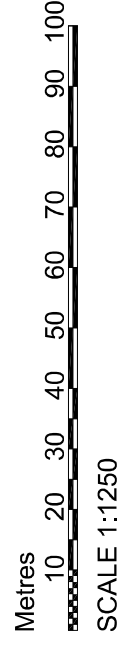

SCALE 1:1250

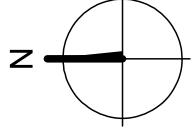

**DBD Architectural
Consultancy Ltd ©2026**

1. Copyright is vested with DBD Architectural Consultancy Ltd.

1. Copyright is vested with DBD Architectural Consultancy Ltd.
2. All dimensions to be checked on site before proceeding.
3. Contractor to check/adjust dimensions of new work to suit existing conditions.
Do not assume existing structure or details are plumb, square or level.
4. Contractor must notify the architect of any discrepancies before proceeding.
5. All drawings to be read in conjunction with all other consultants drawings and specs.

Rev	Date	Description



A Buxton
50 Kniveden Lane
Leek
ST13 5BE
Client

Rendering External Walls & Raised Platform in Garden Curtilage

186	Site Plans		Stage: Planning		Jelly Box 2844
			Star: A2	Date: 19.06.26	
			Scale: 1:200		PL 01
			Drawing Number:		

PL 01