




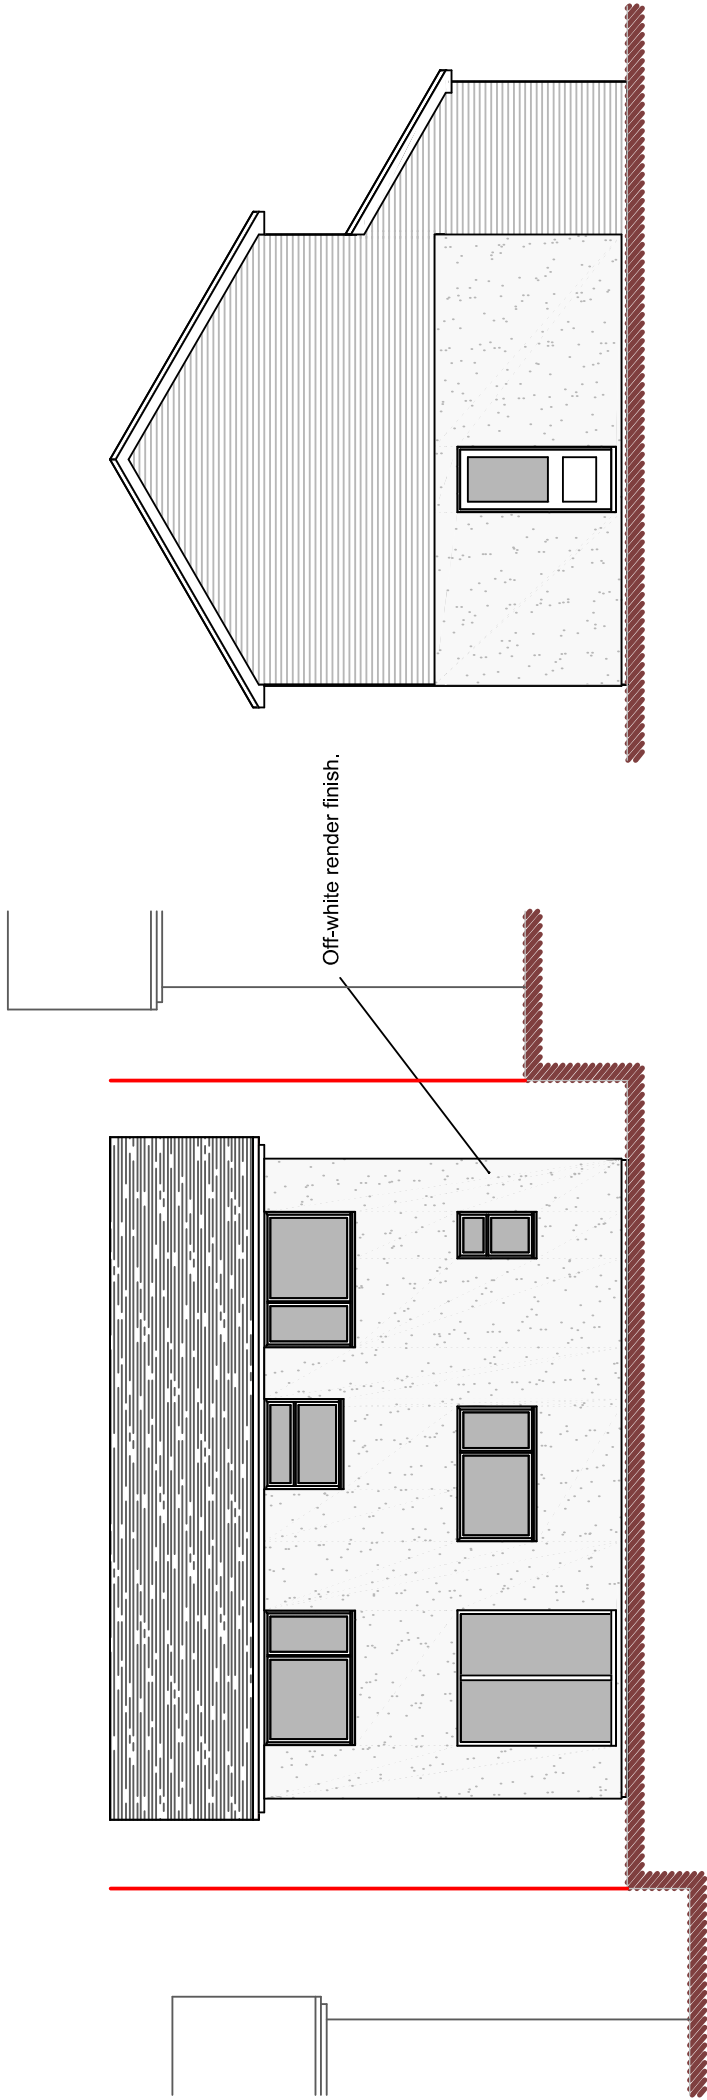

Rear Elevation

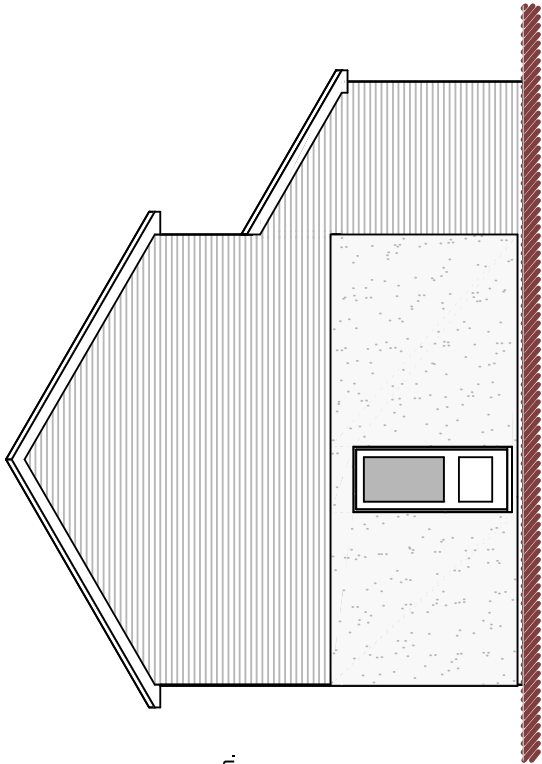

Side Elevation

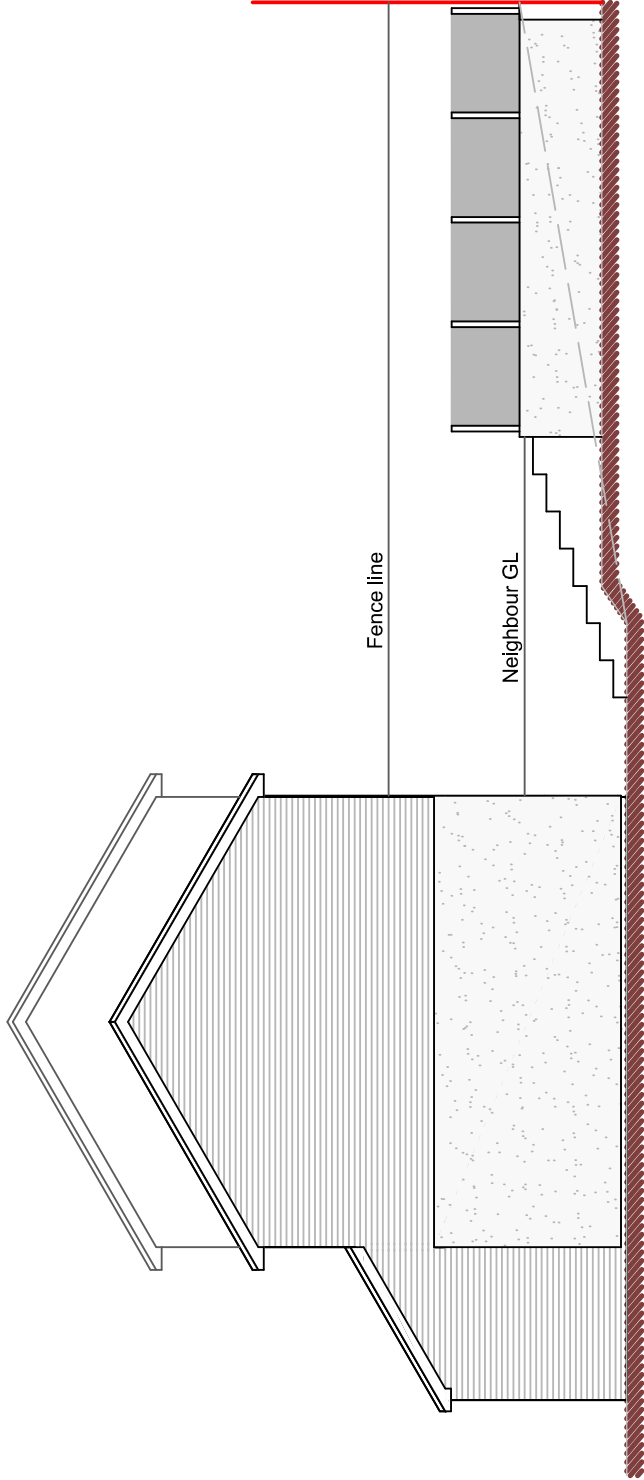

Side Elevation

**DBD Architectural
Consultancy Ltd ©2026**

1. Copyright is vested with DBD Architectural Consultancy Ltd.
2. All dimensions to be checked on site before proceeding.
3. Contractor to check/adjust dimensions of new work to suit existing conditions.
Do not assume existing structure or details are plumb, square or level.
4. Contractor must notify the architect of any discrepancies before proceeding.
5. All drawings to be read in conjunction with all other consultants drawings and specs.

Rev	Date	Description



DBD Architectural Consultancy Ltd
50 Broad Street, Leek,
Staffordshire, ST13 5NS
01538 383118
mailto:dbdconsultants.co.uk
www.dbdconsultants.co.uk

A Buxton
50 Krivaden Lane
Leek
ST13 5BE
Client

Rendering External Walls & Raised
Platform in Garden Curtilage
Project

Title			
Elevations as Proposed			
Stage: Planning	Size: A3	Date: 19.06.26	Job No: 2644
Scale: 1:100		Drawing Number: PL 03	