




- This drawing is copyright and should not be reproduced without written permission.
- All dimensions are in millimeters unless otherwise stated and are to be checked on site before work is commenced.
- Client to check that proposals do not contravene or affect covenants or encroach boundaries and that they have good title to land upon which the work is to be done on their behalf.
- All our proposals are subject to confirmation following liaison with the relevant local authorities.

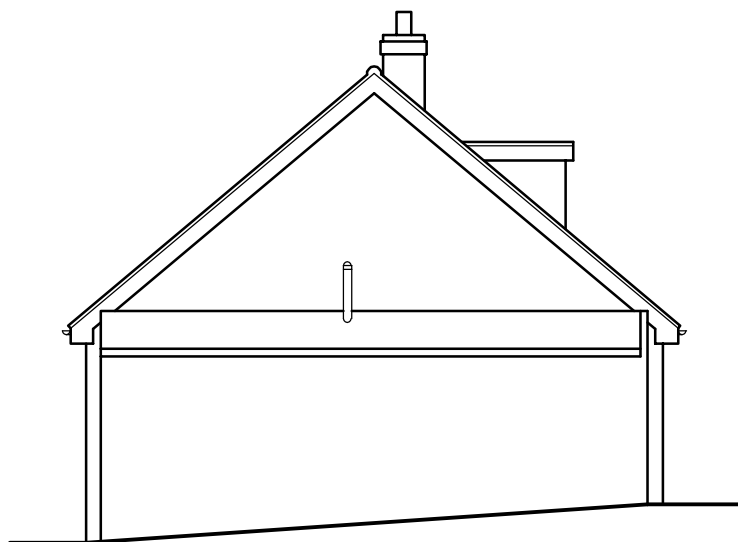


EXISTING SIDE ELEVATION

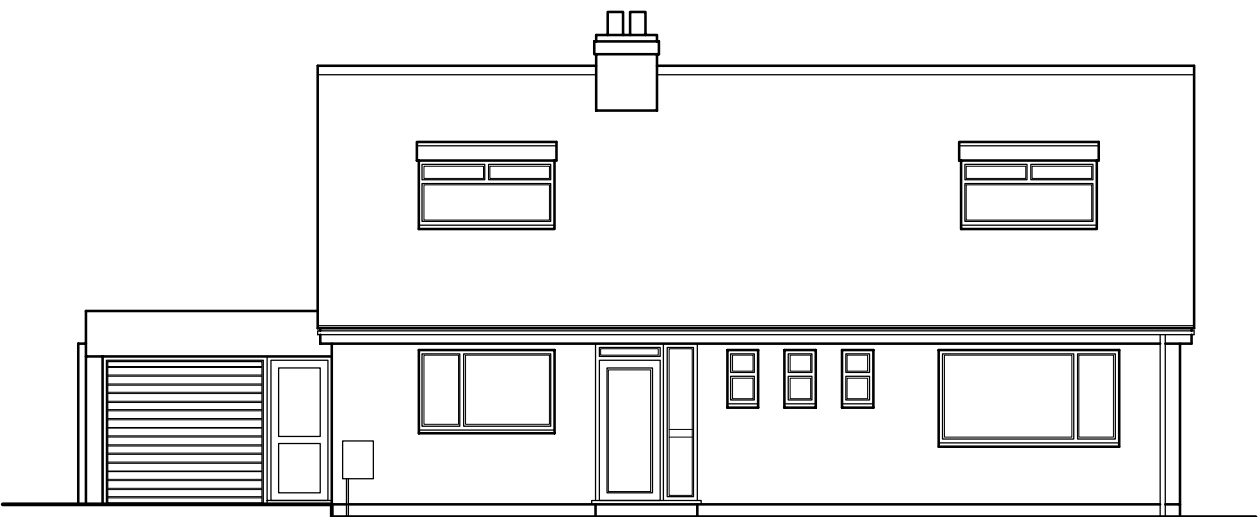

EXISTING FRONT ELEVATION

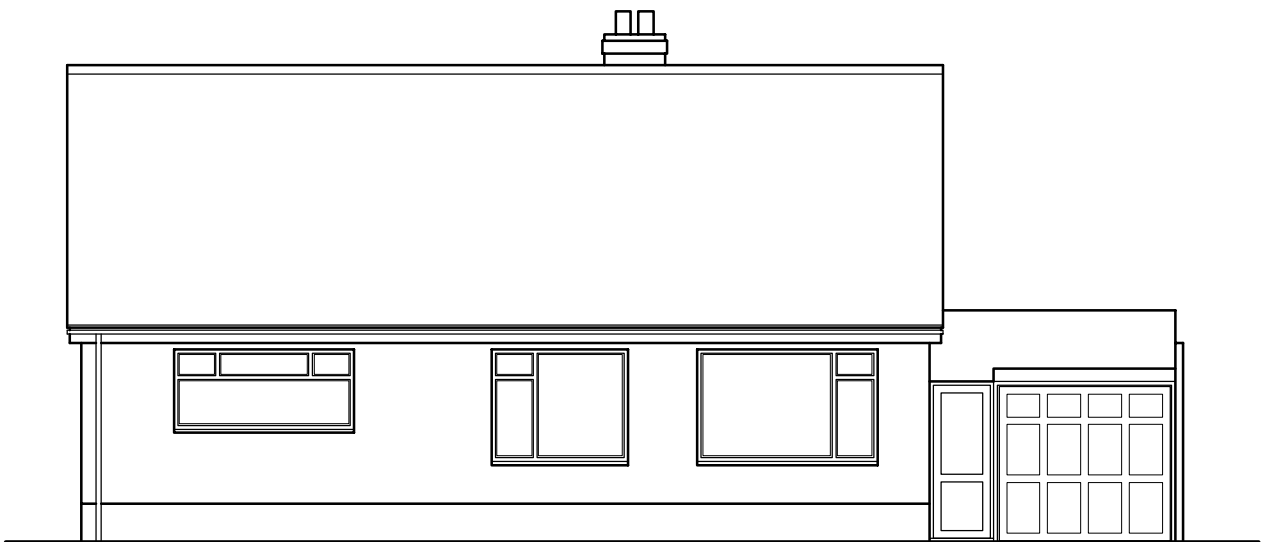

EXISTING REAR ELEVATION

 

50 Ladderedge Road
Leek
ST13 7AE

Existing Elevations

Scale : 1:100 @ A3
Date : June 2026
Drawn : STB
©

Drawing No. :
26048/P02