
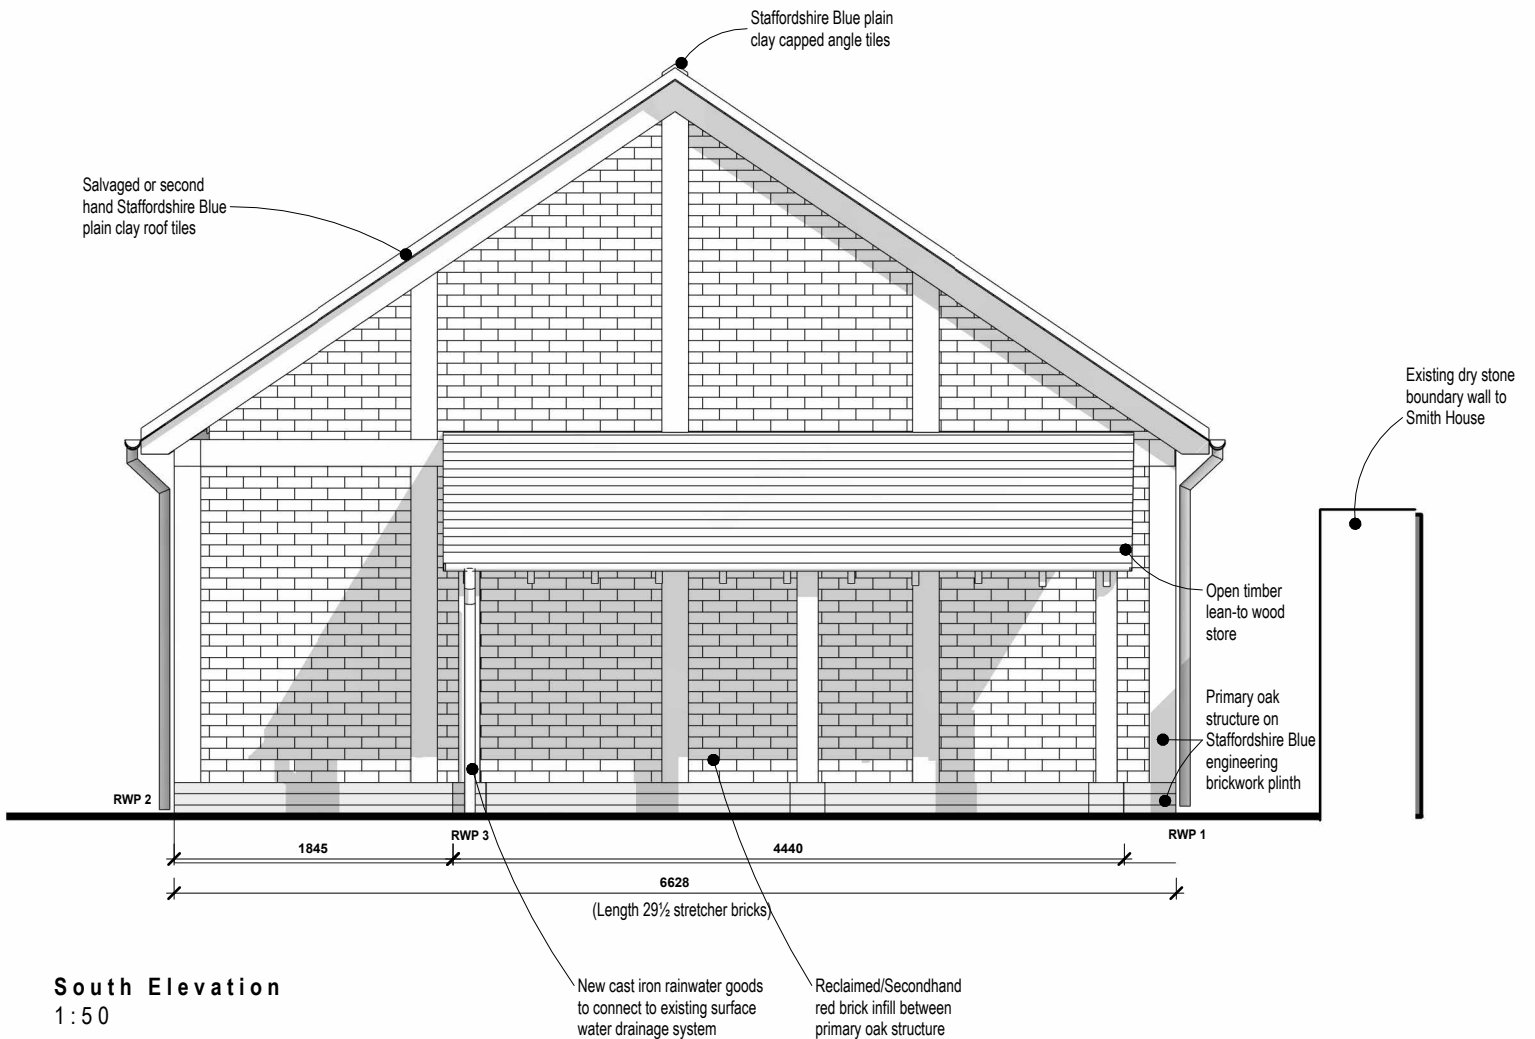


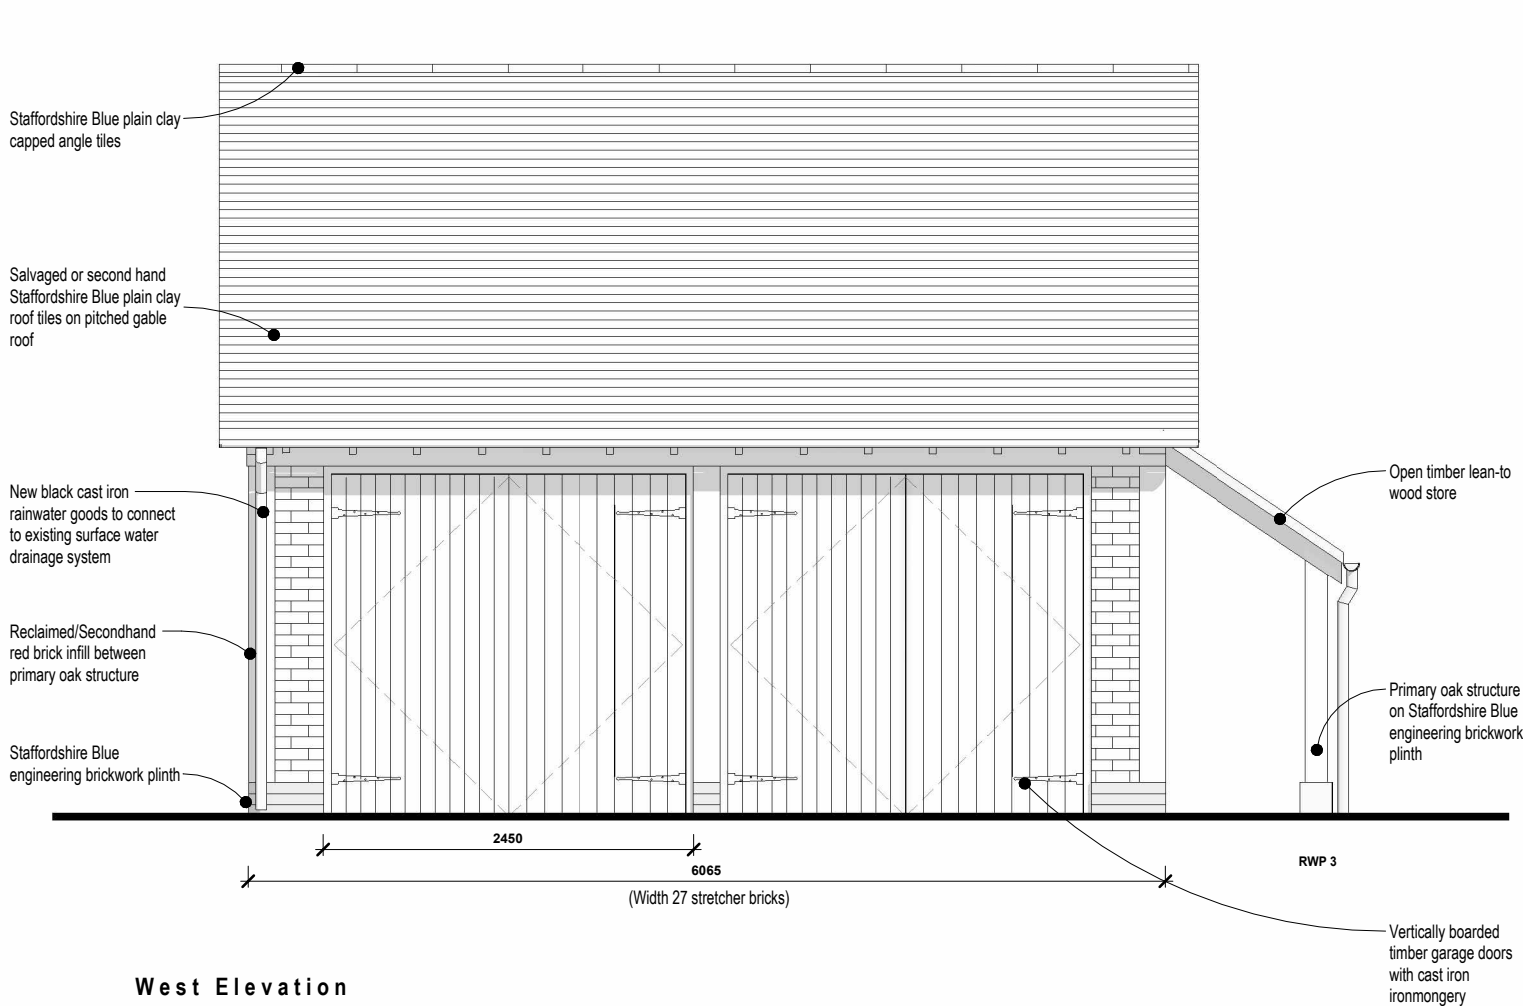

D	25/06/26	AF	Planning Condition Discharge
C	29/04/25	SJ	Minor amendments to timber joints
B	23/04/25	SJ	Amendments following feedback from Planning Authority and Conservation Officer
A	02/09/24	SC	Amendments to scheme after client meeting 13/8/24
Rev	Date	Drawn	Description

ctd architects

Clerk Bank House
Clerk Bank
LEEK
Staffordshire
ST13 5HE

t : 01538 373477
f : 01538 386503

e : info@ctdarchitects.co.uk
w : www.ctdarchitects.co.uk

ctd architects © 2025

- This drawing is copyright.
- All dimensions to be checked on site before proceeding.
- Contractor must notify the architect of any discrepancies before proceeding.
- Contractor to check/adjust dimensions of new work to suit existing conditions. Do not assume existing structure or details are plumb, square or level.
- All drawings to be read in conjunction with all other consultants drawings and specs.

Client

Mr & Mrs Ball

Project

New Garage

Manor Farm, Park Lane, ENDON. Stoke on Trent.
ST9 9JA.

Title

Garage South & West Elevations 'as proposed'

Scale 1 : 50 | Size A3 | Drawn AF | Chk'd SJ | Date 25/06/26

Status PLANNING CONDITION

Job No. 1541 | Drawing No. AL117 | Rev. D