





FRONT ELEVATION AS PROPOSED 1:50



REAR ELEVATION AS PROPOSED 1:50

 

SIDE ELEVATION AS PROPOSED 1:50

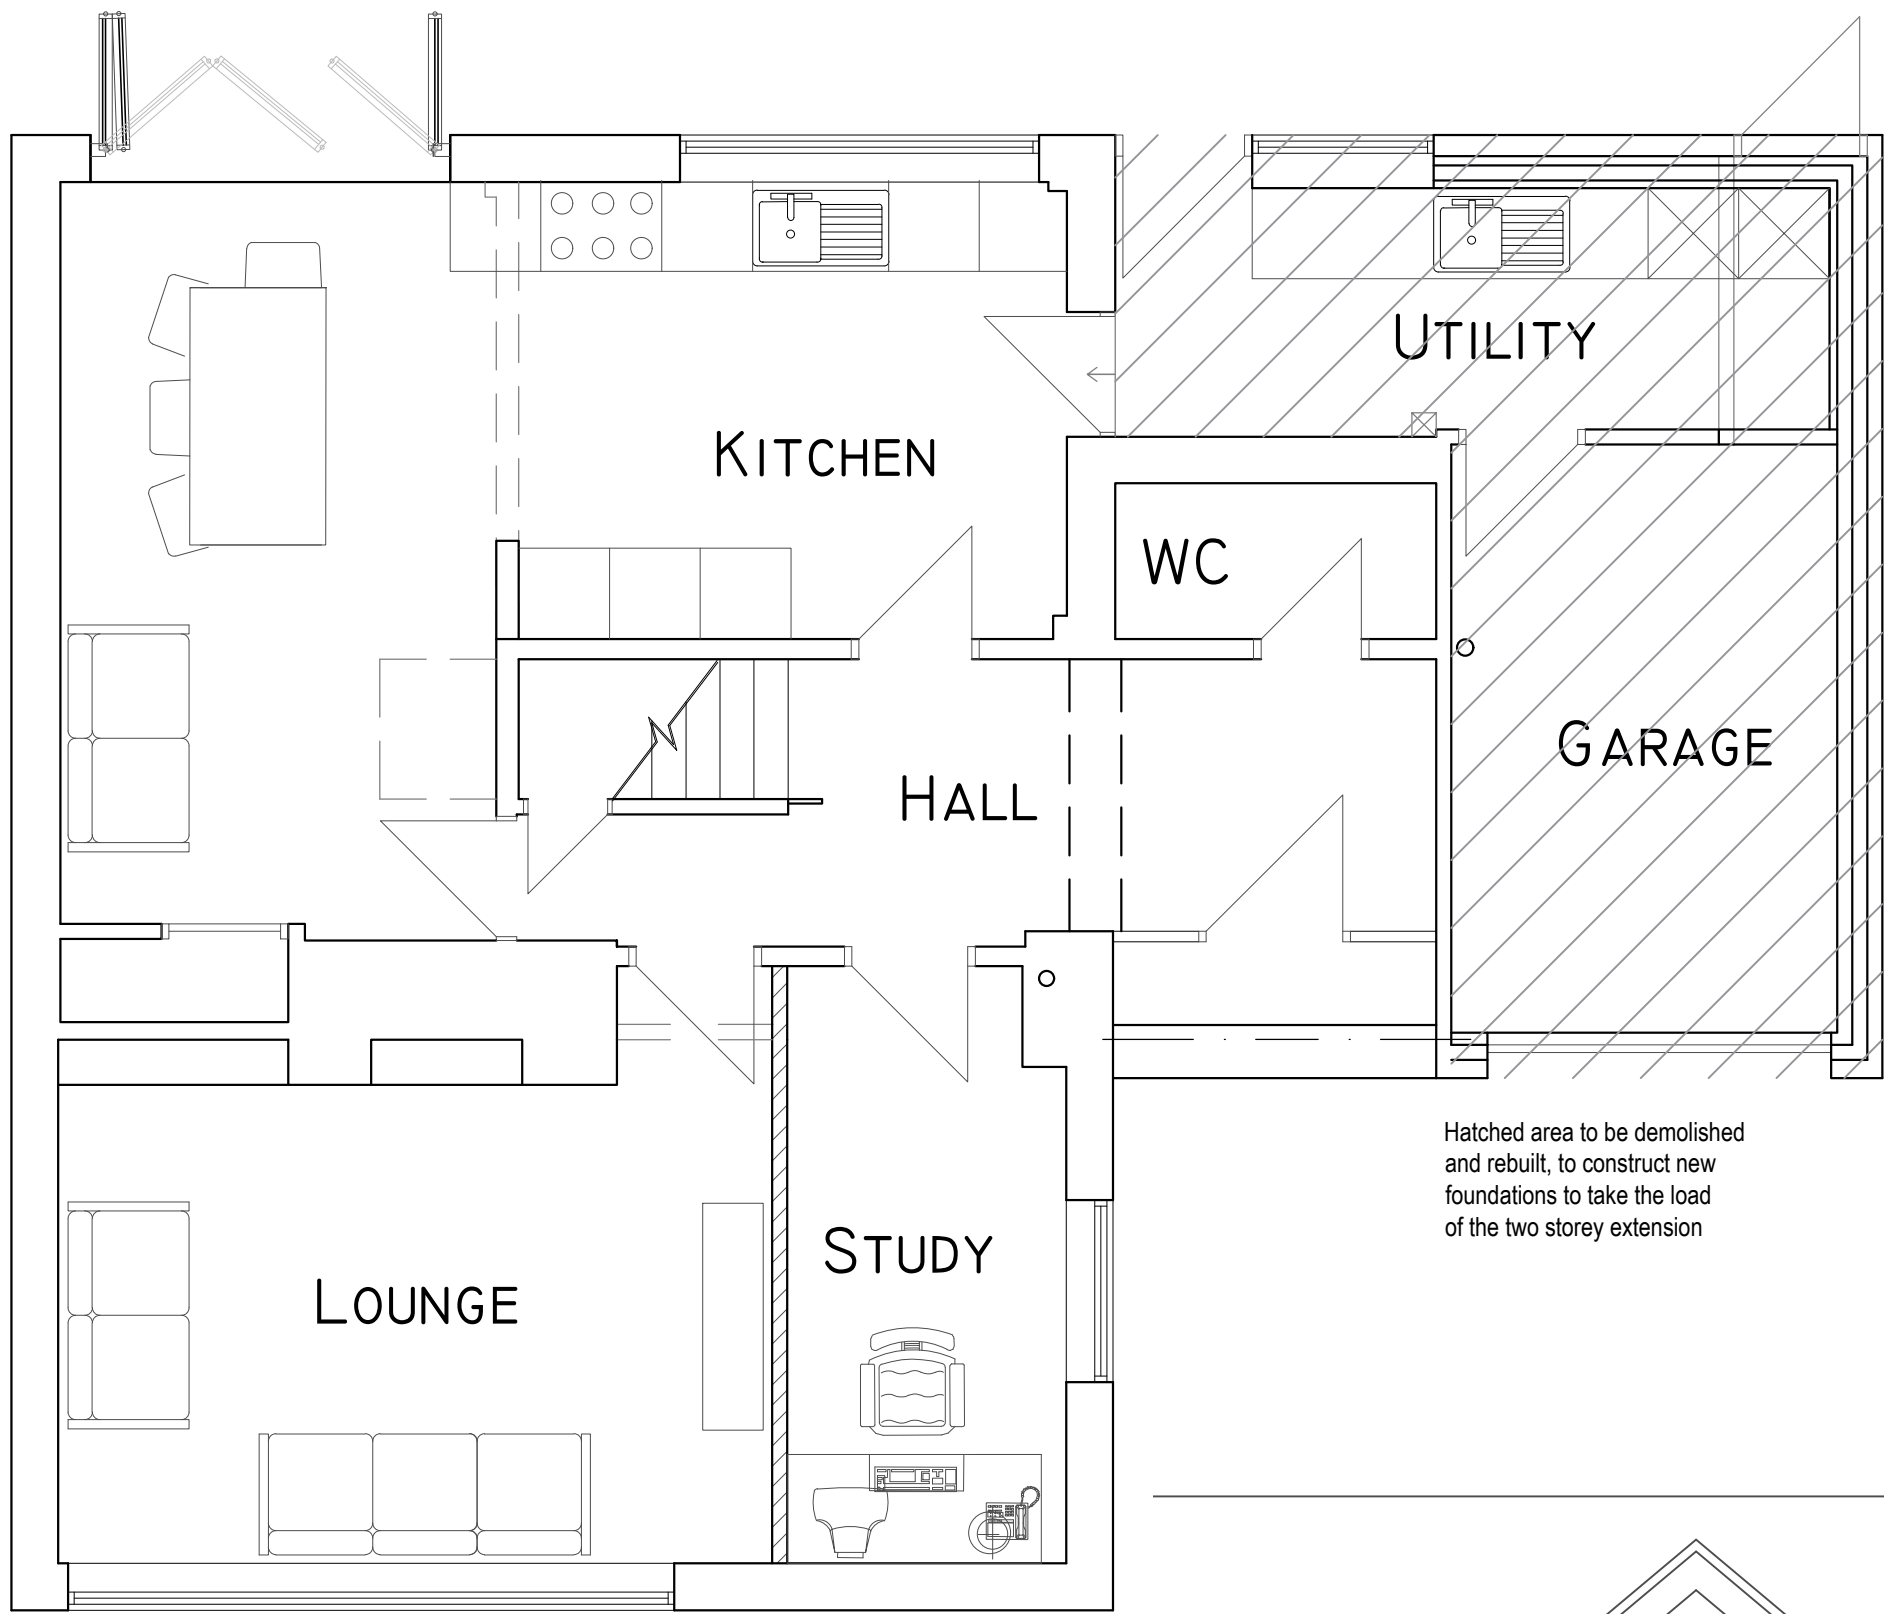


GROUND FLOOR PLAN 1:50




FIRST FLOOR PLAN 1:50




SIDE ELEVATION AS PROPOSED 1:50

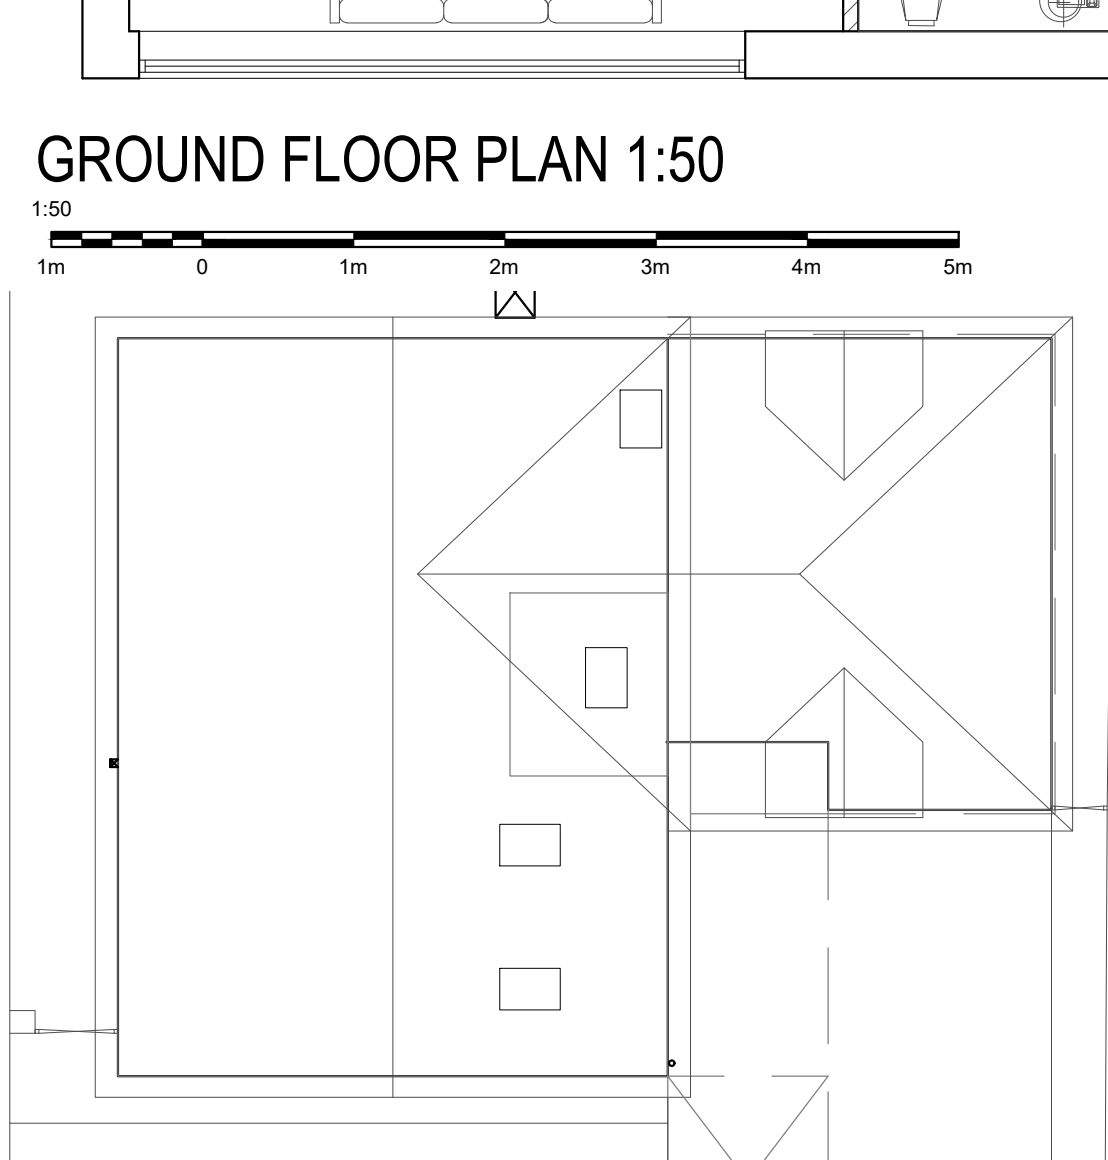


ROOF PLAN AS PROPOSED 1:100

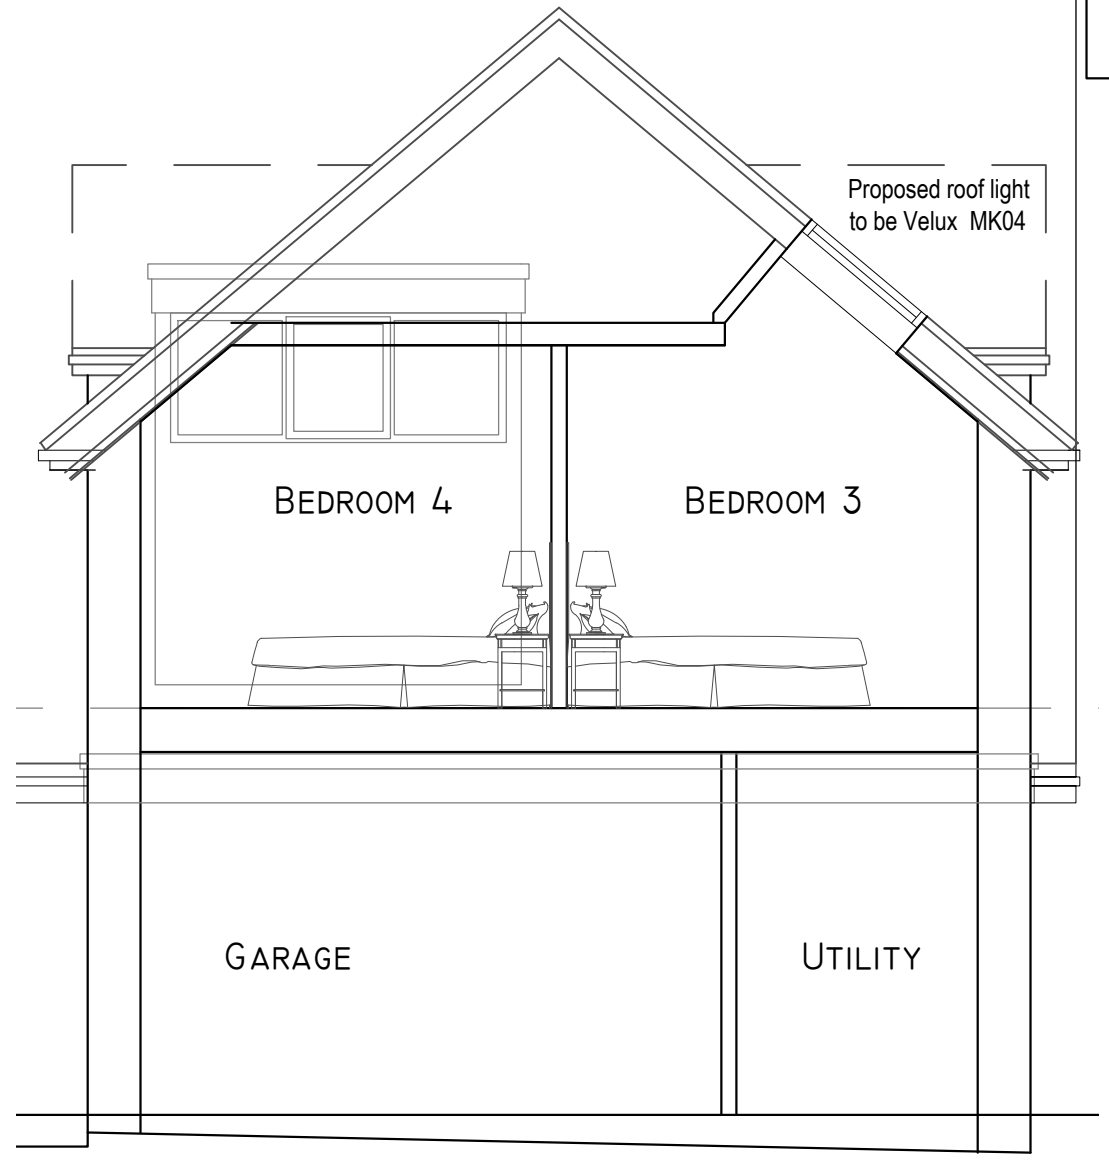

SECTION A-A 1:50

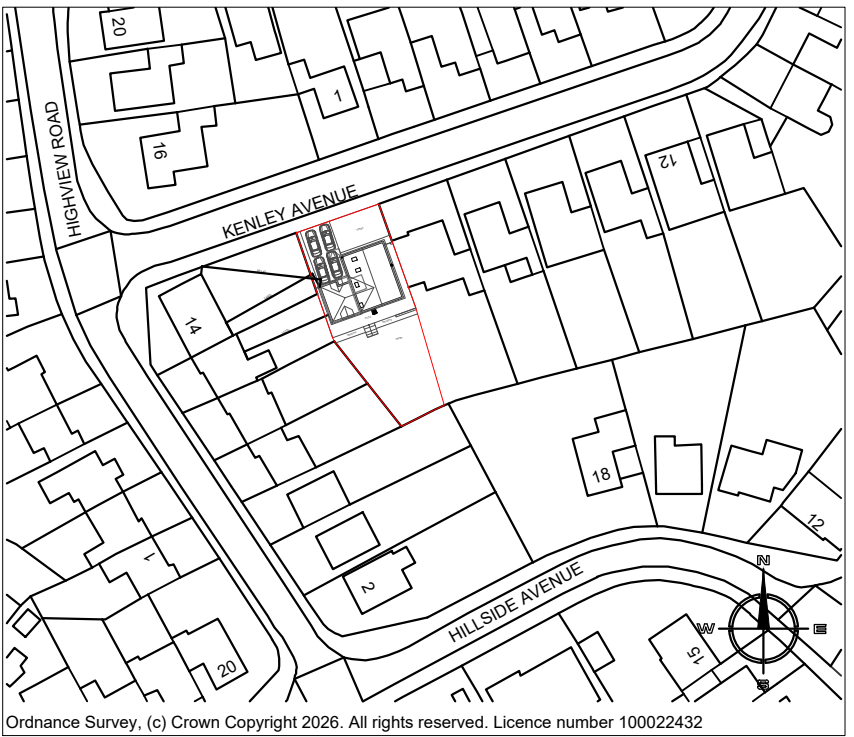

SITE LOCATION PLAN 1:1250

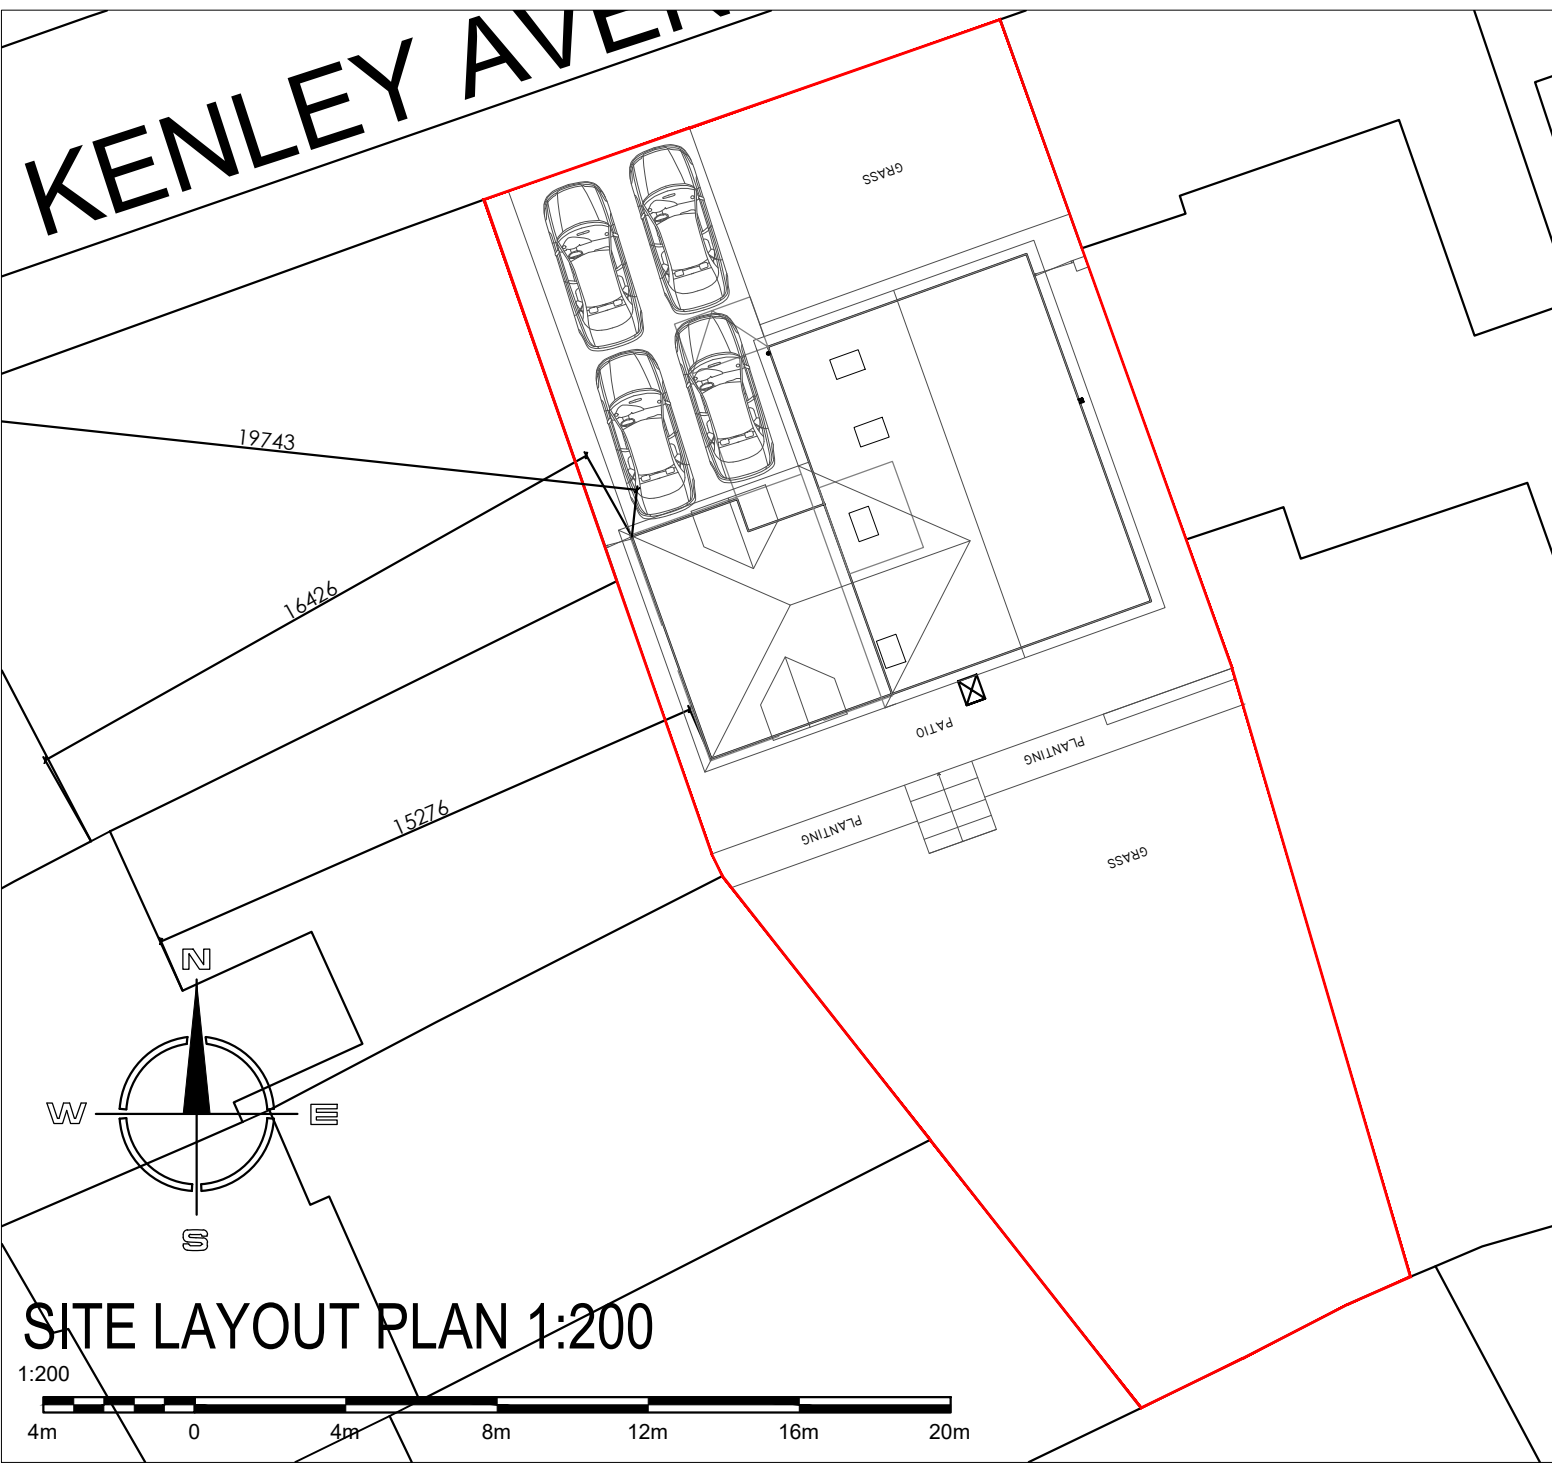

SITE LAYOUT PLAN 1:200

TITLE:
PLANS AND ELEVATIONS AS
PROPOSED

DESCRIPTION:
SIDE EXTENSION OVER EXISTING GARAGE
AND UTILITY TO FORM ADDITIONAL
BEDROOMS WITH INTERNAL ALTERATIONS

CLIENT:
MR & MRS J SHERRATT

ADDRESS:
2 KENLEY AVENUE
ENDON
ST9 9HX

SCALE @ A1:
AS NOTED

DRAWING NO: REVISION: DATE:

02 C JULY 2026