




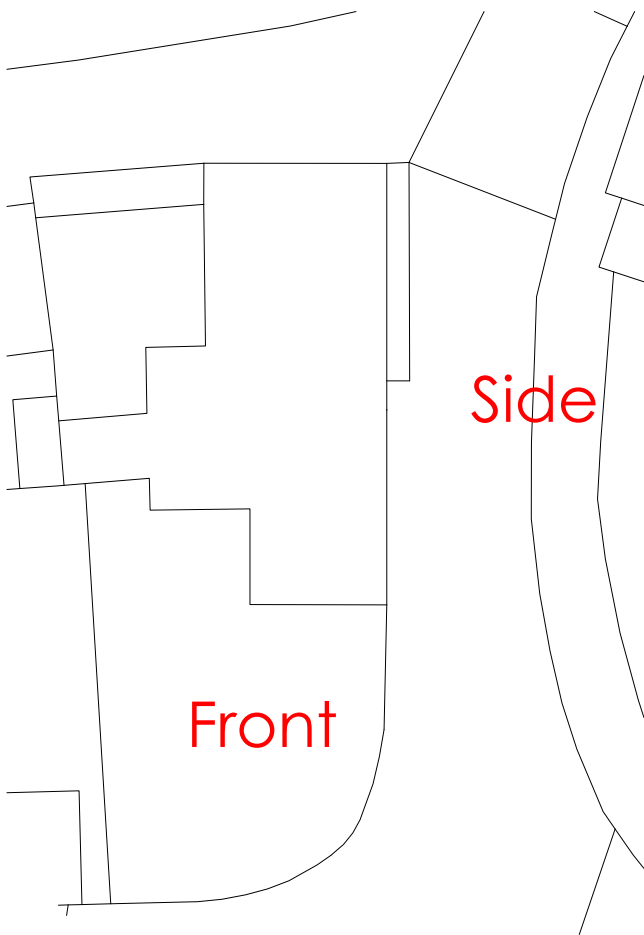

Existing Key
Scale NTS @ A1

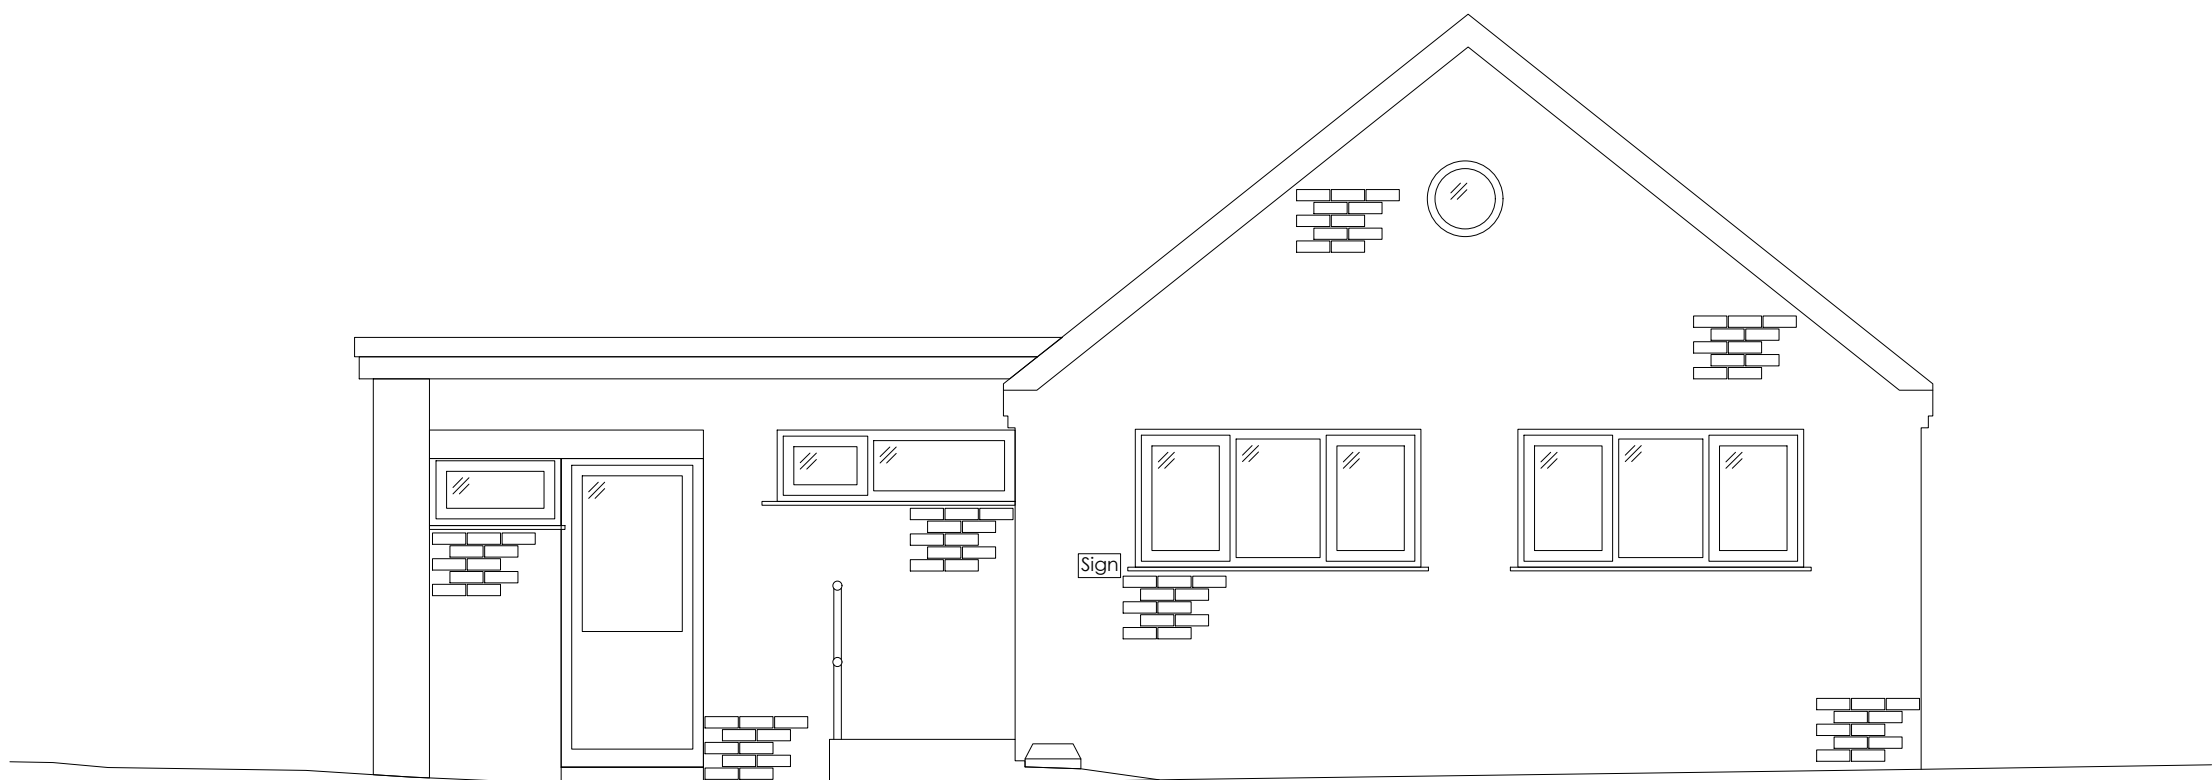

Existing Front Elevation
Scale 1:50 @ A1

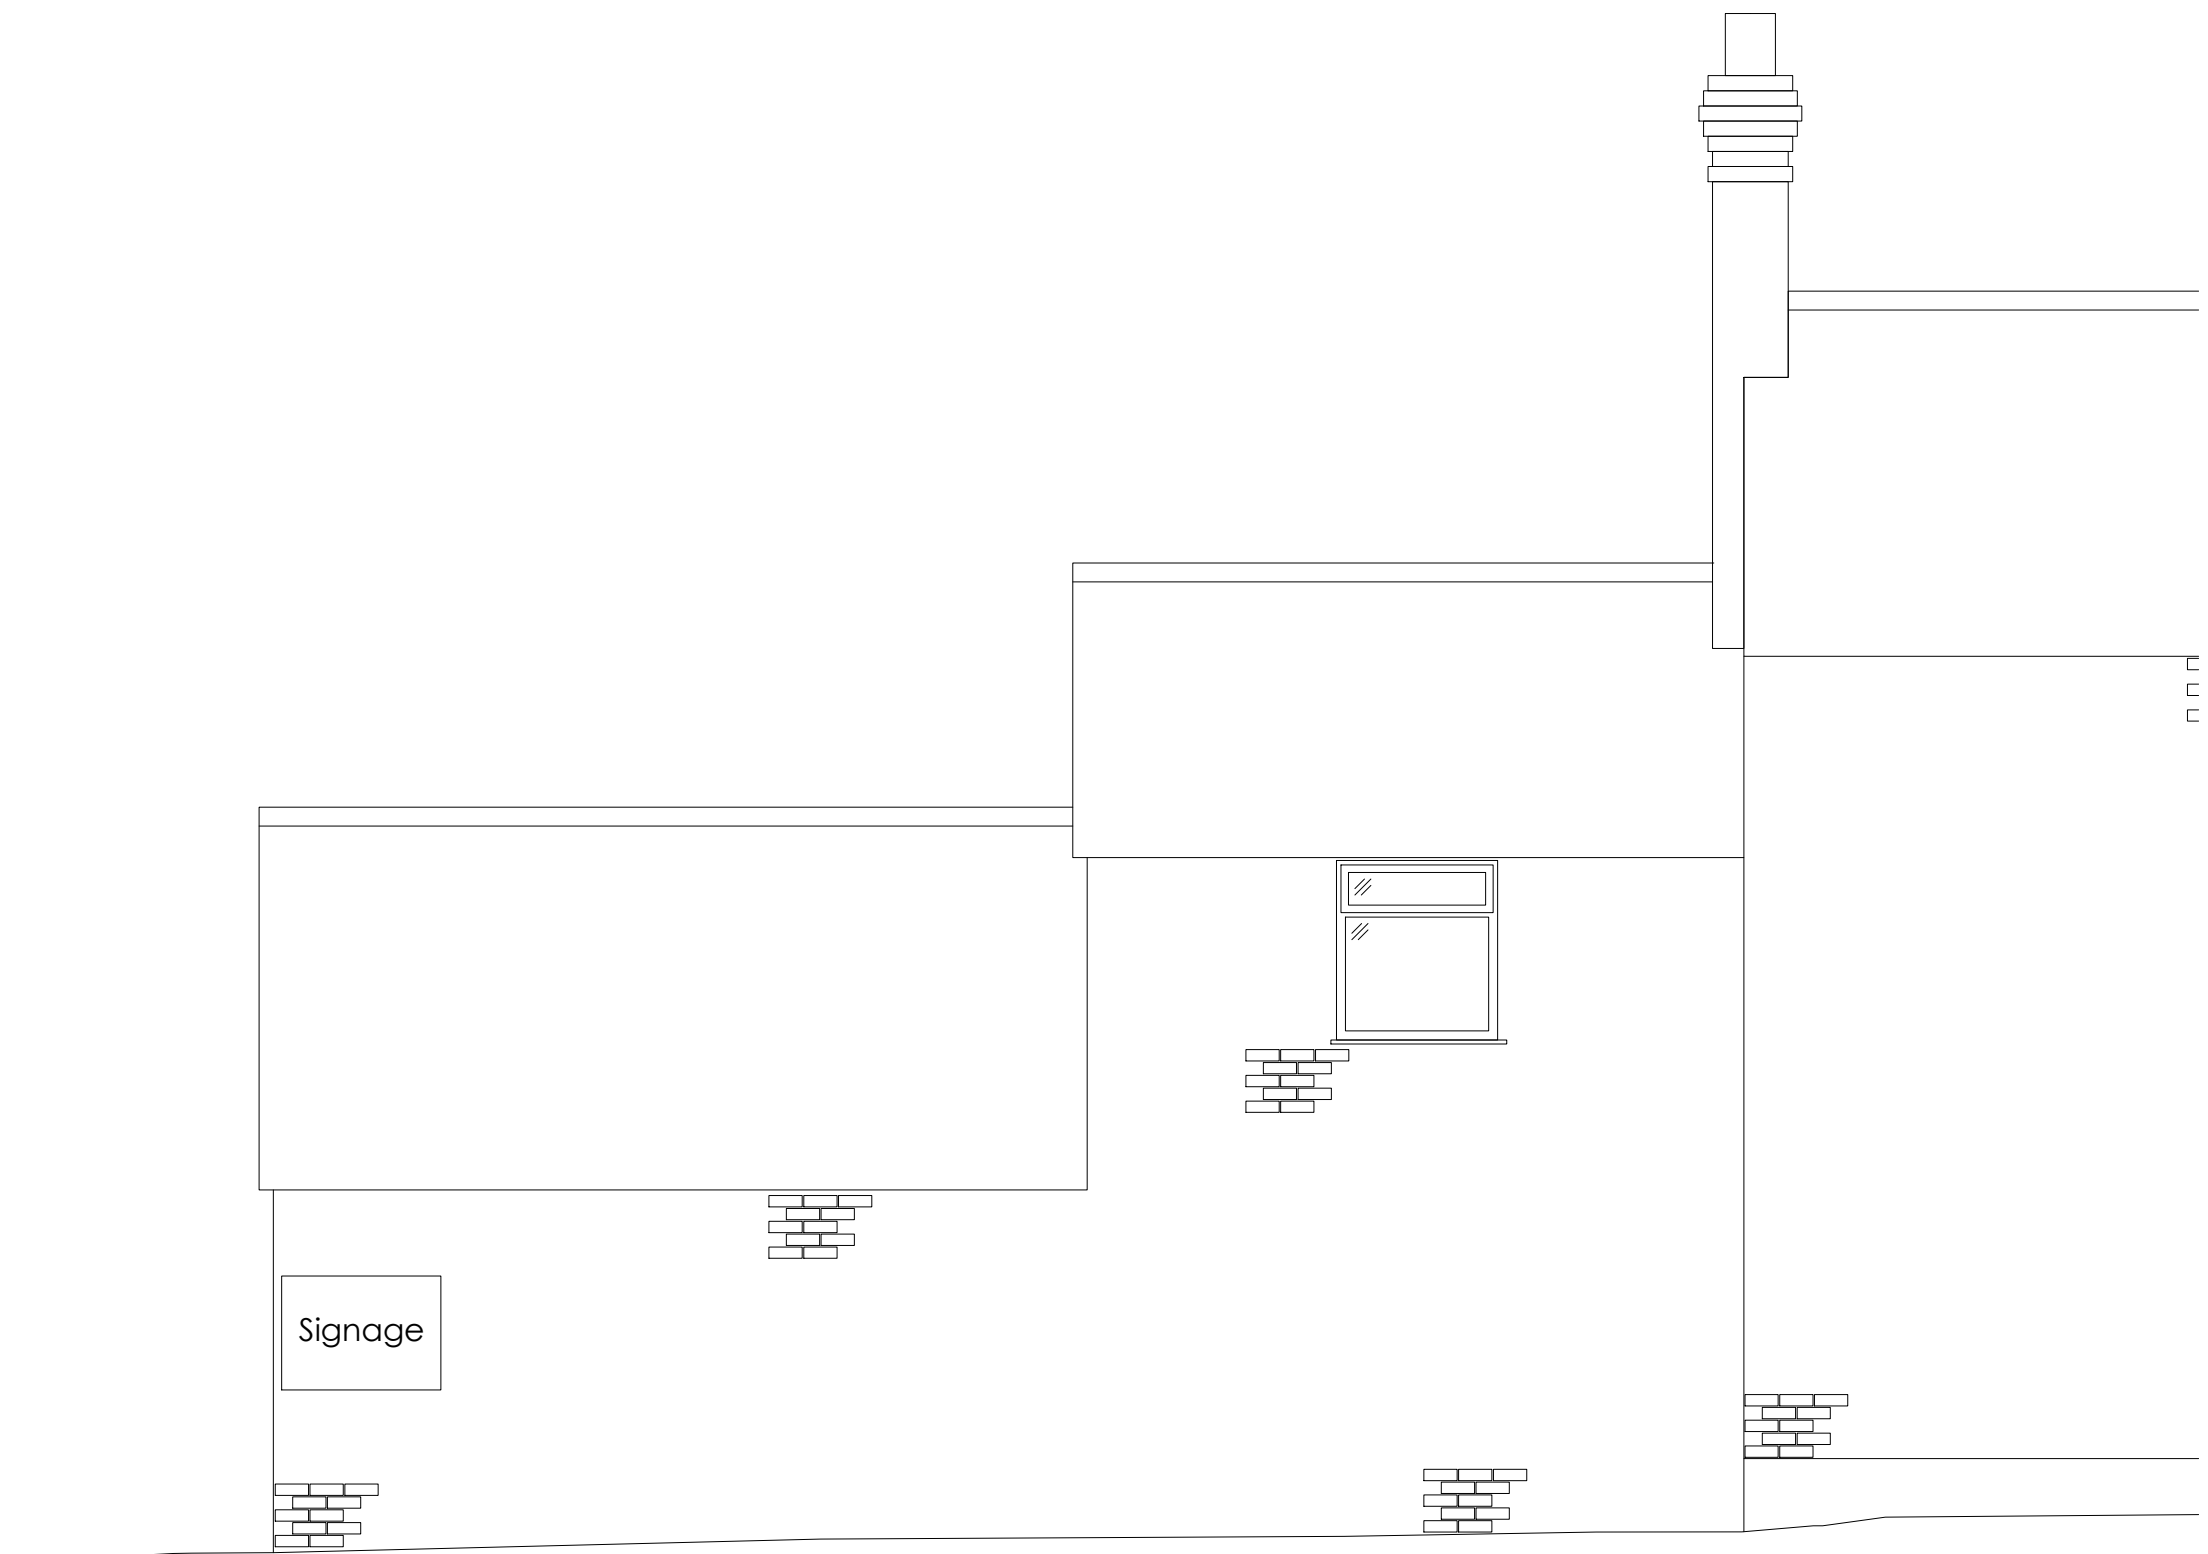

Existing Side Elevation
Scale 1:50 @ A1

SCALE BAR 1:50



IMPORTANT NOTE:

- THE CONTRACTOR MUST VERIFY ALL DIMENSIONS & LEVELS ON SITE BEFORE ANY WORKS ARE UNDERTAKEN OR THE MANUFACTURE OF SITE COMPONENTS, DISCREPANCIES ARE TO BE REPORTED TO THE PROJECT ARCHITECT/DESIGNER FOR CLARIFICATION.
- DIMENSIONS ARE IN MILLIMETRES UNLESS OTHERWISE STATED.
- COPYRIGHT OF THIS DRAWING BELONGS SOLELY TO RDS 360 LTD.

SURVEY LIMITATIONS:

- PARTS OF THE BUILDING MAY HAVE BEEN INACCESSIBLE AT THE TIME OF THE SURVEY. THESE AREAS HAVE BEEN CLEARLY MARKED ON THE DRAWINGS. A STRIP OUT SURVEY IS RECOMMENDED FOR THESE AREAS TO VERIFY DETAILS.
- RDS 360 LTD. DO NOT CARRY OUT INTRUSIVE SURVEYS. AREAS COVERED BY BOXING OUT CANNOT BE CONFIRMED UNTIL MAIN CONTRACTOR EXPOSES THESE AREAS.

COLUMNS:

- ALL COLUMNS ARE SHOWN AT THE FULL EXTENT INCLUDING CLADDING TO WHAT IS VIEWABLE ON SITE. STRIP OUT REQUIRED TO CLARIFY TRUE EXTENT OF ANY STRUCTURAL ELEMENT WITHIN COLUMN.

REV	DATE	DESCRIPTION
-	12.06.26	INITIAL PLANNING PACK
		PLANS USED FROM LANDLORD / OTHER
		PLANS USED FROM RDS MEASURED SURVEYED
		PREFERENCE SESSION 1 COMMENTS APPLIED
		PREFERENCE SESSION 2 COMMENTS APPLIED
DRAWING TITLE		
EXISTING EXTERNAL ELEVATIONS		
DRAWING NAME		REVISION
CVS0382 CHEADLE PLANNING PACK		-
SCALE	DATE	DRAWN BY
A1 - AS SHOWN	15.06.2026	WS
PROJECT ADDRESS		CHECKED BY
1 WATT PLACE		BF
CHEADLE		
STOKE-ON-TRENT		
ST10 1NY		
STATUS		

EXISTING