


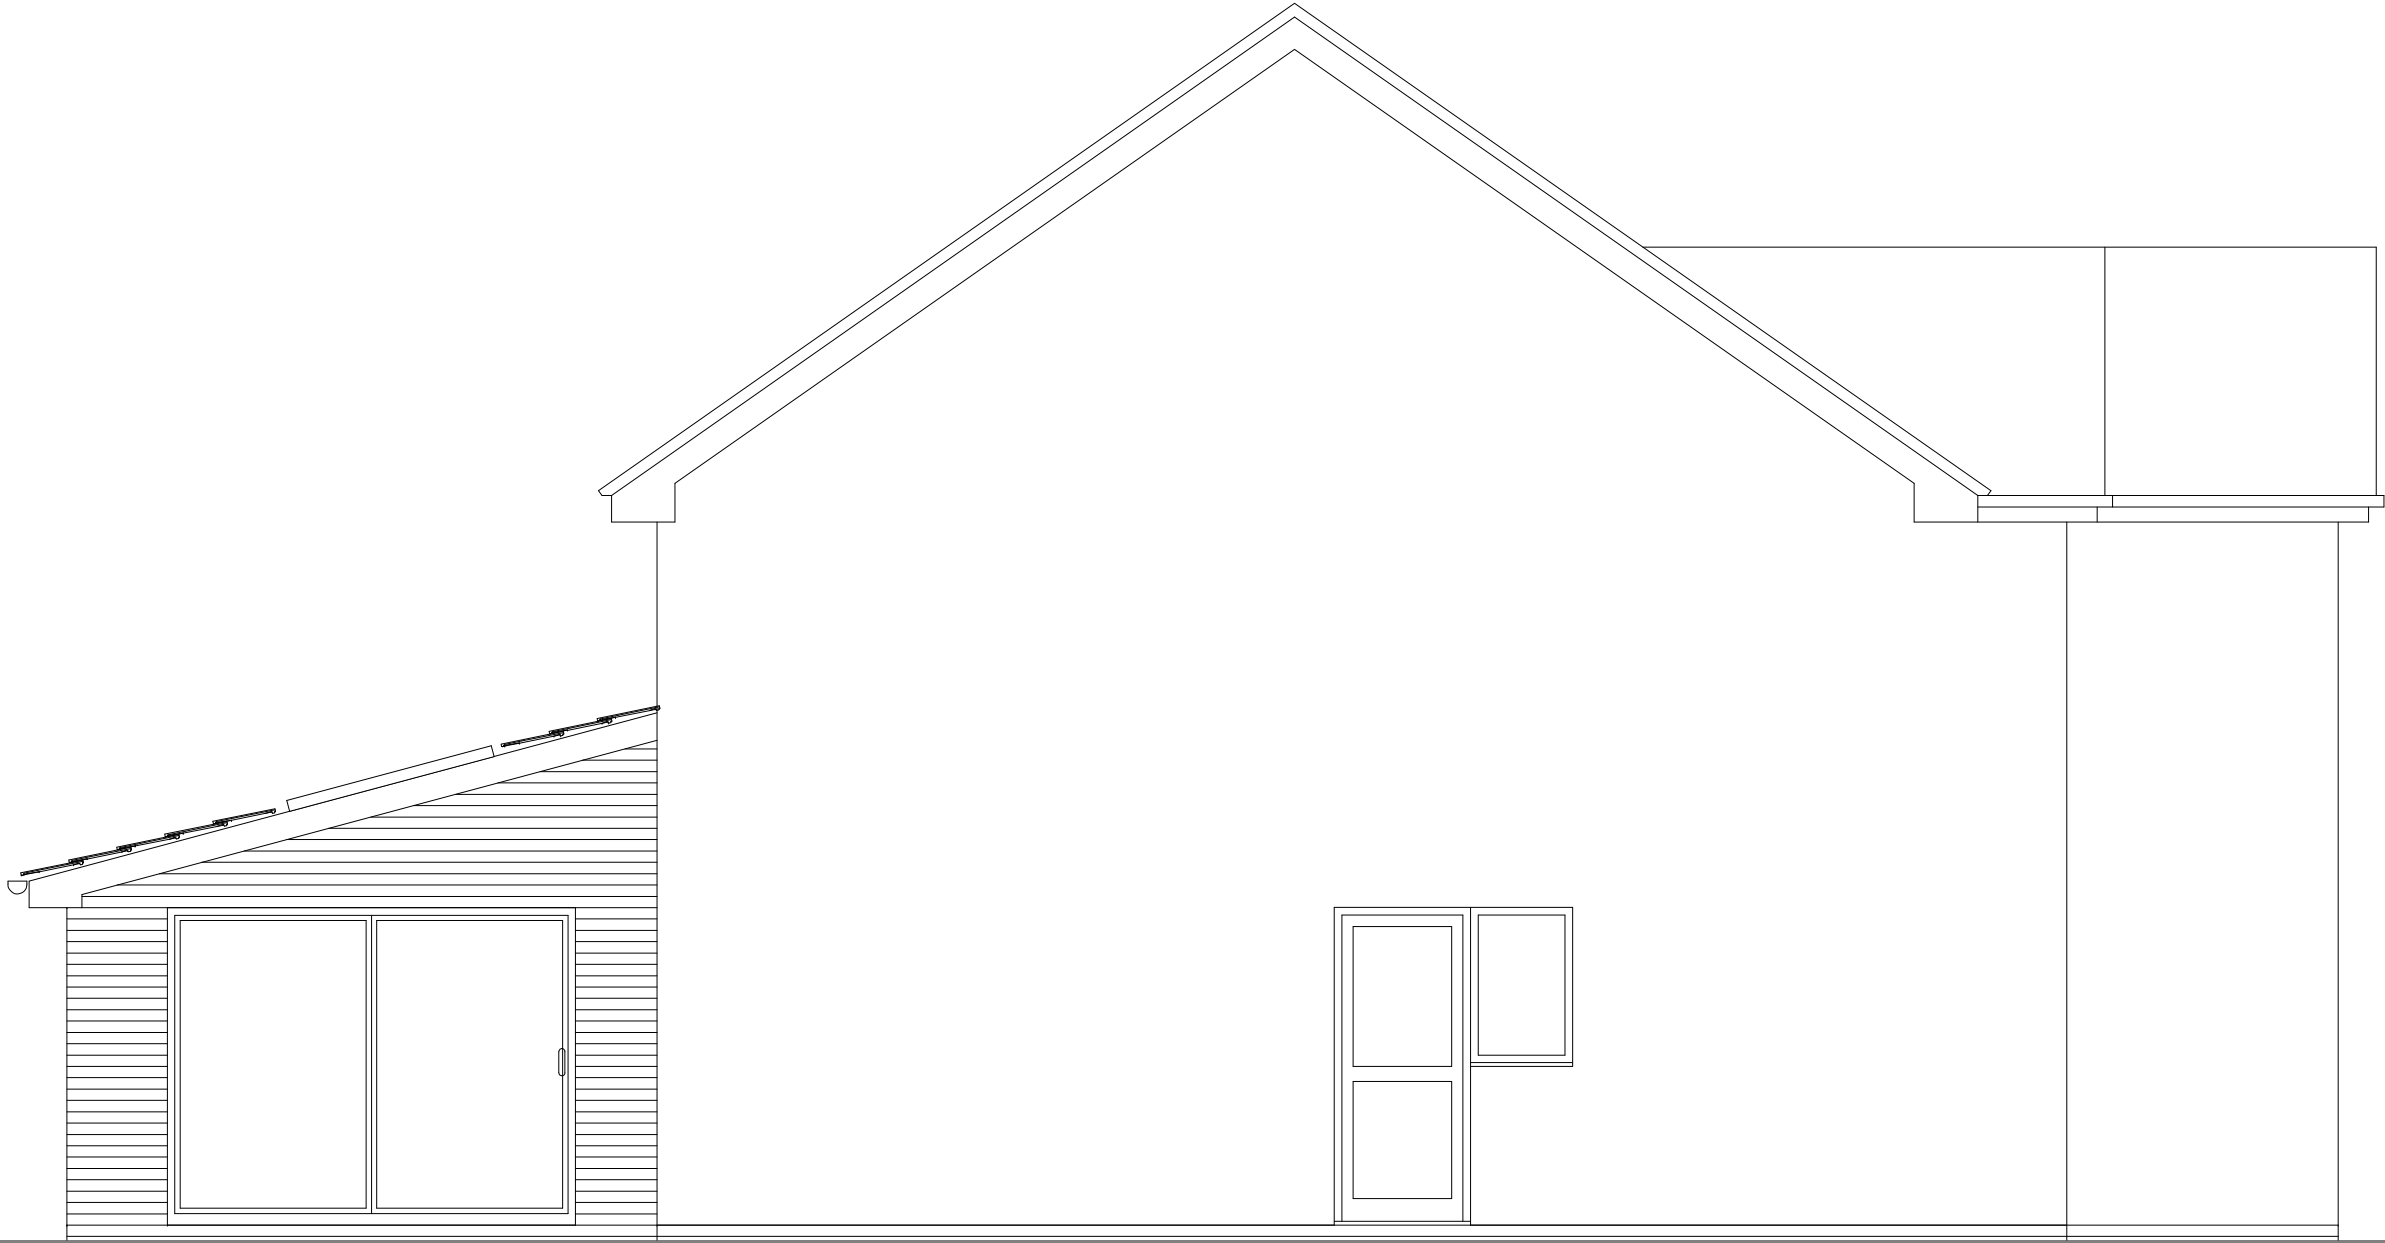


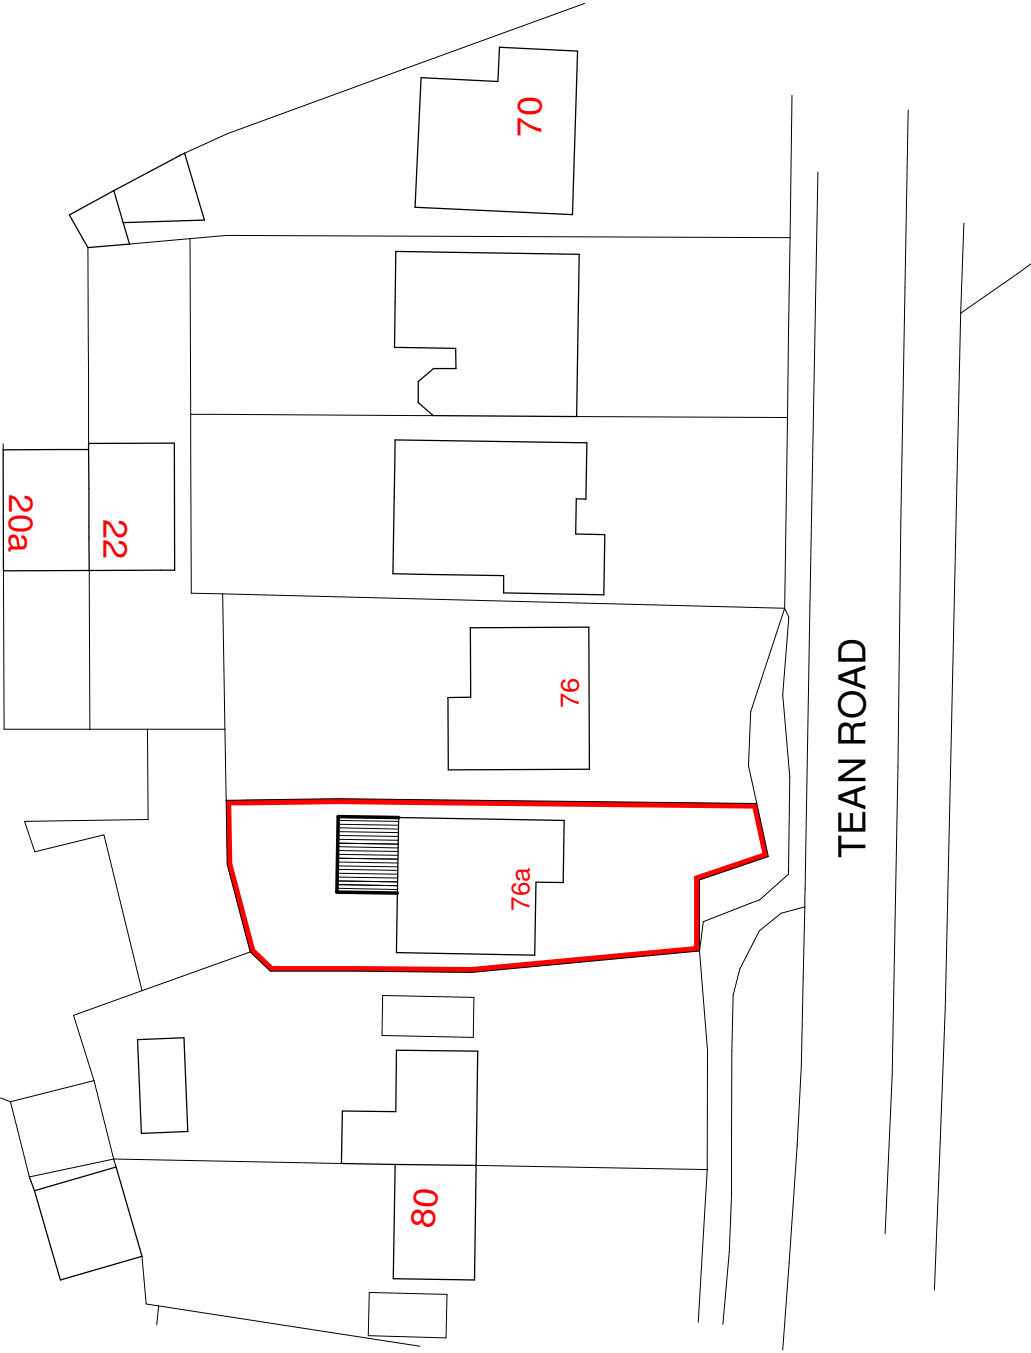

PROPOSED REAR ELEVATION

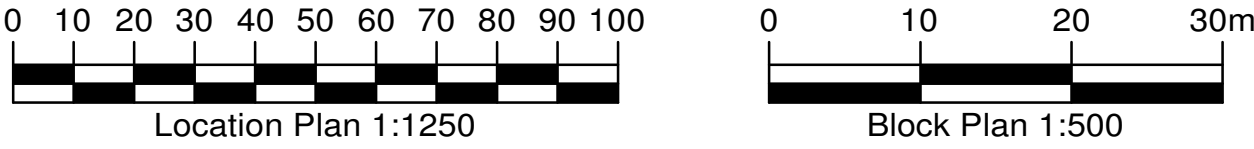


PROPOSED SIDE ELEVATION

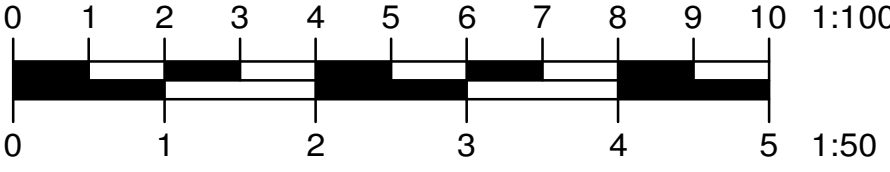


SITE PLAN 1:500



PROPOSED GROUND FLOOR PLAN

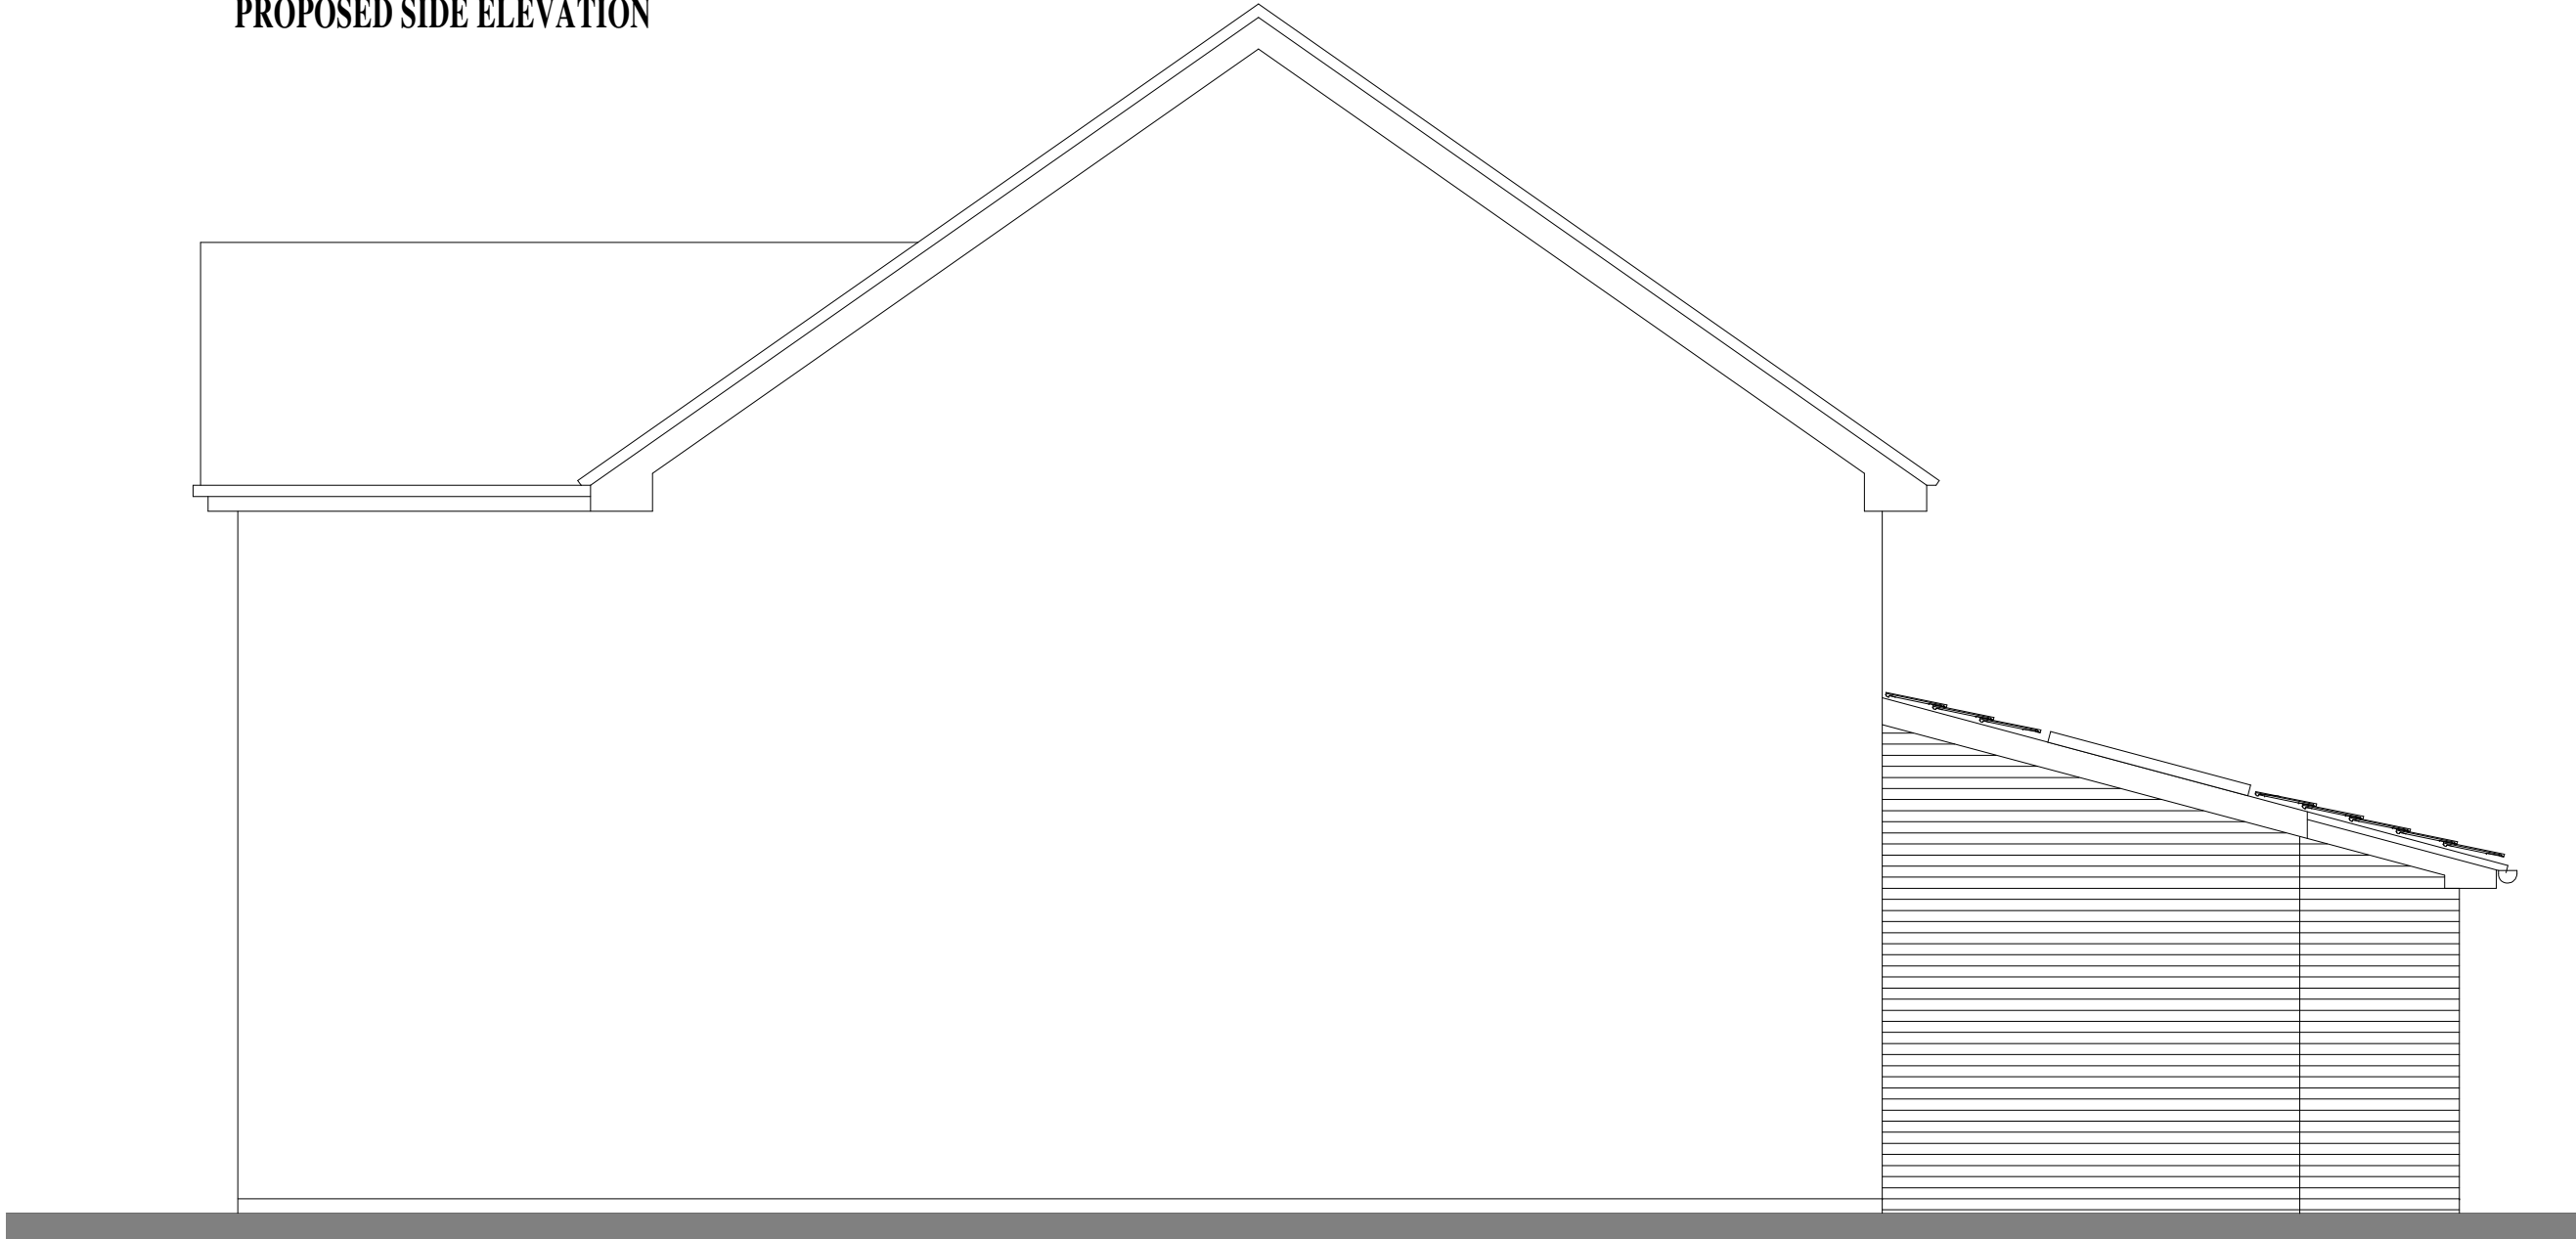

PROPOSED SIDE ELEVATION

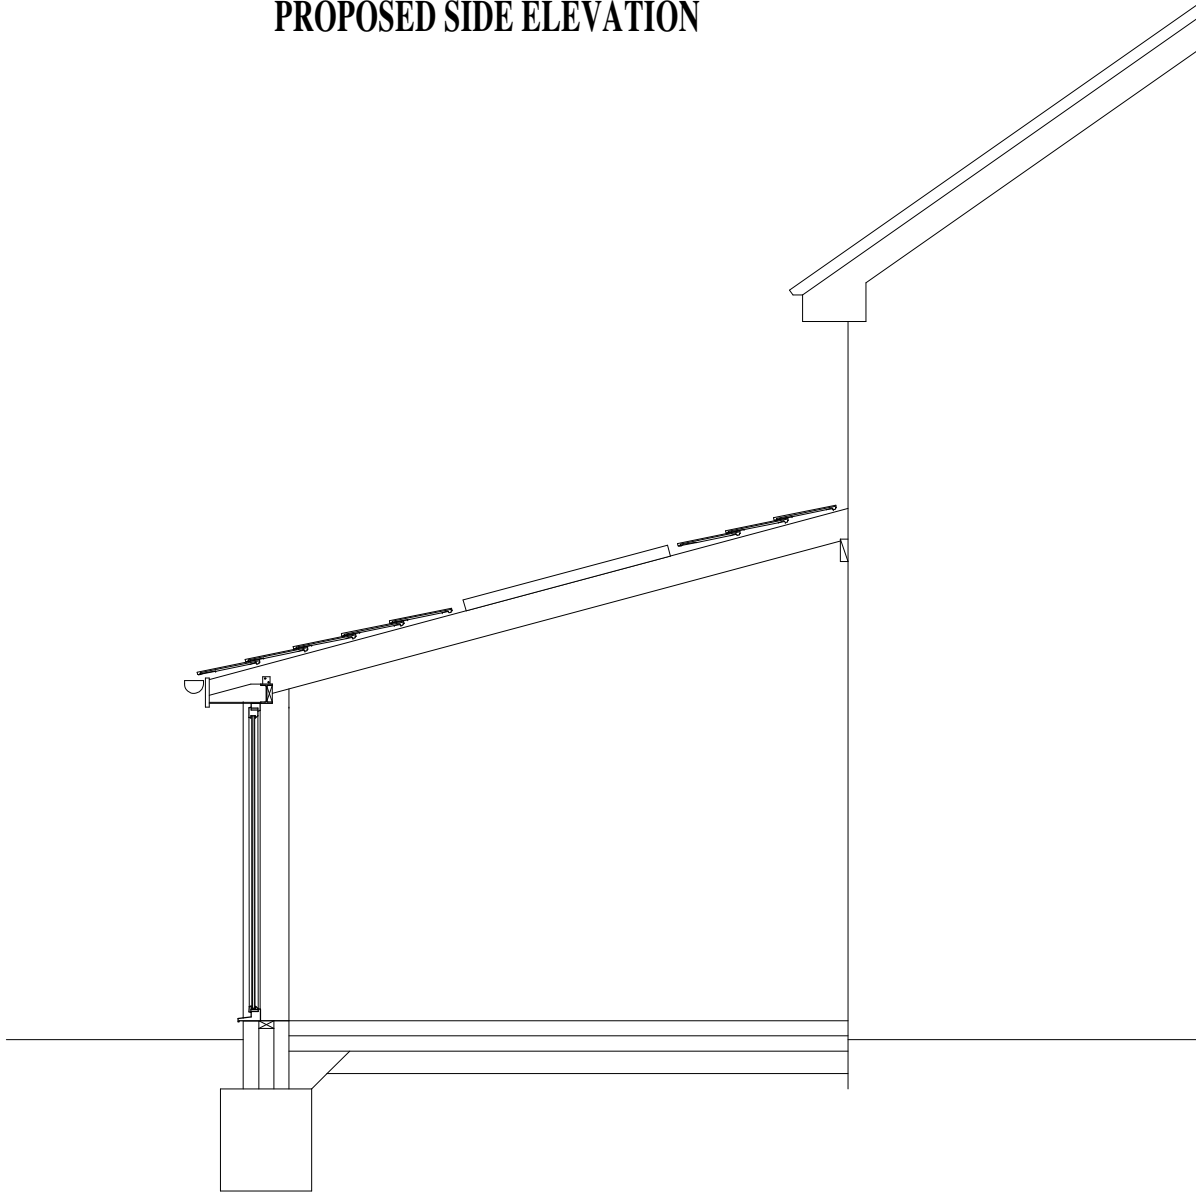


TYPICAL CROSS SECTION



LOCATION PLAN 1:1250

Rev. B.	Corner of extension angled at 45 degrees.	03/07/2026
Rev. A	Plan amended to match elevations	25/06/2026

**Building
Design**

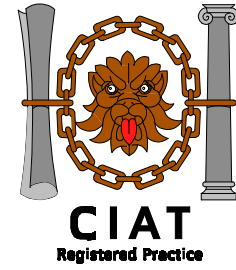

TITLE

**PROPOSED EXTENSIONS AT
76A TEAN ROAD
CHEADLE
STOKE-ON-TRENT.
ST10 1LY**

CLIENT
MRS. R. HENSON

DRAWING NO.
PLANNING 1

SCALE
1:50

DATE
JUNE 2025

B. BLAKEMAN CIAT
2 Conran Place
Barlaston
Stoke-on-Trent.
ST12 9FL
TEL 01782 470694