


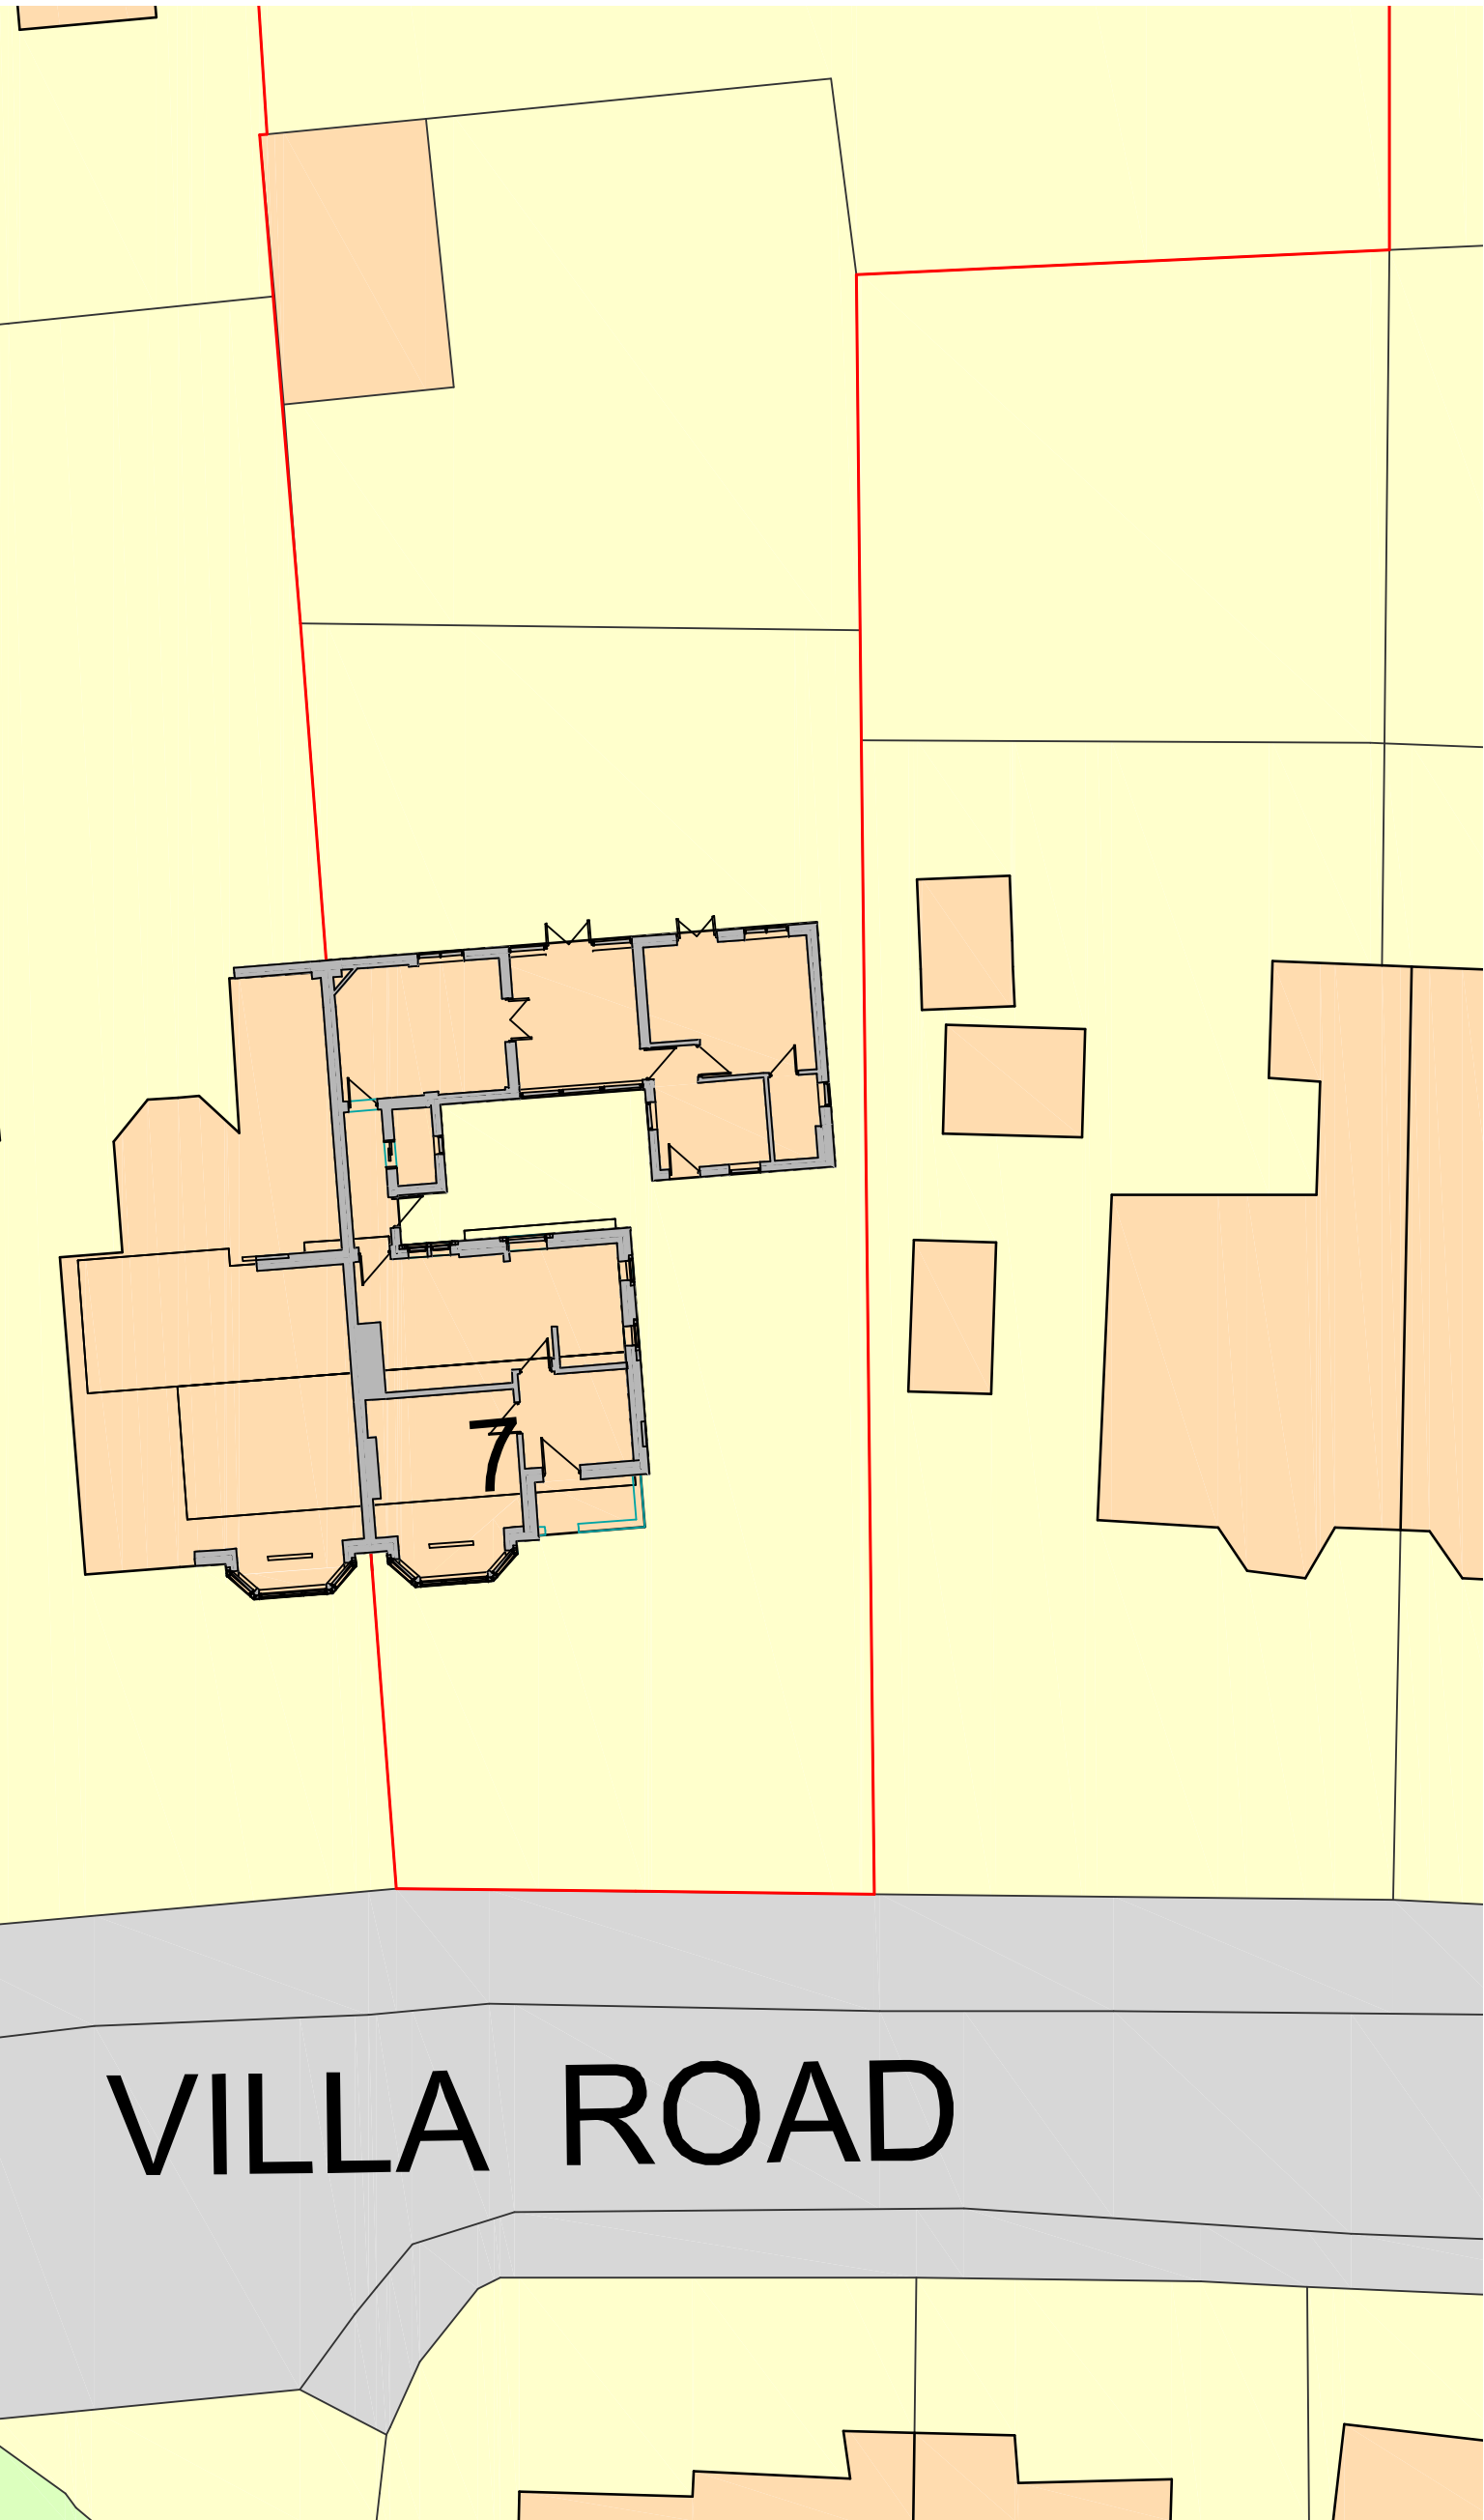
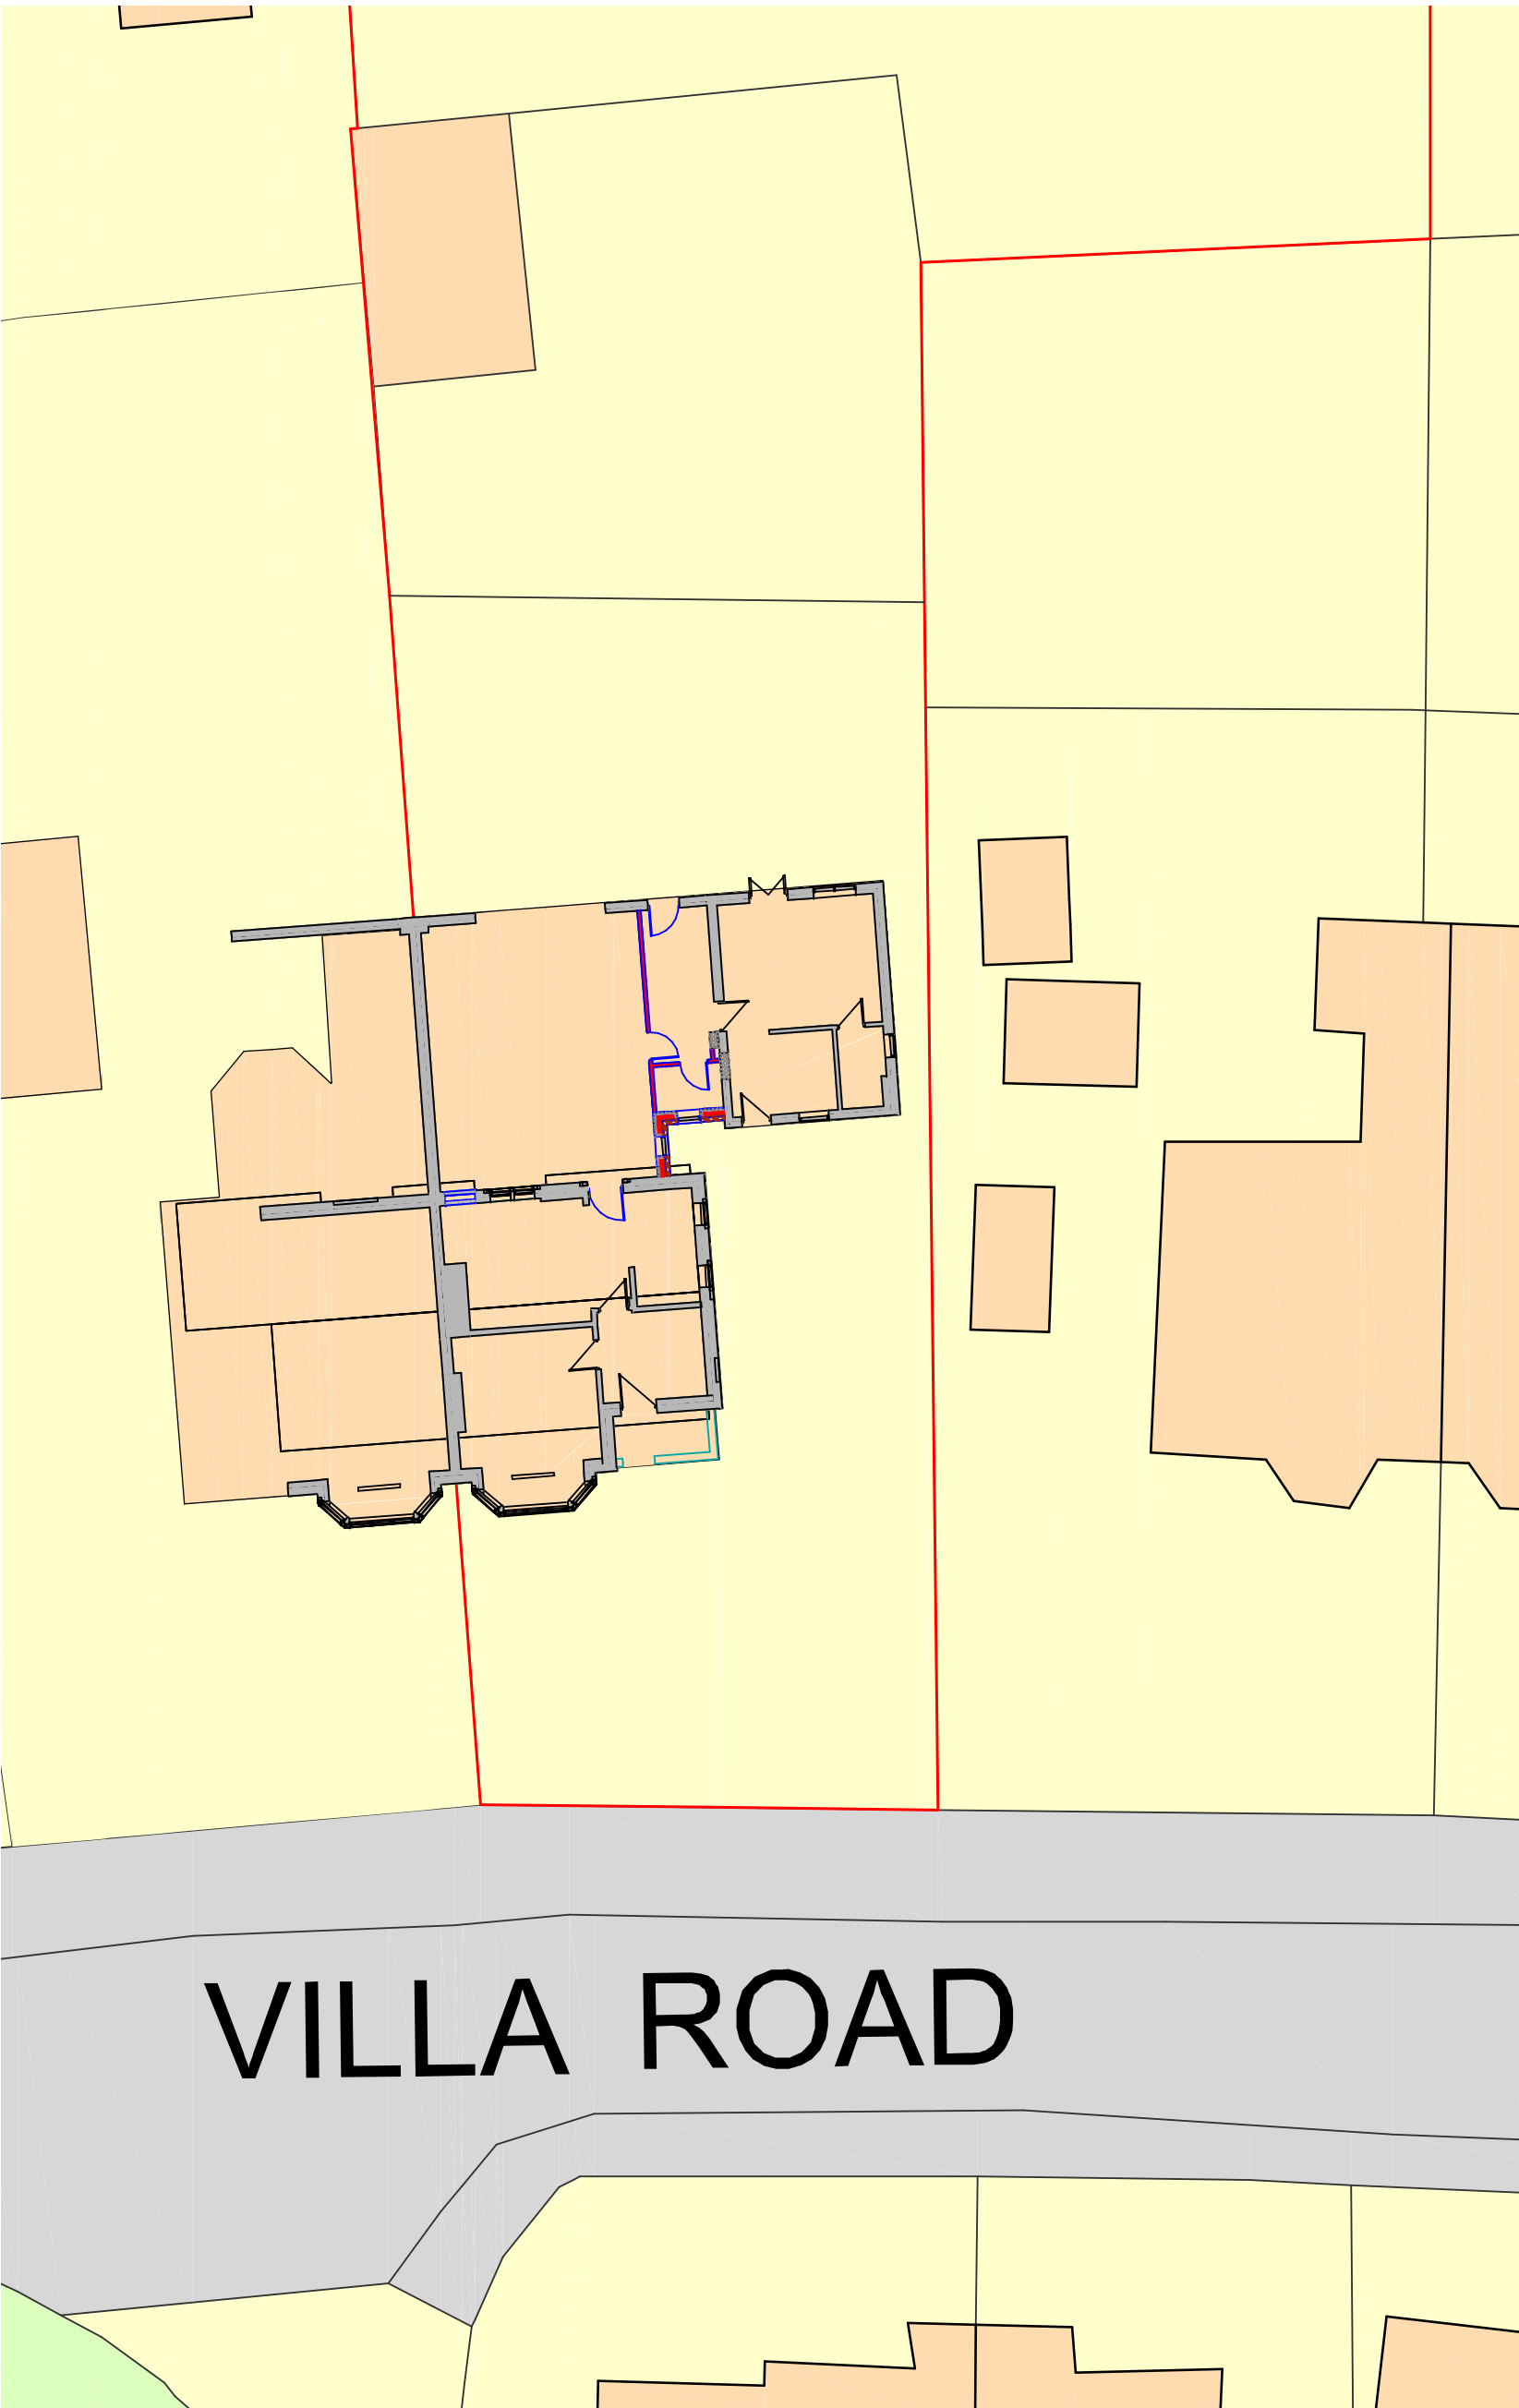


 

Site Plan as Existing

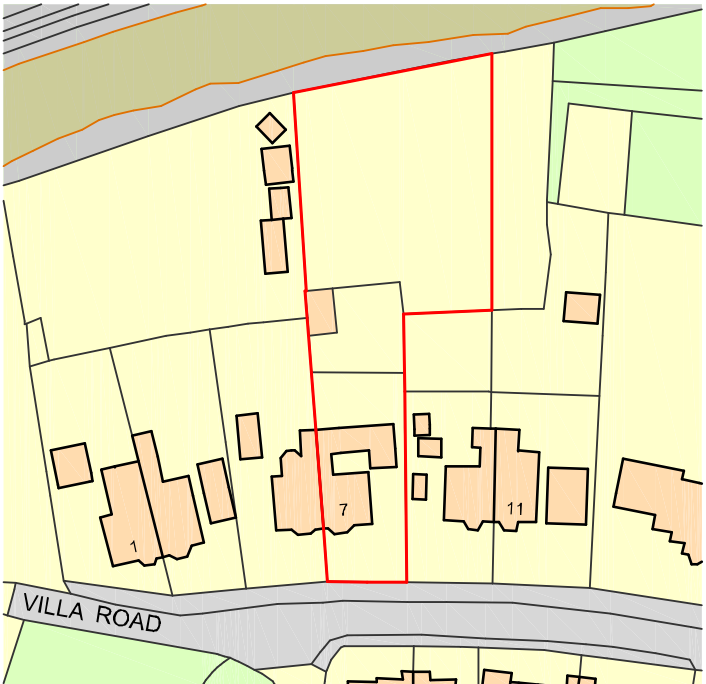

Site Plan as Proposed

 


Ordnance Survey, (c) Crown Copyright 2026. All rights reserved. Licence number: 100022432

Site Location Plan

Metres

10 20 30 40 50 60 70 80 90 100

SCALE 1:1250

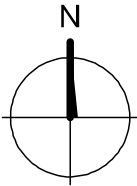

DBD Architectural Consultancy Ltd ©2026

1. Copyright is vested with DBD Architectural Consultancy Ltd.
2. All dimensions to be checked on site before proceeding.
3. Contractor to check/adjust dimensions of new work to suit existing conditions. Do not assume existing structure or details are plumb, square or level.
4. Contractor must notify the architect of any discrepancies before proceeding.
5. All drawings to be read in conjunction with all other consultants drawings and specs.

Rev	Date	Description



DBD Architectural Consultancy Ltd
50 Broad Street, Leek,
Staffordshire, ST13 5NS
01538 383118
mail@dbdconsultants.co.uk
www.dbdconsultants.co.uk

Mr P Wain & Ms S Leighton
7 Villa Road
Cheddleton
ST13 7EA
Client

Infill extension and external alterations
Project

Site Plans

Issue: Planning
Rev: A2
Scale: 1:200
Drawing Number: PL 01

Date: 23.06.2026
Job No: 2635