



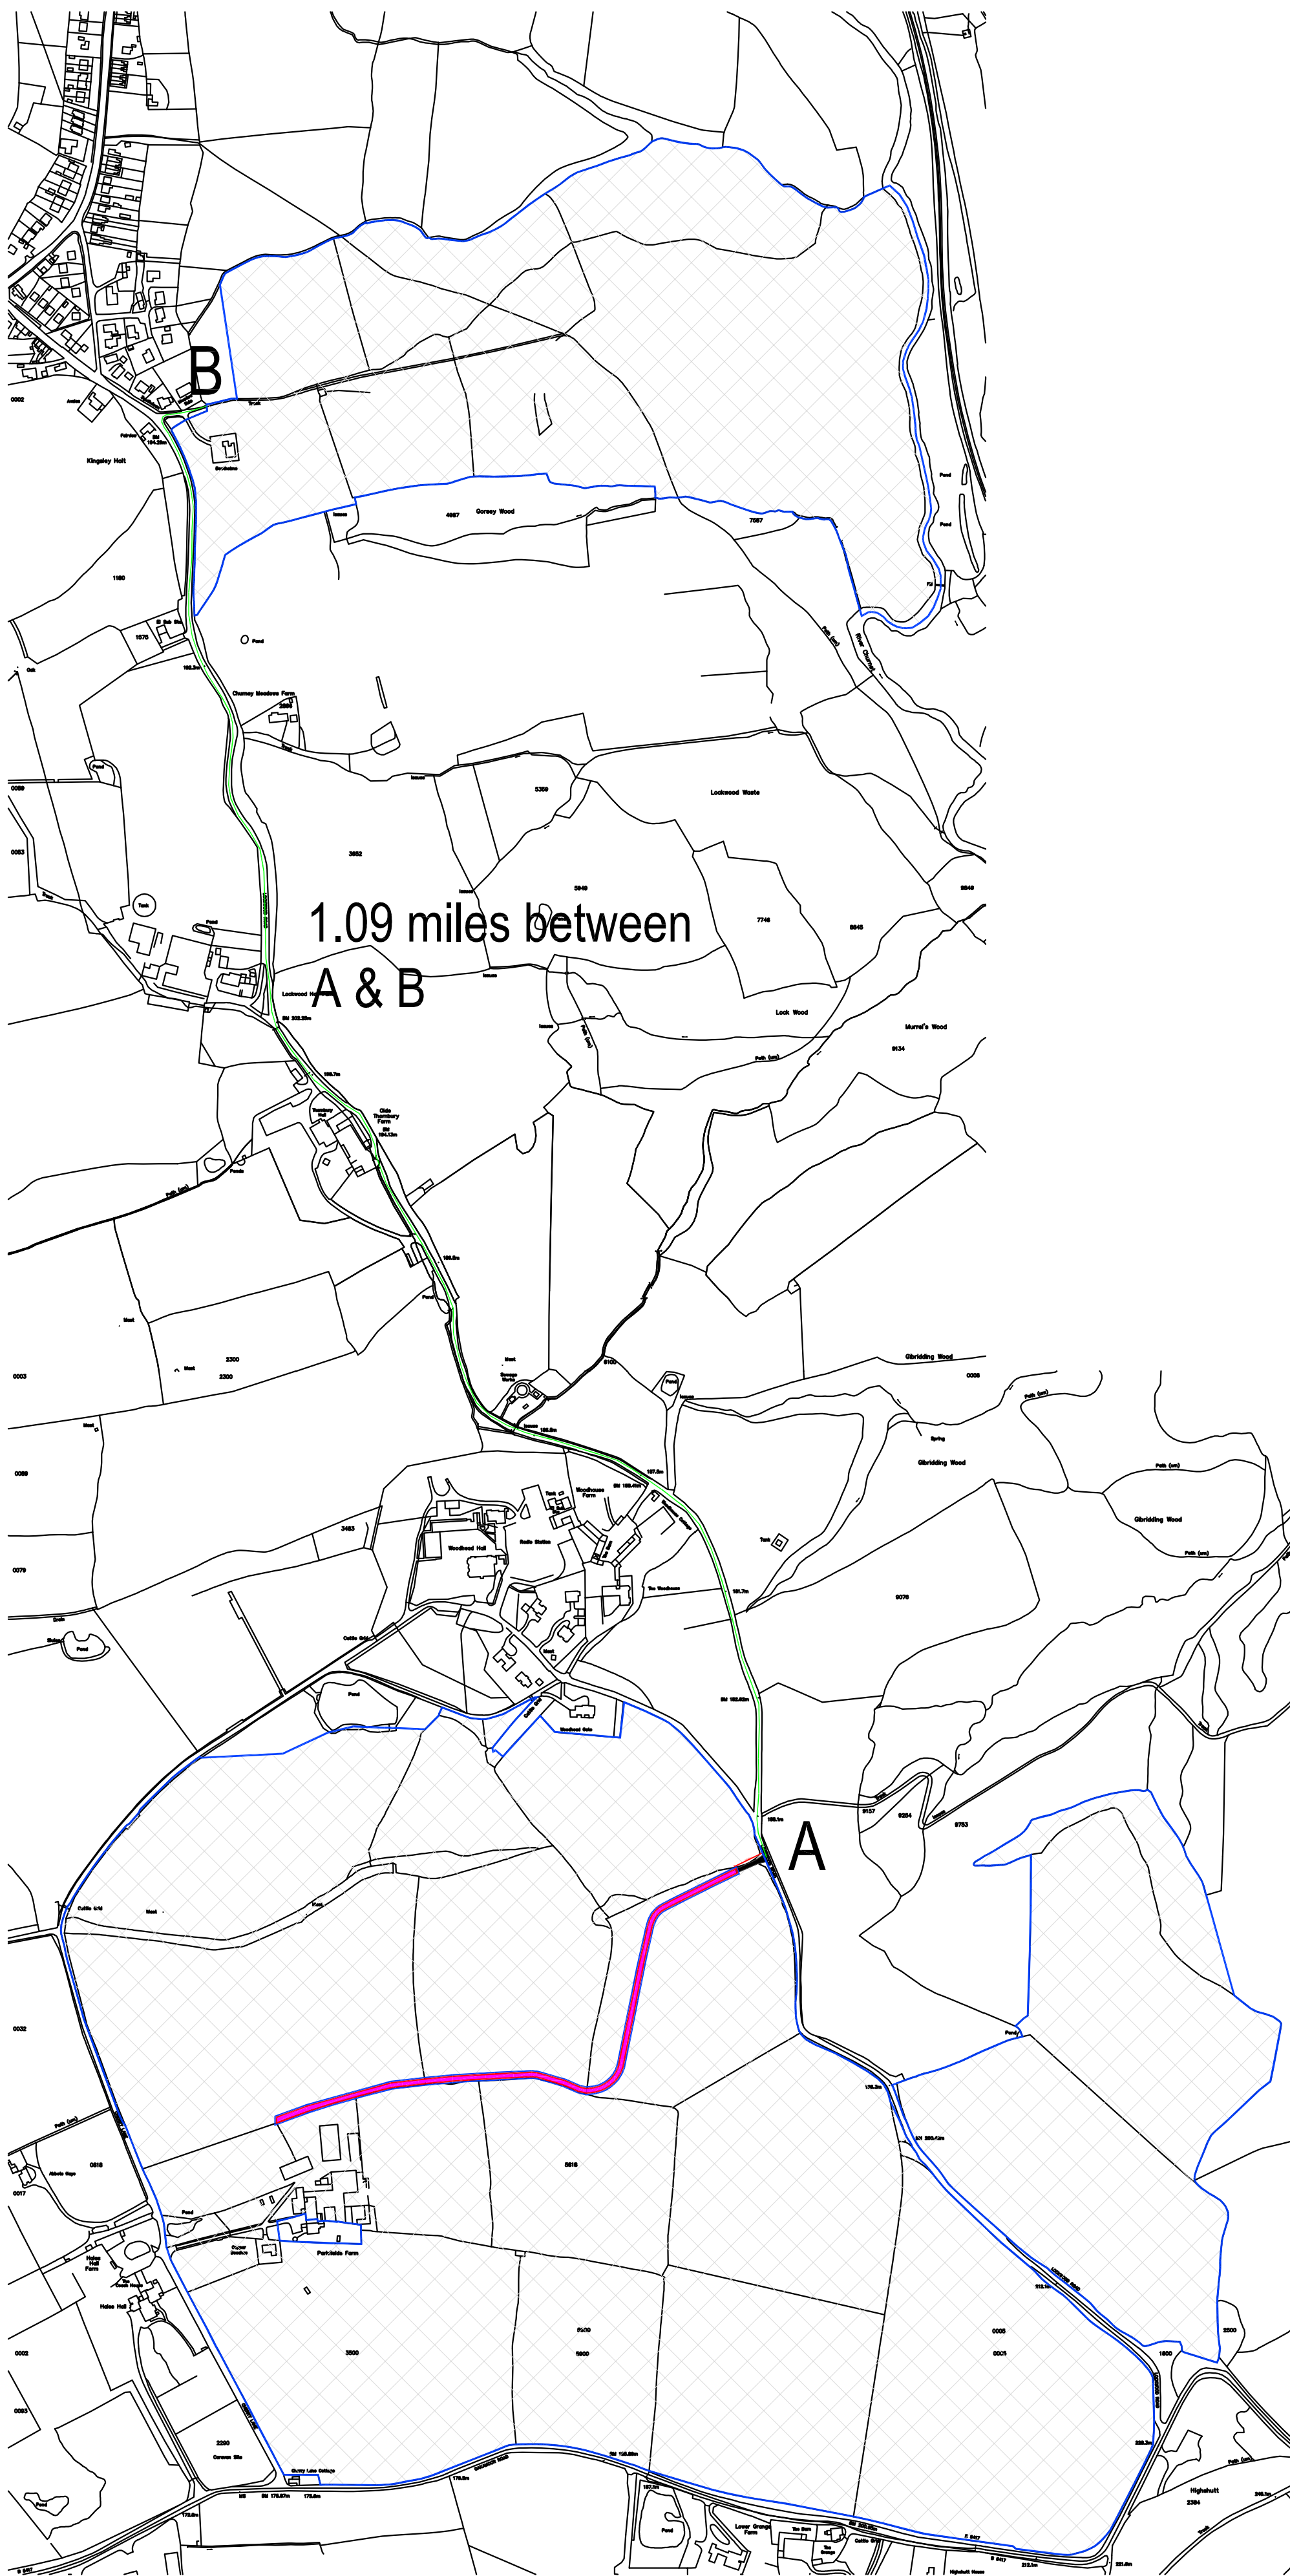

PARKFIELDS FARM SITE PLAN
Scale 1:5000

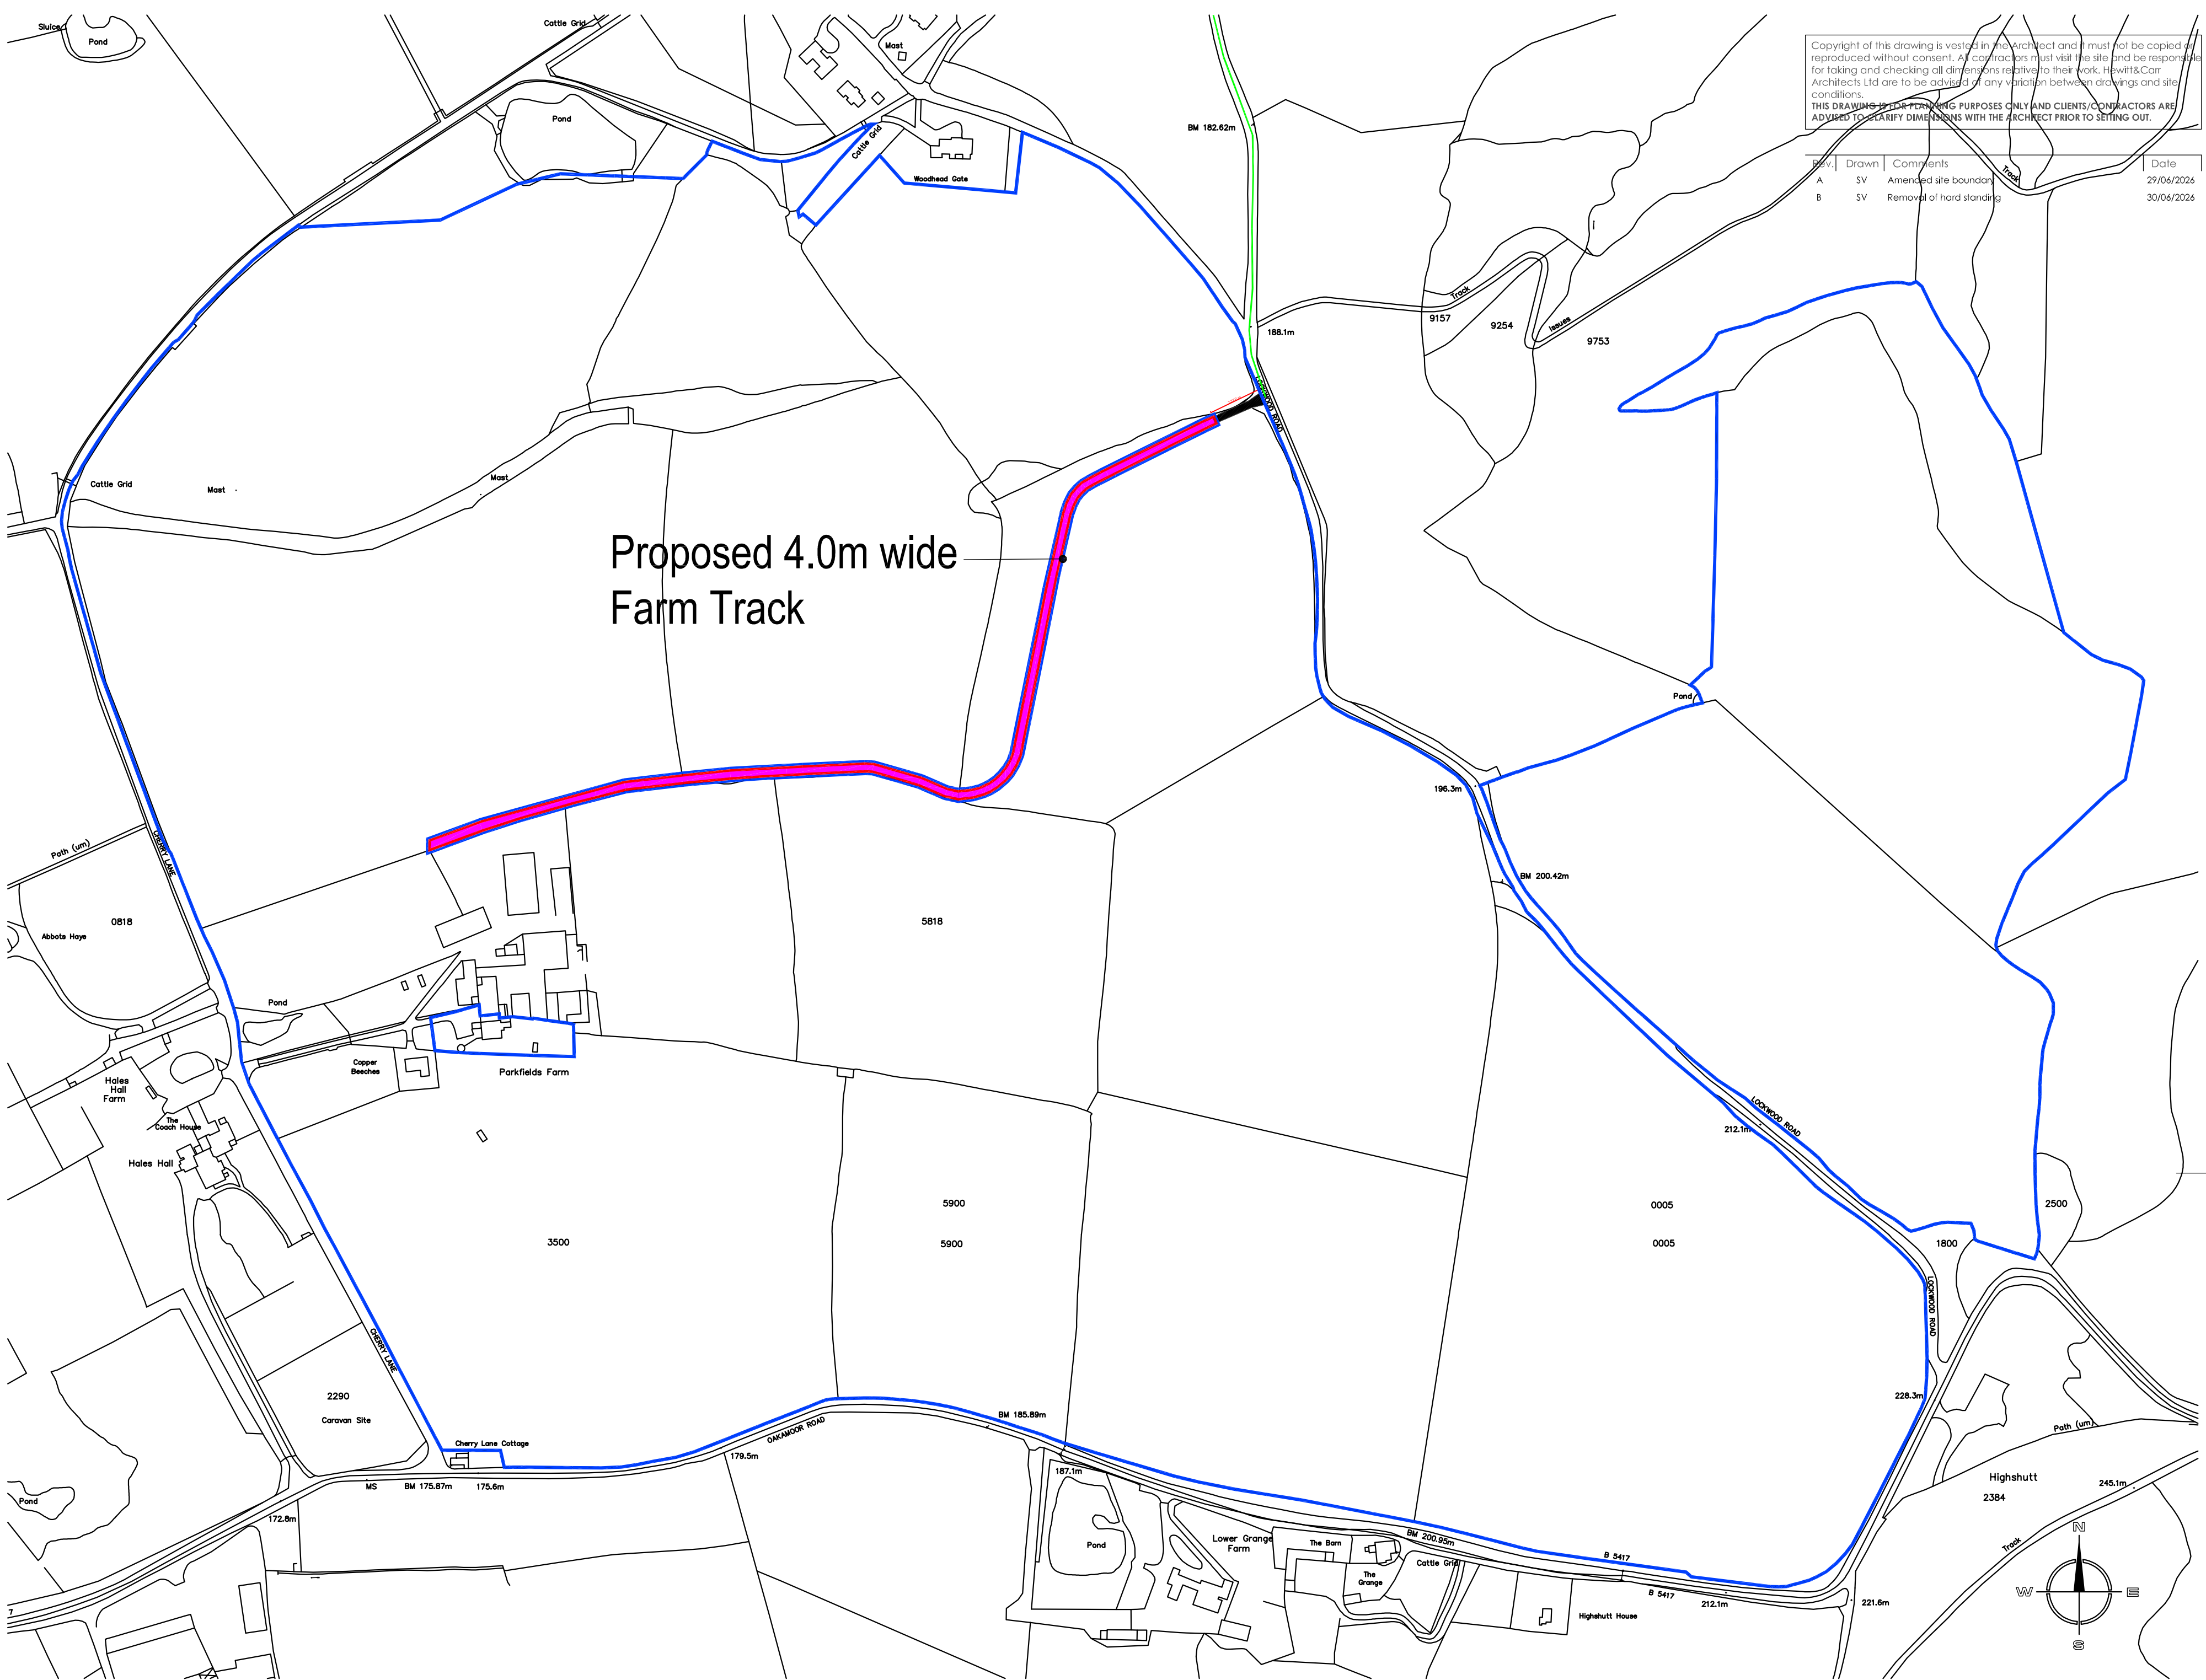

PARKFIELDS FARM SITE PLAN
Scale 1:2500

Copyright of this drawing is vested in the Architect and must not be copied or reproduced without consent. All contractors must visit the site and be responsible for taking and checking all dimensions relative to their work. Hewitt&Carr Architects Ltd are to be released of any liability between drawings and site conditions. THIS DRAWING IS FOR INFORMATION PURPOSES ONLY AND CLIENTS/CONTRACTORS ARE ADVISED TO VERIFY DIMENSIONS WITH THE ARCHITECT PRIOR TO STARTING WORK.

Rev.	Drawn	Comments	Date
A	SV	Amended site boundary	29/06/2026
B	SV	Removal of hard standing	30/06/2026

Hewitt&CarrArchitects
A: DaisyBank House | 17-19 Leek Road | Cheddle | ST10 1JE
T: 01538 756888
E: enquiries@hcarchitects.co.uk
W: www.hcarchitects.co.uk

Client
R Whitehurst

Project
Proposed new farm track at
Parkfields Farm, ST10 4QS

Title
Site location / Layout

Status

Date Dec 2025

Scale @ A1 AS NOTED

Project No
00987 sk 11

Drawing No.

Drawn MJC

Checked

Rev B

File: Ref: H-987