


Copyright of this drawing is vested in the Architect and it must not be copied or reproduced without consent. All contractors must visit the site and be responsible for taking and checking all dimensions relative to their work. Hewitt&Carr Architects Ltd are to be advised of any variation between drawing and site conditions. THIS DRAWING IS FOR PLANNING PURPOSES ONLY AND CLIENTS/CONTRACTORS ARE ADVISED TO CLARIFY DIMENSIONS WITH THE ARCHITECT PRIOR TO SETTING OUT.

Rev.	Drawn	Comments	Date
A	SV	Amended site boundary	29/06/2026
B	SV	Removal of hard standing	30/06/2026

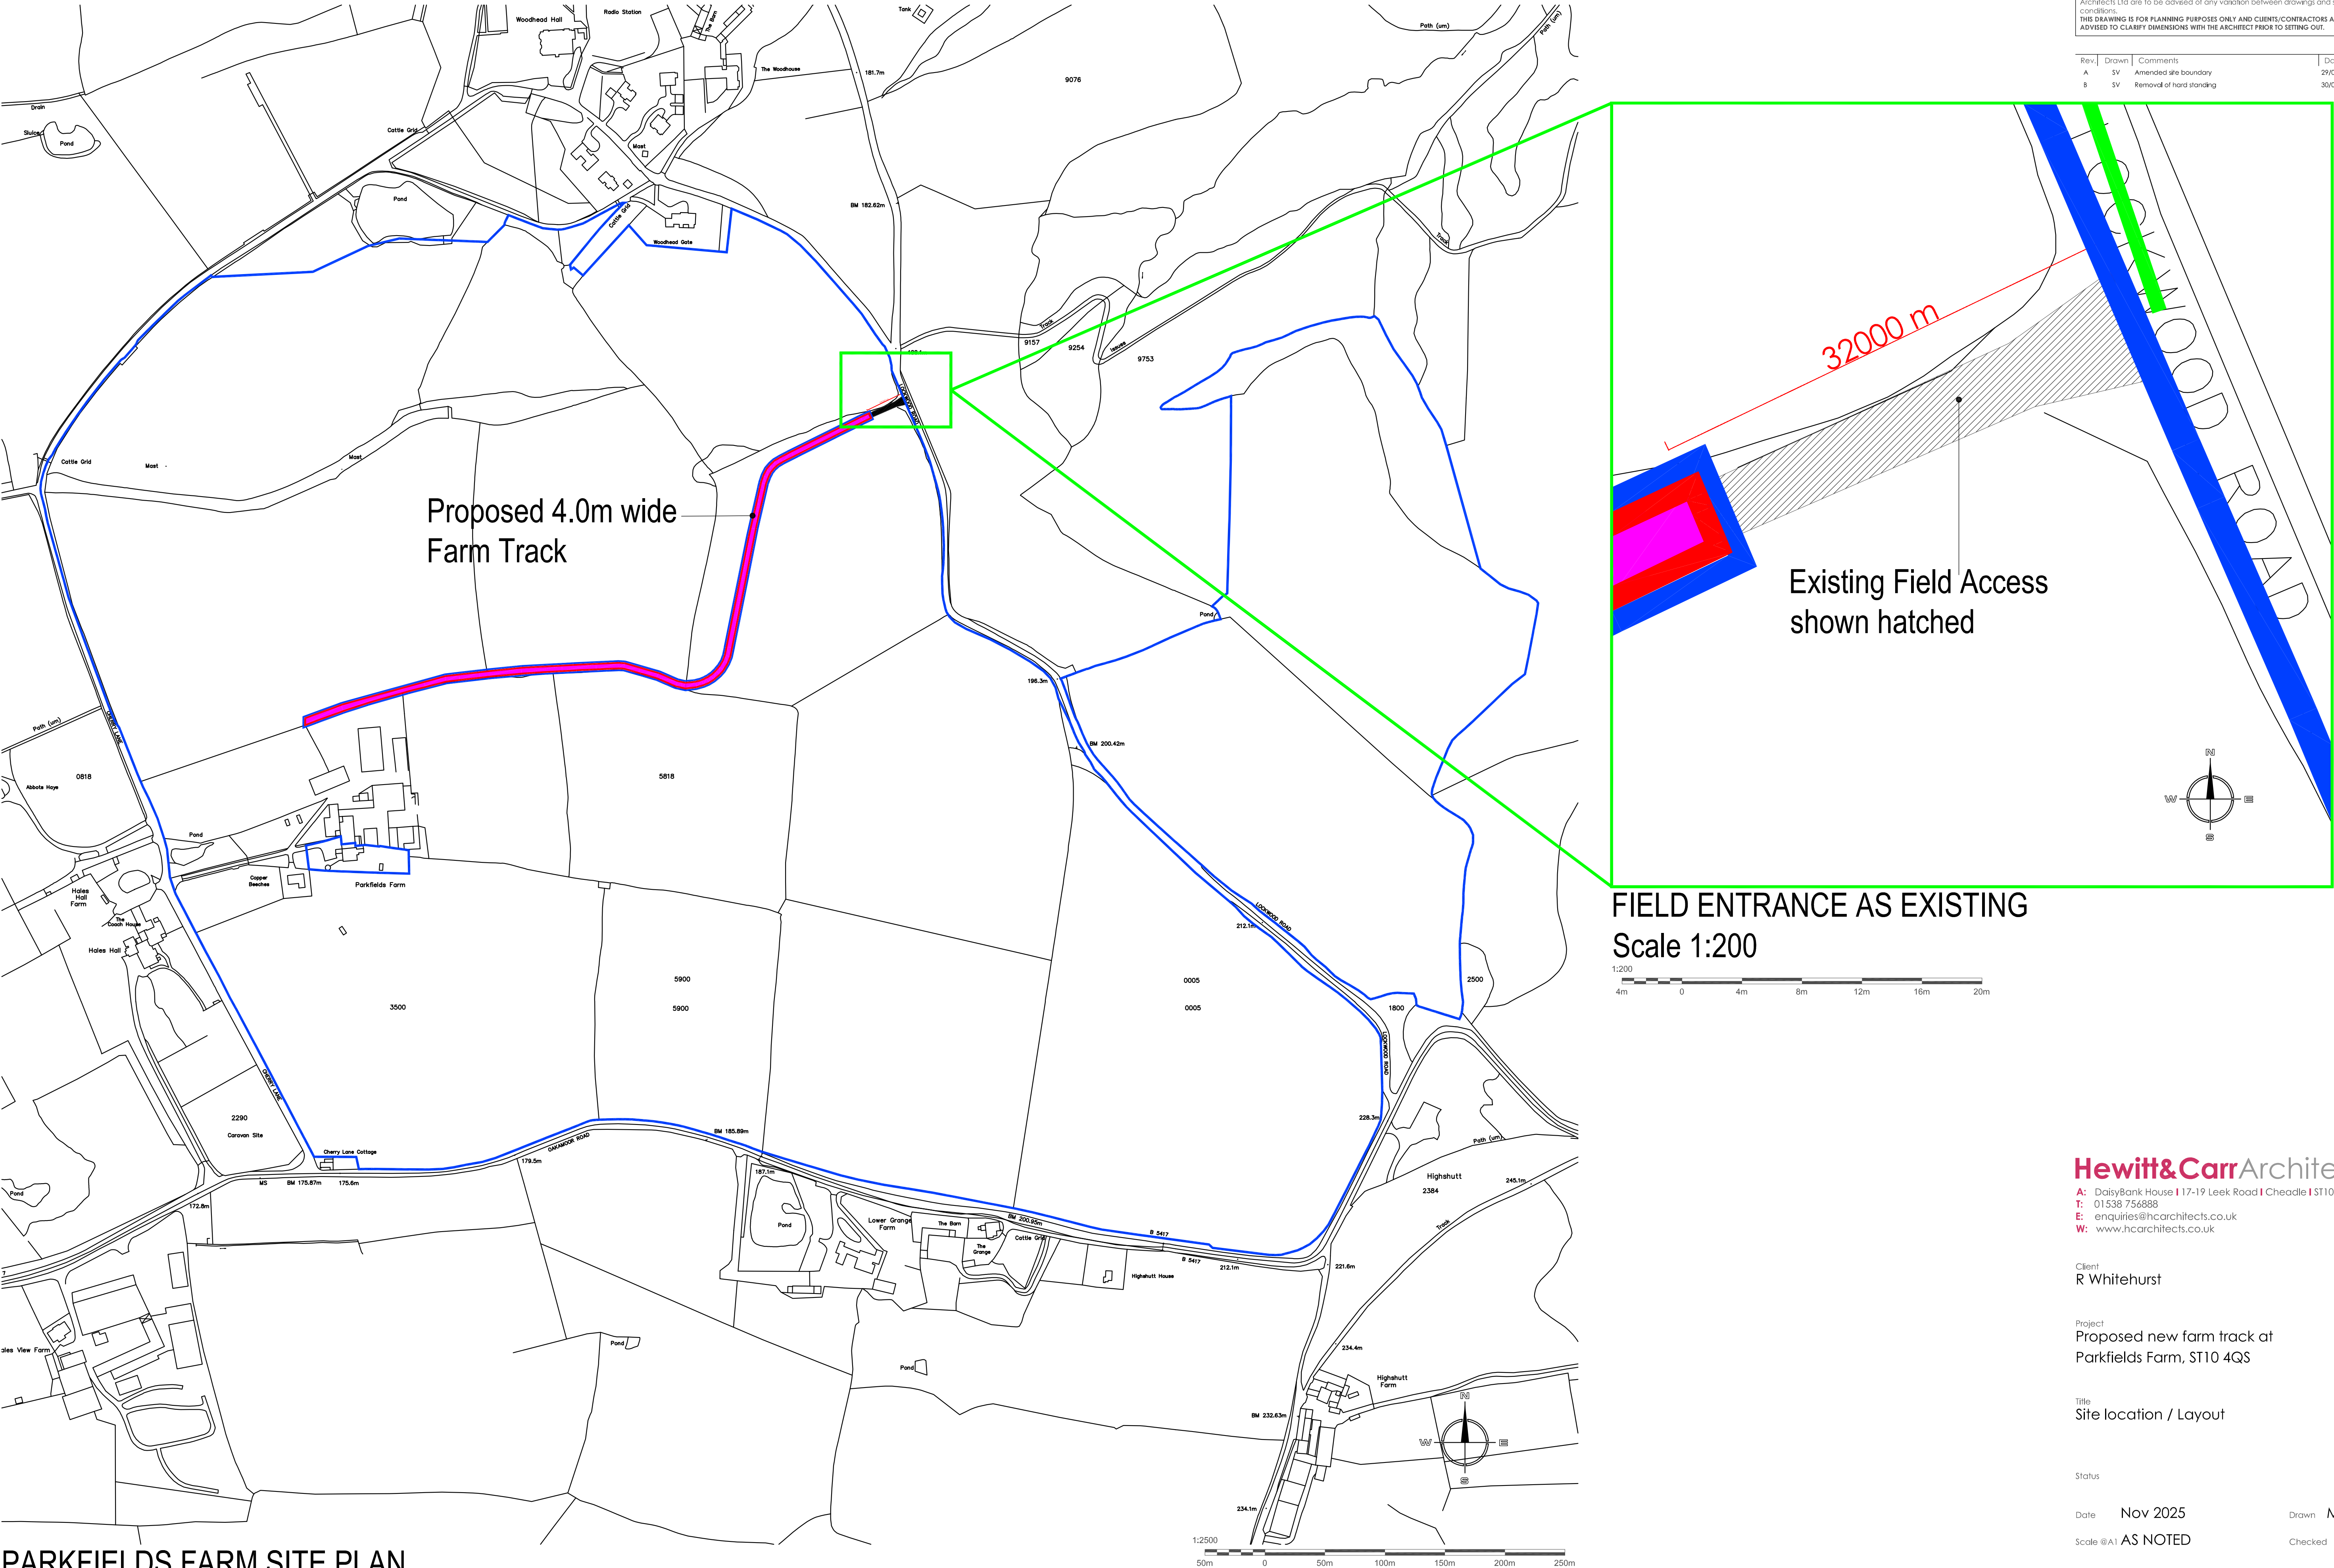

PARKFIELDS FARM SITE PLAN
Scale 1:2500

Hewitt&CarrArchitects

A: DaisyBank House | 17-19 Leek Road | Cheadle | ST10 1JE
T: 01538 756888
E: enquiries@hcarchitects.co.uk
W: www.hcarchitects.co.uk

Client
R Whitehurst

Project
Proposed new farm track at
Parkfields Farm, ST10 4QS

Title
Site location / Layout

Status

Date Nov 2025

Scale @ A1 AS NOTED

Project No
00987 sk 10

Drawing No.

Drawn MJC

Checked

Rev B

FILE: R01-H-987