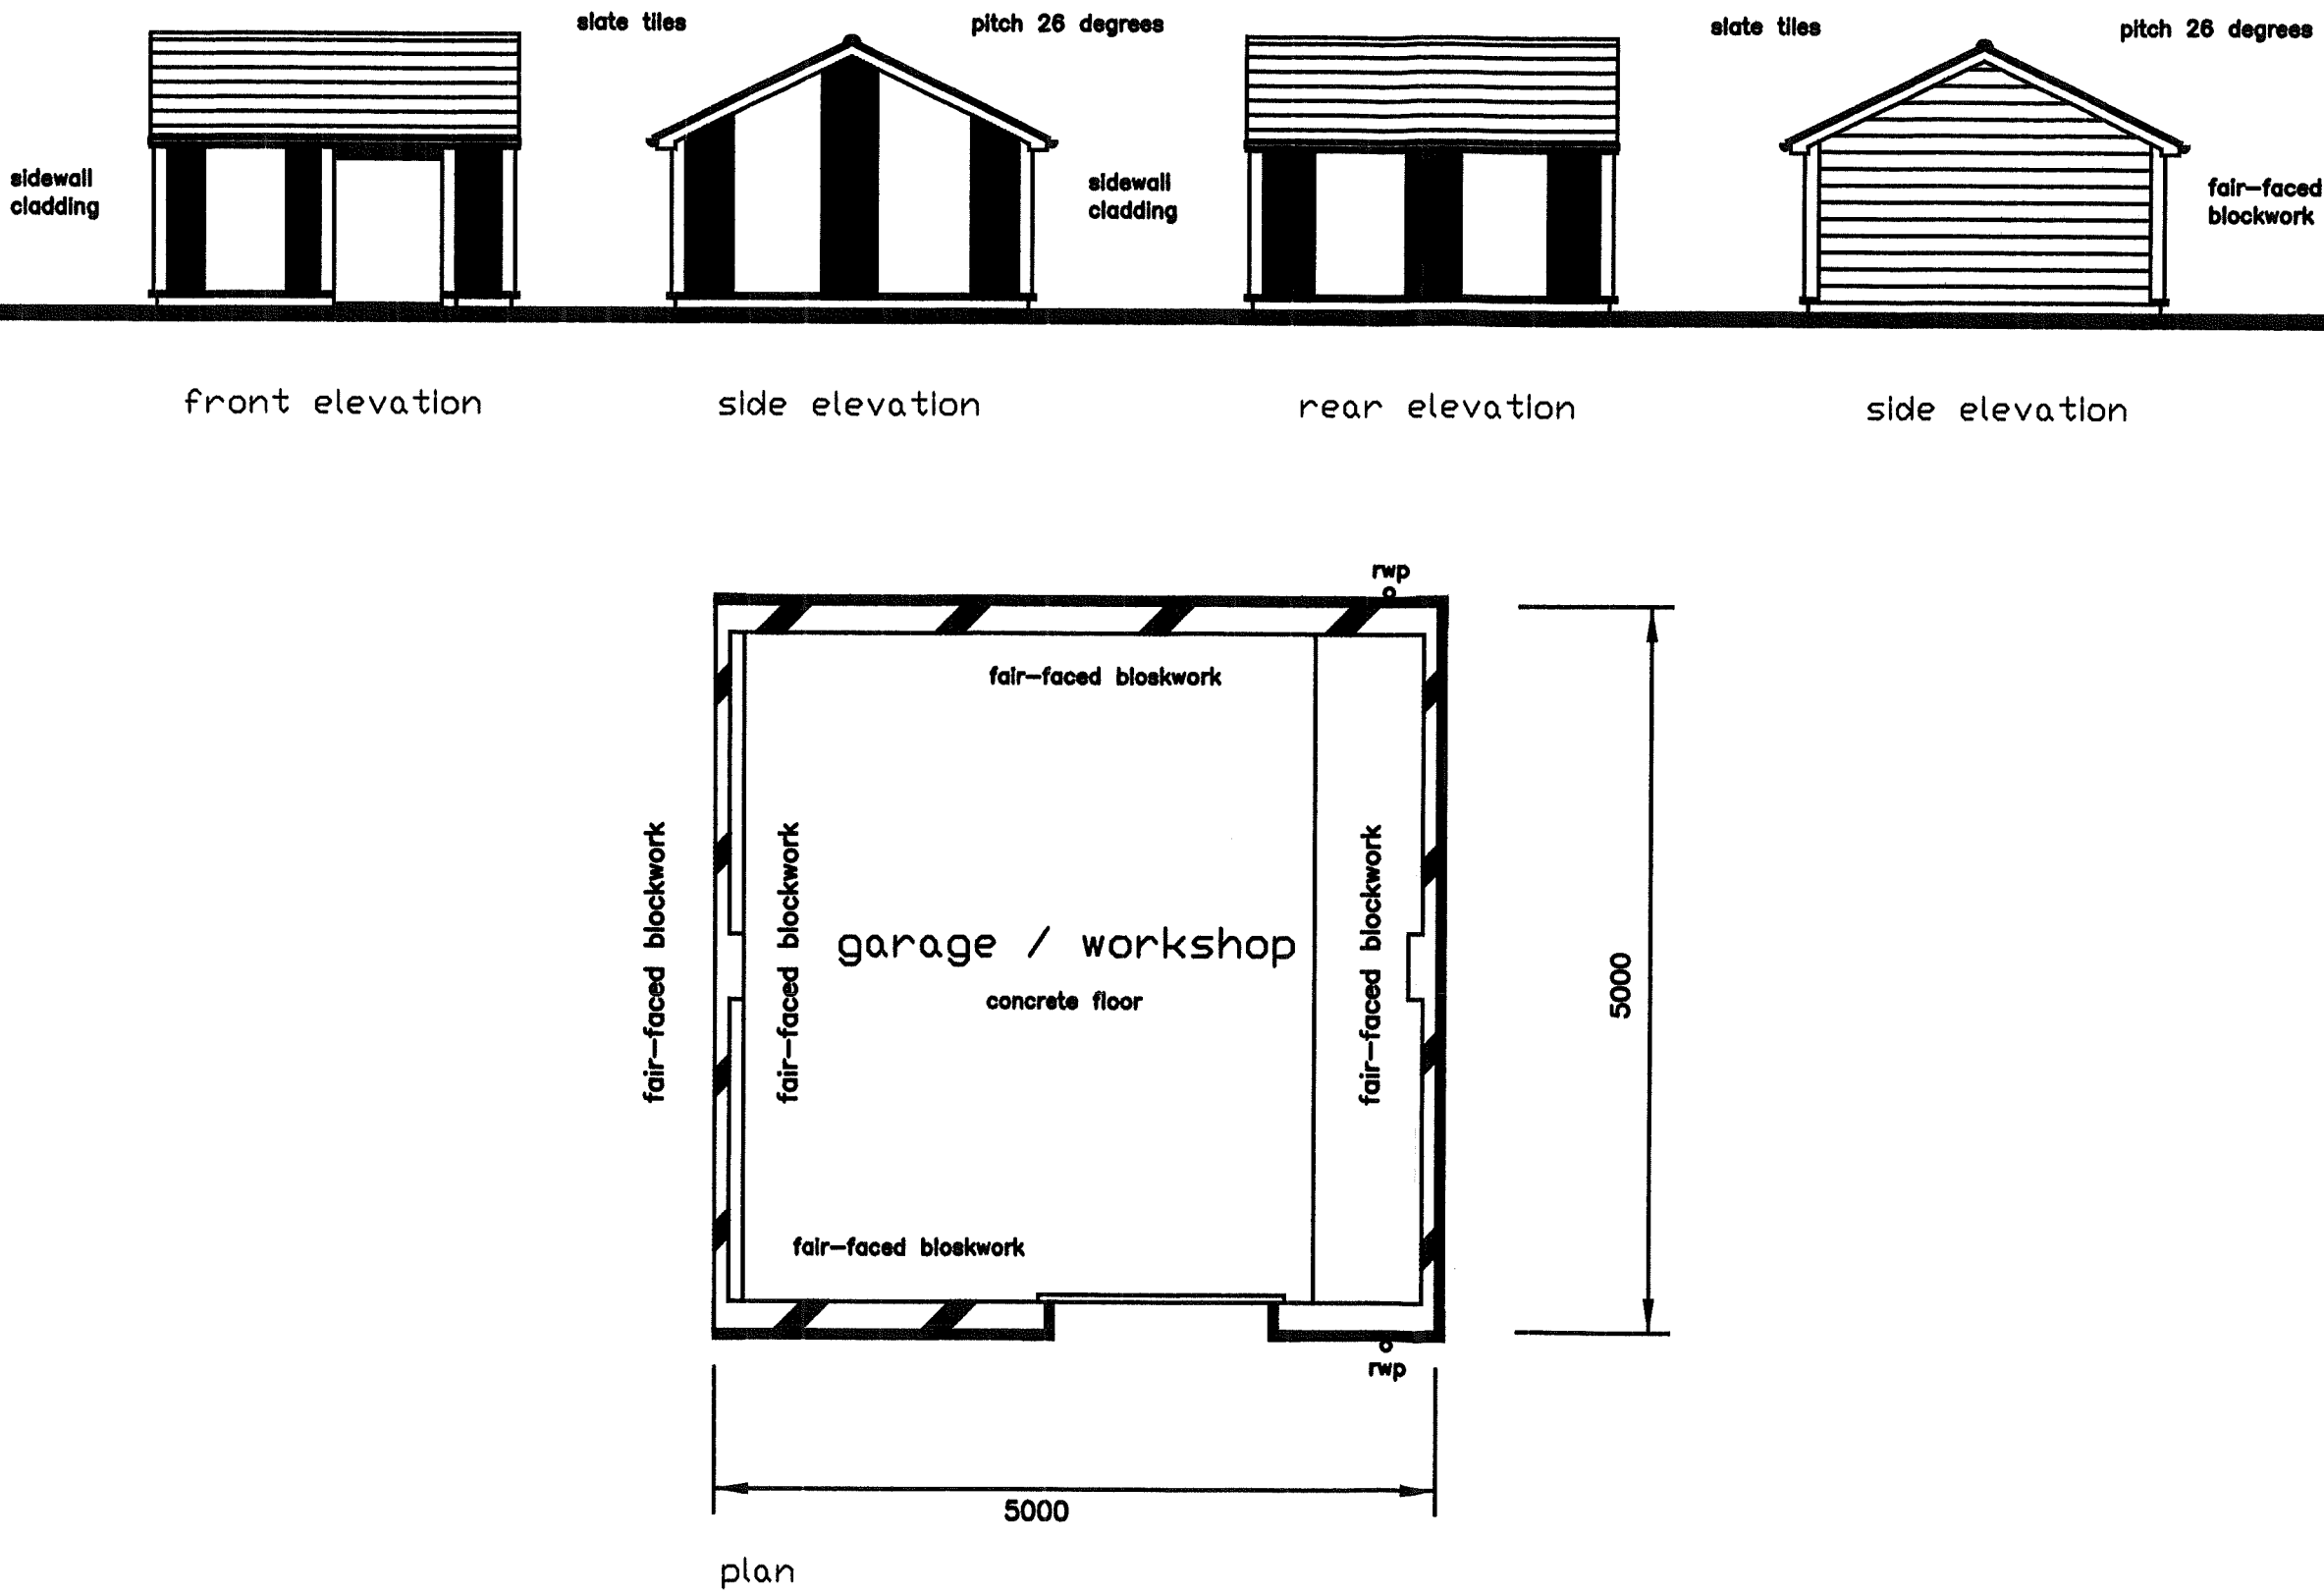


	 front elevation side elevation rear elevation side elevation plan	notes roof slate tiles (green) on sw battens including matching ridge tiles walls plastisol coated, troughed metal sidewall cladding (green) complete with all closure pieces, trims and fixings 7N blockwork, fair-faced to inside and to both sides of elevation facing existing boundary wall. softwood fascia and barge boards faced with pvc, to match rw goods pvc soffit boards to match. plastic rainwater gutters and downpipes (black) including all clips, brackets and fixings door 2000 x 1500mm up and over or roller shutter type to client's choice
mod. scale : 1:50, 1:100 A3	proposed replacement listgarage/workshop at : Tree Tops, Cheadle Road, Cheddleton, staffordshire	plan & elevations June 2026 drawing number 1