



This drawing is the copyright of Forefront Development Consulting Ltd and should not be reproduced without our written consent.

The contractor is to check dimensions and levels on site prior to the commencement of works. Any discrepancies are to be reported immediately.

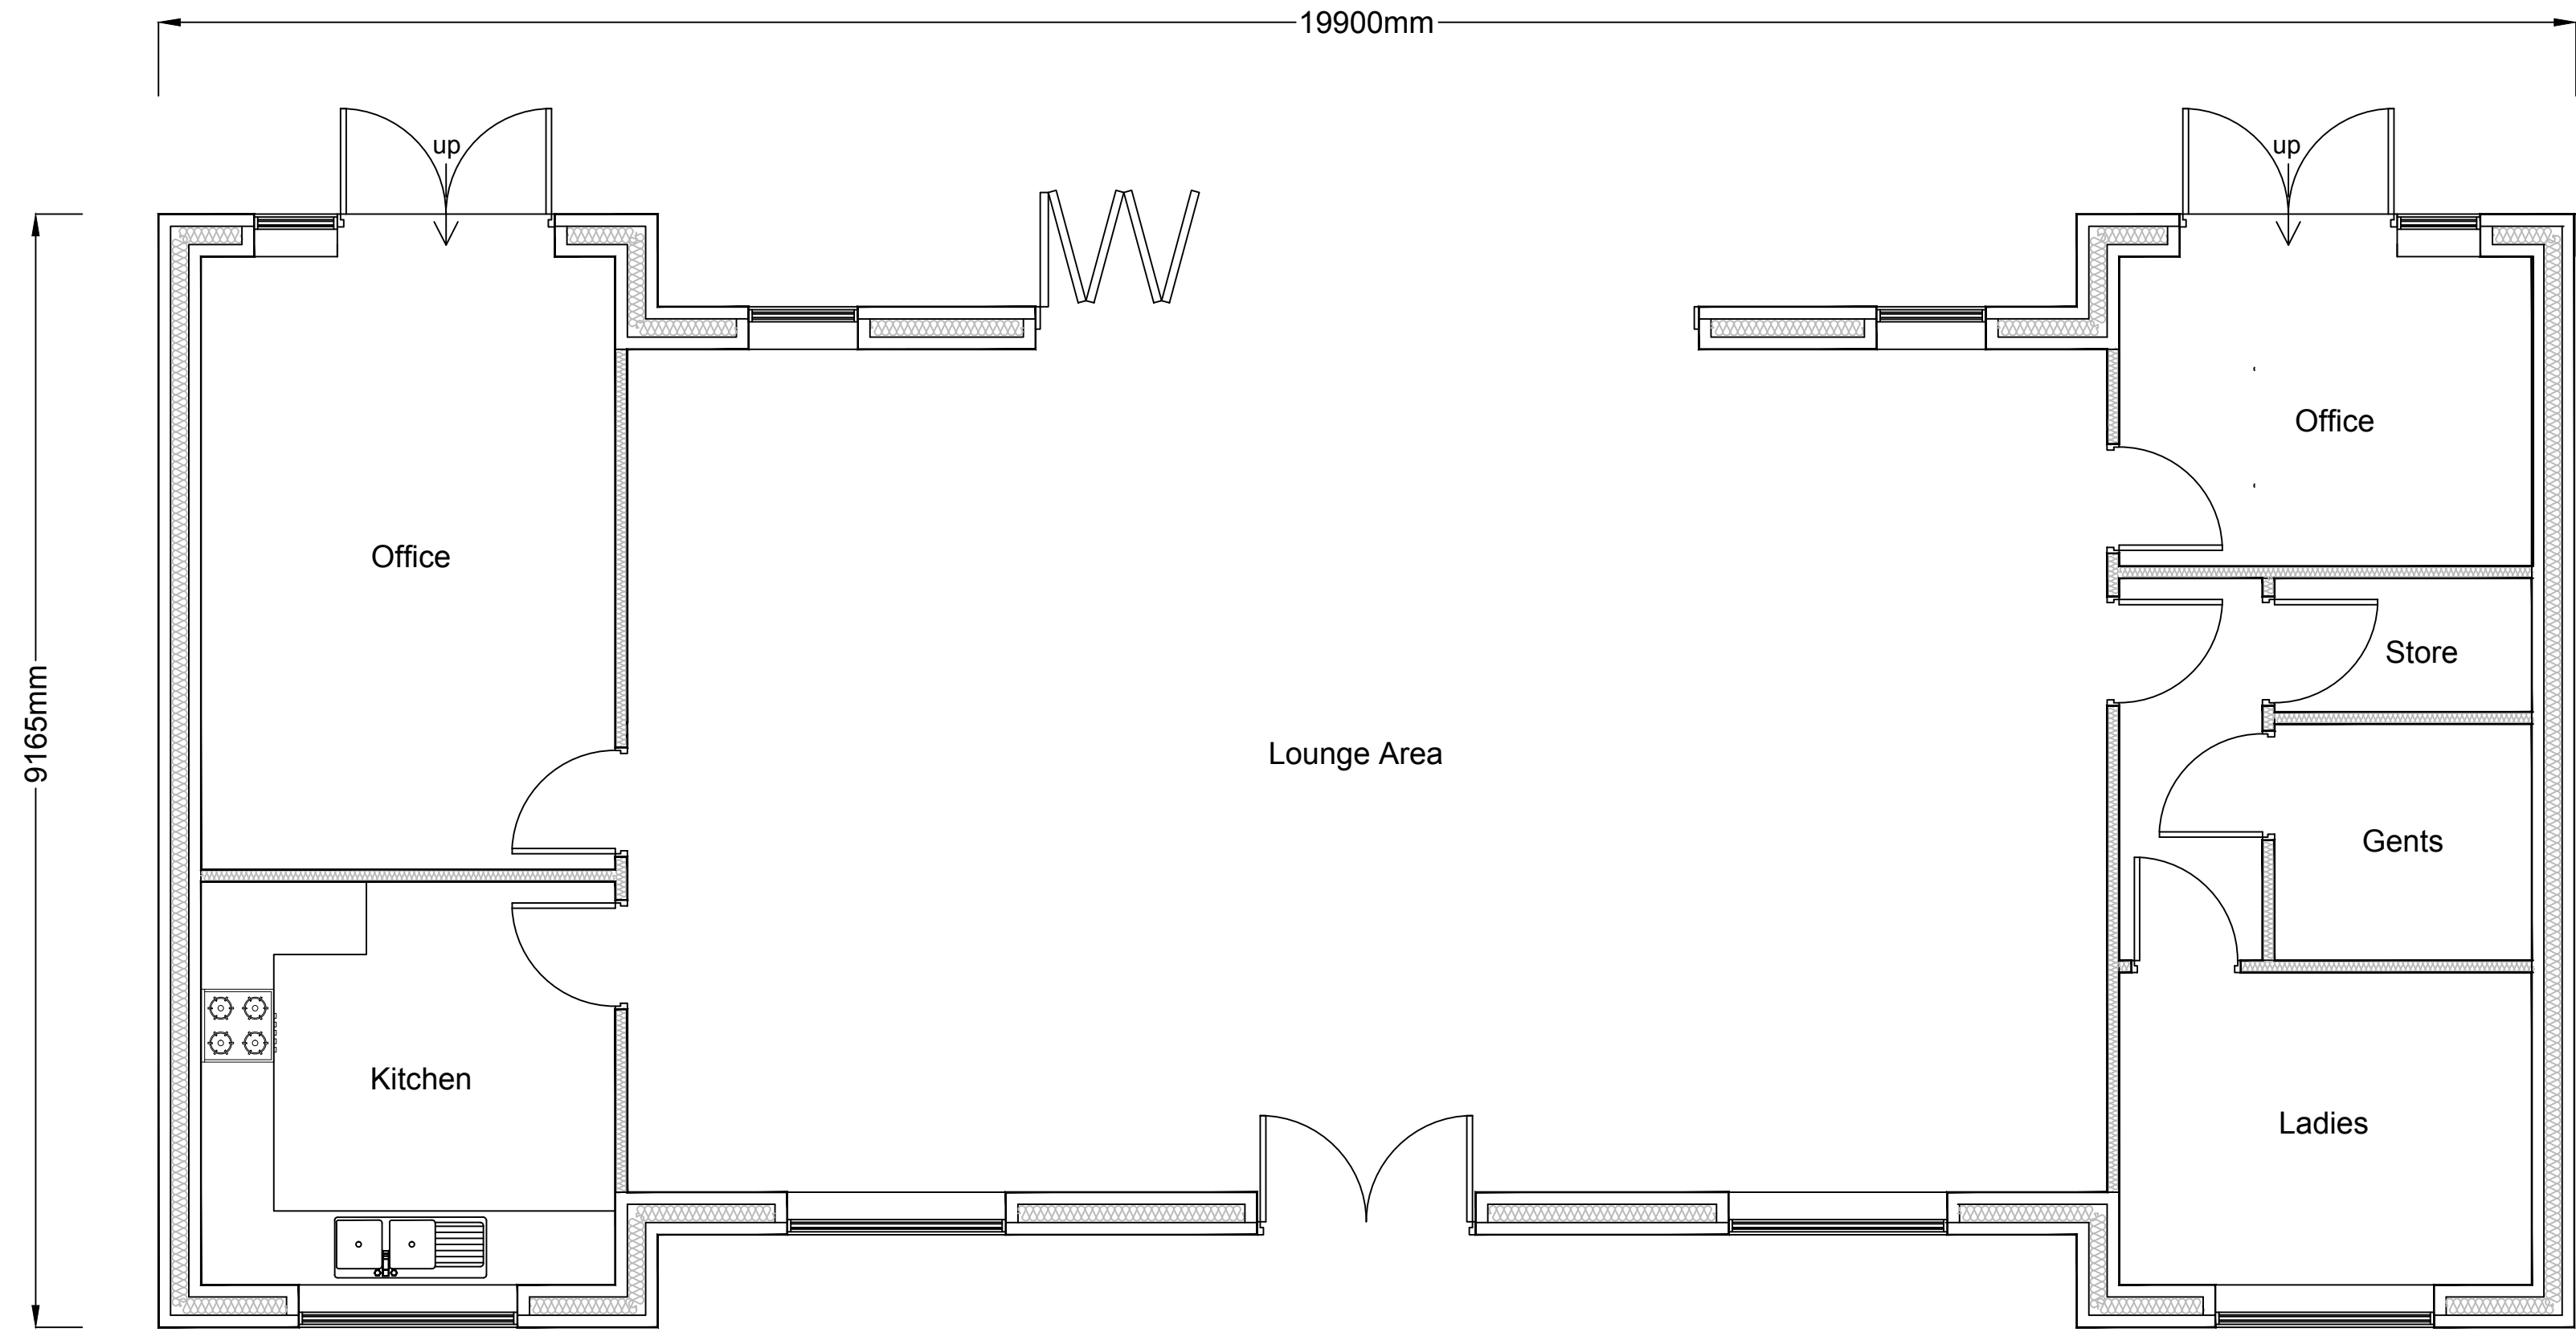

EXISTING FLOOR PLAN
(INTERNAL FLOOR AREA 144m2)
(EXTERNAL FLOOR AREA 165m2)

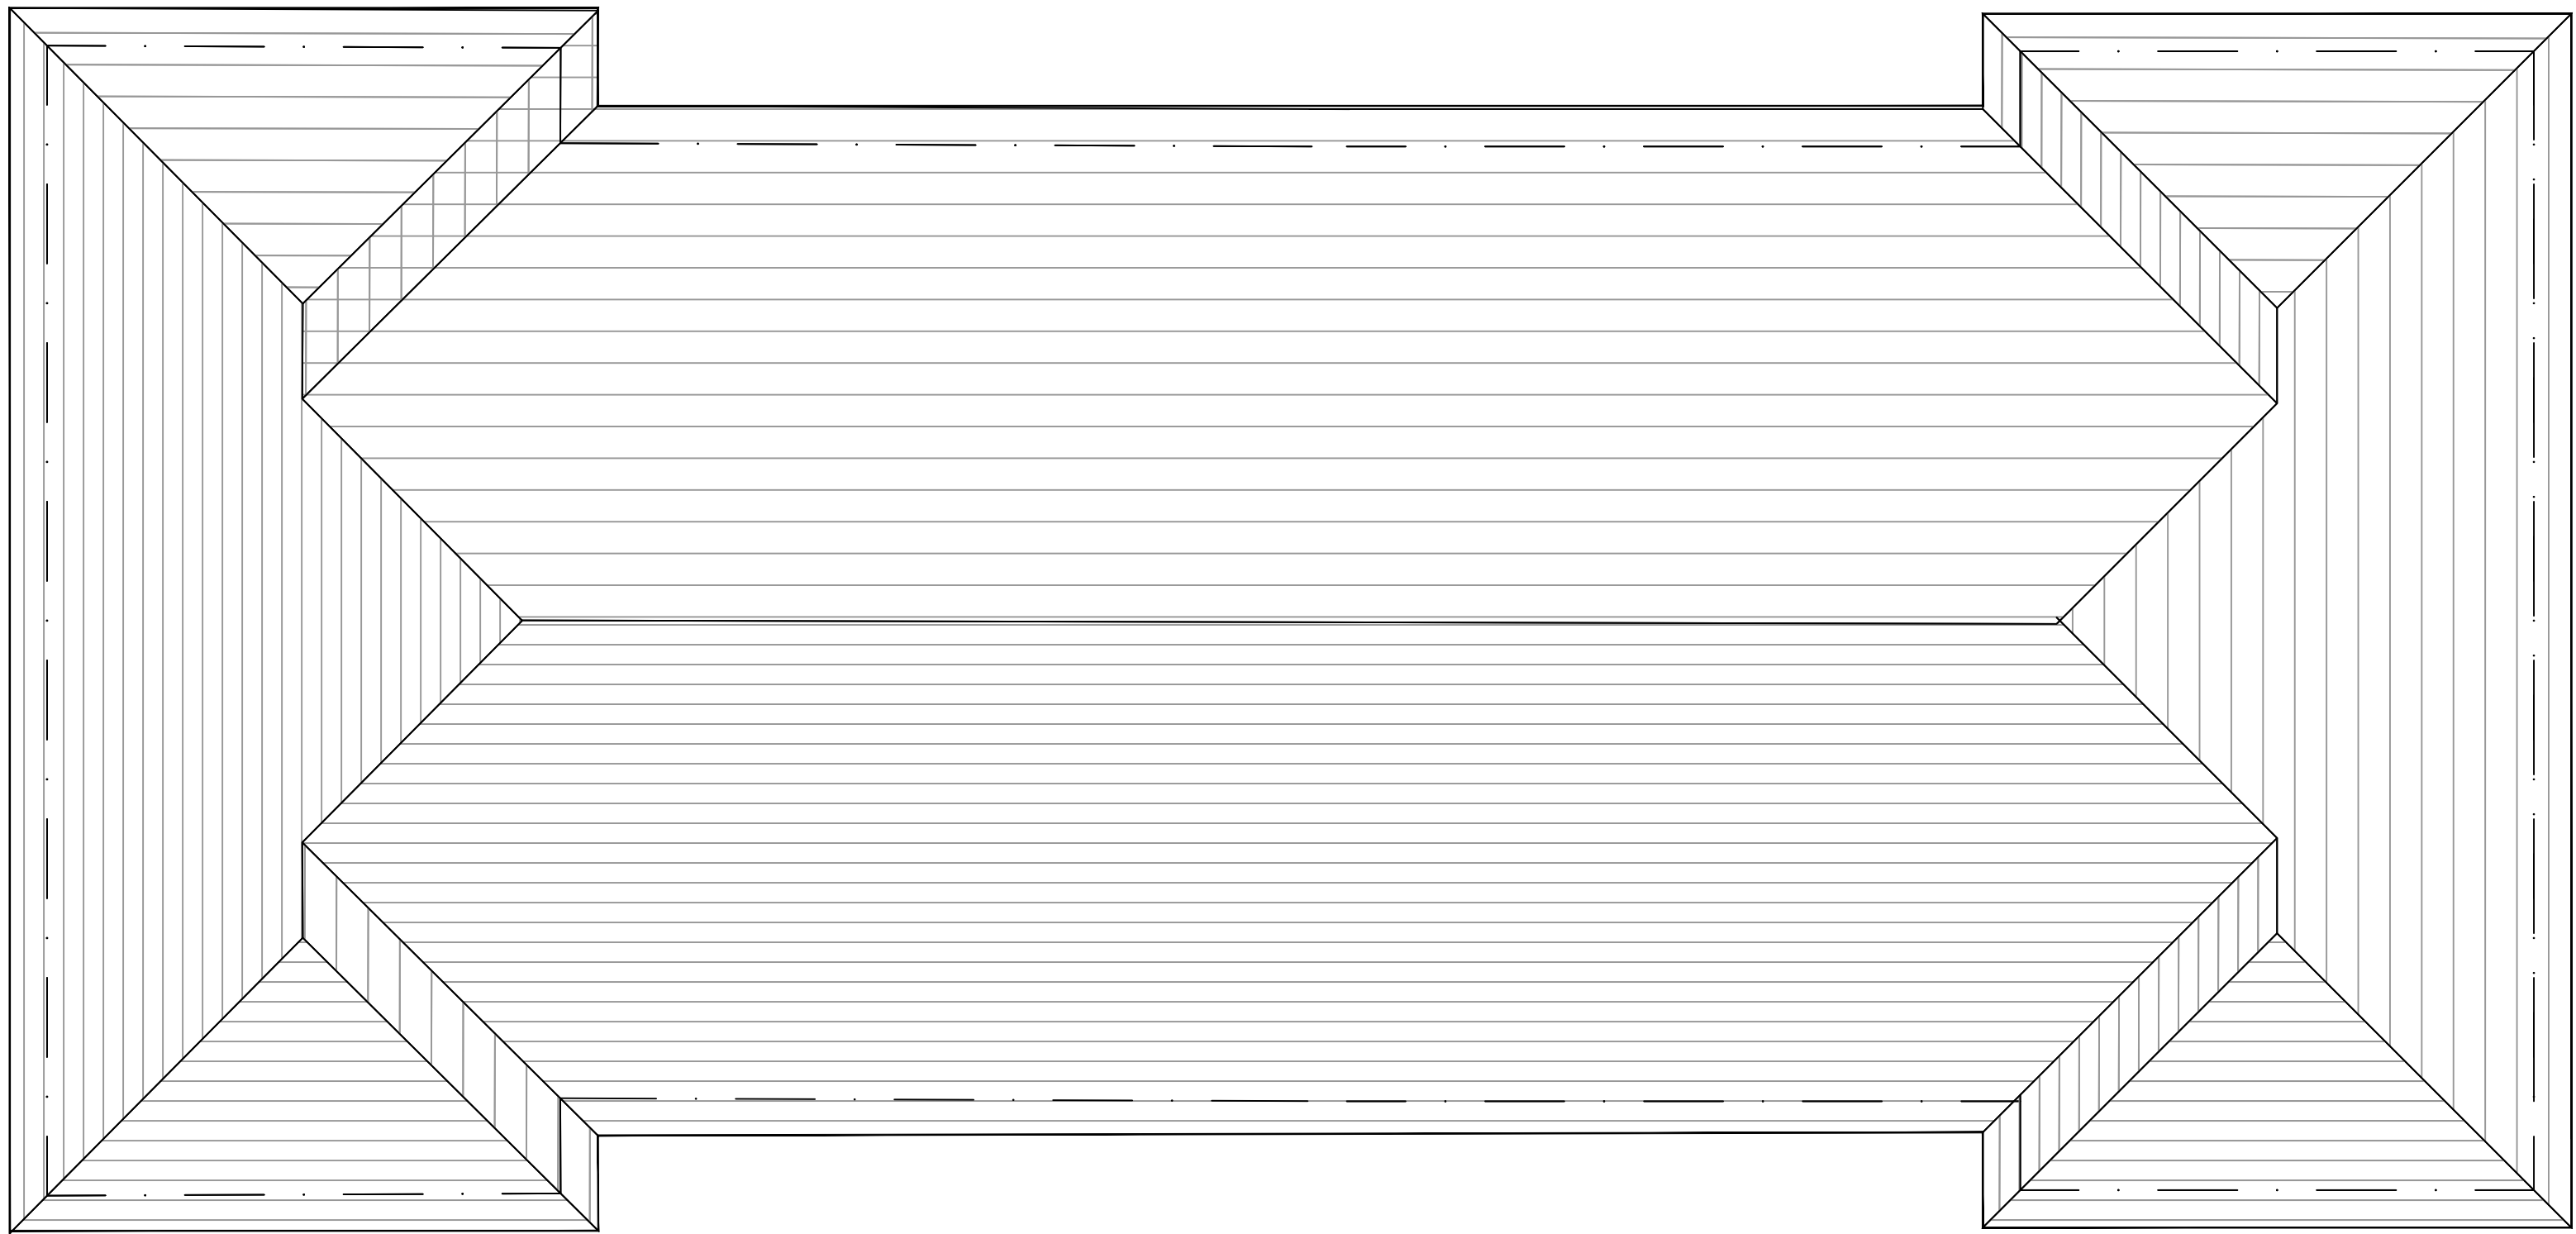

EXISTING ROOF PLAN



FOREFRONT
DEVELOPMENT CONSULTING

4 Ridge House, Ridge House Drive, Festival Park, S-O-T. ST1 5SJ
Office 01782 216912 WWW.FOREFRONTDC.COM

CLIENT
BAGNALL HEIGHTS LTD

PROJECT
Proposed residential development for over 55's at
The Old Bowling Green, Leek Road, Cellarhead,
Stoke-on-Trent. ST9 OHX

TITLE
Existing Lounge/ Offices Floor & Roof Plans

SCALE	DRAWN
1:50 @ A1	ATG
DRG NO.	DATE
23-124-05	21 / 09 / 23

REV.	DESCRIPTION	DATE
A	Design amendments	09-01-24

PLANNING